




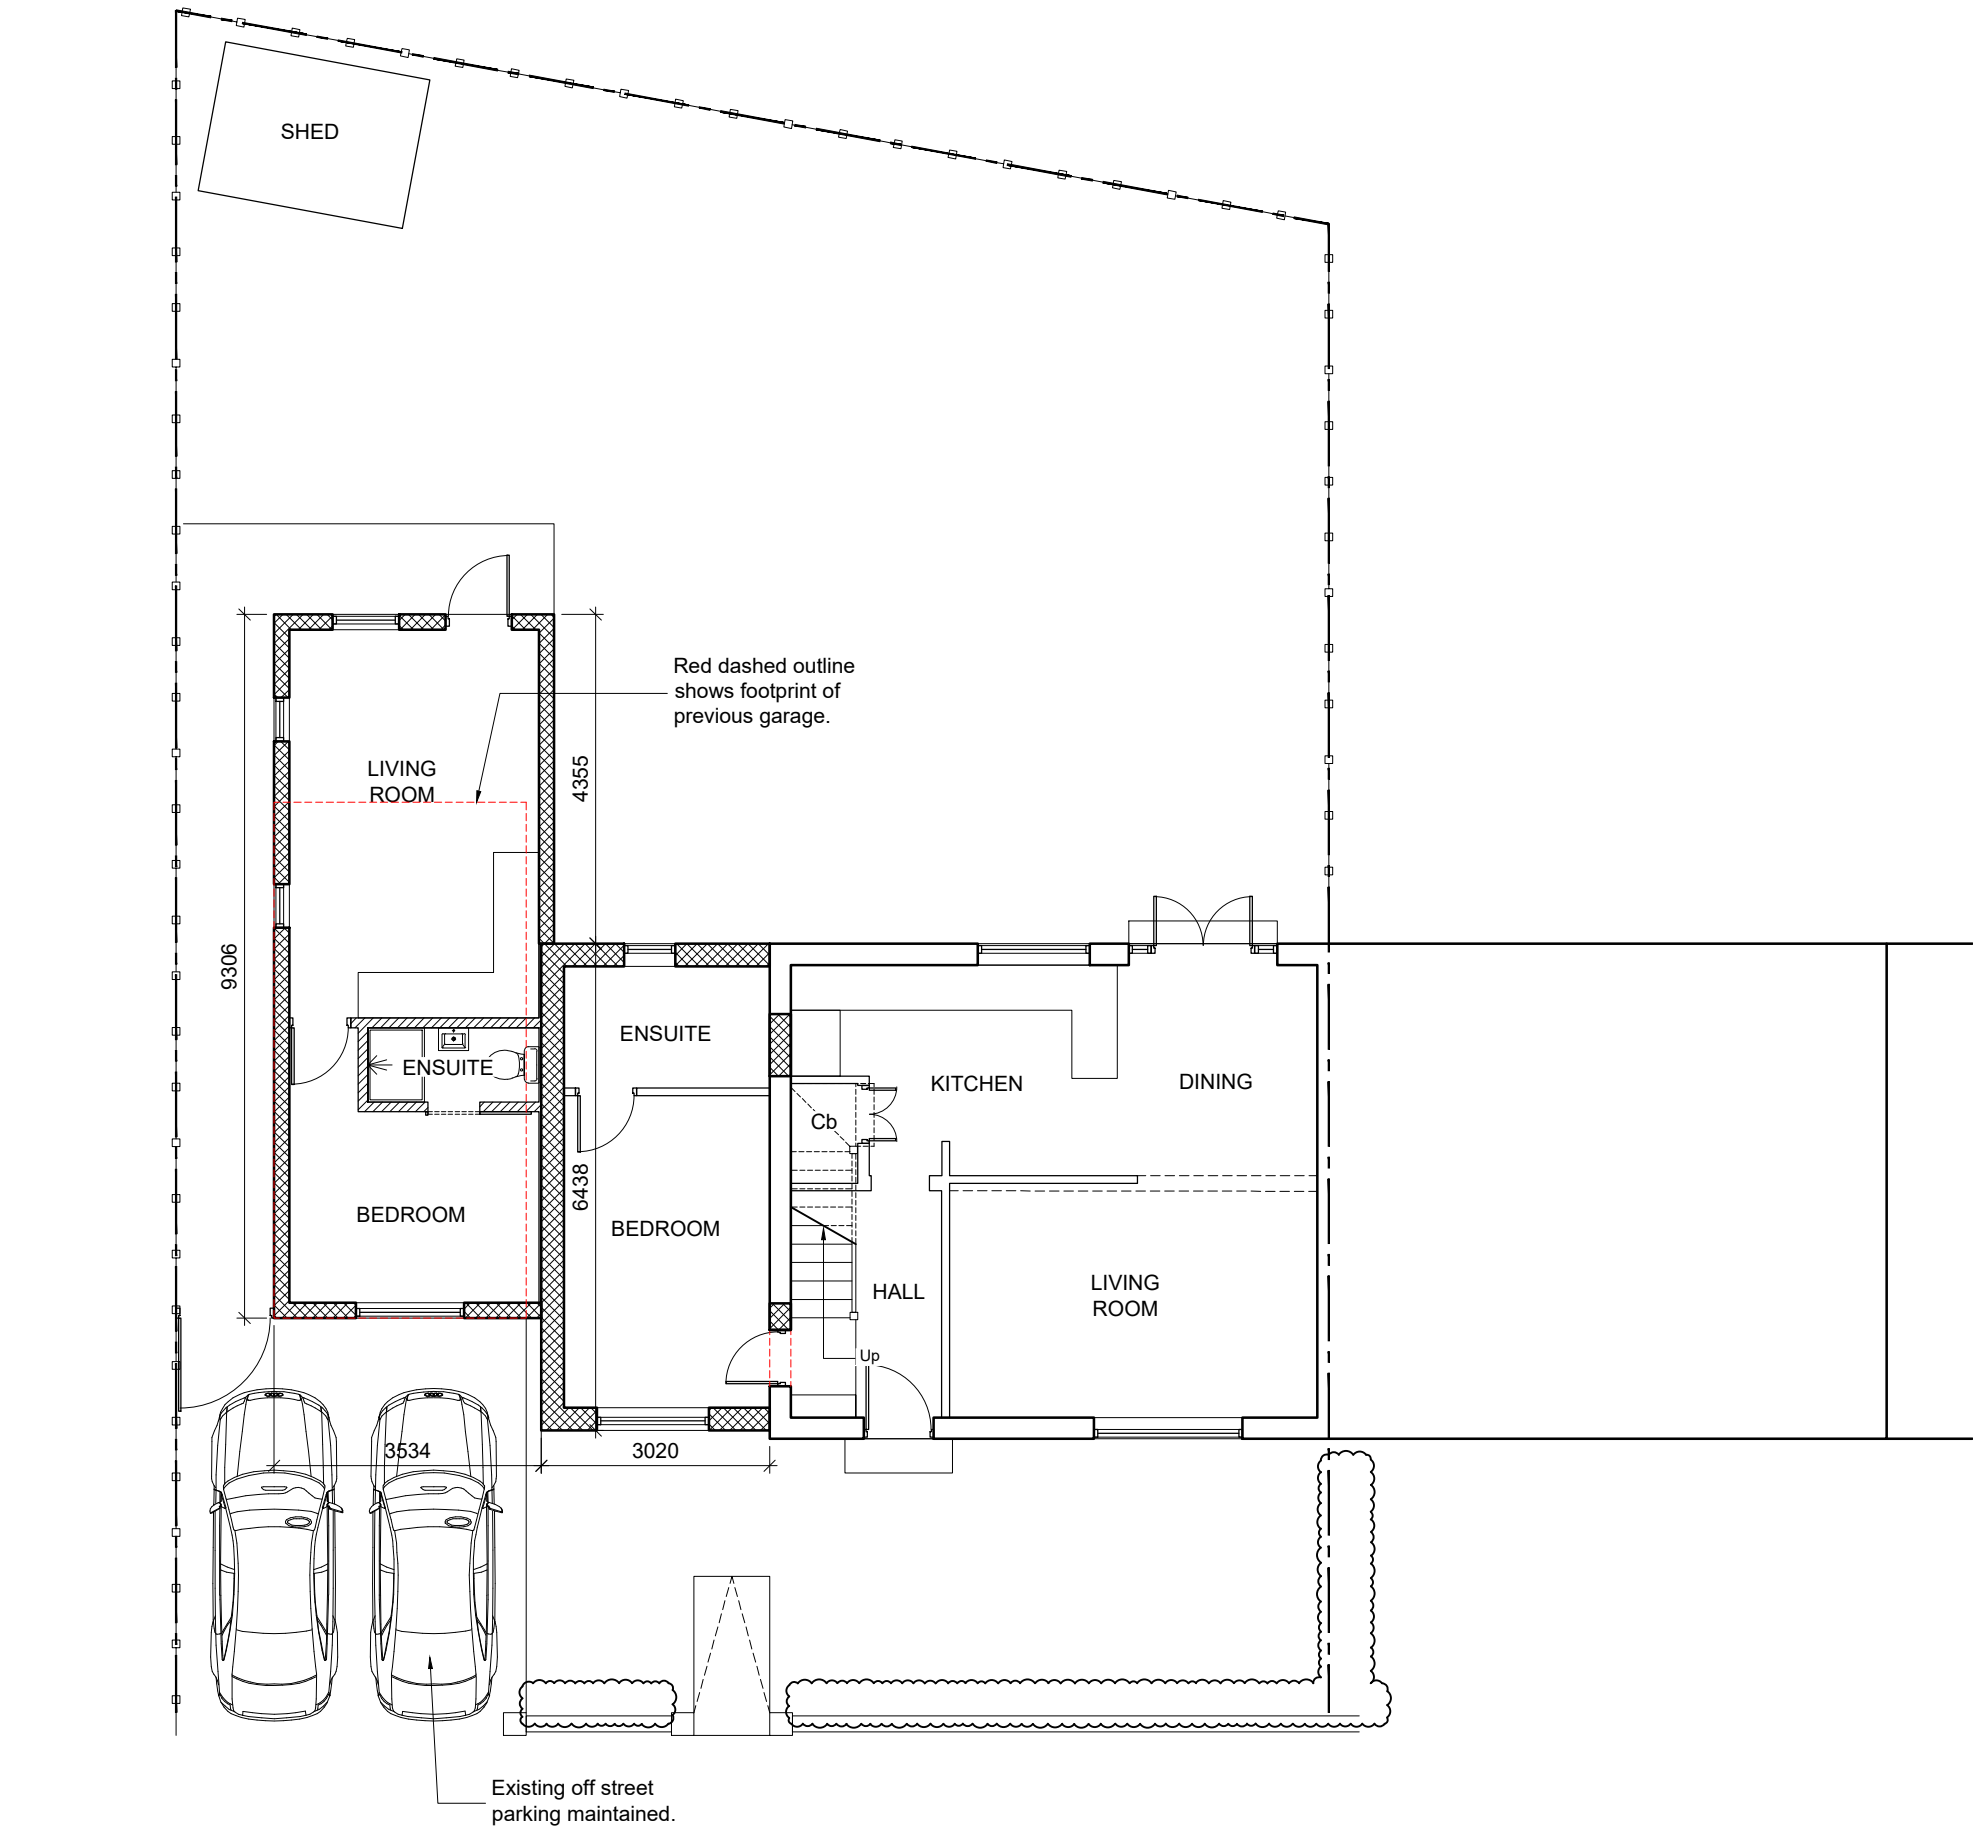


01 PROPOSED GROUND FLOOR PLAN
Scale 1:100 @ A1

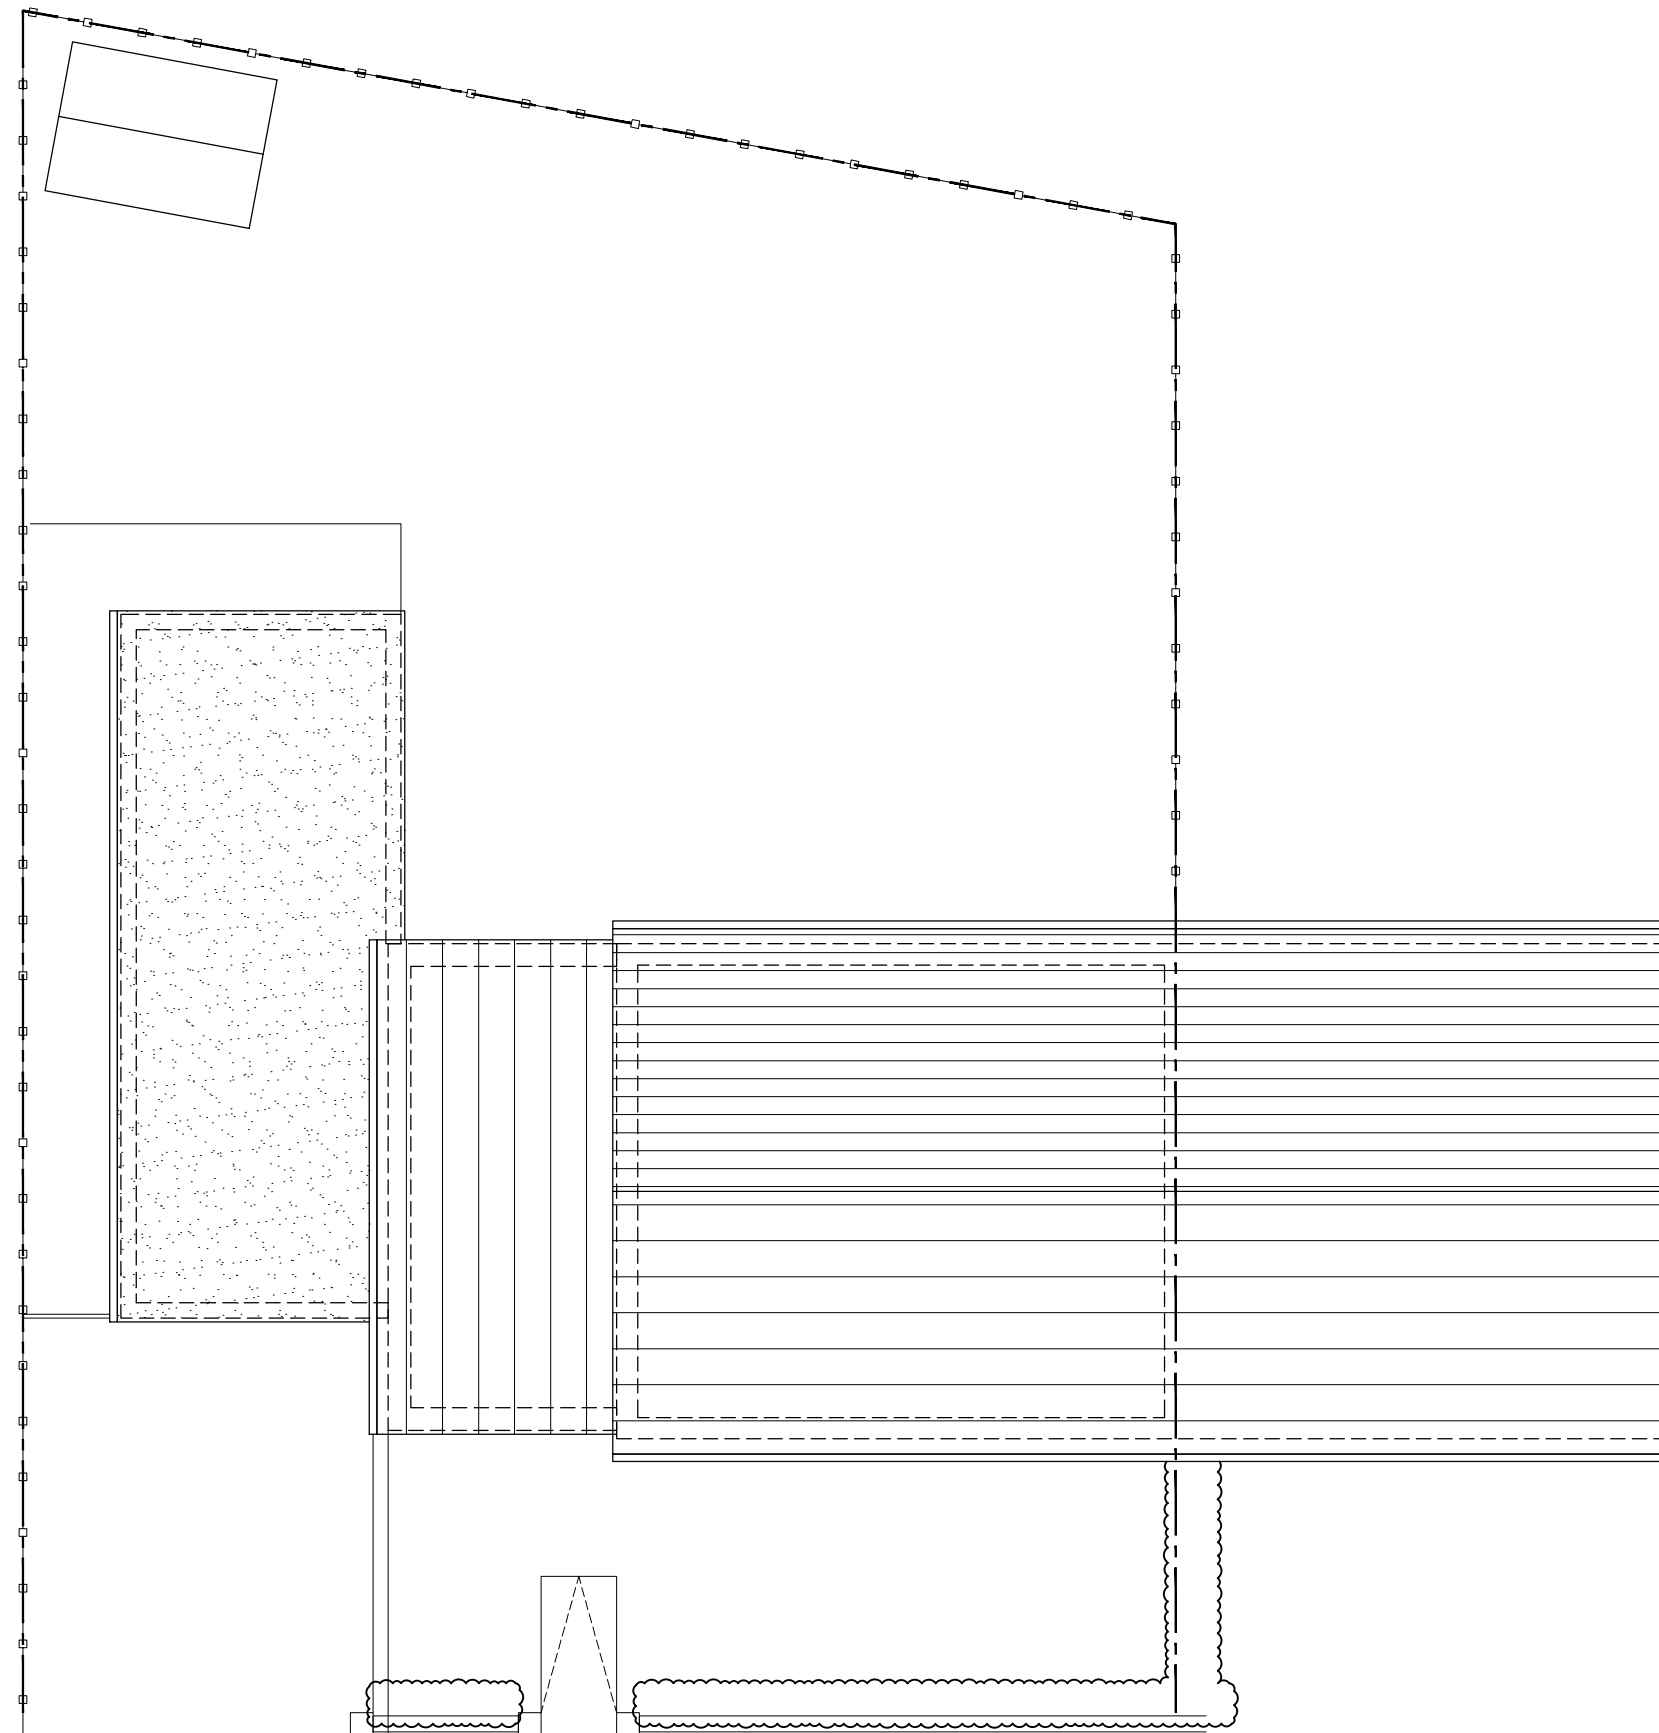

02 PROPOSED ROOF PLAN
Scale 1:100 @ A1

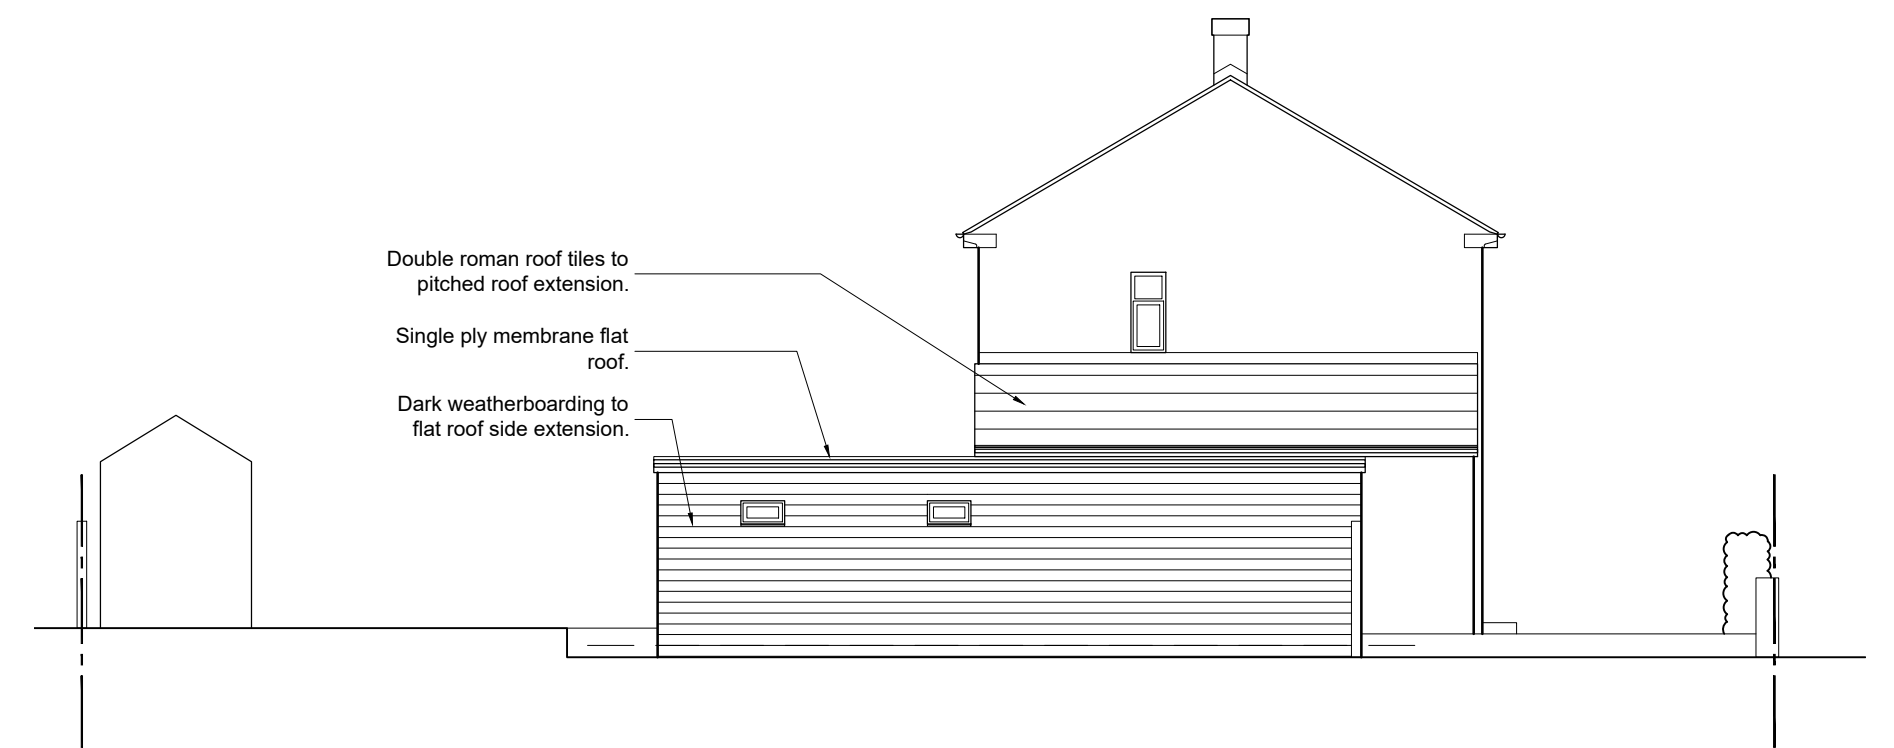

06 PROPOSED SIDE ELEVATION
Scale 1:100 @ A1

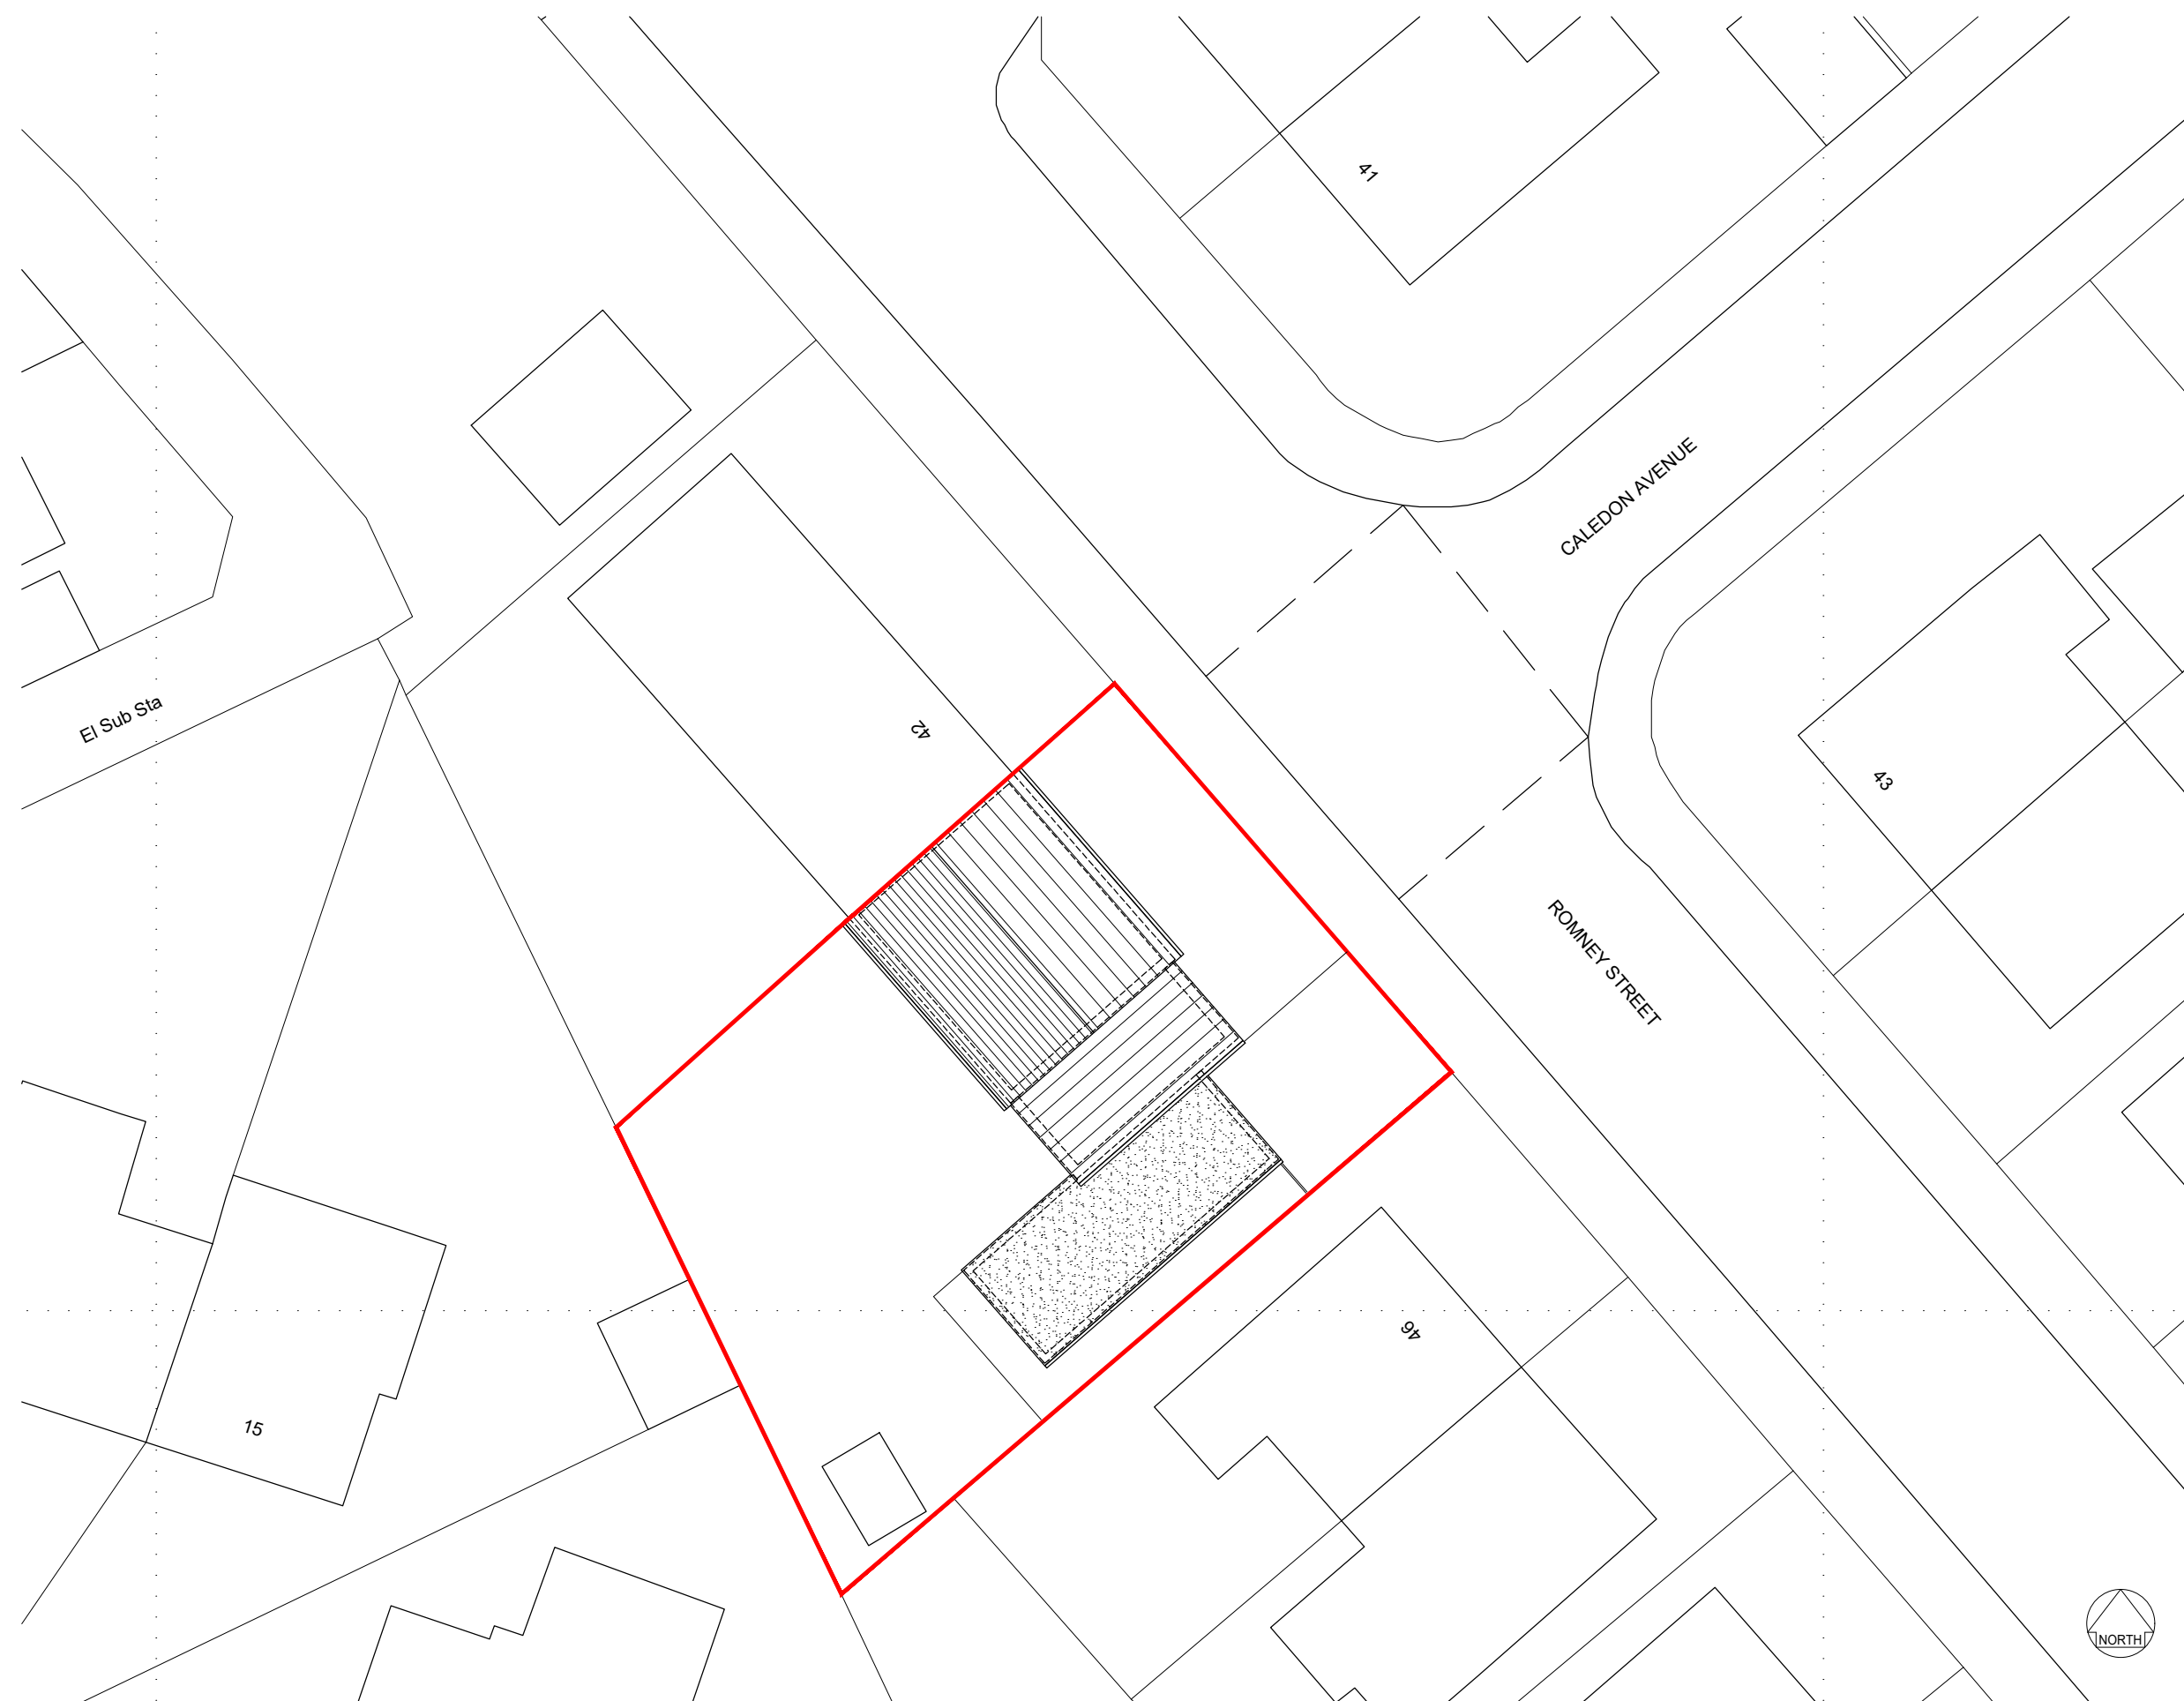

03 PROPOSED SITE PLAN
Scale 1:200 @ A1





04 PROPOSED FRONT ELEVATION
Scale 1:100 @ A1



05 PROPOSED REAR ELEVATION
Scale 1:100 @ A1

- NOTES
- All dimensions and levels are to be checked on site.
 - Any discrepancies are to be reported to Spence & Oldham Architects Ltd before any work commences.
 - This drawing shall not be scaled to ascertain any dimensions. Work to figured dimensions only.
 - This drawing shall not be reproduced without express written permission from Spence & Oldham Architects Ltd.
 - Title overlay drawings and ownership boundaries are produced using all reasonable endeavors. Spence & Oldham Architects Ltd cannot be responsible for the accuracy or scale discrepancy of base plans supplied to them.

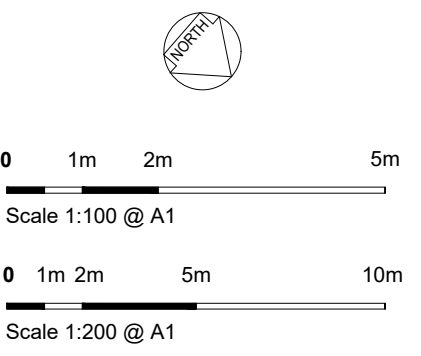

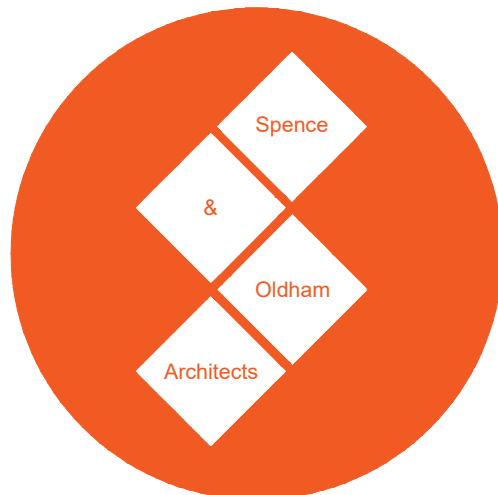stage	Planning		
status	Approval		
client	Private		
project	44 Romney Street, Manchester M40 9LD		
title	Proposed Plans & Elevations		
date	05/11/25	drawn	JSE
scale	Varies @ A1	checked	GO
			
25 Cosgrove Crescent Manchester M35 0JX info@SOarchitects.co.uk			