




EXISTING ENTRANCE ELEVATION - VIEW FROM ATKINSON STREET




EXISTING ELEVATION: VIEW FROM DEANSGATE

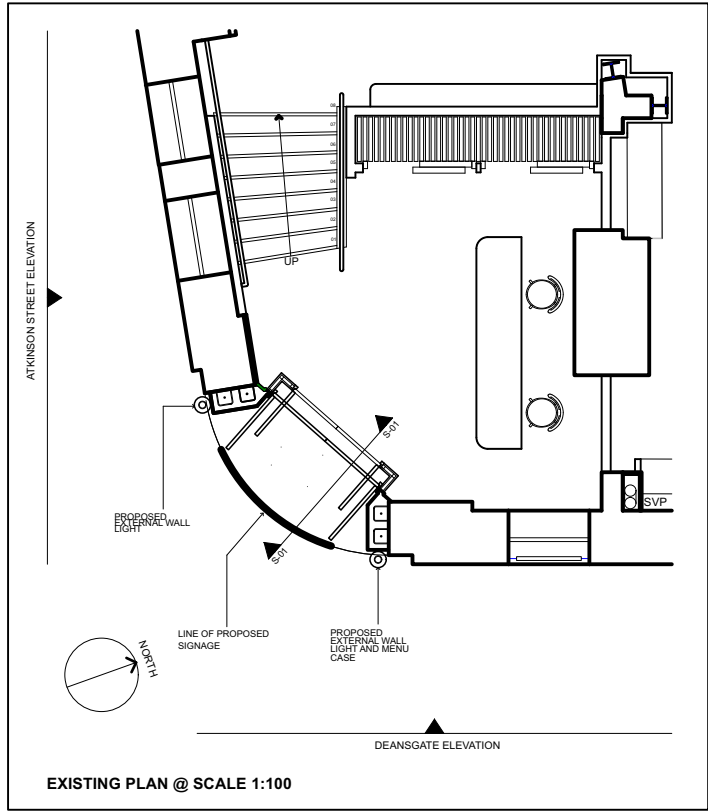

EXISTING PLAN @ SCALE 1:100



EXISTING ENTRANCE AT HAWKSMOOR, DEANSGATE

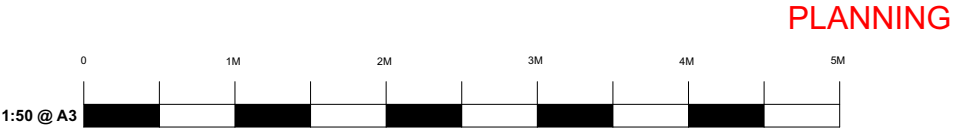

REV	DATE	REASON

REV	DATE	REASON

REV	DATE	REASON

HAWKSMOOR, PROJECT 184-186 DEANSGATE, MANCHESTER	PROJECT NO.	HAWKSMOOR 122-124 GOLDEN LANE LONDON ECTY 07L 0207 481 6375
TITLE EXISTING FRONT ELEVATION & SIGNAGE	DRAWING NO.	
SCALE 1:50 at A3		
DATE 22.01.26	DRAWN BY MYN	

HAWKSMOOR