

Do not scale from this drawing. All dimensions to be checked on site prior to manufacture and construction. This drawing is the property of Harrison Ince Holdings Limited and should not be reproduced without permission.
All discrepancies to be brought to the attention of the architect immediately.
This drawing is to be read in conjunction with the specification / bill of quantities and related drawings.




REVISIONS

-	FIRST ISSUE	04.02.26	GW
A	REVISED FOR FURTHER CLARIFICATION	11.02.26	GW

CONTRACTOR NOTE:

PLEASE NOTE THAT THERE ARE TO BE NO FIXINGS TO HISTORIC DECORATIVE ELEMENTS (TILES/CORNICES/ETC.) UNLESS NOTED WITHIN THE DRAWINGS CONTAINED AS PART OF APPLICATION 142873/LO/2025




IF UNSURE THE ARCHITECT IS TO BE MADE AWARE PRIOR TO ANY WORKS COMMENCING

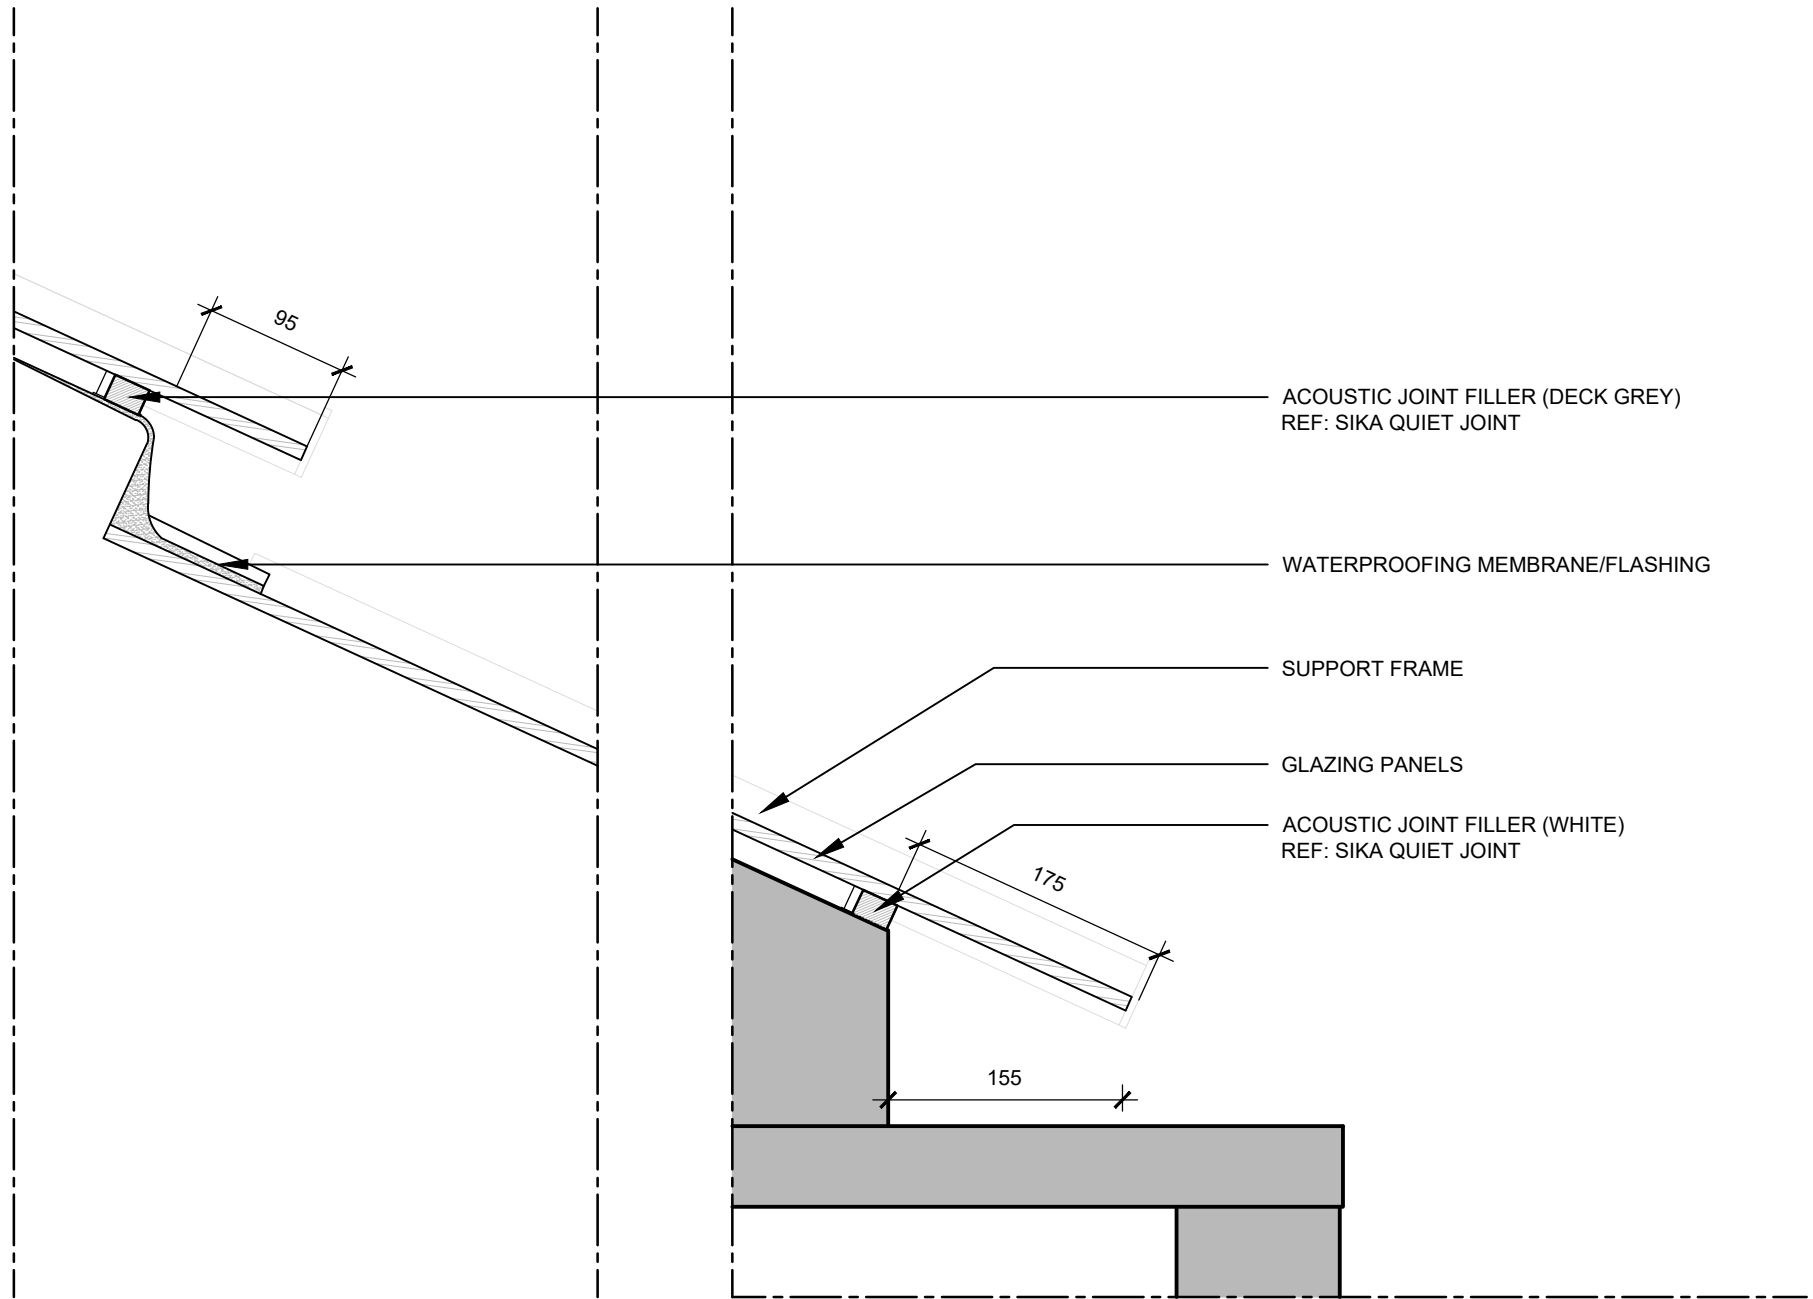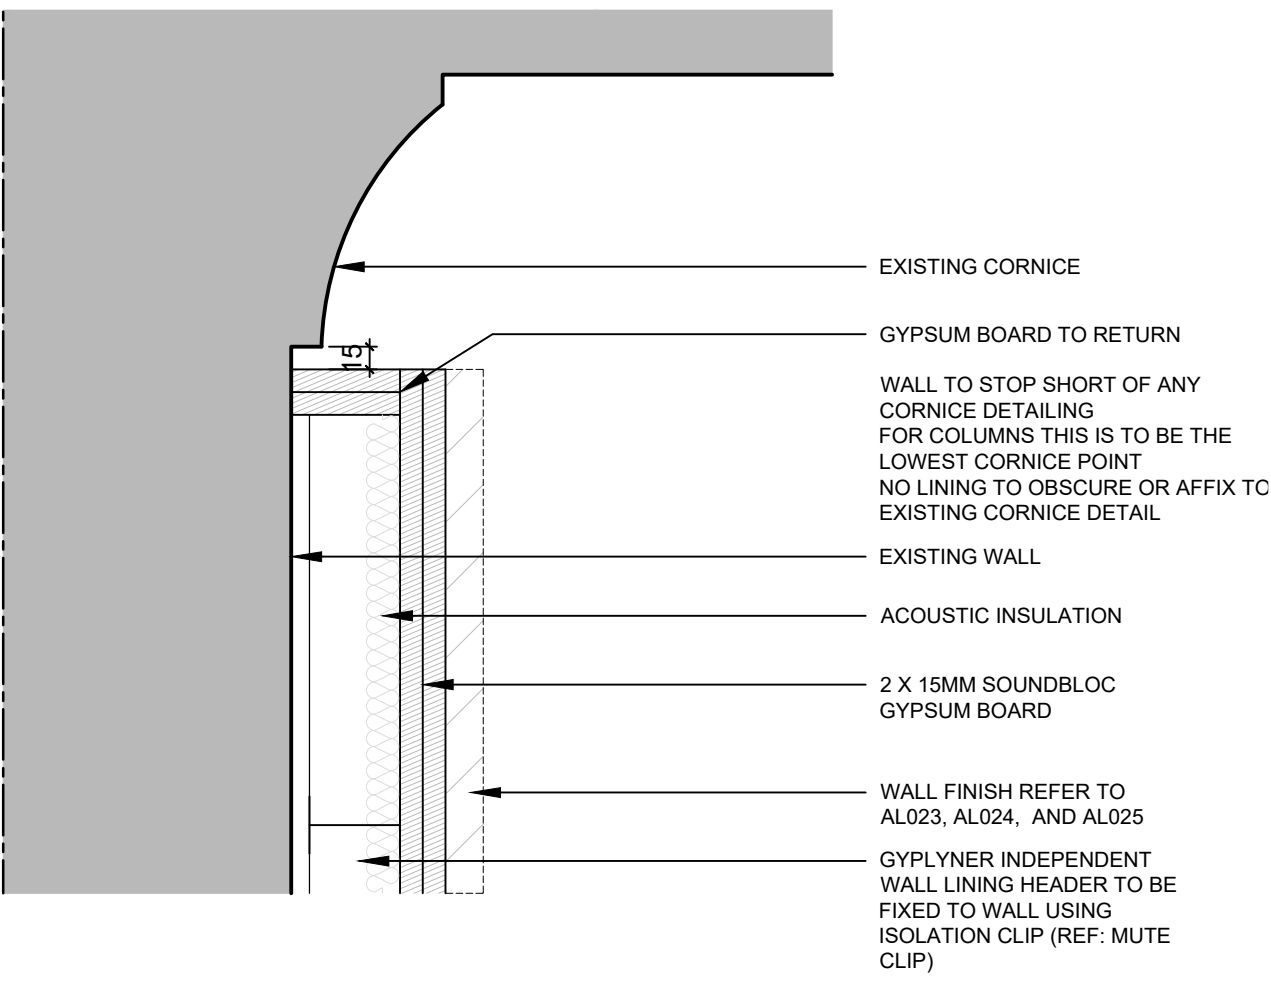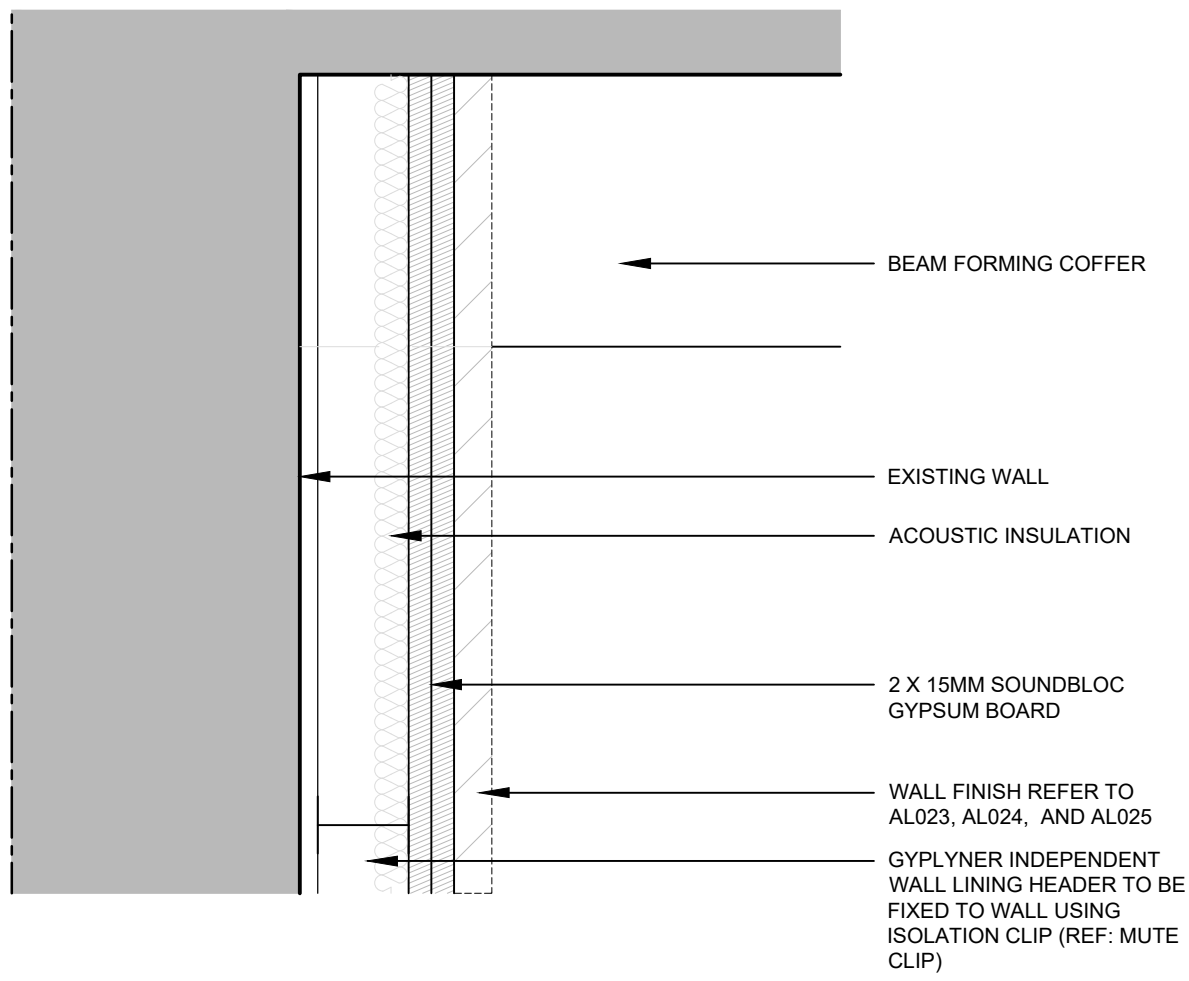

D01 - SECONDARY GLAZING - VENTILATION INFILL
1:5

D02 - TYPICAL WALL LINING DETAIL (CORNICE)
1:5


D03 - TYPICAL WALL LINING DETAIL (NO CORNICE)
1:5

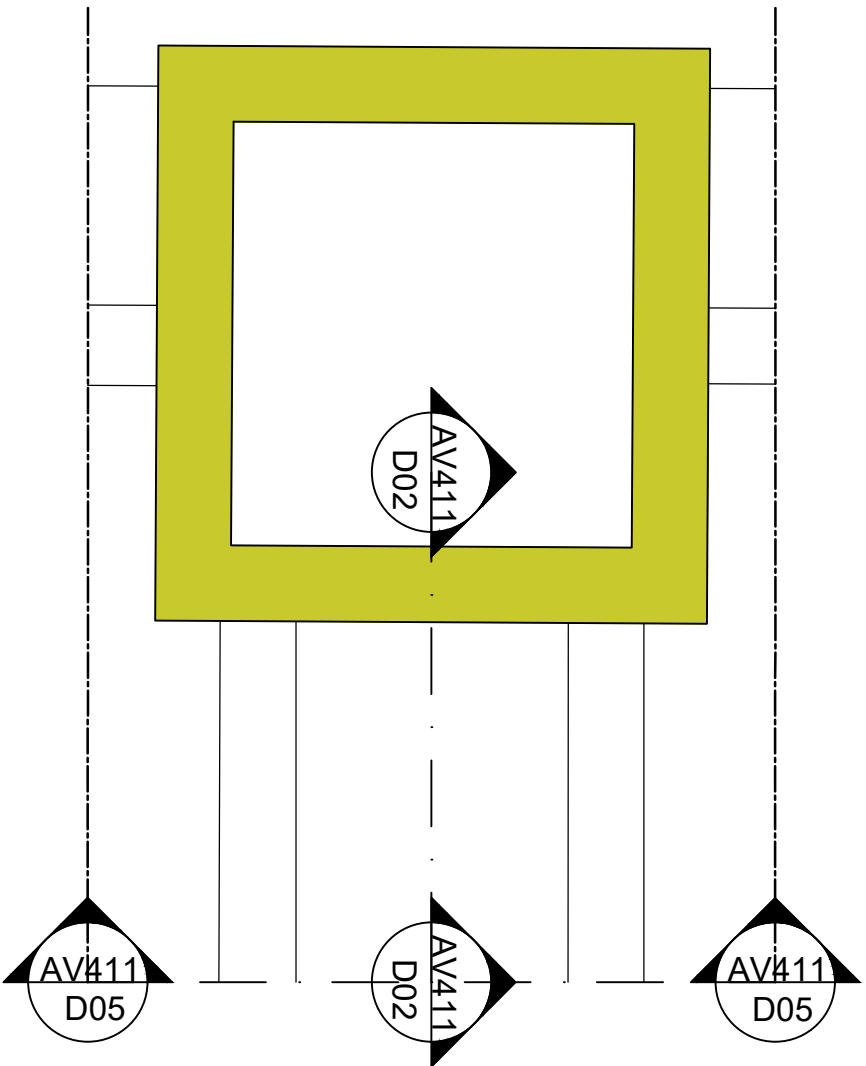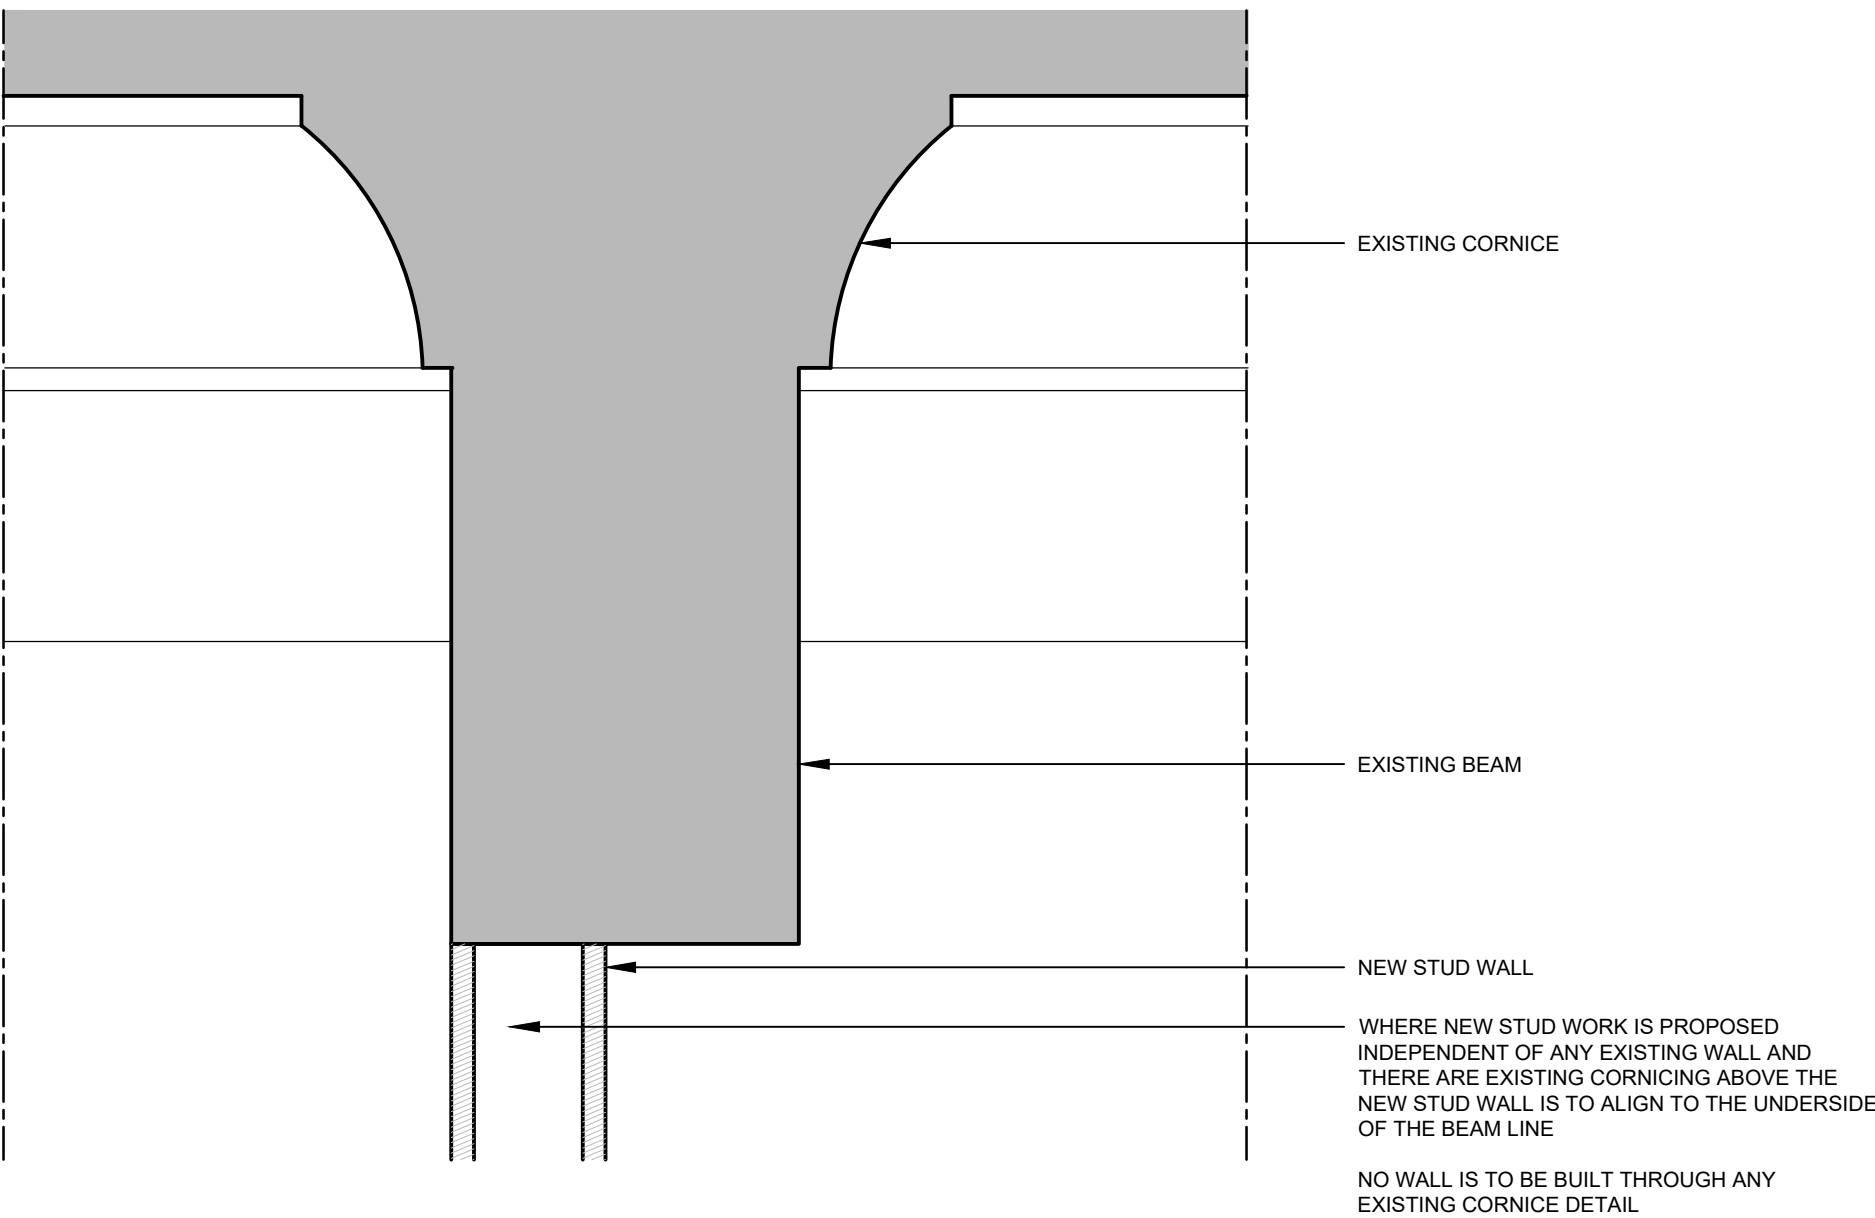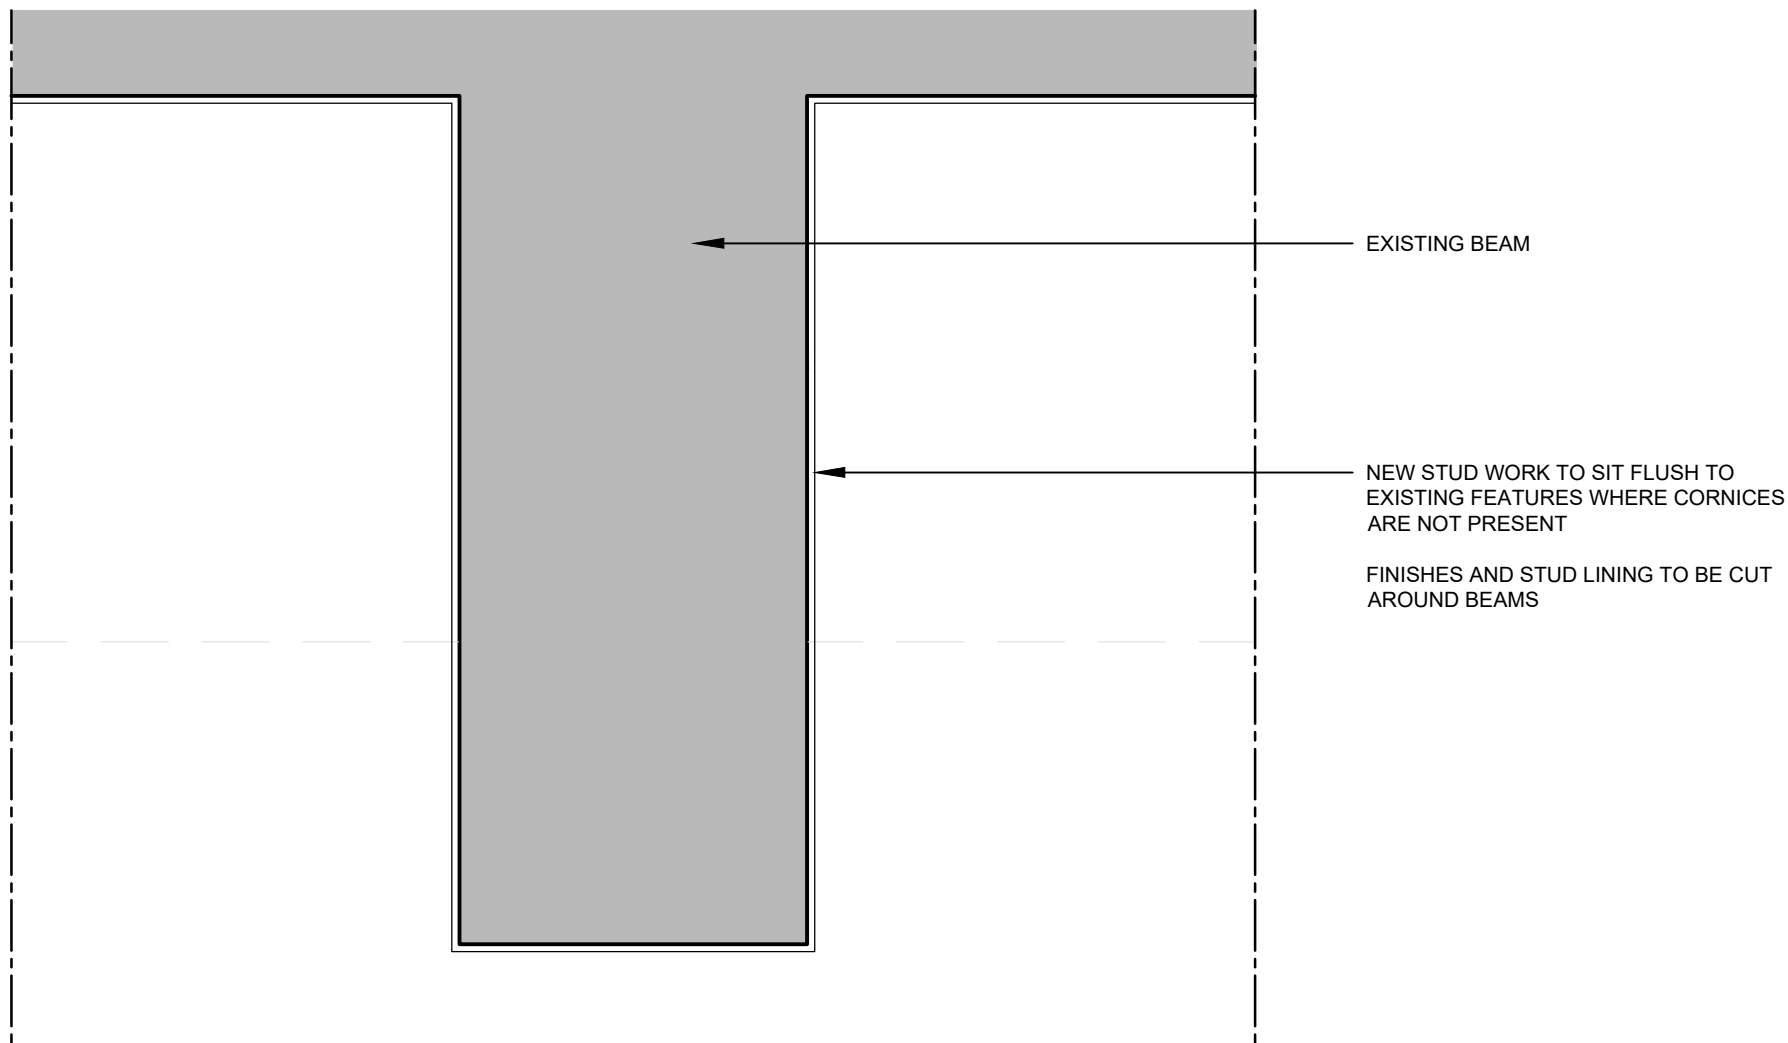

D04 - TYPICAL WALL LINING DETAIL (COLUMN)
1:10

D06 - TYPICAL STUD WALL DETAIL
1:5


D06 - TYPICAL STUD WALL DETAIL
1:5

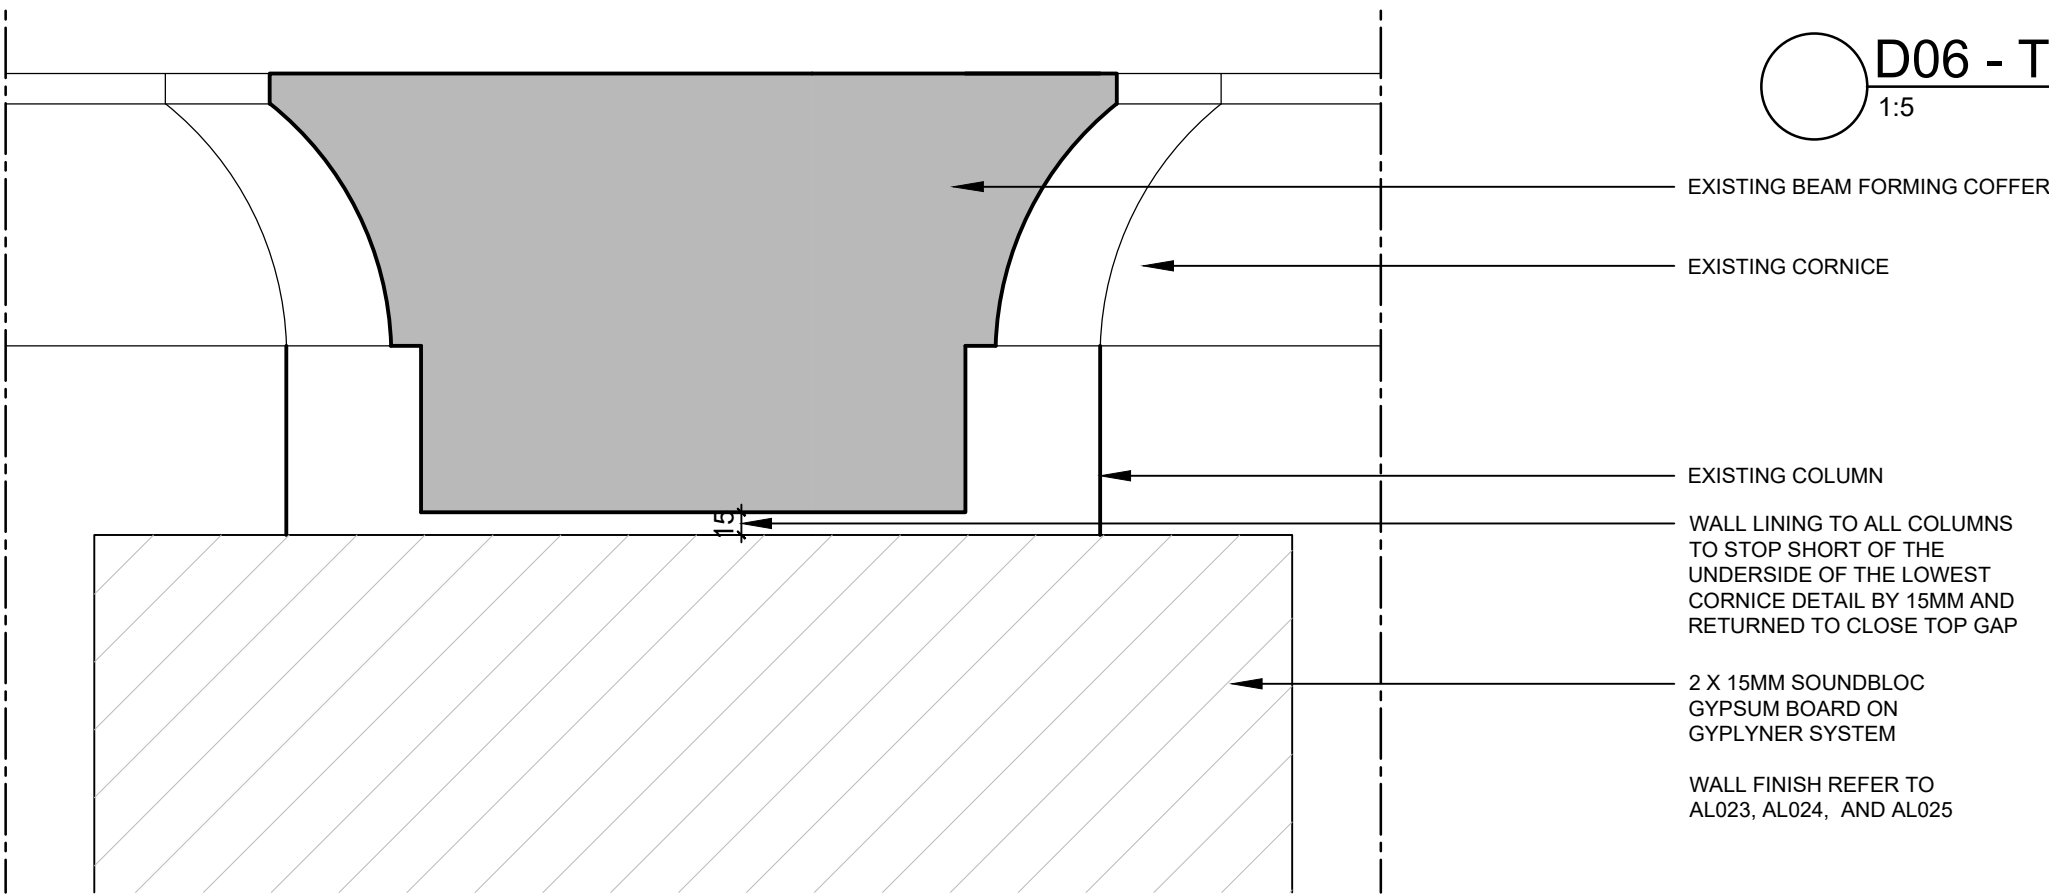

D05 - TYPICAL WALL LINING DETAIL (COLUMN)
1:5

FOR PLANNING

ALL DIMENSIONS TO BE CHECKED
ON SITE BEFORE CONSTRUCTION

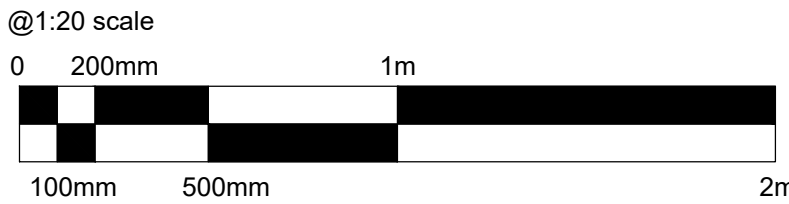

HARRISON INCE

ARCHITECTS INTERIOR DESIGNERS

PINS SOCIAL CLUB

SUNLIGHT HOUSE
LITTLE QUAY ST, MANCHESTER M3 3HP

SECONDARY GLAZED DOME
AND WALL SECTIONS

DATE	FEBRUARY 2026	SCALE	1:20 @ A1
JOB NO.	01	DWG. NO.	AV411 A
DRAWN	CAD/MSM	CHECKED	

SECOND FLOOR
EASTGATE
2 CASTLE STREET
MANCHESTER
M3 4LZ
TEL: 0161 236 3650
EMAIL: enquiries@harrison-ince.co.uk