

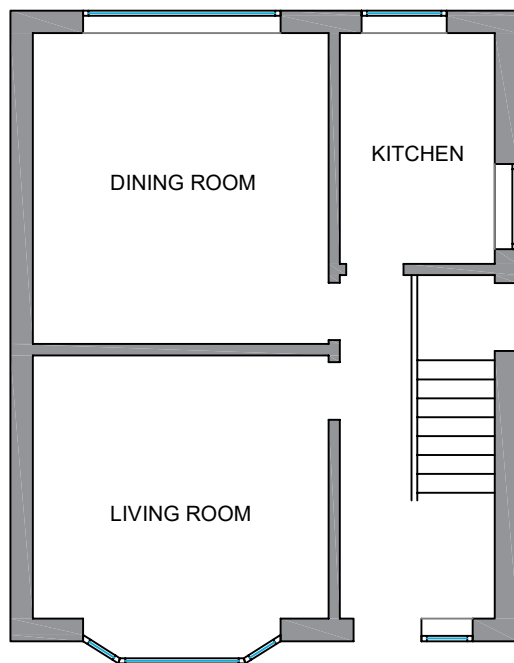


 


EXISTING GROUND FLOOR PLAN

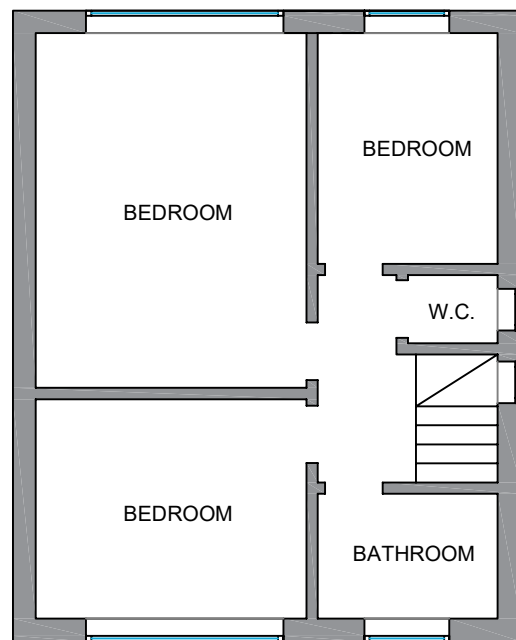

EXISTING FIRST FLOOR PLAN


SCALE BAR 1:100
0 5 10 15 20

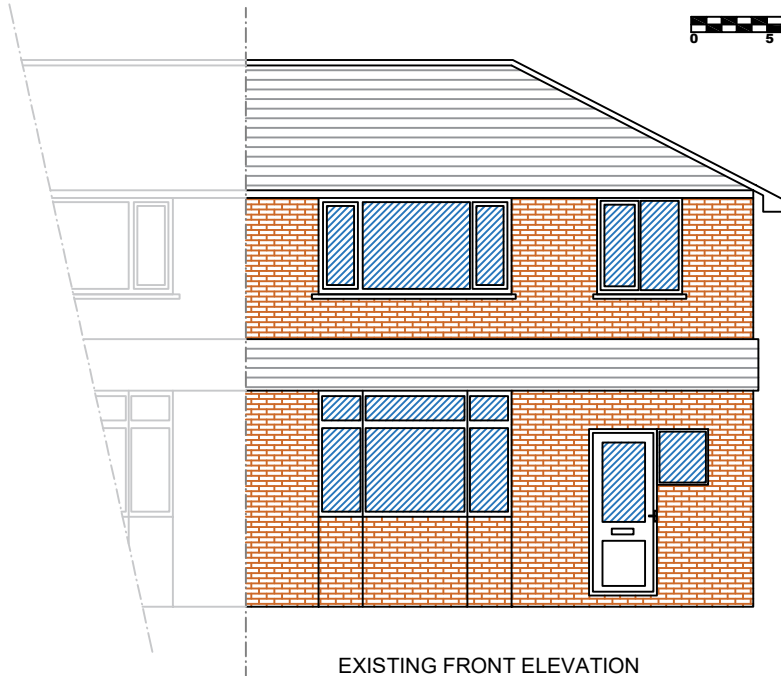


EXISTING FRONT ELEVATION



EXISTING REAR ELEVATION

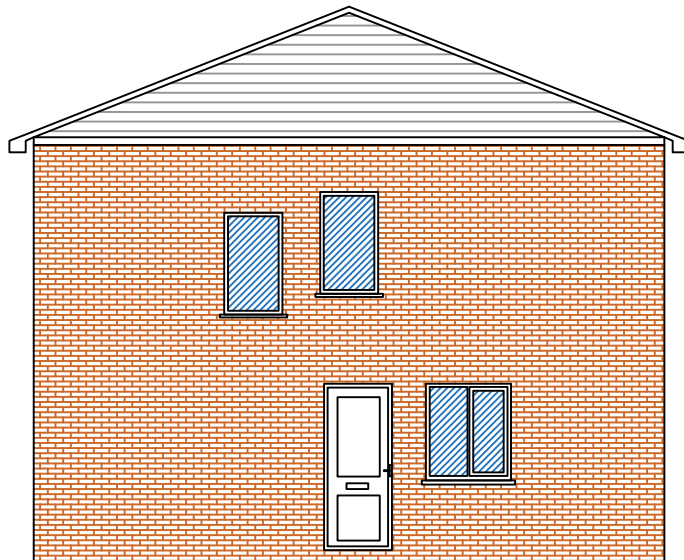


EXISTING SIDE ELEVATION

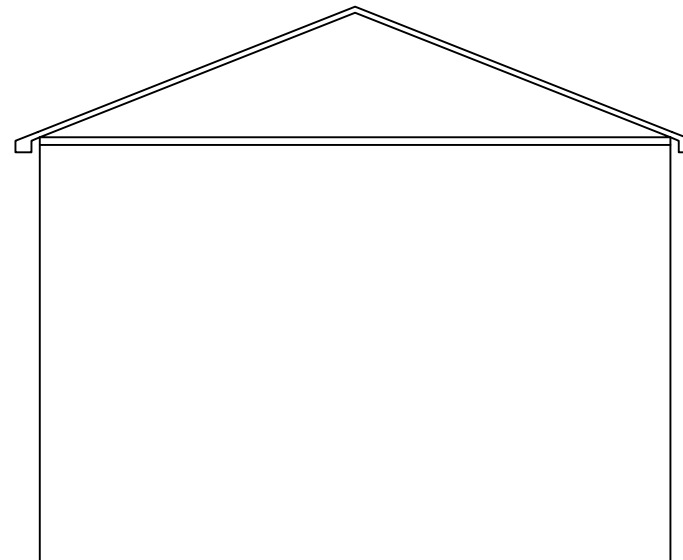


EXISTING SIDE ELEVATION

6 Ayton Grove
Existing Elevations
Scale: 1:100 @ A4


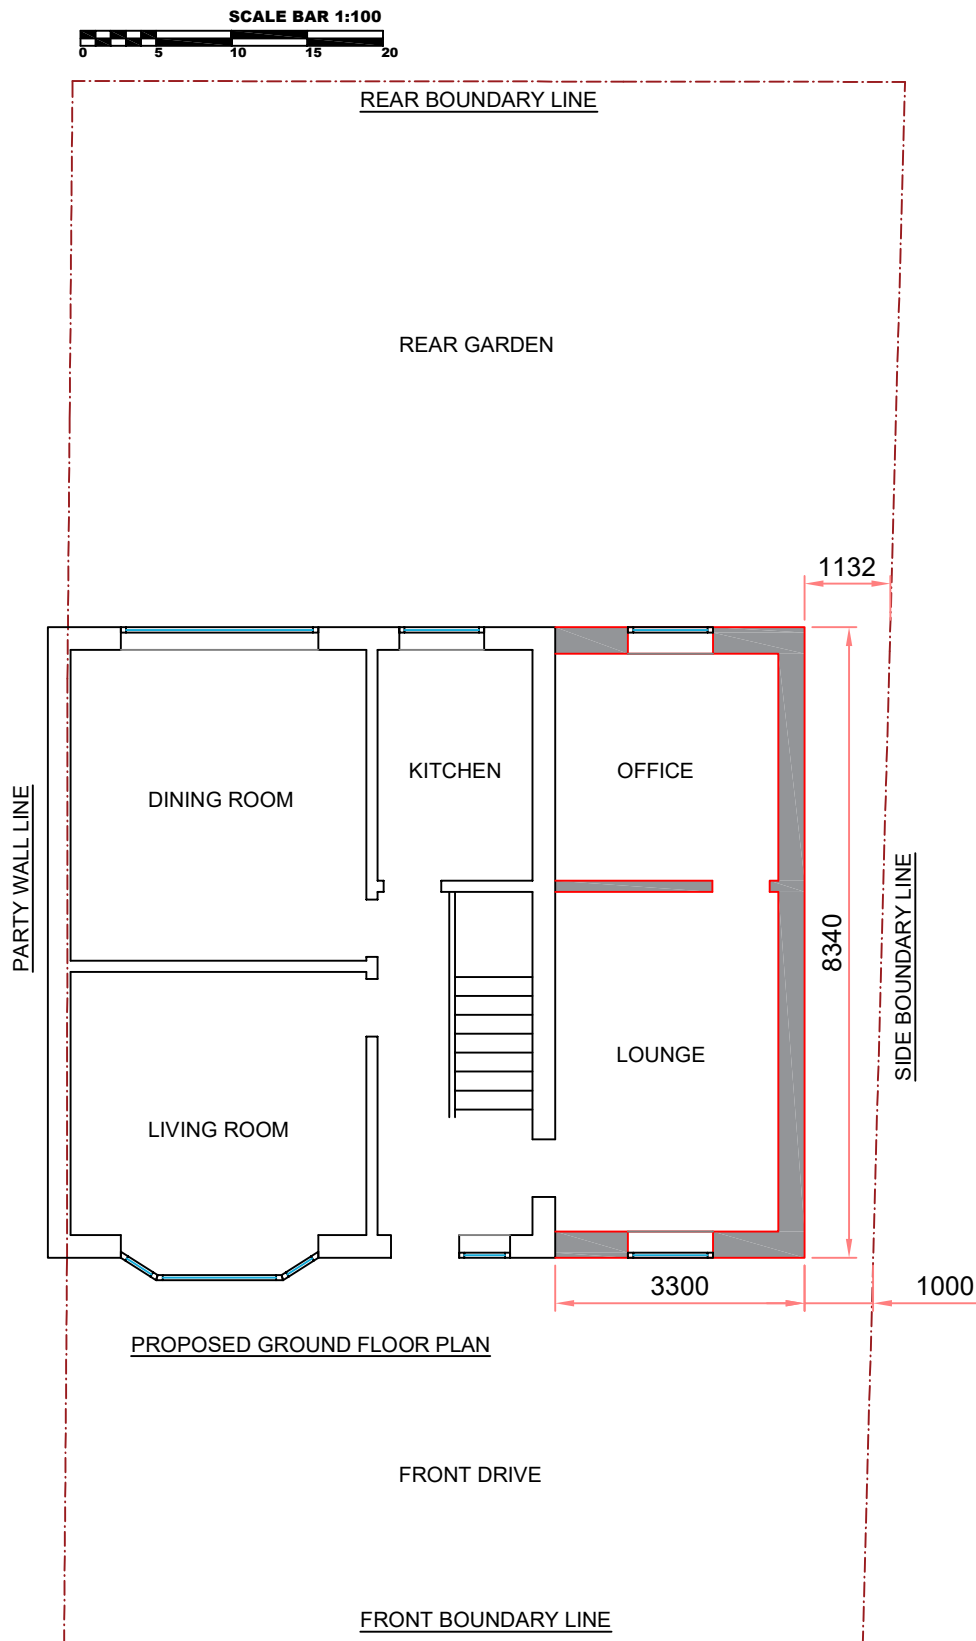


6 Ayton Grove
Proposed Ground Floor Plan
Scale: 1:100 @ A4

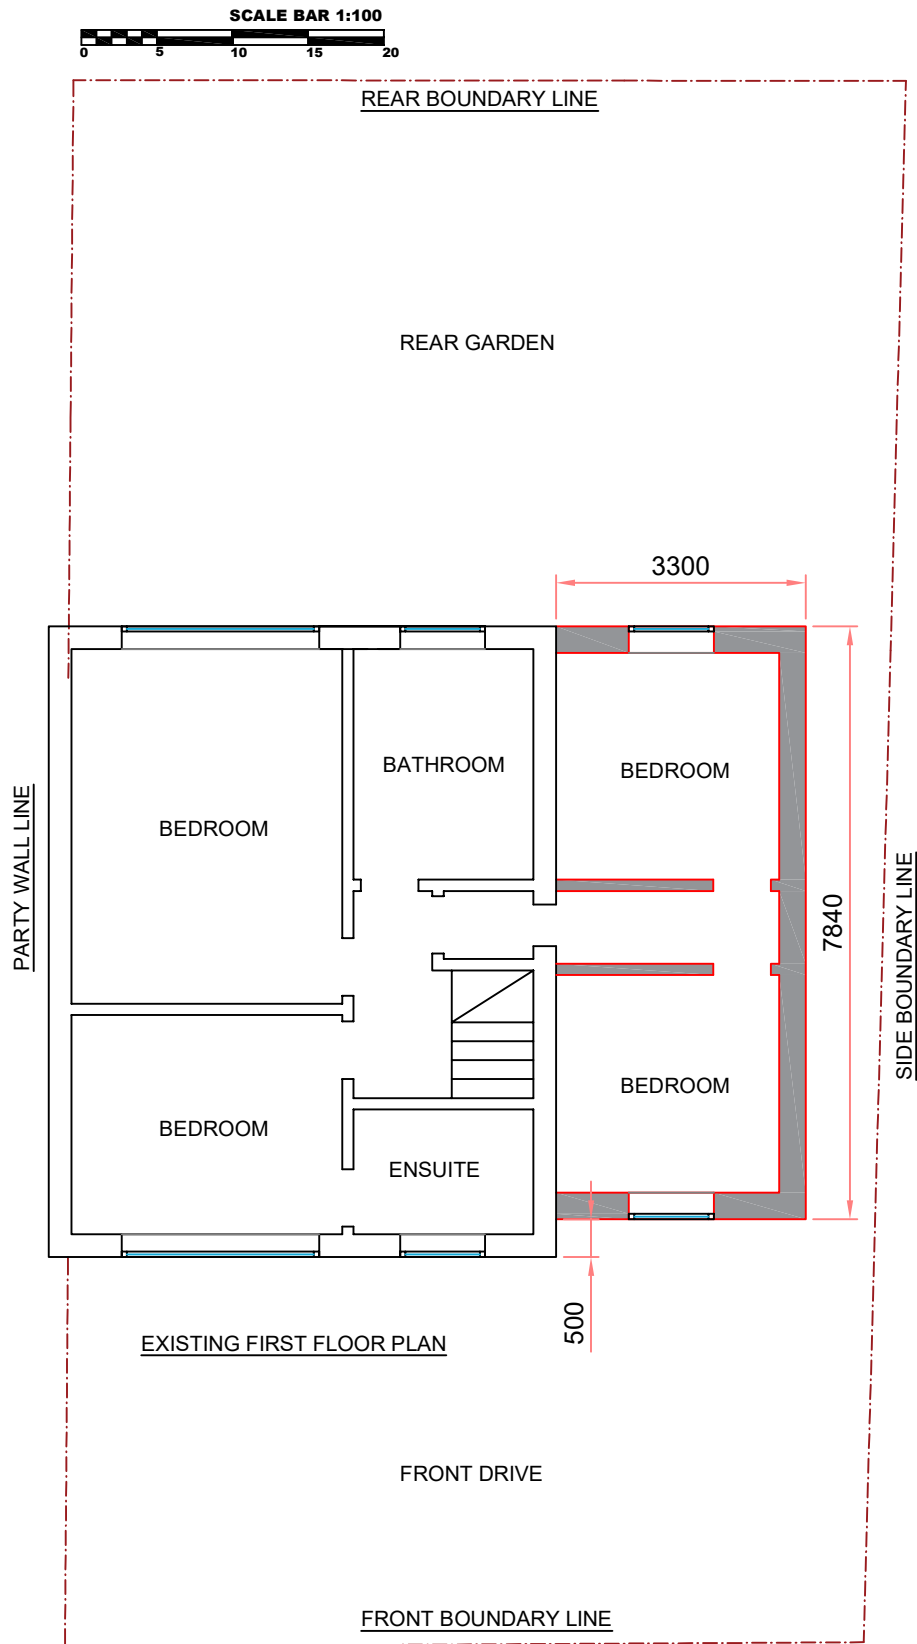

6 Ayton Grove
Proposed First Floor Plan
Scale: 1:100 @ A4

SCALE BAR 1:100
0 5 10 15 20

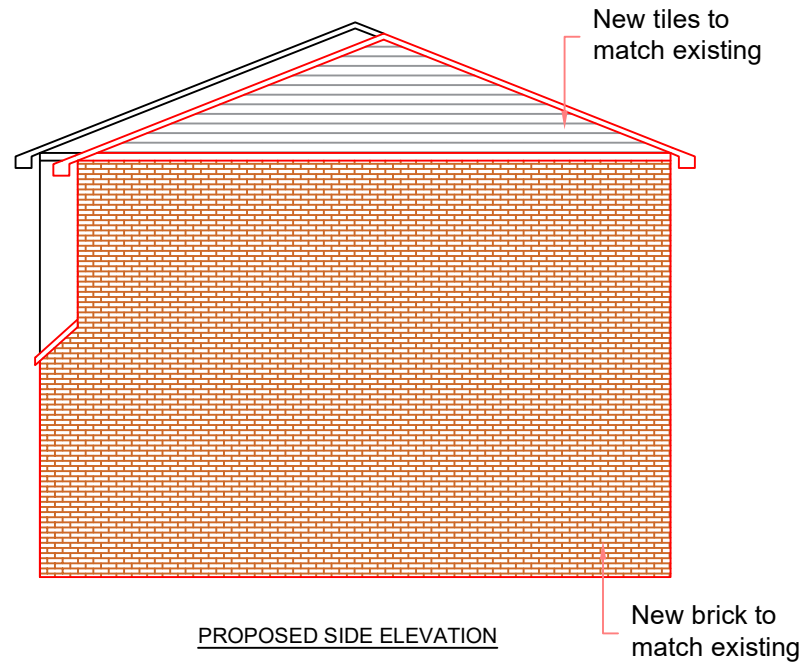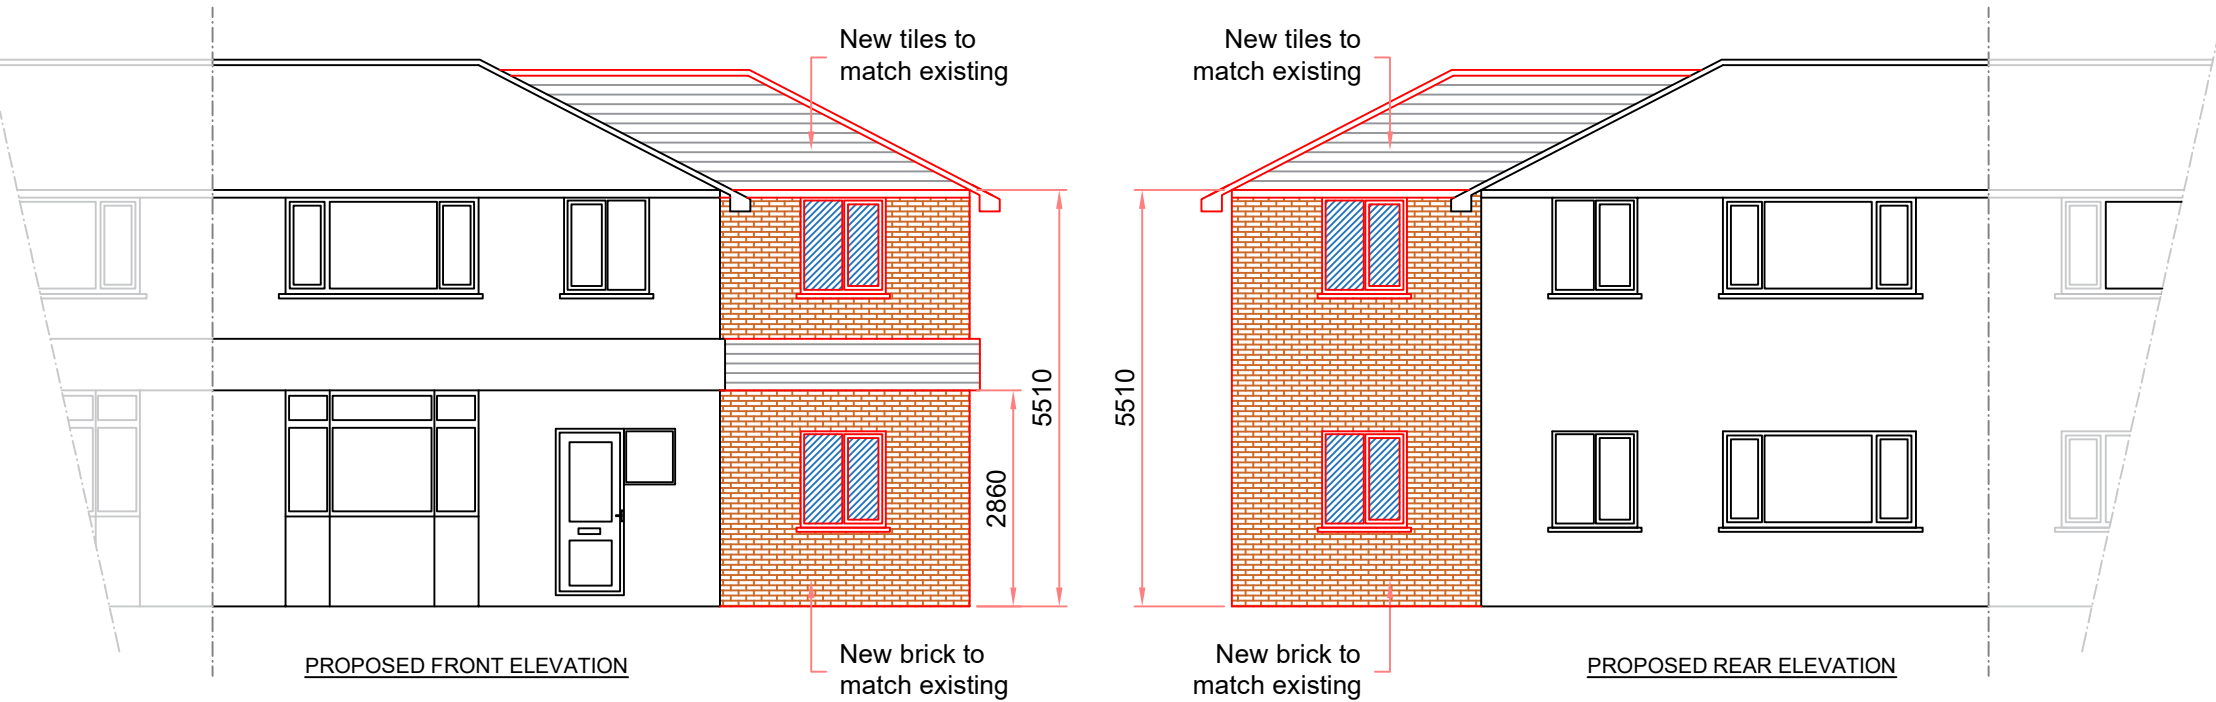

6 Ayton Grove
Proposed Elevations
Scale: 1:100 @ A4