




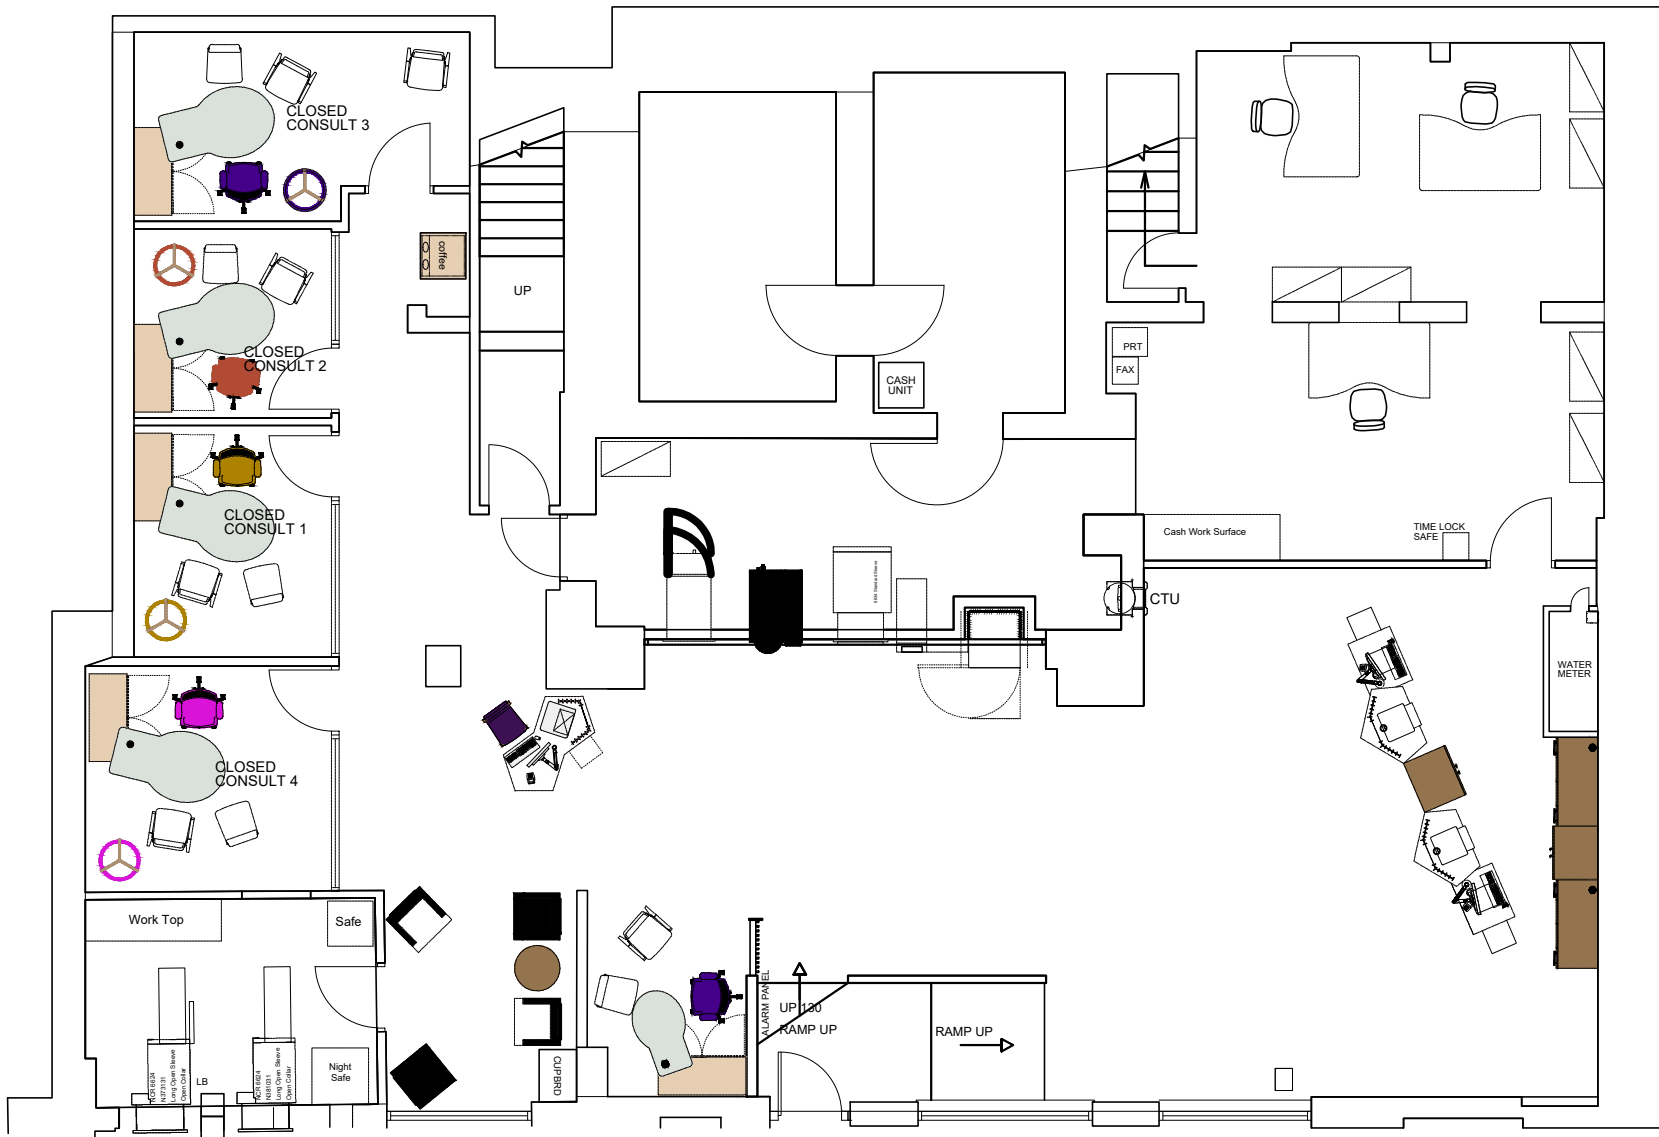


GROUND FLOOR PLAN 1:100

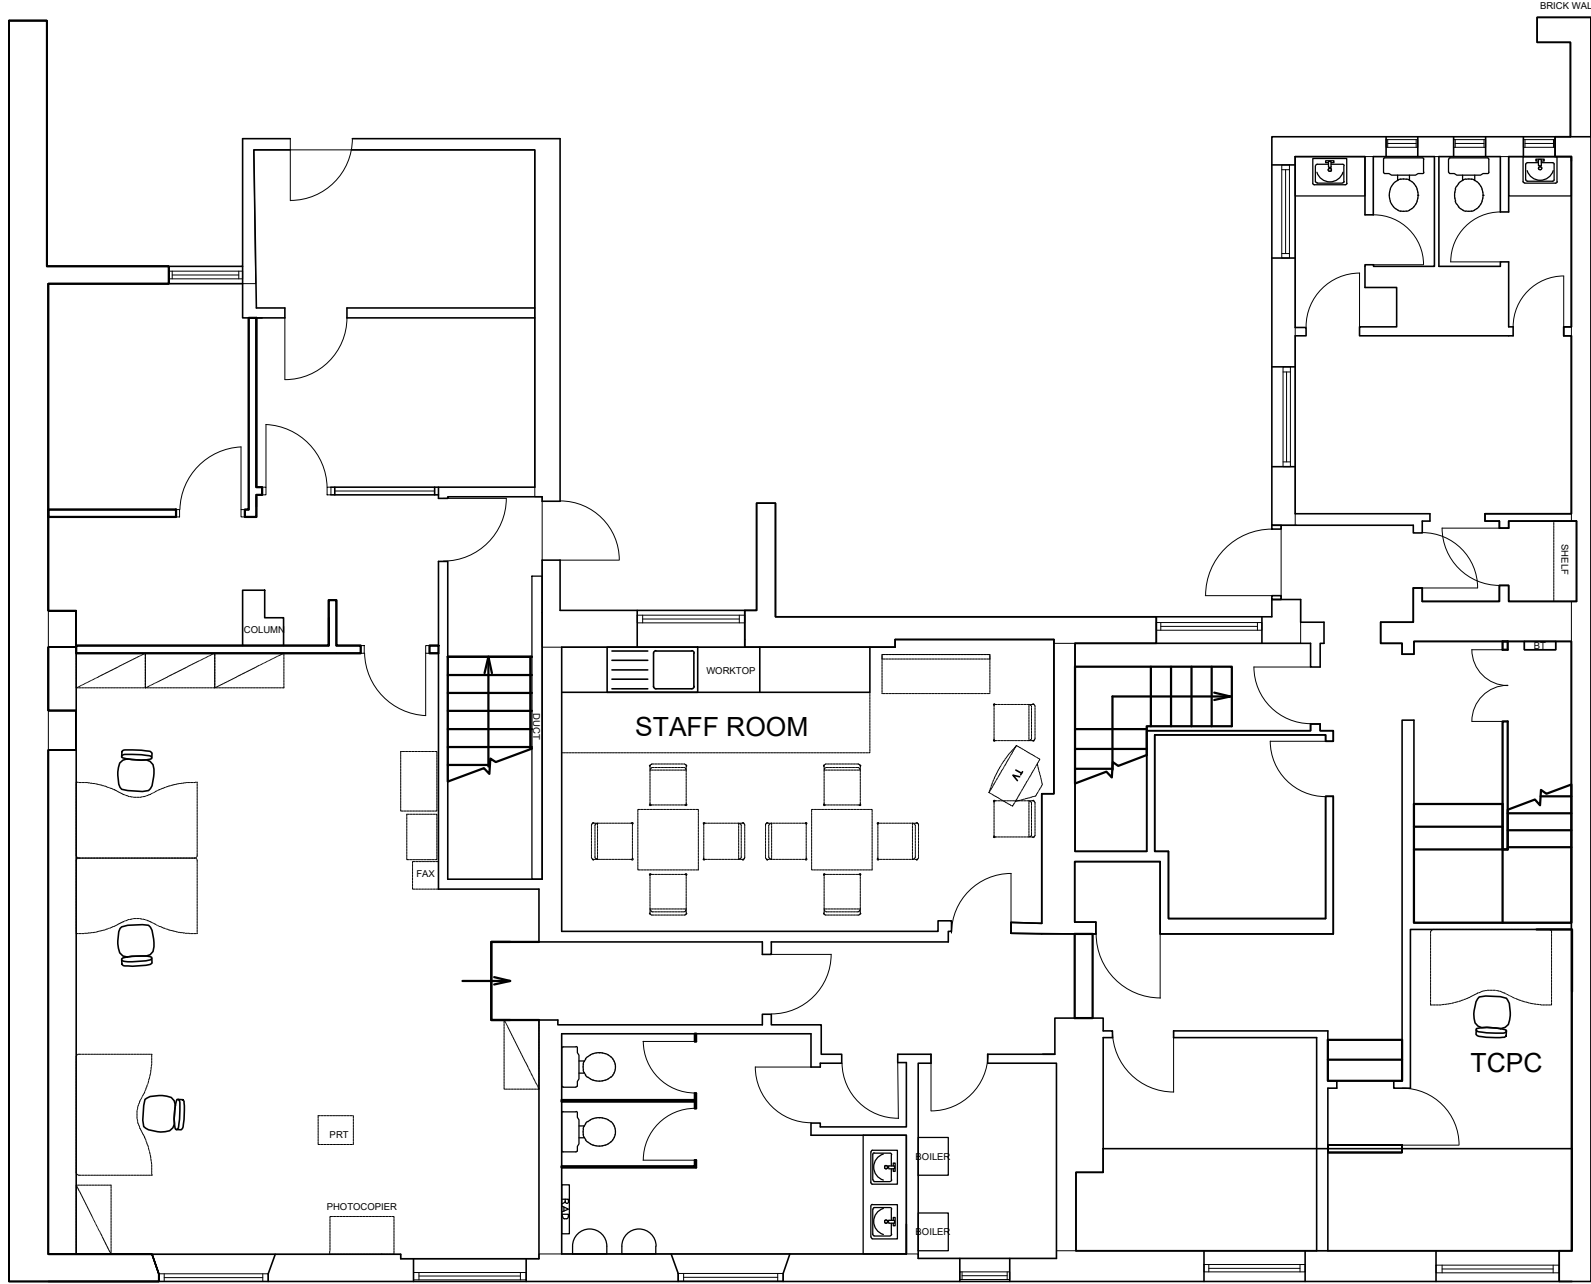

FIRST FLOOR PLAN 1:100

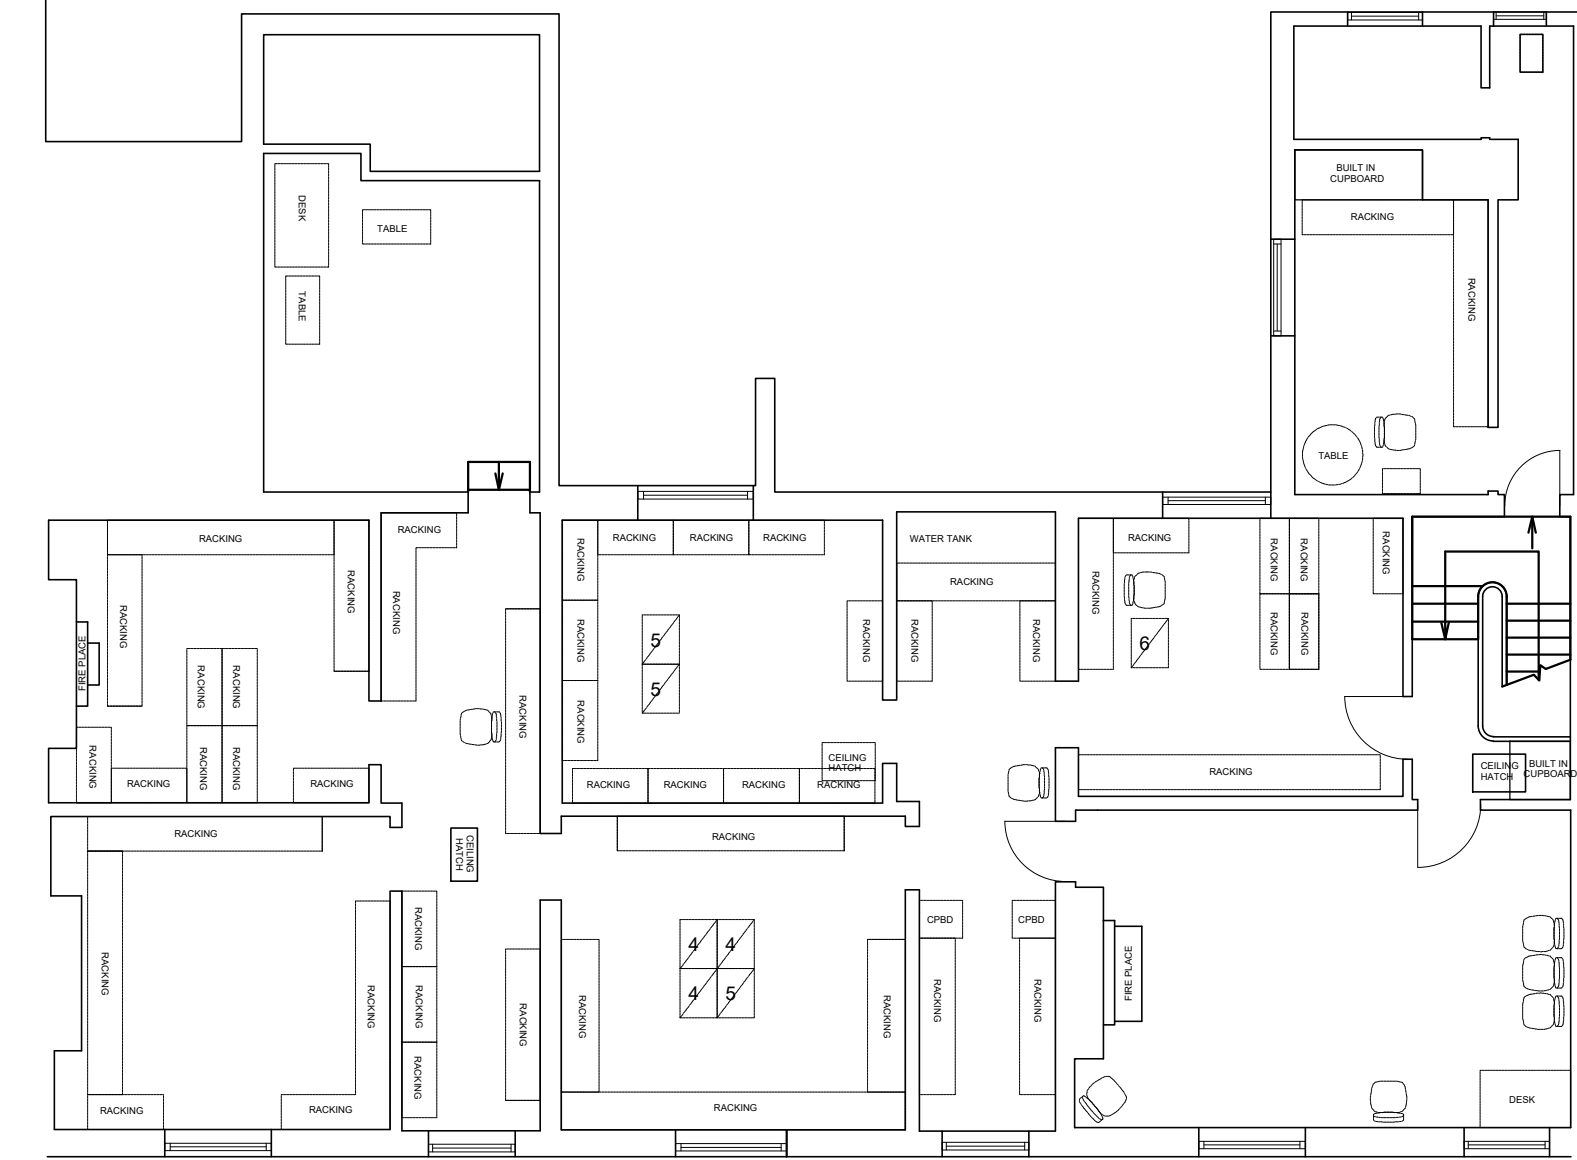

SECOND FLOOR PLAN 1:100

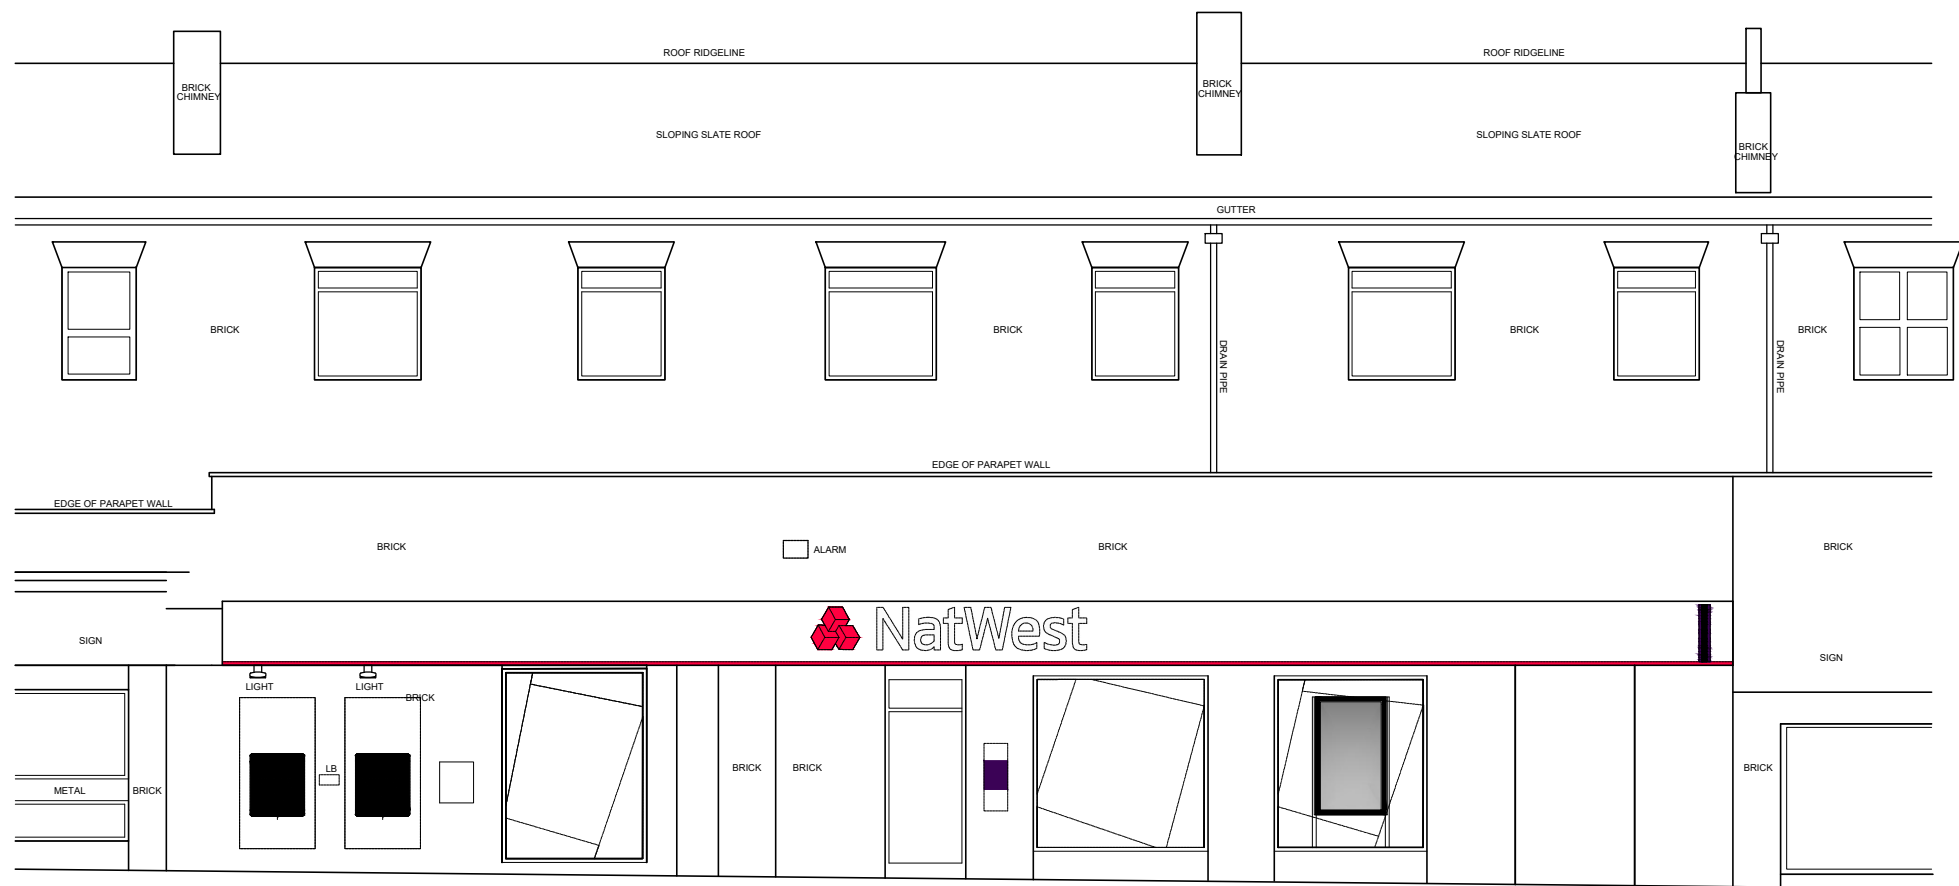

ELEVATION 1 1:100

rev.	date	details	by	rev.	date	details	by	notes	McLaughlin & Harvey	MCL & H	NatWest Group	drawing number	revision	drawing title	scale	1:100
P01	03.03.26	Issue for information	BE					- All dimensions to be confirmed on site. - Any drawing errors or divergences should be brought to the attention of the originator of this drawing. - Drawing to be read in conjunction with Specification.	NatWest , Cheetham Hill			NRC33-MLA-XX-XX-DR-A-10001P01		Existing Layouts	date	03.03.26
status Information															drawn	mia
															format	A1
															Edinburgh Glasgow Manchester	
															mlaarchitects.co.uk	