




*Note - South East Elevation omitted as not impacted by development. Materials and style match the North West Elevation however.

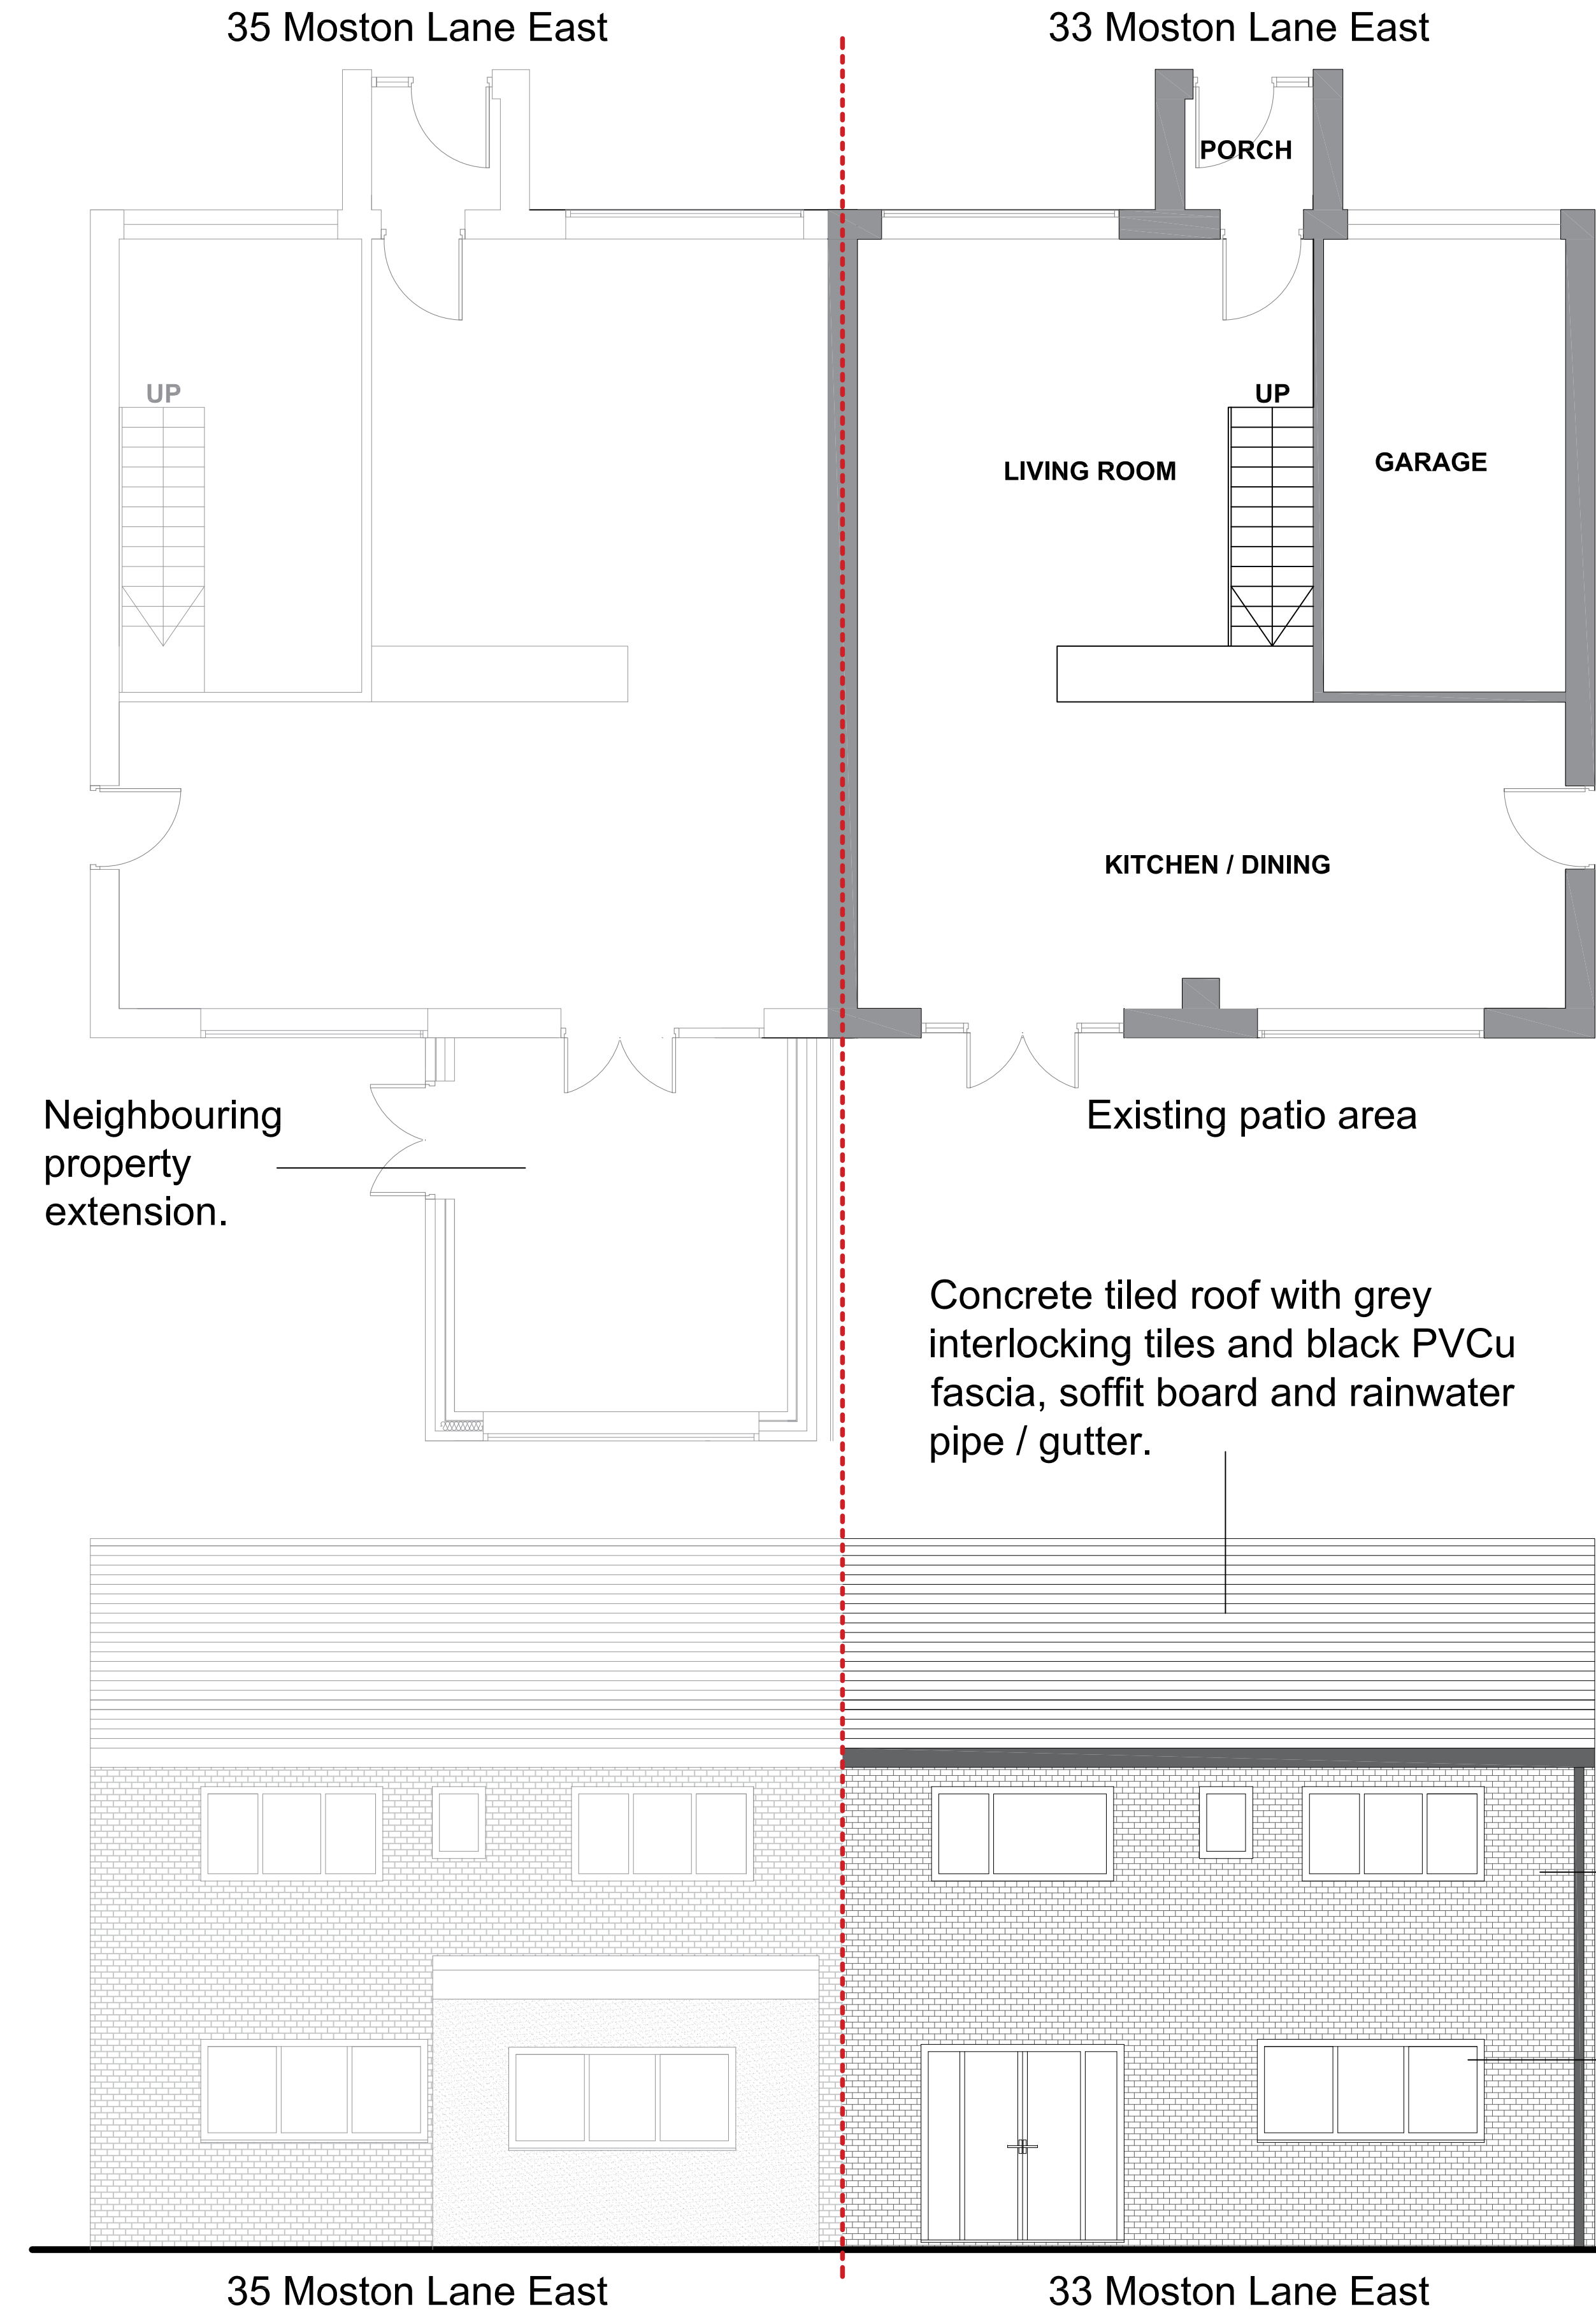

EXISTING PLAN AND NORTH WEST ELEVATION @ 1:50 SCALE - A1


Black PVCu dry verge tiles and fascia to gable.

Light buff brickwork to original building in a stretcher bond pattern.

White PVCu double glazed windows and doors



EXISTING SOUTH WEST ELEVATION @ 1:50 SCALE - A1

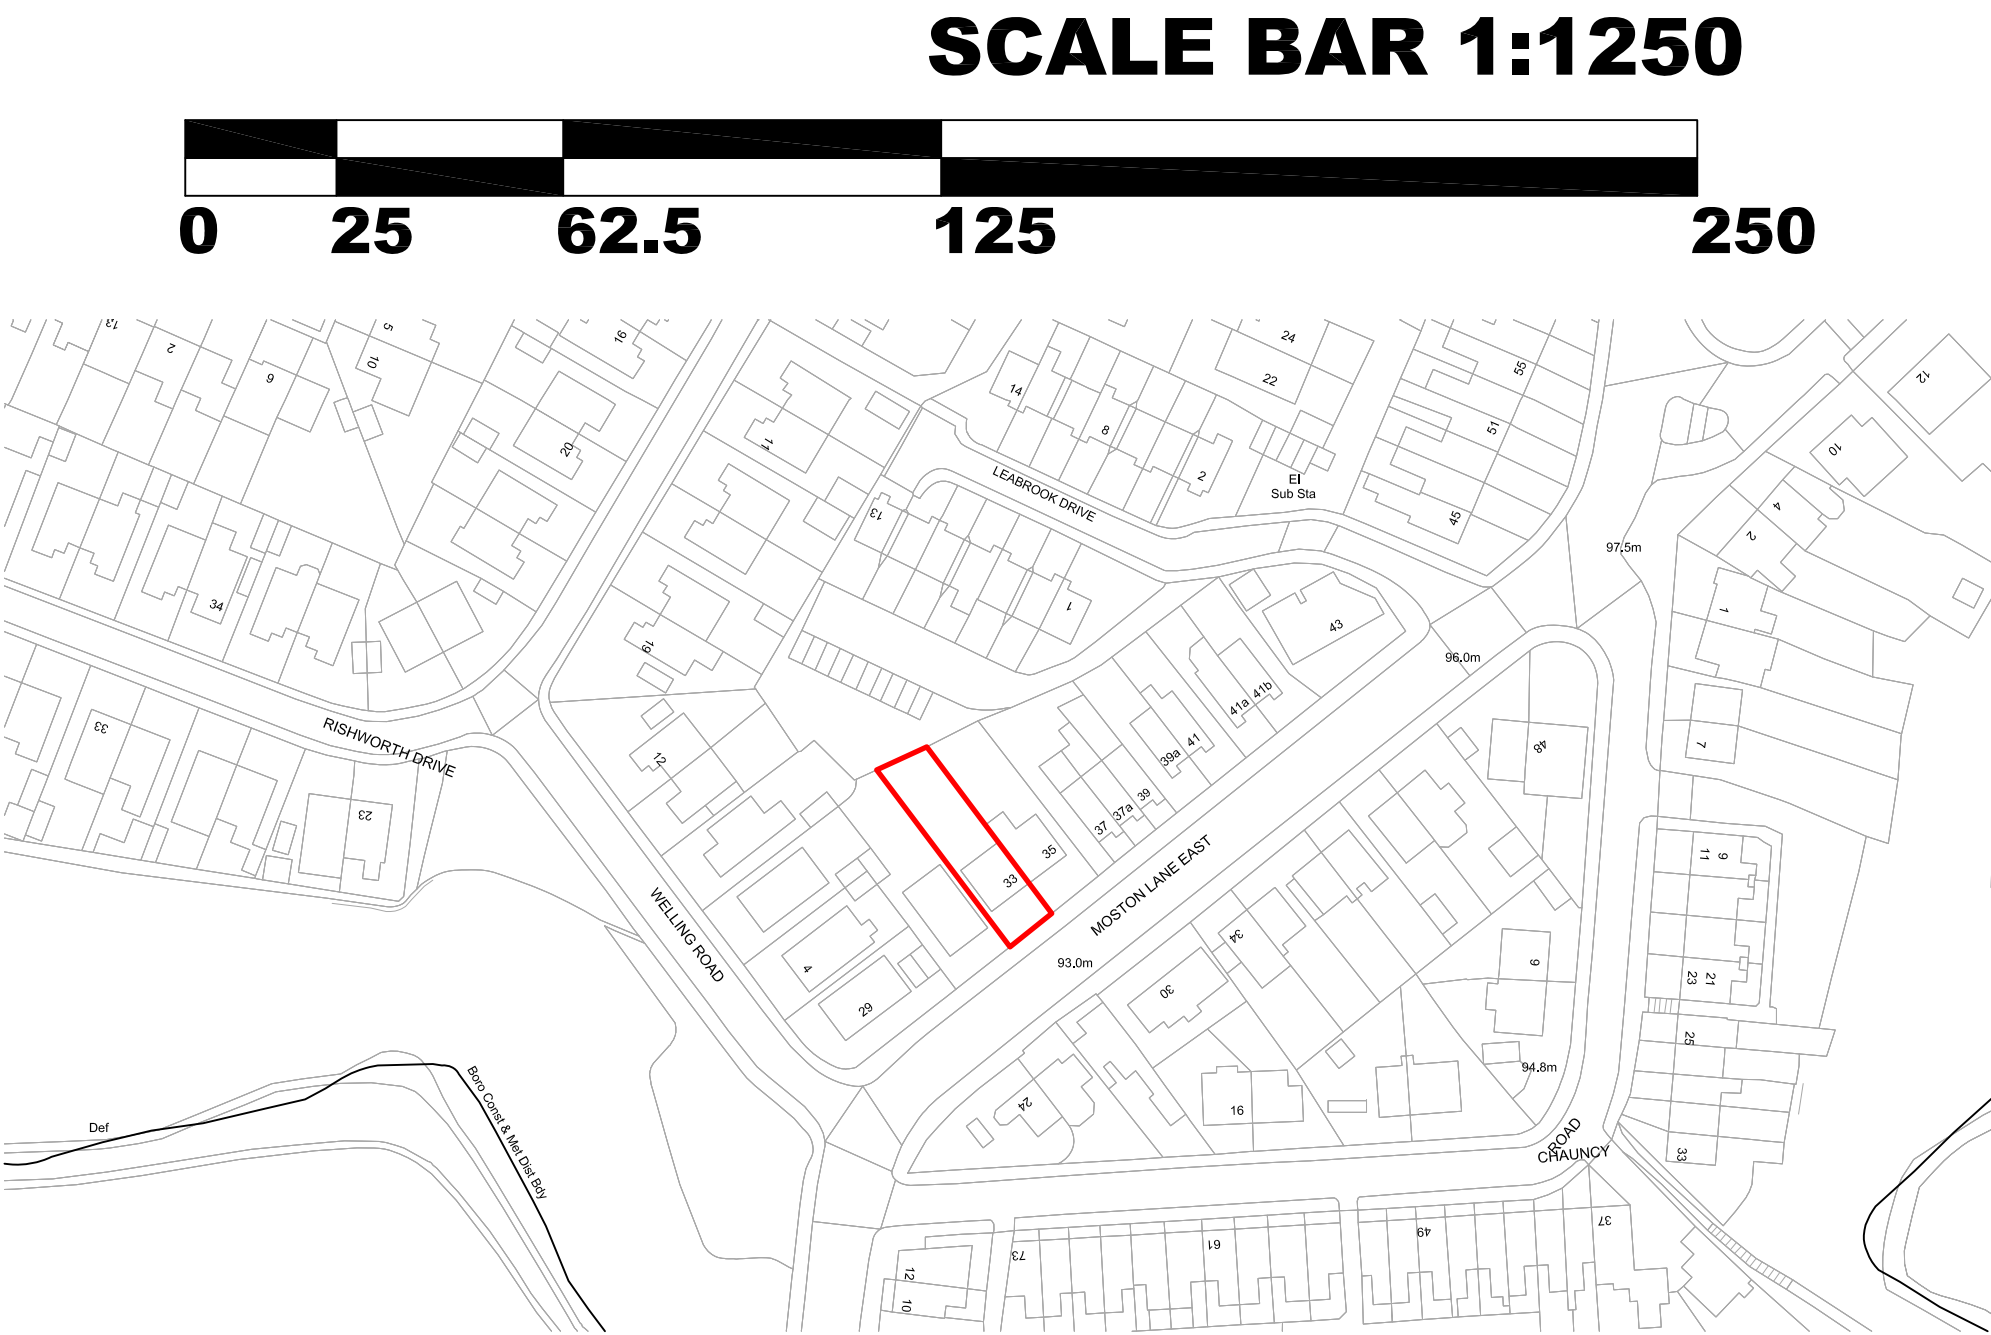

EXISTING SITE PLAN @ 1:1250 SCALE - A1

Notes:		
Date	Comments	Rev.

-		

Dwg.	01	
Project	33 Moston Lane East New Moston Manchester	
Client	N Atkinson -	
Title	Existing Plans - -	
Start Date	Drawn By	Rev
Scale	Checked by	-
as shown	-	