


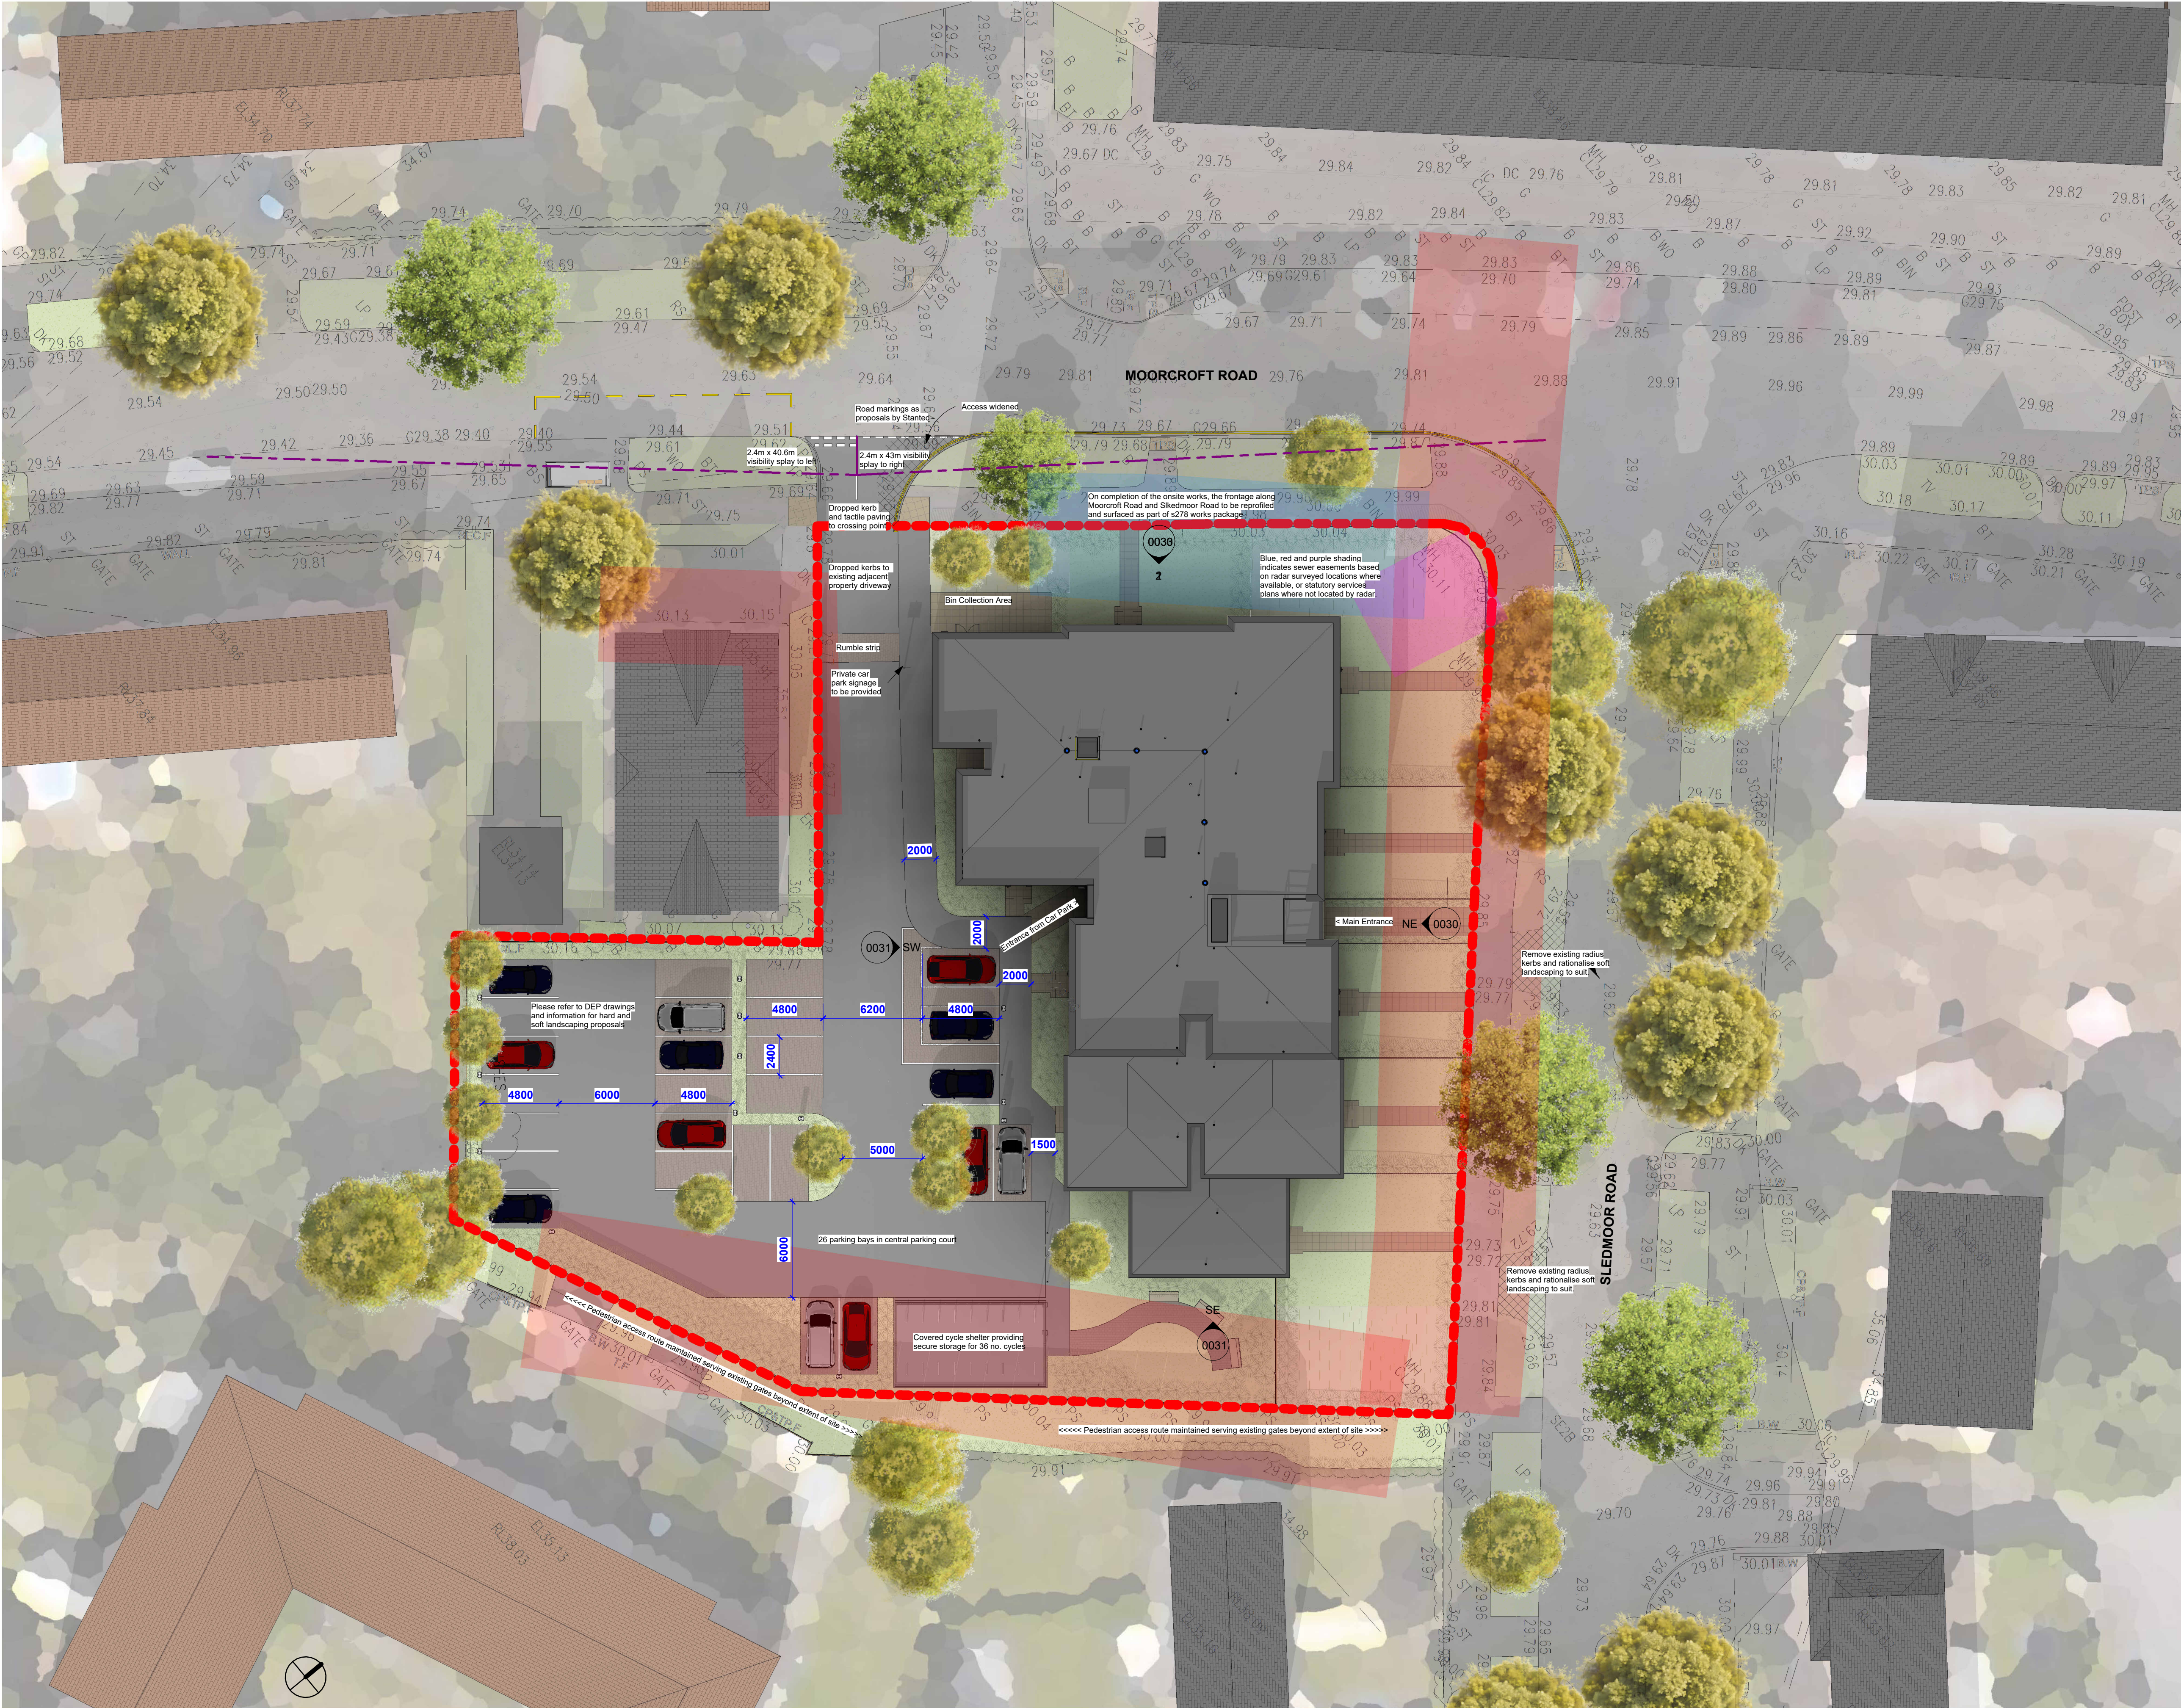

1 Proposed Site Plan
1 : 200

General Notes
01: Dimensions must not be scaled from this drawing. If in doubt, please ask
02: All dimensions are in millimetres unless noted otherwise.
03: All dimensions should be verified on site before proceeding with the work.
04: TADW Architects shall be notified in writing of any discrepancies.
05: Copyright to remain the property of TADW Architects in accordance with Copyright, Designs and Patents Act 1988.

Legend

11	Updated to suit landscape architects designs	09.01.26	AM	MH
10	Parking spaces removed from Sledmoor Road, cycle shelter relocated to improve amenity areas.	06.01.26	AM	MH
9	Landscaping scheme amendments	31.10.25	AM	MH
8	Amended to suit landscape proposals	28.10.25	AM	MH
7	1 parking space relocated from drive to car park	16.10.25	AM	MH
6	Site plan updated to reflect highways input	08.10.25	AM	MH
5	Unit mix amended	31.07.25	AM	MH
4	Additional green space incorporated to car park	11.06.25	AM	MH
3	Stair core revised	15.05.25	AM	MH
2	Floor plan amended	13.05.25	AM	MH
1	Drawn	04.04.25	AM	MH

Issue	Description	Date	Drawn	Checked
-------	-------------	------	-------	---------

Drawing Status

P - Planning T - Tender C - Construction R - As Record

PLANNING

tadw architects

Six St.Petersgate Stockport Cheshire SK1 1HD
Ph 0161 477 6158 Fx 0161 480 6342 mail@tadw.co.uk www.tadw.co.uk

Client **Watson Construction Ltd**

Job **The Park Pub, Wythenshawe**

Title **Proposed Site Plan**

Scale **1 : 200 @A1**

Note - Prints from PDF files may not be to scale, check accuracy against scale
1m
1:100

Job No. Originator Ph. Level View Role Dwg Status Rev.
251360-TADW- 00- XX- DR- A- 0010- P- 11