
 


11 Aspen road - Site Plan - Updated V2

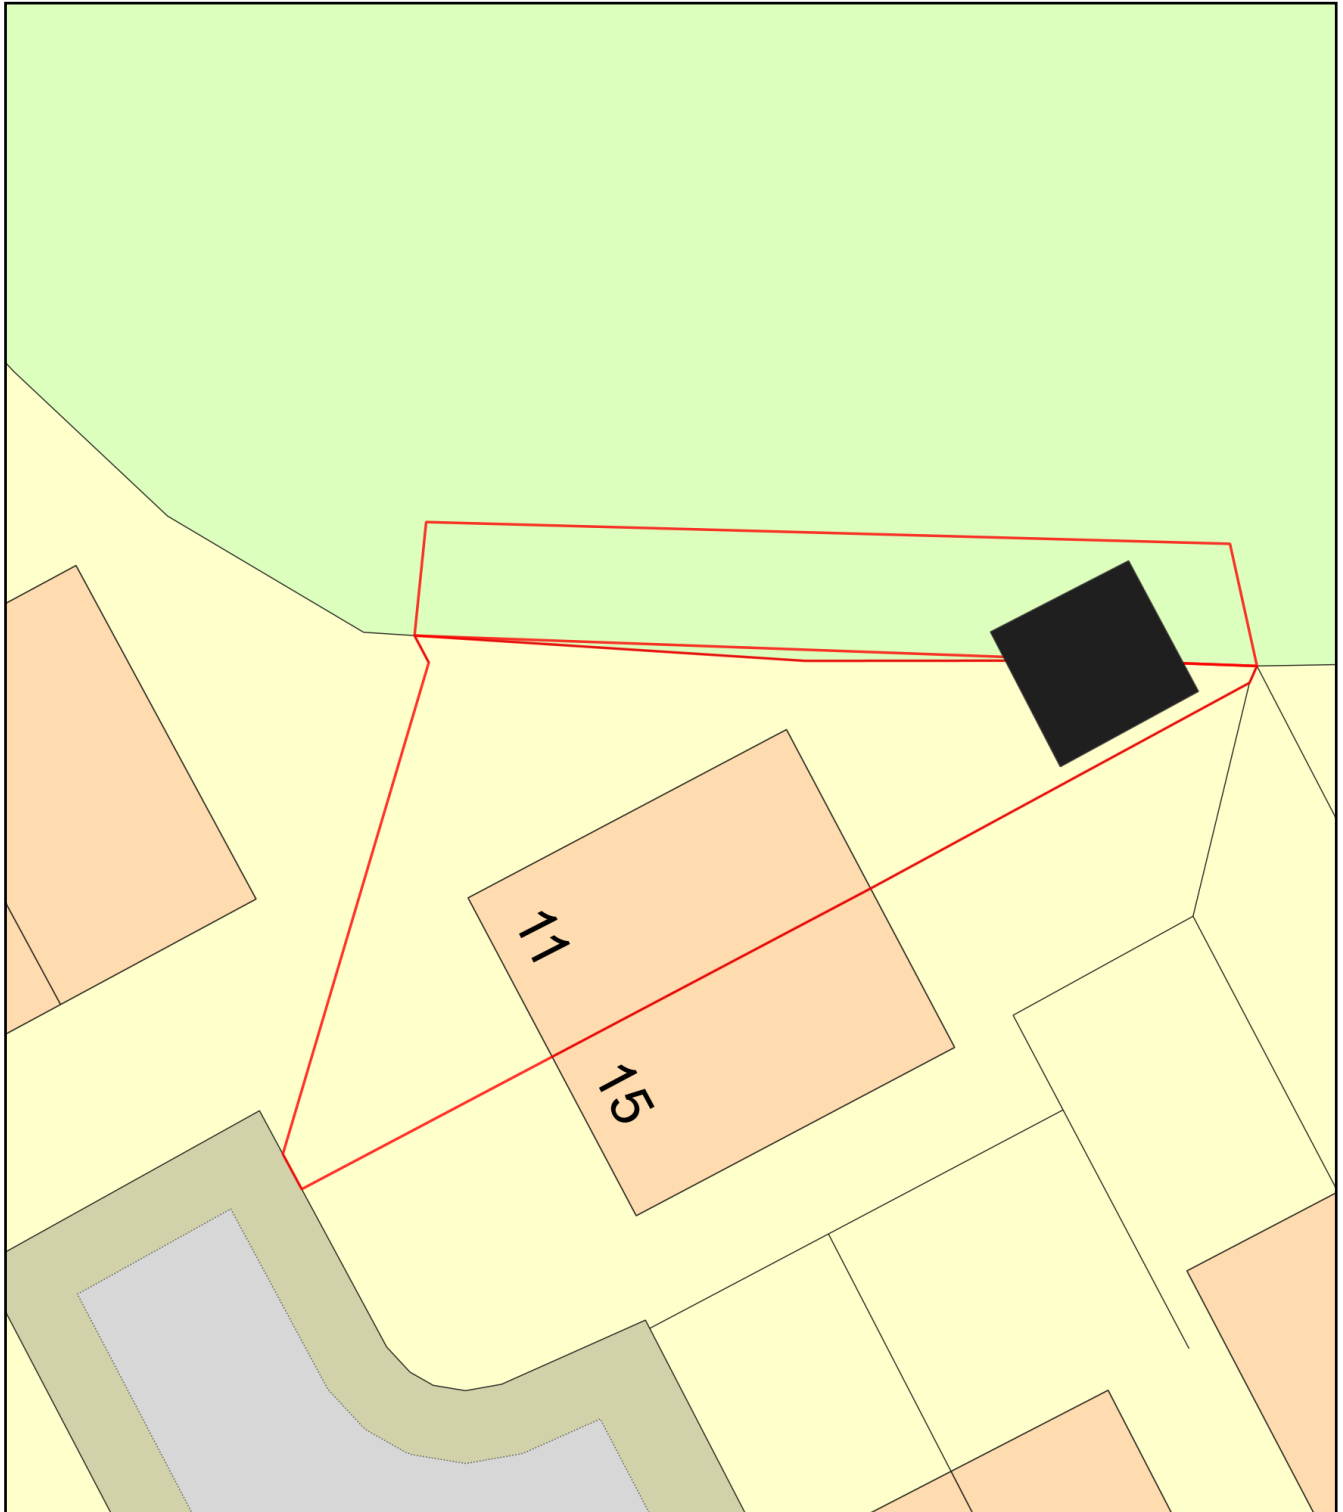

Plan Produced for: Lamees Jabbar

Date Produced: 21 Nov 2025

Plan Reference Number: TQRQM25325111426830

Scale: 1:200 @ A4