




PLANNING DRAWINGS
All dimensions are to be checked by client. Any discrepancies are to be reported to the Architect. This drawing to be Read in Conjunction with all associated Architects or Consultants Details & Specifications. This drawing is for illustrative purposes only and does not form part of any contract.

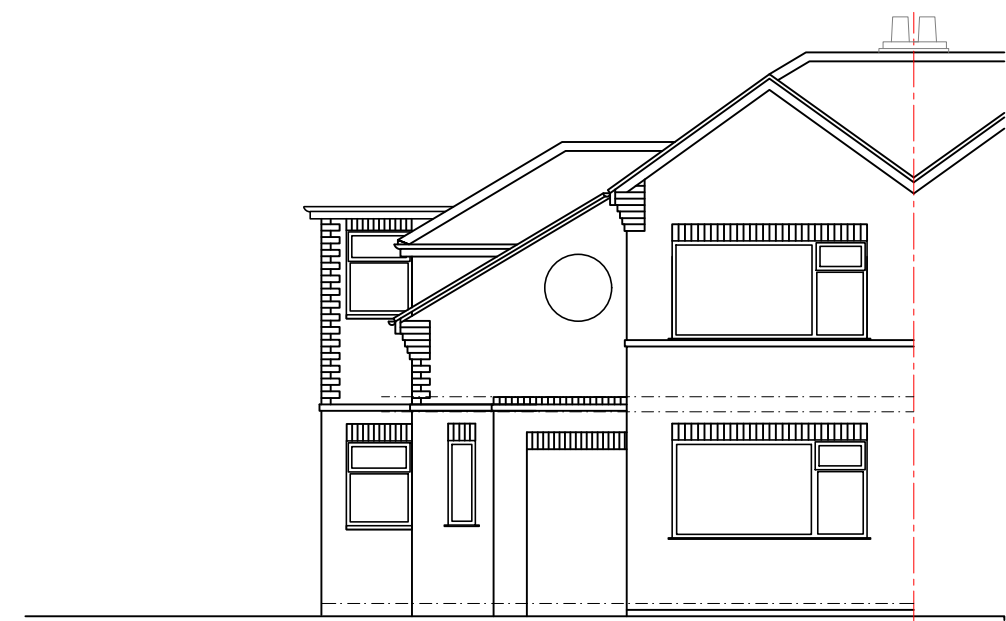


Front Elevation

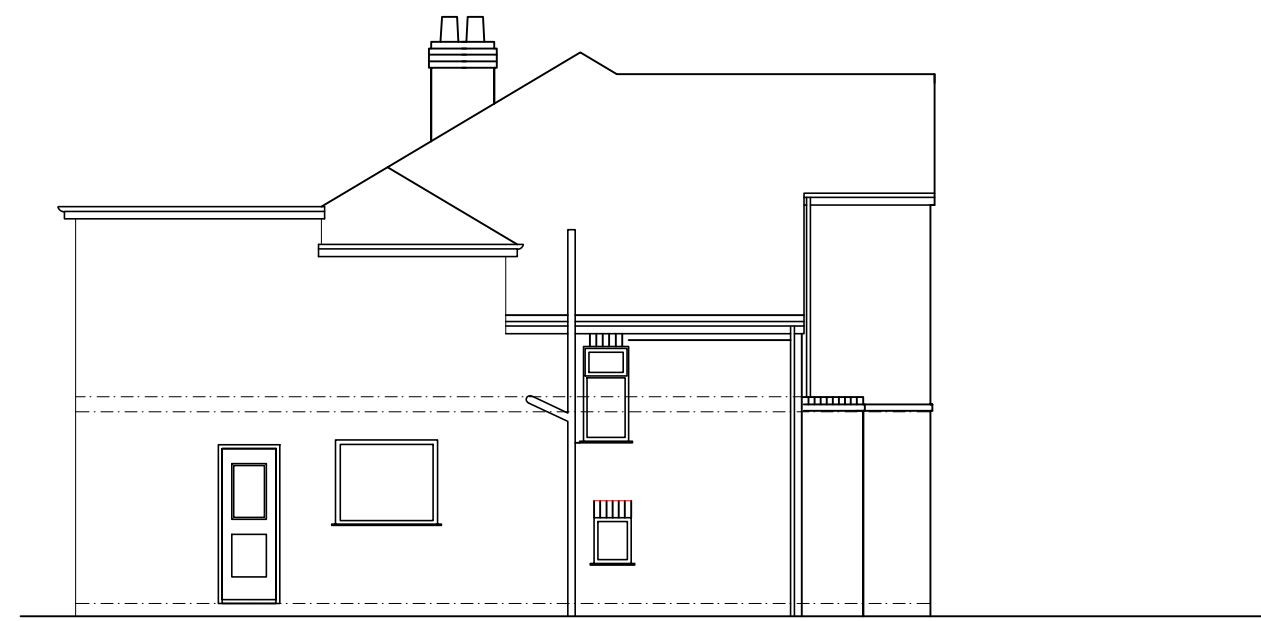


Left Side Elevation

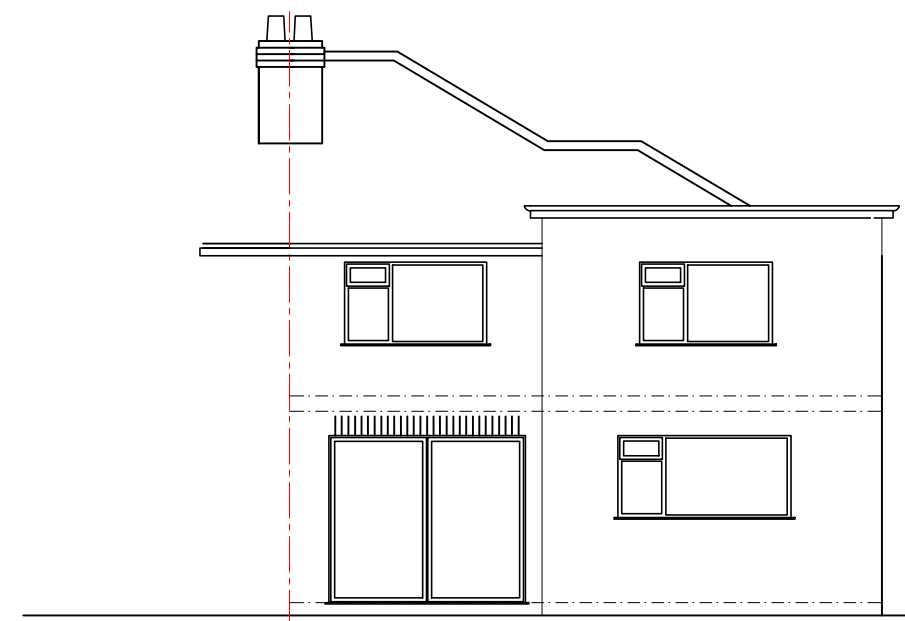


Rear Elevation

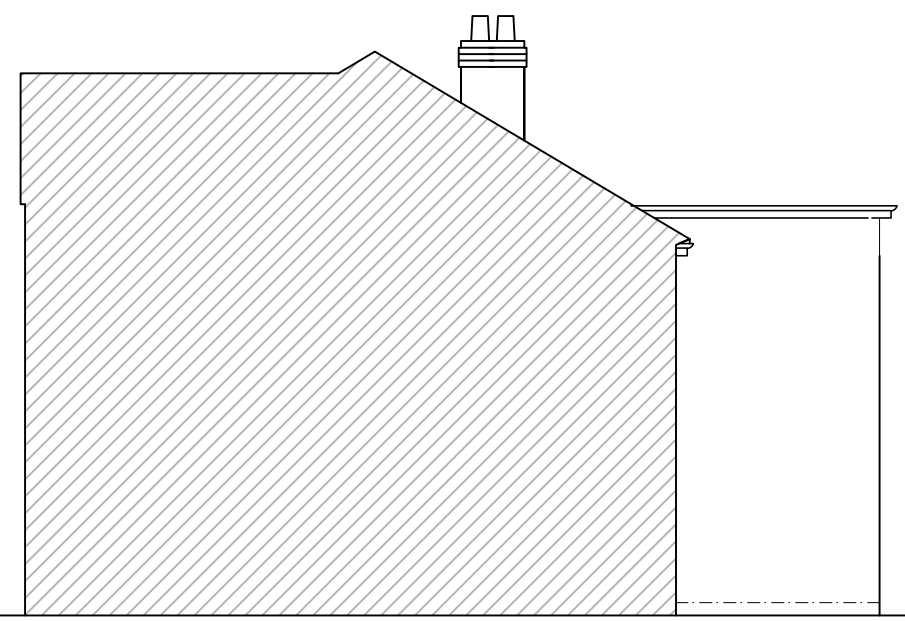

Party Wall Elevation

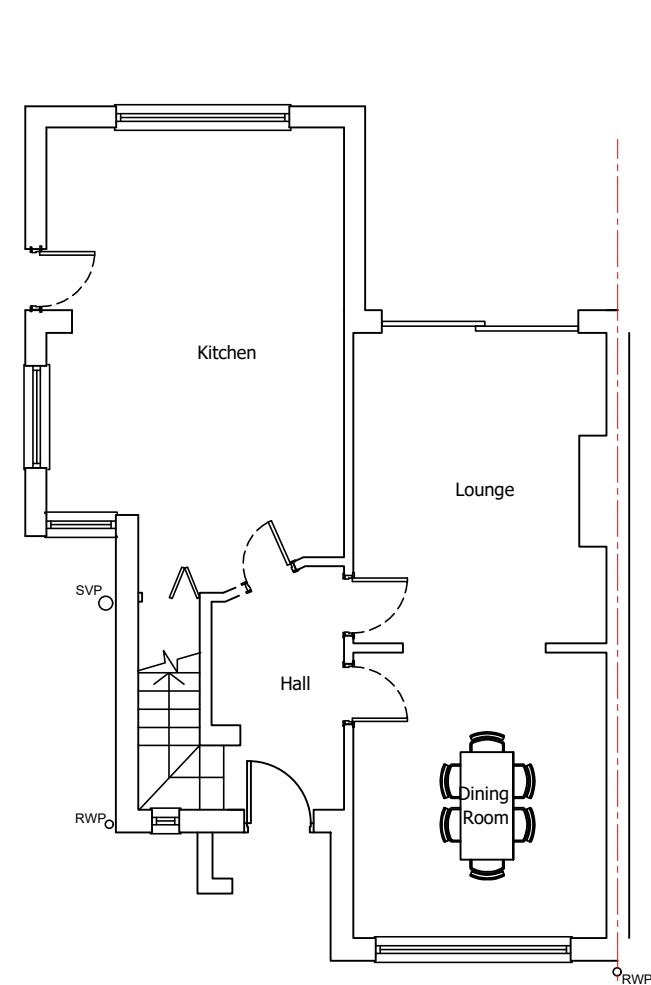


Ground Floor

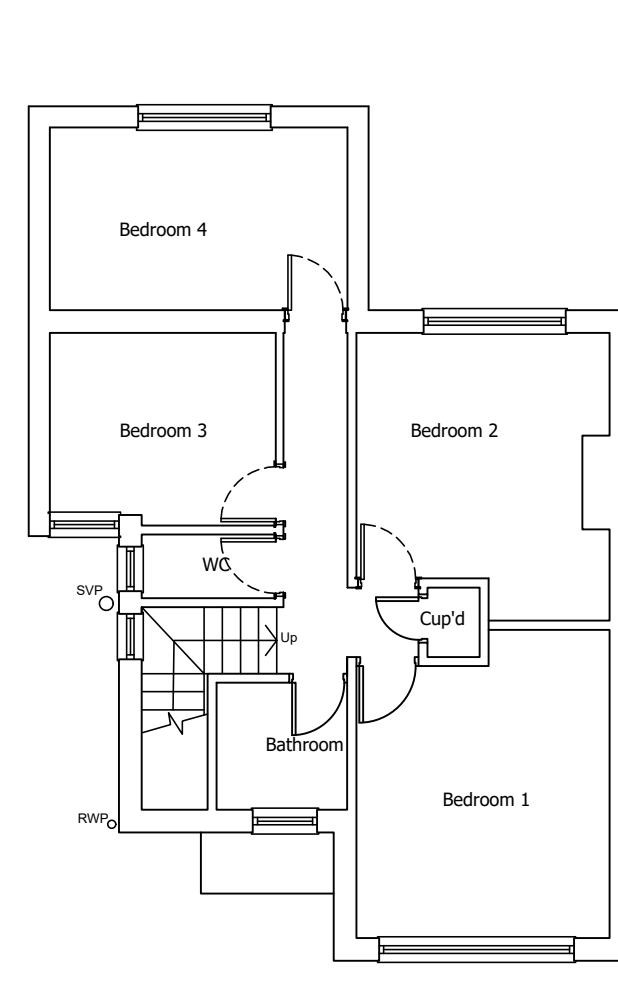


First Floor

EXISTING


Scale Bar 1:100

 


Front Elevation

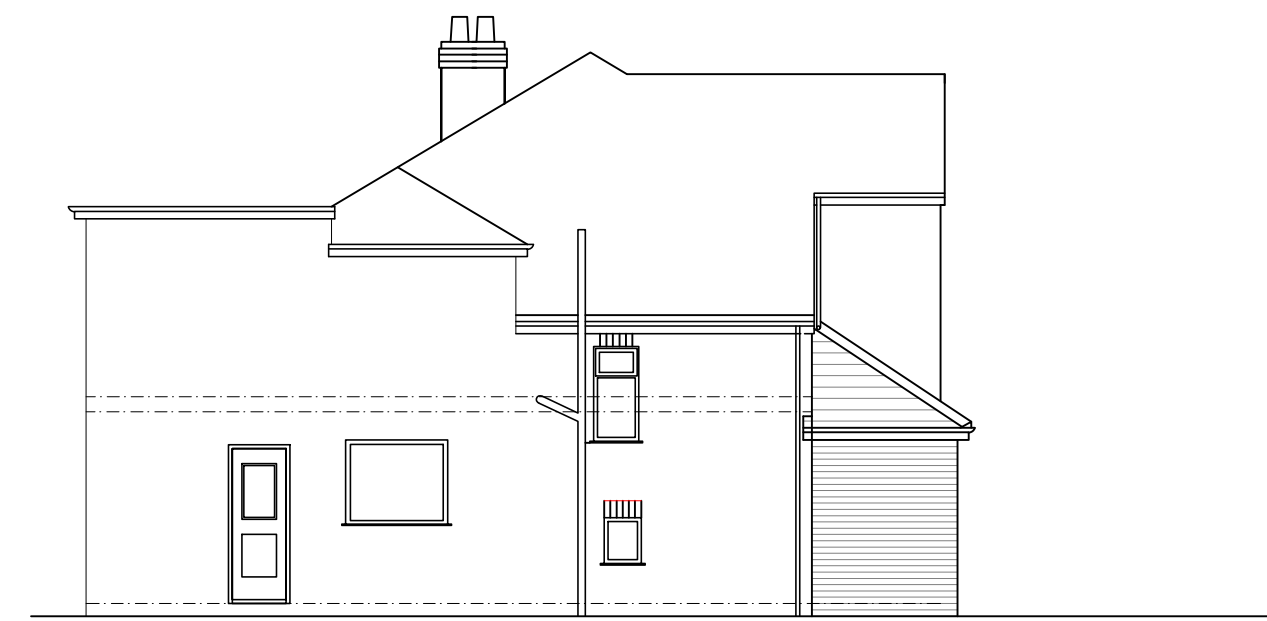


Left Side Elevation

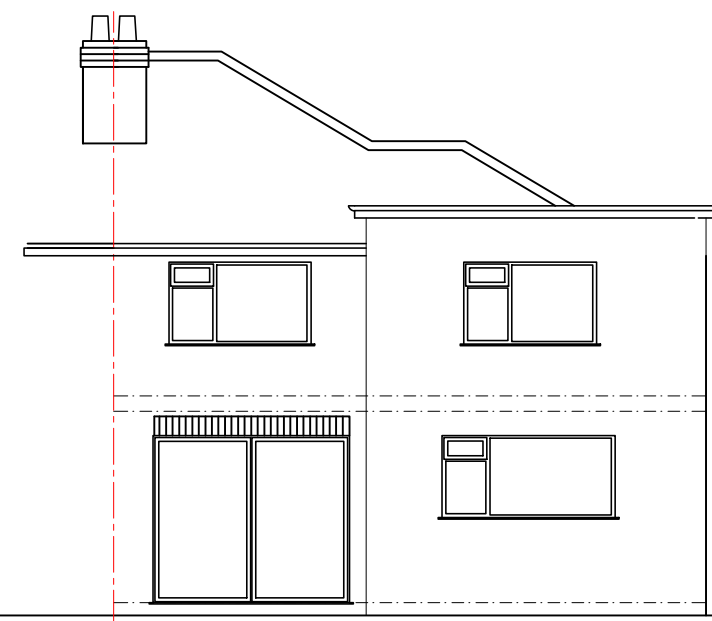


Rear Elevation

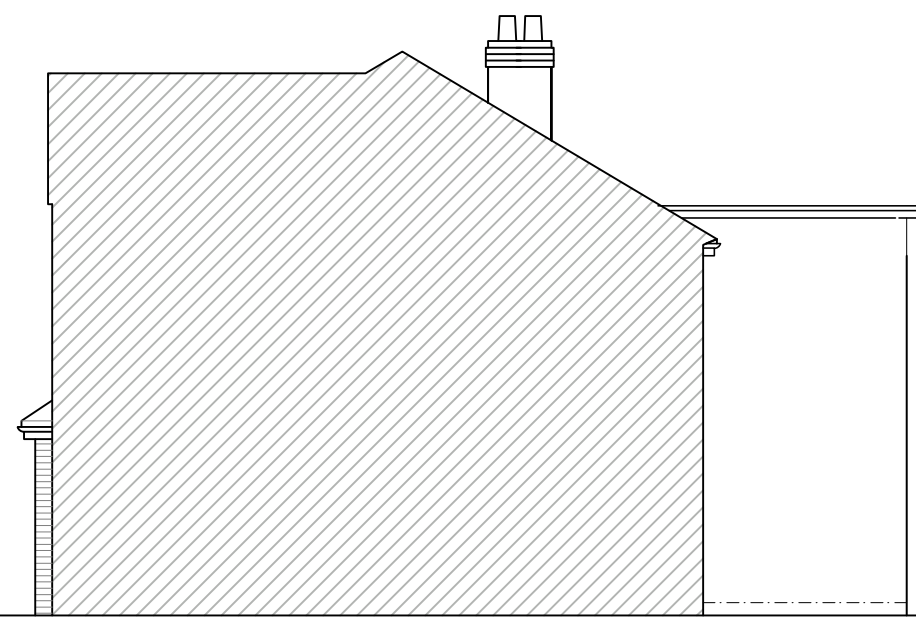

Party Wall Elevation

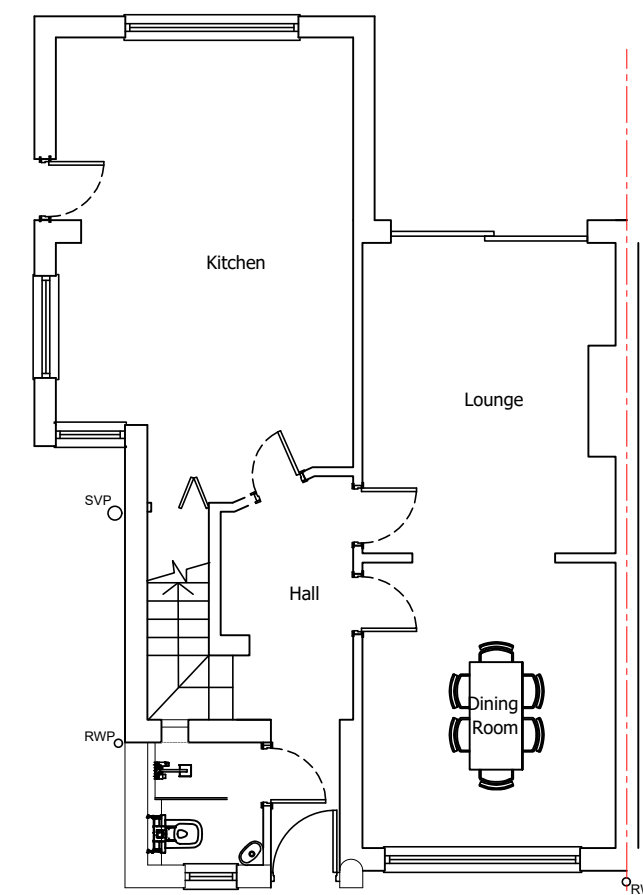


Ground Floor

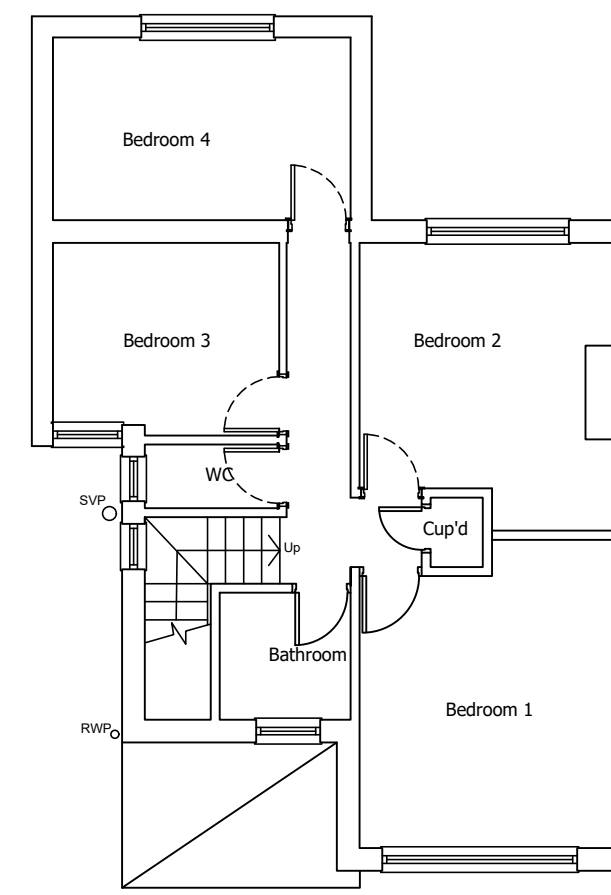

First Floor

PROPOSED

THIS DRAWING AND THE BUILDING WORKS DEPICTED THEREIN ARE THE COPYRIGHT OF
 © 2002 ARCHITECTURE LIMITED AND MAY NOT BE USED, COPIED OR AMENDED EXCEPT BY
 WRITTEN PERMISSION.

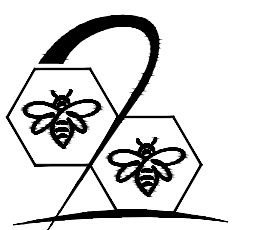

B2 Architecture Limited
 10 Beech Road,
 Sale,
 Cheshire,
 M15 9HX
 Tel No. 0161 928 0051
 Email: enquiries@b2architecture.co.uk

B2ARCHITECTURE

Project. 17 Granville Gardens
Didsbury

Client. Mr & Mrs Taylor

Title.	Existing & Proposed
--------	---------------------

Status. Planning	Date. November 2025
Scale. 1:50@A1	Drawn. VJP
Checked. B2 Architecture	
Job No. 25-81	Drawing No. 01
Revision. .	