



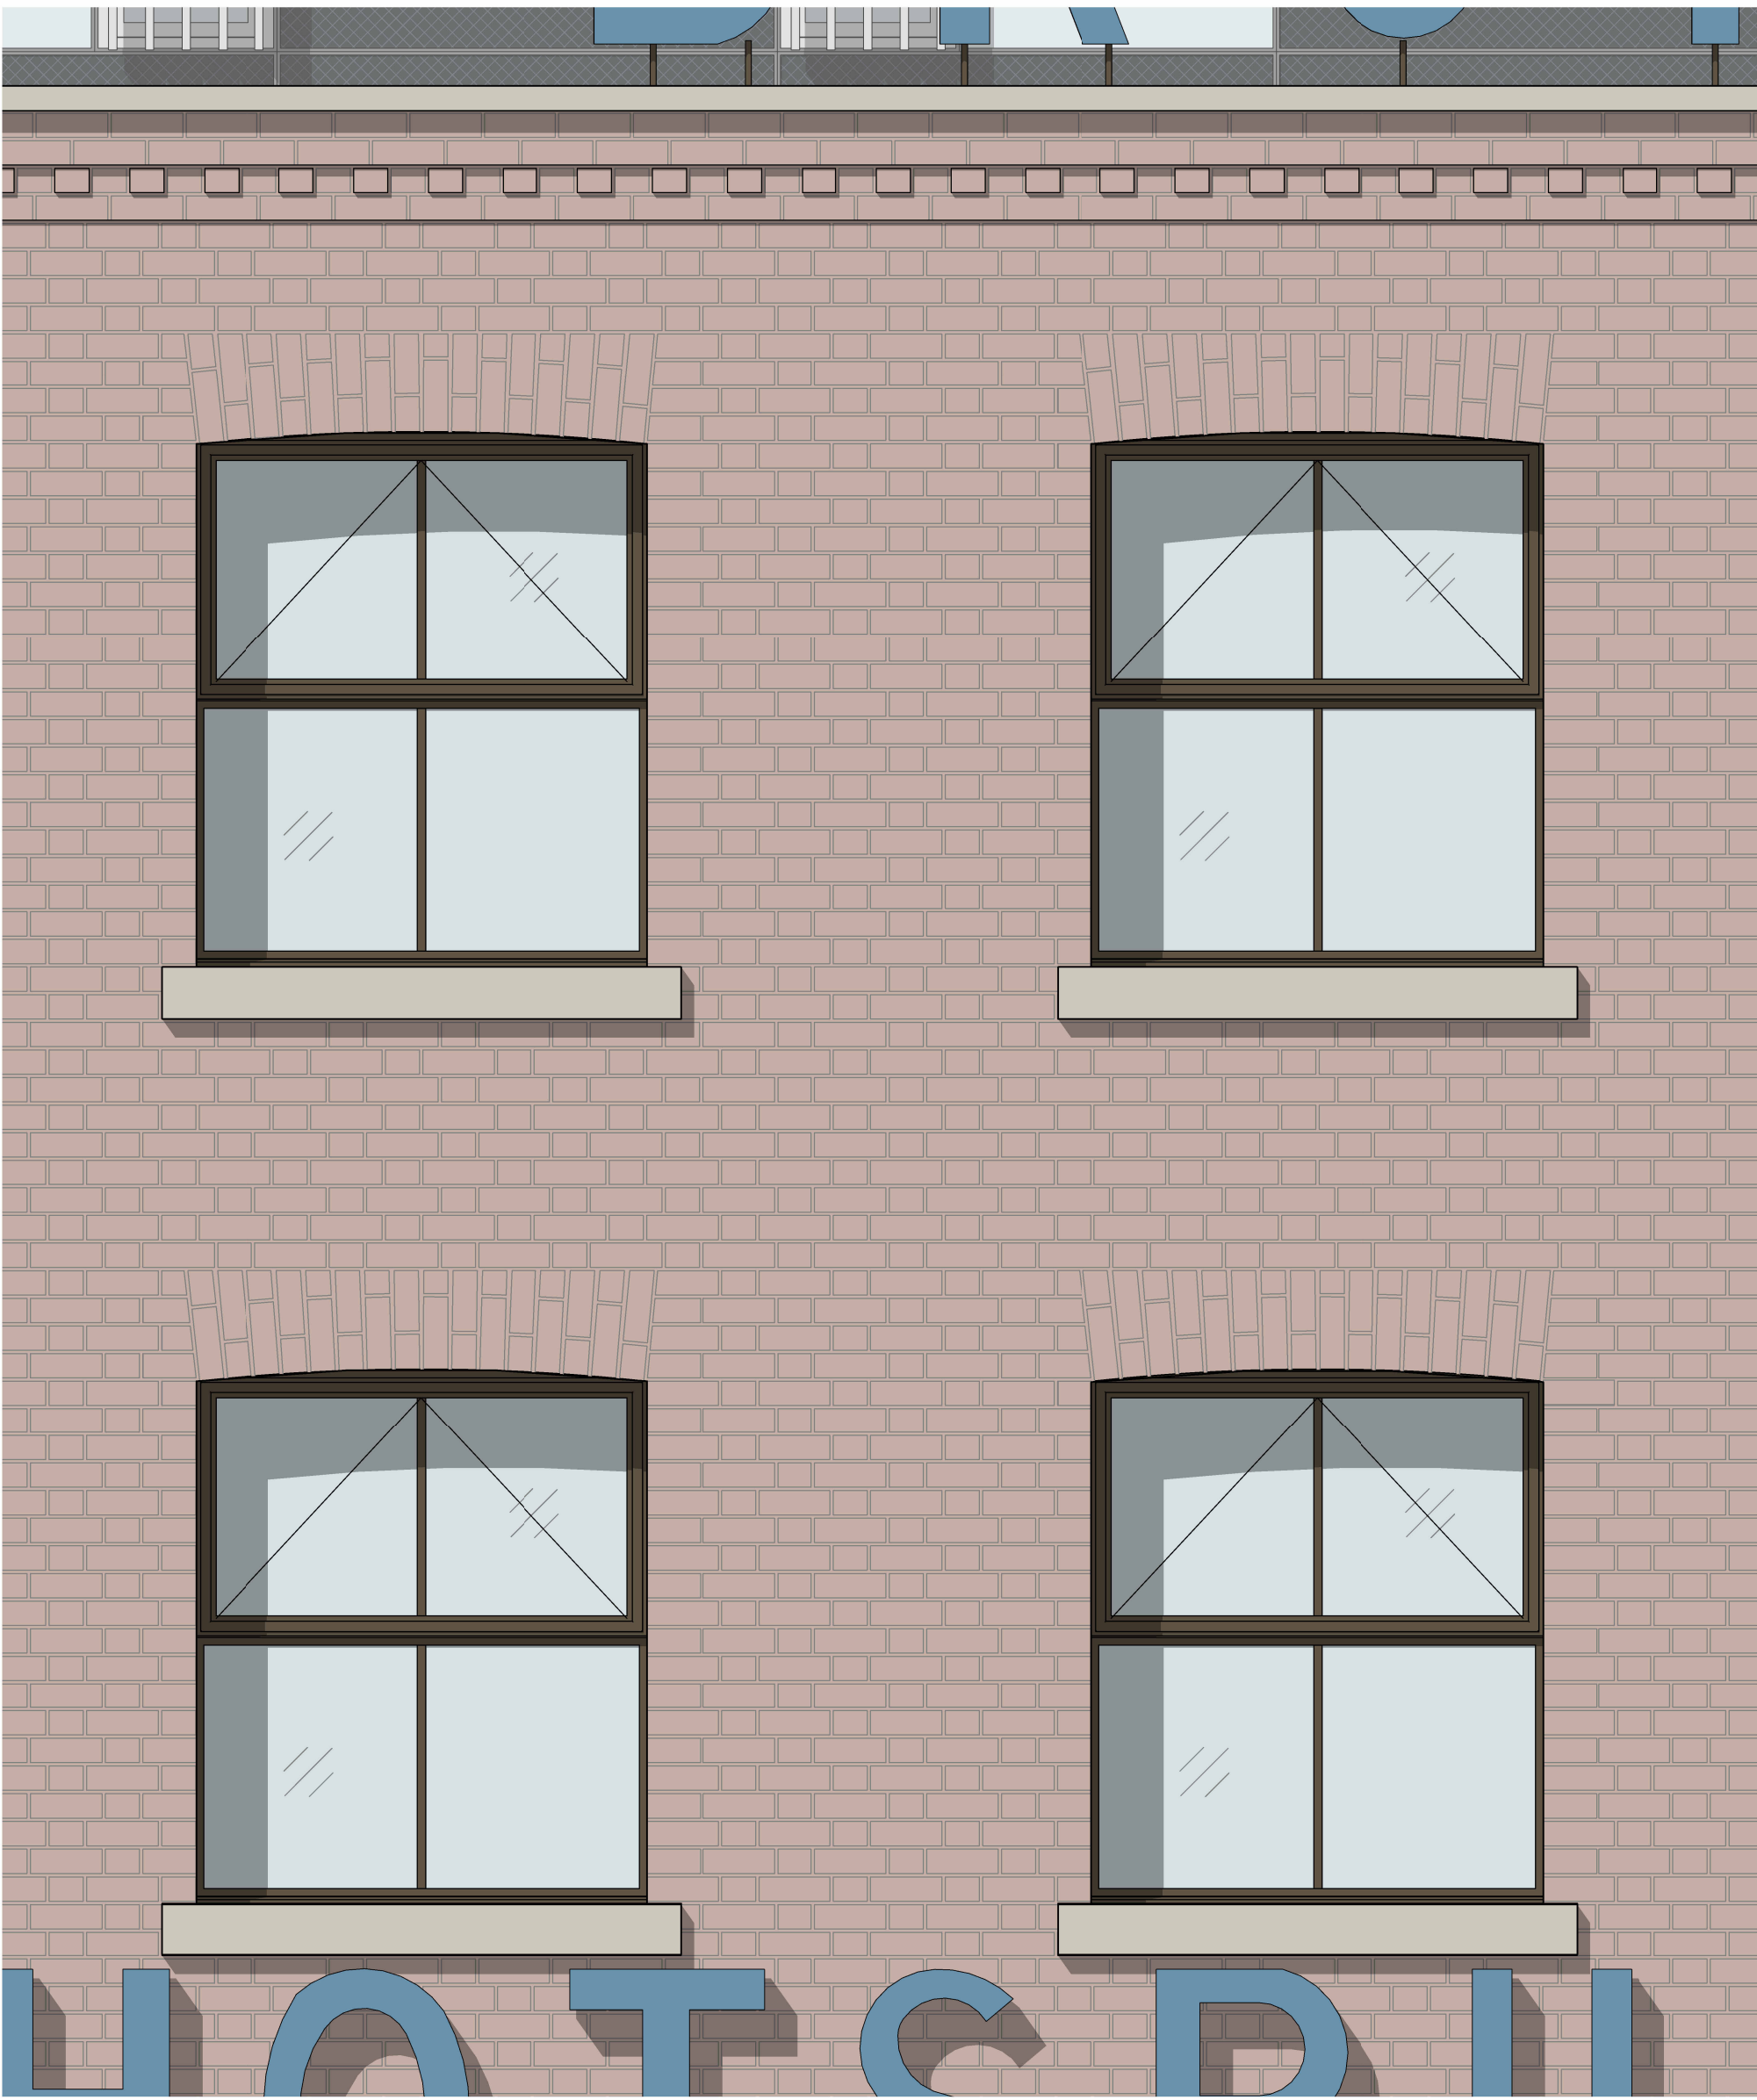


1 Podium - East Elevation - Detail
1 : 20

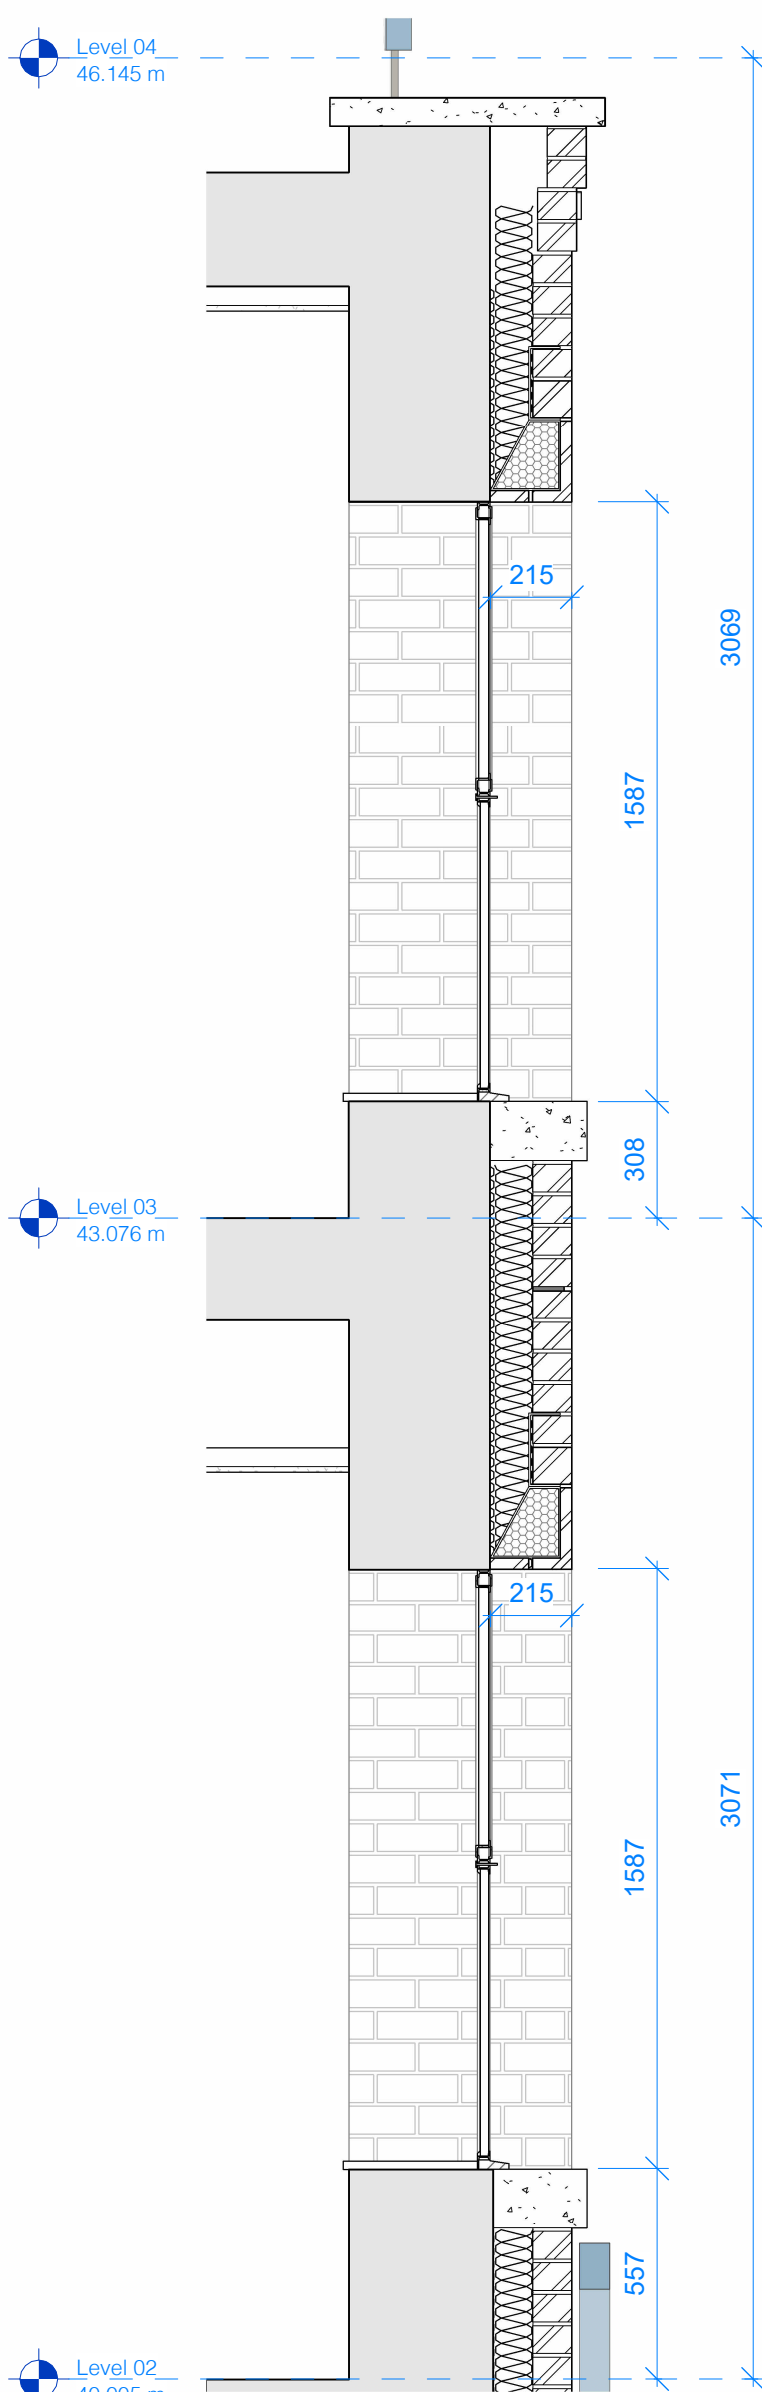

2 Section - East Elevation Detail
1 : 20



4 Existing East Elevation
1 : 20

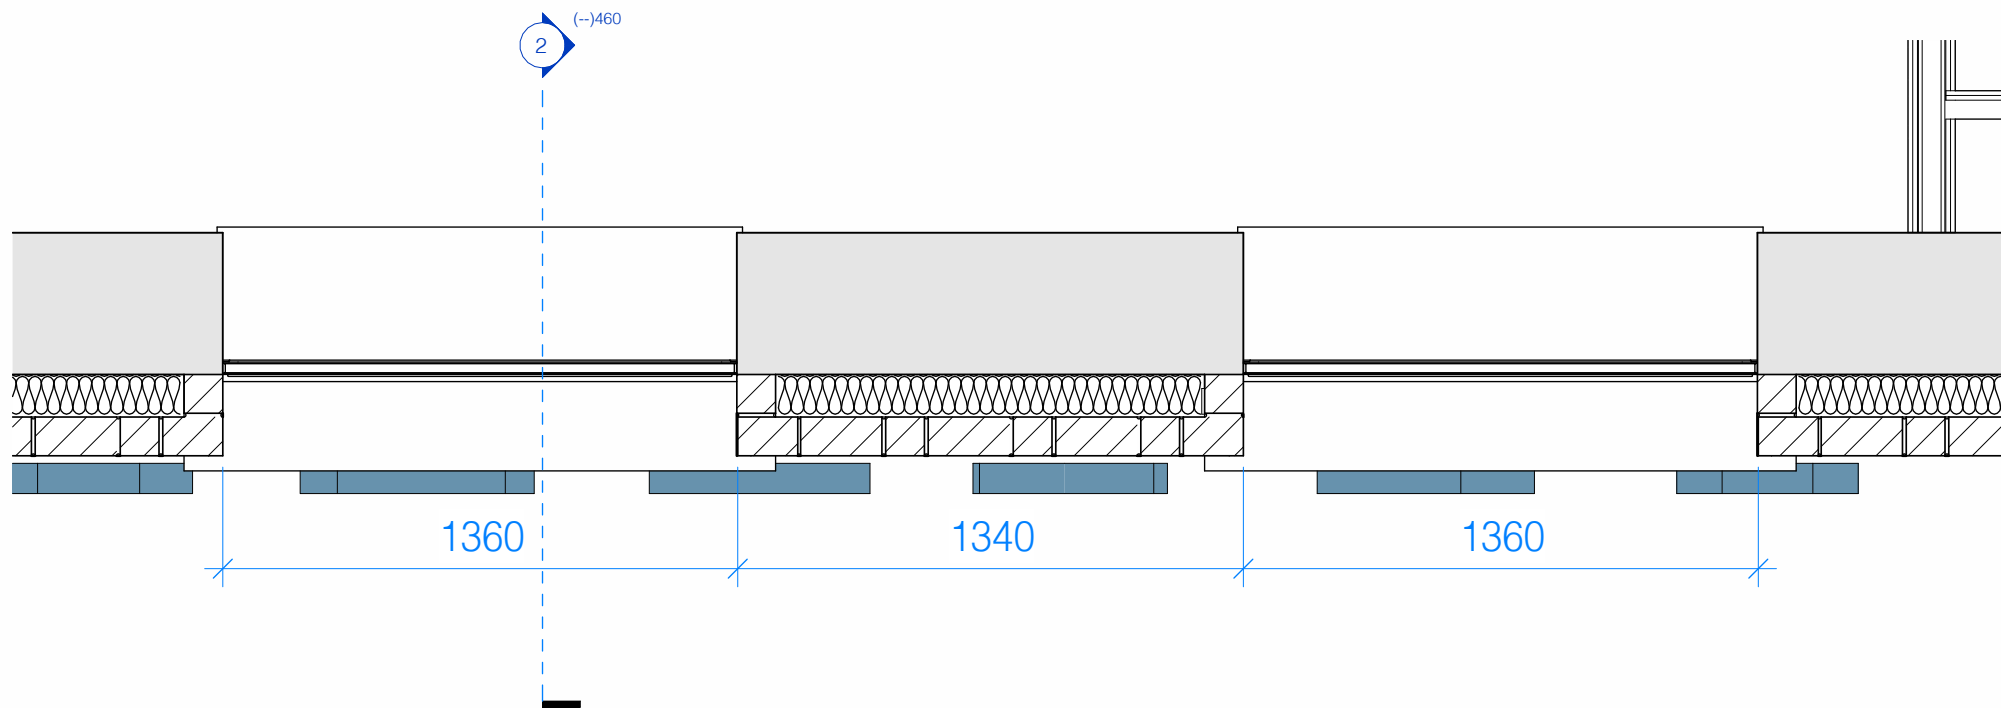


3 Podium Plan Detail East elevation
1 : 20



Aluminium Building Signage - RAL 5024



Imperial Brick - Olde Reclamation Shire 73x215x102.5mm or similar approved. East elevation Flemish bond, North, West and South Elevations common bond.

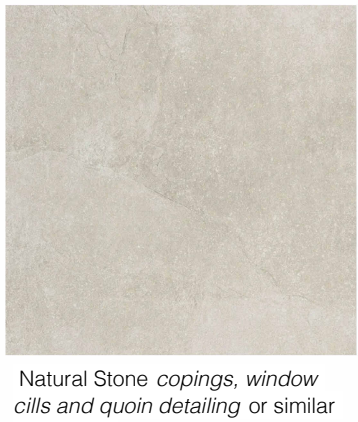

Natural Stone copings, window cills and quoin detailing or similar approved.



Anodised Aluminium- Anolok 543, or similar approved

DO NOT SCALE
Work to annotated dimensions only. Read drawings in conjunction with relevant specification, Structural Engineers' and Services Engineers' drawings. Confirm all dimensions before commencement of any work on site or fabrication.

P3 Planning Issue 28.11.2025
Rev: Details: Date:

client:

Manner
project:
The Hotspur Press
job number:
0655
status:
Stage 04

title:
Bay Studies - Podium East Elevation

scale: drawn by:
1 : 20 HK
@ A1
drawing number:
0655-HOD-THP-DR-XX-A(-)-J460

current revision date: revision:
28.11.2025 P3

SGI Studios
1 Kileo Place
Manchester M15 4LE
t: +44(0)161 832 9842
e: mail@hodderandpartners.com
w: www.hodderandpartners.com

hodder+partners