


VAUGHAN ROAD

31

Site Plan as Existing
Scale - 1:200

 

NOTES

Drawings are to be used for obtaining planning permission & building regulations approval only. All measurements to be checked on site. Approved drawings are to be read in conjunction with the written specification. Any discrepancies within the project documentation are to be reported to this Practice for resolution.

© AG Architectural Solutions Ltd.
Note that the 'Party Wall etc. Act 1996' should be considered prior to the commencement of work.

REVISIONS

B	February 2026 Minor alterations and correction to show existing timber side extension.
---	---

+ AG Architectural Solutions

19 Hillbrook Road, Offerton, Stockport, SK1 4JW
0161 355 5880
enquiries@ag-solutions.co.uk

Mr & Mrs Butt

35 Vaughan Road
Chorlton
Manchester
M21 0ZL



PROJECT: Single Storey Front & Side Extension

DRAWING: Site Plan as Existing

DRAWING NO.: 2025.26.P1B


DATE: November 2025

PAGE


1

SCALE

1:200 @ A3

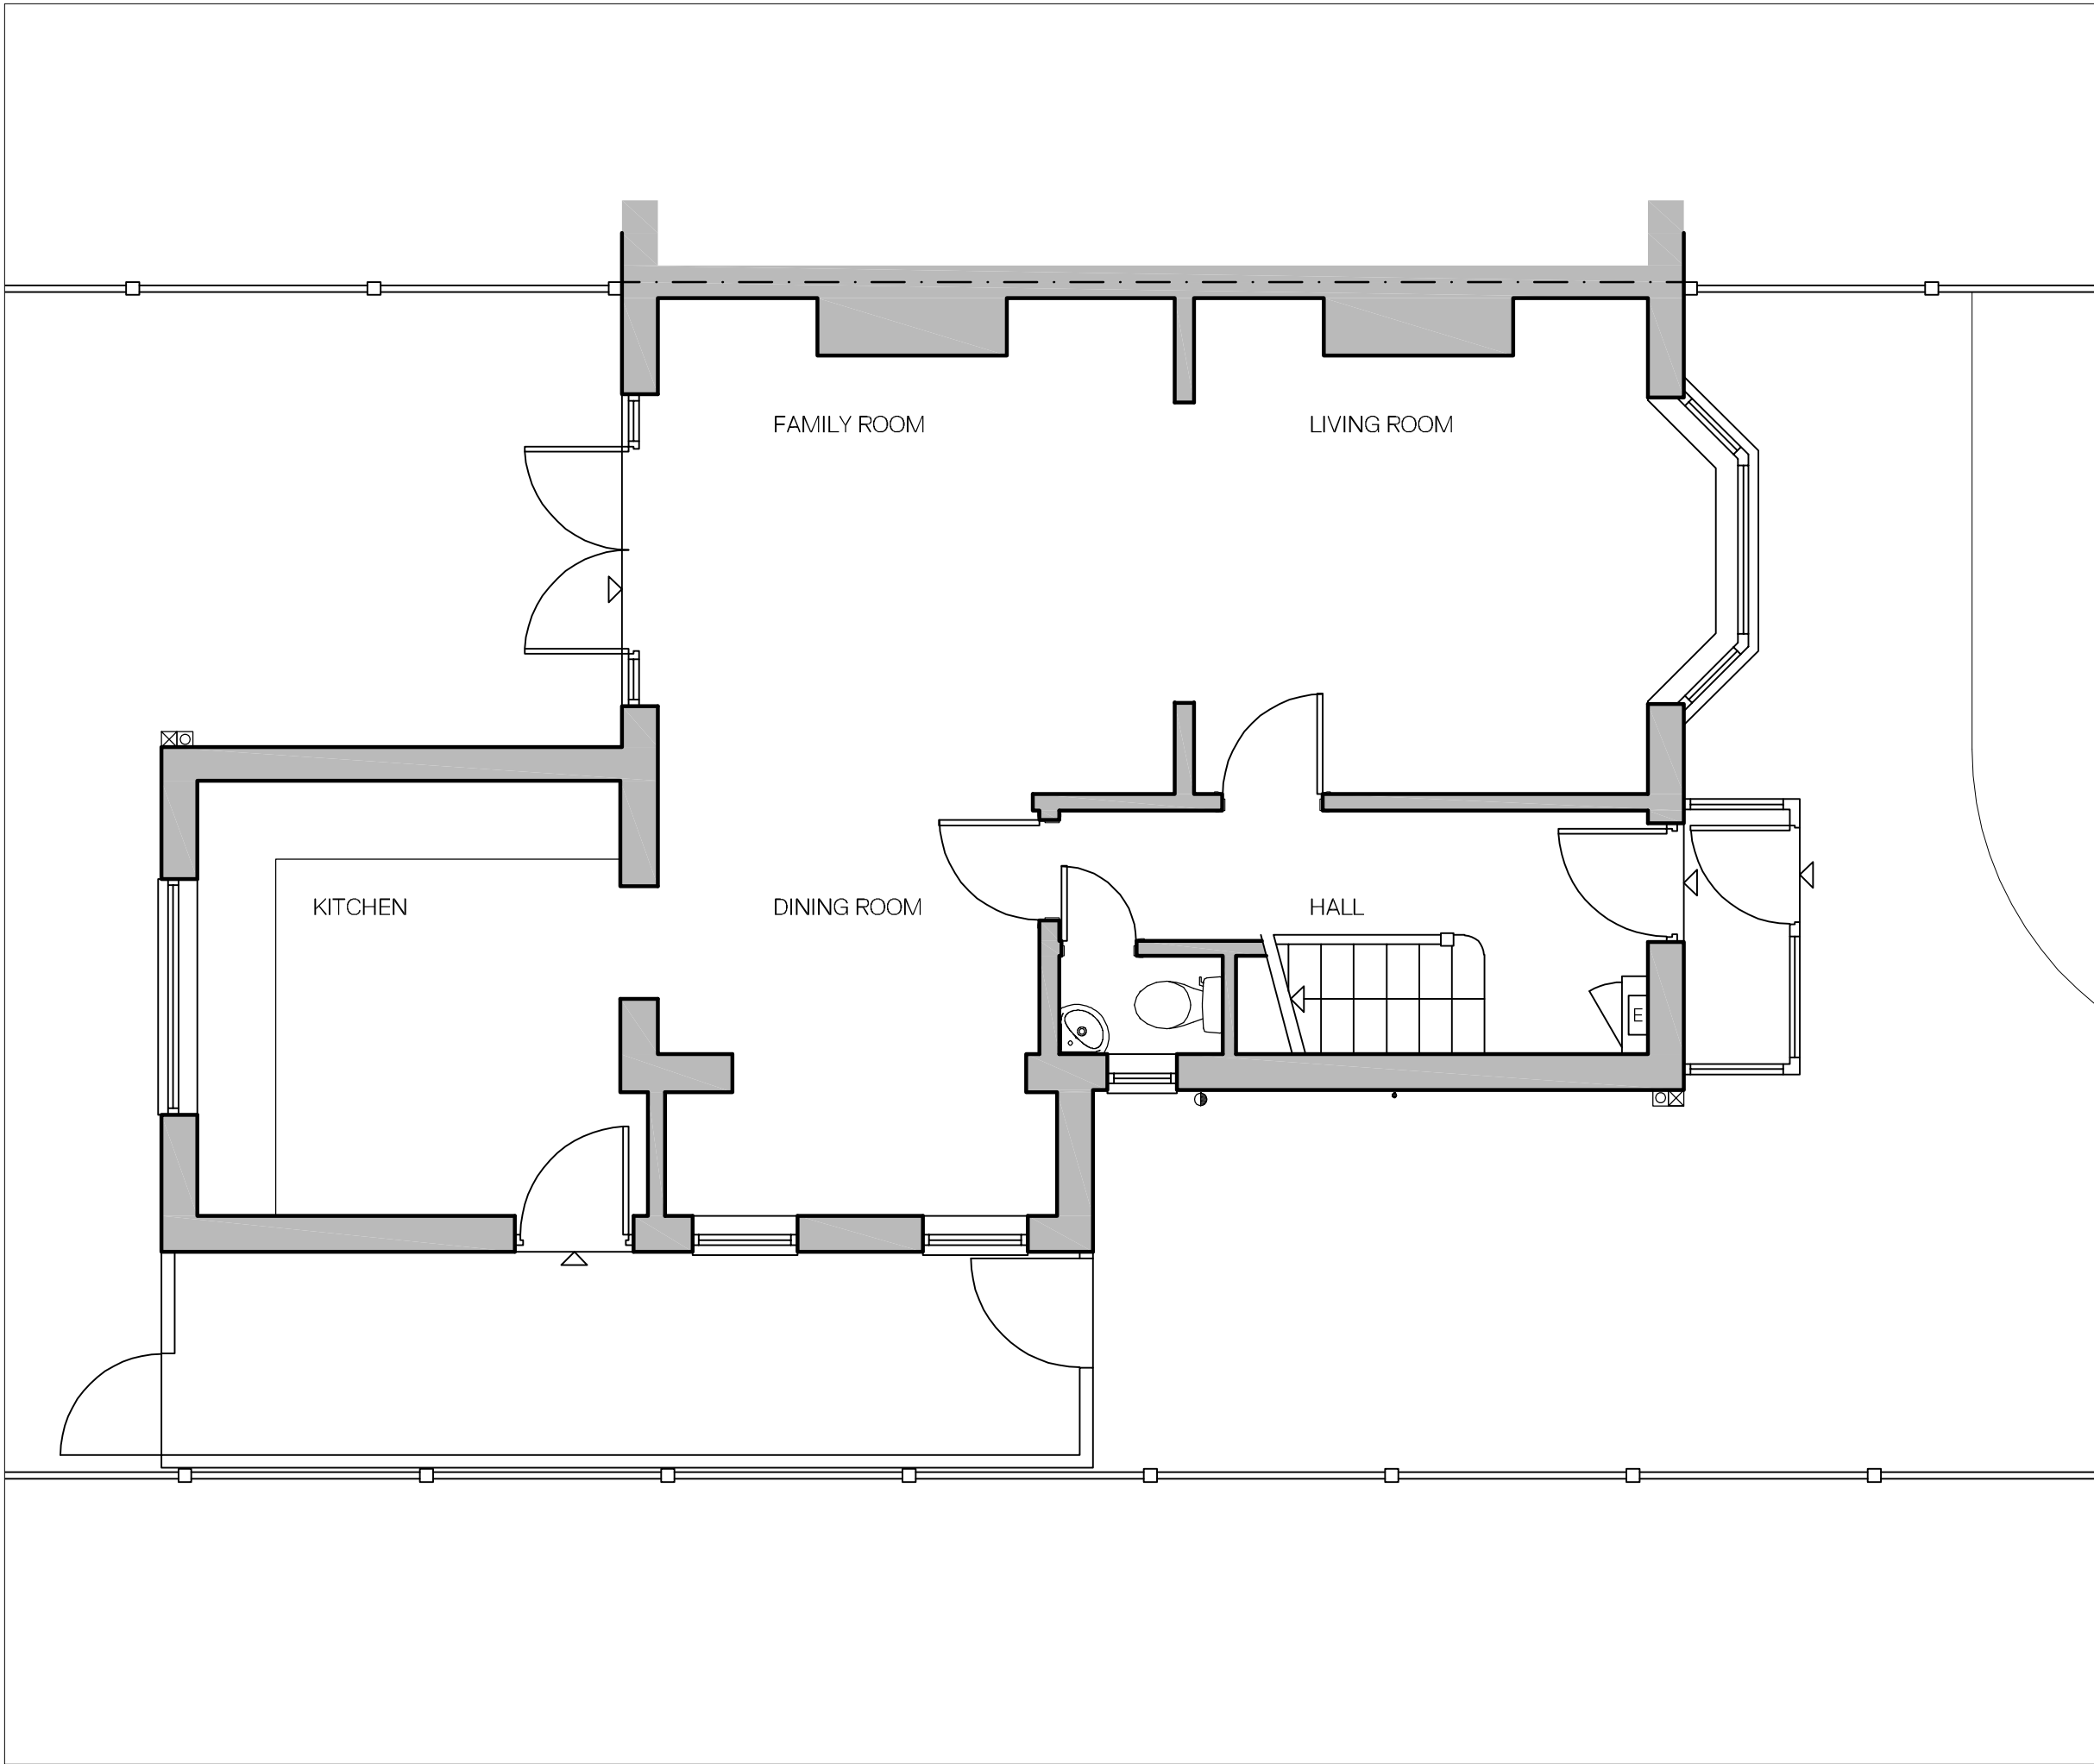

Ground Floor Plan as Existing
Scale - 1:50

 

NOTES

Drawings are to be used for obtaining planning permission & building regulations approval only. All measurements to be checked on site. Approved drawings are to be read in conjunction with the written specification. Any discrepancies within the project documentation are to be reported to this Practice for resolution.
© AG Architectural Solutions Ltd.
Note that the 'Party Wall etc. Act 1996' should be considered prior to the commencement of work.

REVISIONS

B	February 2026 Minor alterations and correction to show existing timber side extension.
---	---

+ AG Architectural Solutions

19 Hillbrook Road, Offerton, Stockport, SK1 4JW
0161 355 5880
enquiries@ag-solutions.co.uk

Mr & Mrs Butt
35 Vaughan Road
Chorlton
Manchester
M21 0ZL



PROJECT: Single Storey Front & Side Extension

DRAWING: Ground Floor Plan as Existing

DRAWING NO.: 2025.26.P2B

DATE: November 2025

PAGE

2

SCALE

1:50 @ A3




Front Elevation as Existing
Scale - 1:100



Side Elevation as Existing
Scale - 1:100



Rear Elevation as Existing
Scale - 1:100

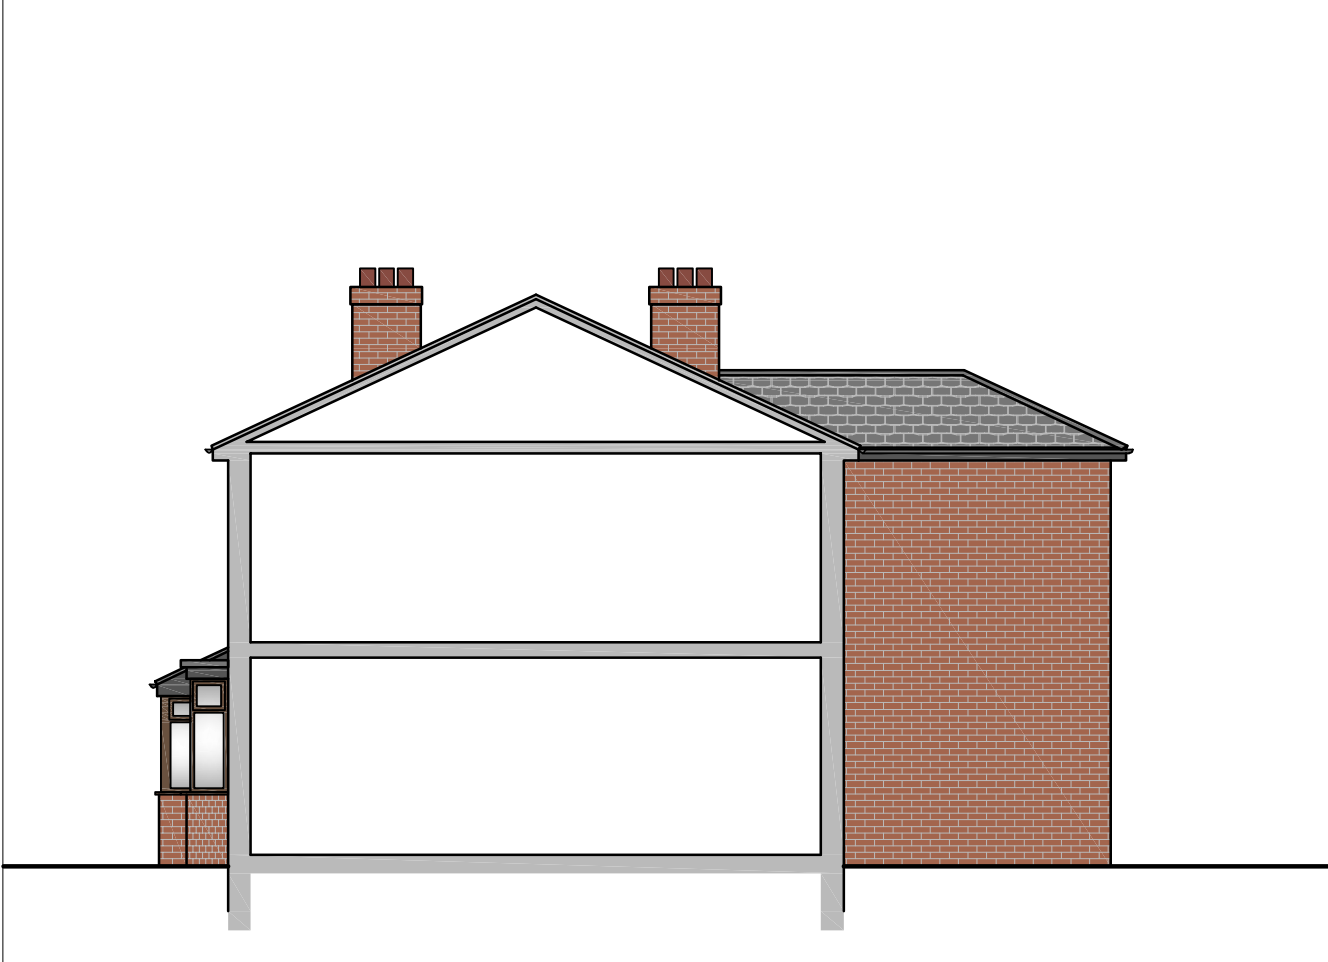

Side Elevation as Existing
Scale - 1:100

NOTES

Drawings are to be used for obtaining planning permission & building regulations approval only. All measurements to be checked on site. Approved drawings are to be read in conjunction with the written specification. Any discrepancies within the project documentation are to be reported to this Practice for resolution.
© AG Architectural Solutions Ltd.
Note that the 'Party Wall etc. Act 1996' should be considered prior to the commencement of work.

REVISIONS

NO.	REVISION
B	February 2026 Minor alterations and correction to show existing timber side extension.

+ AG Architectural Solutions

19 Hillbrook Road, Offerton, Stockport, SK1 4JW
0161 355 5880
enquiries@ag-solutions.co.uk

Mr & Mrs Butt
35 Vaughan Road
Chorlton
Manchester
M21 0ZL



PROJECT: Single Storey Front & Side Extension

DRAWING: Elevations as Existing

DRAWING NO.: 2025.26.P3B

DATE: November 2025

PAGE


3

SCALE

1:100 @ A3



Site Plan as Proposed
Scale - 1:200

 

NOTES

Drawings are to be used for obtaining planning permission & building regulations approval only. All measurements to be checked on site. Approved drawings are to be read in conjunction with the written specification. Any discrepancies within the project documentation are to be reported to this Practice for resolution.

© AG Architectural Solutions Ltd.
Note that the 'Party Wall etc. Act 1996' should be considered prior to the commencement of work.

REVISIONS

- | | |
|---|---|
| A | December 2025
Minor alterations to layout. |
| B | February 2026
Minor alterations and correction to show existing timber side extension. |

+ AG Architectural Solutions

19 Hillbrook Road, Offerton, Stockport, SK1 4JW
0161 355 5880
enquiries@ag-solutions.co.uk

Mr & Mrs Butt

35 Vaughan Road
Chorlton
Manchester
M21 0ZL



PROJECT: Single Storey Front & Side Extension

DRAWING: Site Plan as Proposed

DRAWING NO.: 2025.26.P4B


DATE: November 2025

PAGE


4

SCALE

1:200 @ A3

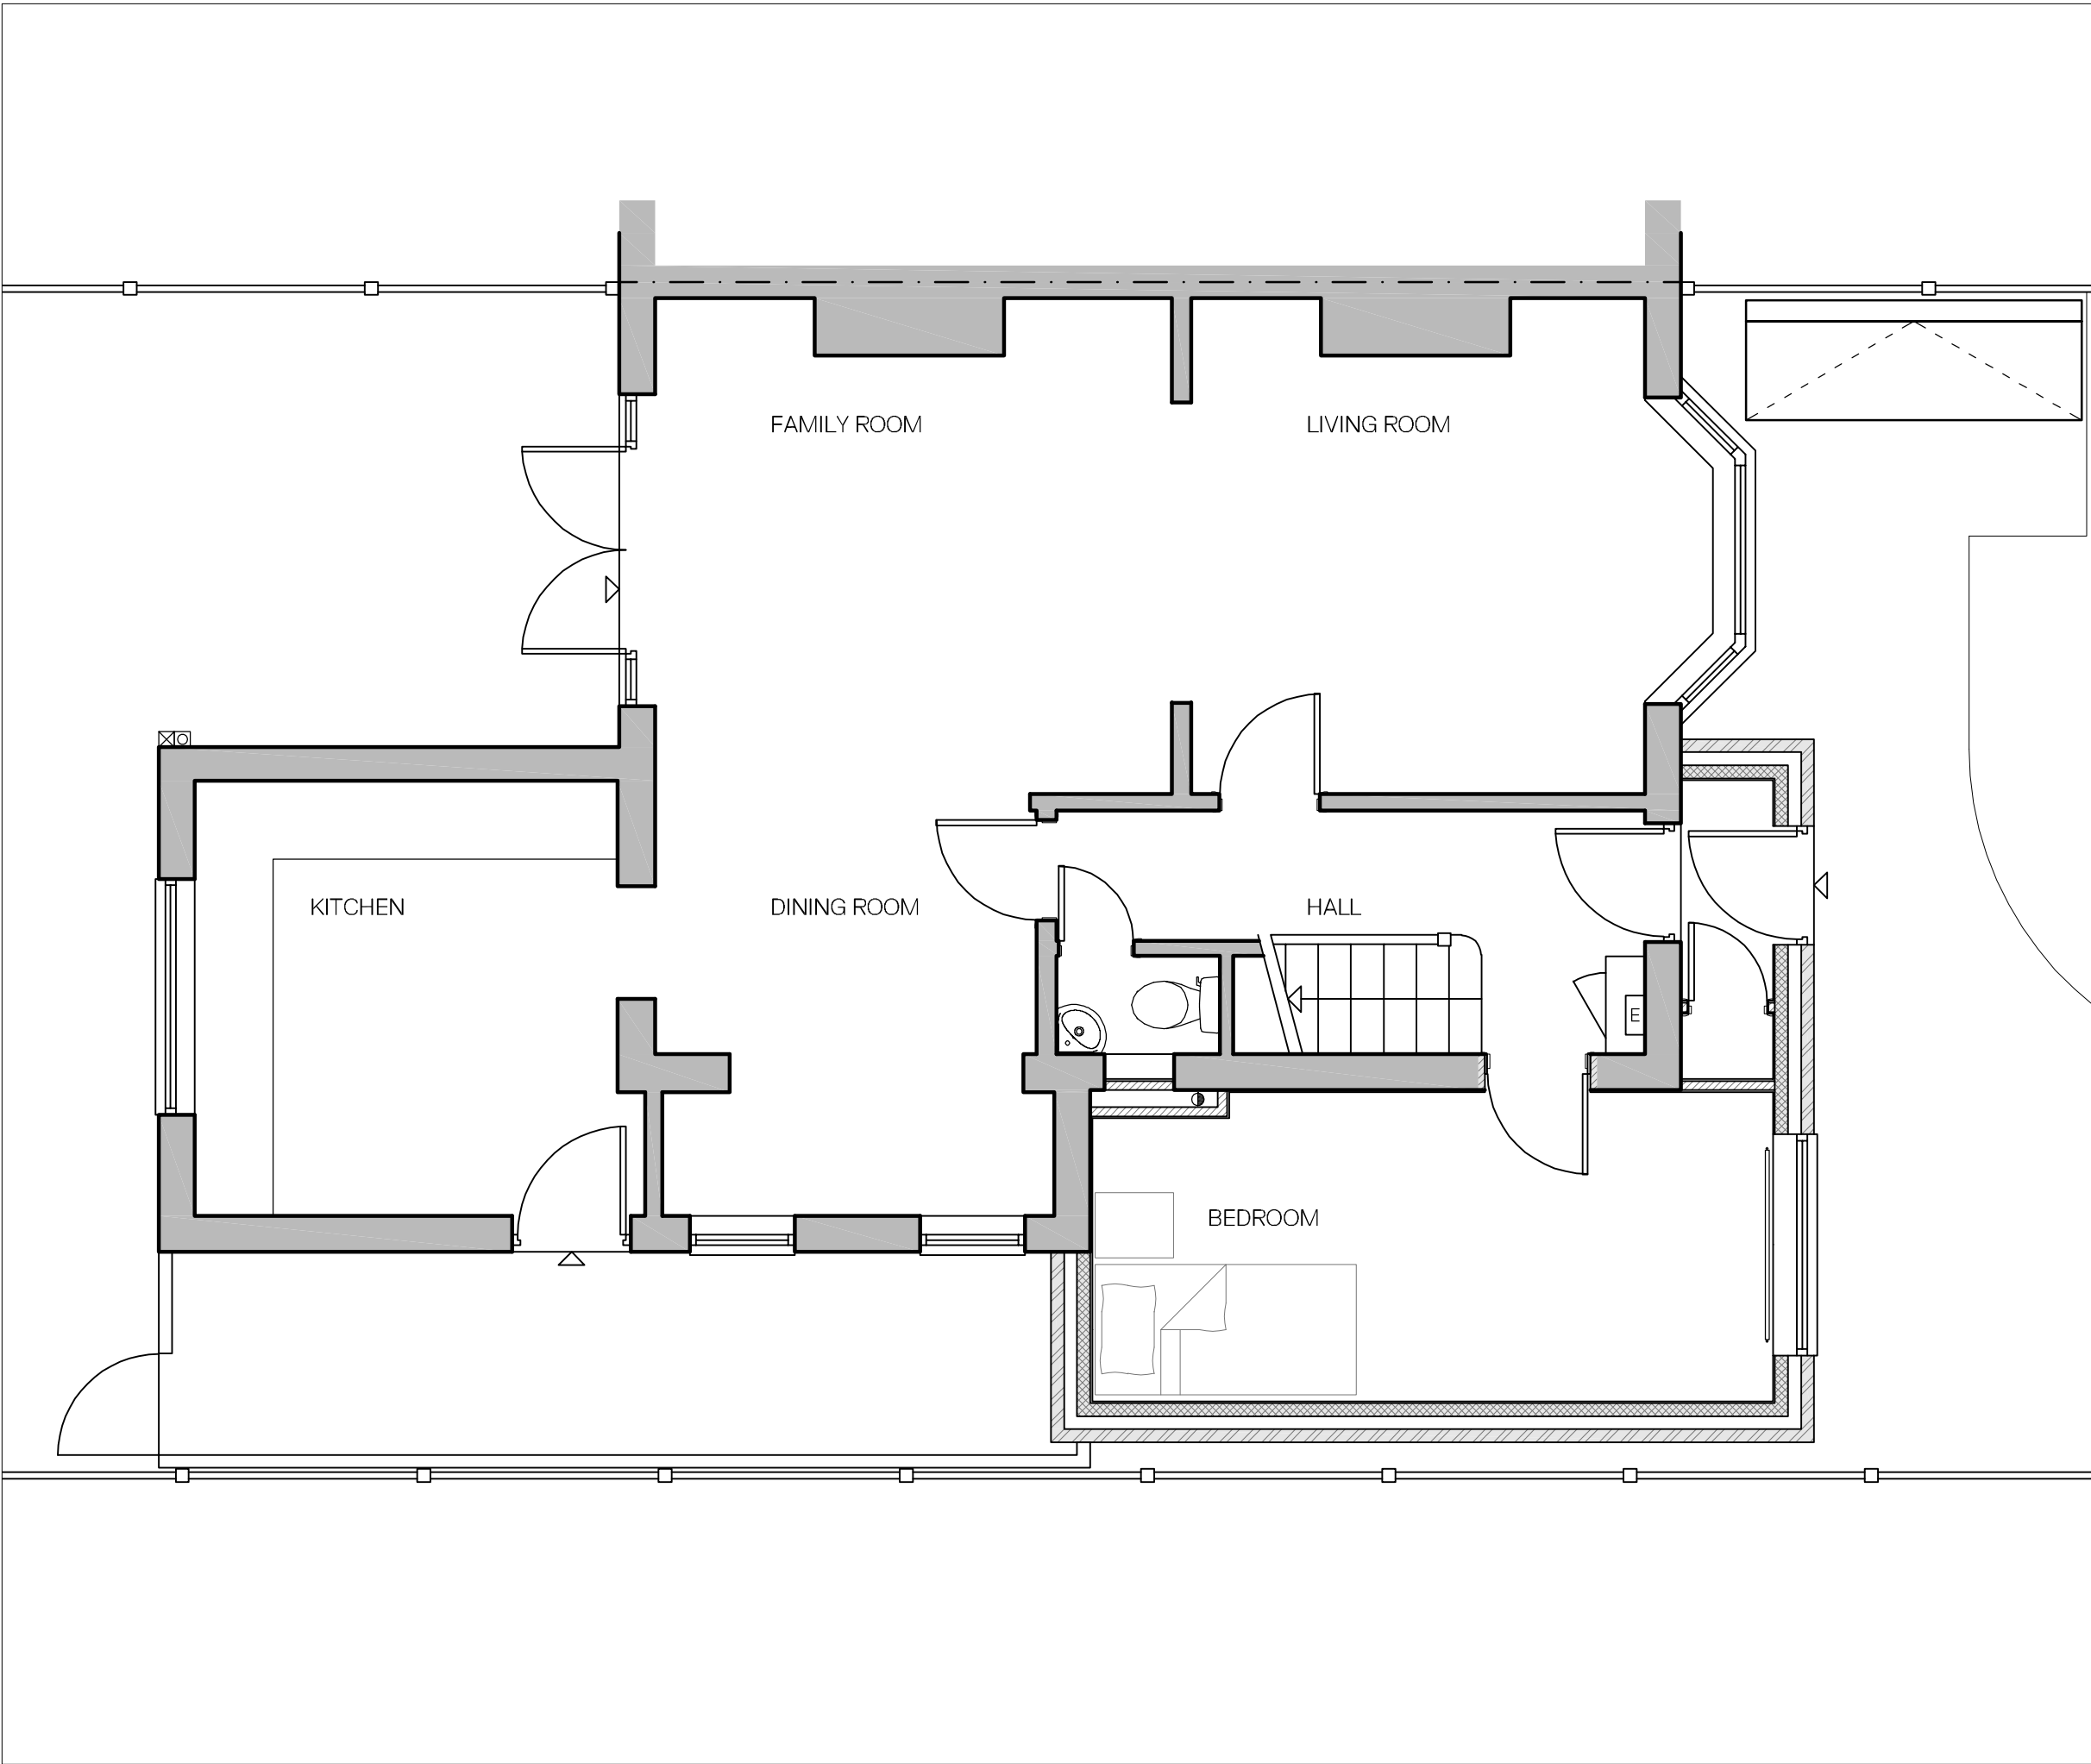

Ground Floor Plan as Proposed
Scale - 1:50

 

NOTES

Drawings are to be used for obtaining planning permission & building regulations approval only. All measurements to be checked on site. Approved drawings are to be read in conjunction with the written specification. Any discrepancies within the project documentation are to be reported to this Practice for resolution.
© AG Architectural Solutions Ltd.
Note that the 'Party Wall etc. Act 1996' should be considered prior to the commencement of work.

REVISIONS

- | | |
|---|---|
| A | December 2025
Minor alterations to layout. |
| B | February 2026
Minor alterations and correction to show existing timber side extension. |

+ AG Architectural Solutions

19 Hillbrook Road, Offerton, Stockport, SK1 4JW
0161 355 5880
enquiries@ag-solutions.co.uk

Mr & Mrs Butt
35 Vaughan Road
Chorlton
Manchester
M21 0ZL



PROJECT : Single Storey Extension

DRAWING : Ground Floor Plan as Proposed

DRAWING NO. : 2025.26.P5B

DATE : November 2025

PAGE

5

SCALE

1:50 @ A3




Front Elevation as Proposed
Scale - 1:100



Side Elevation as Proposed
Scale - 1:100



Rear Elevation as Proposed
Scale - 1:100

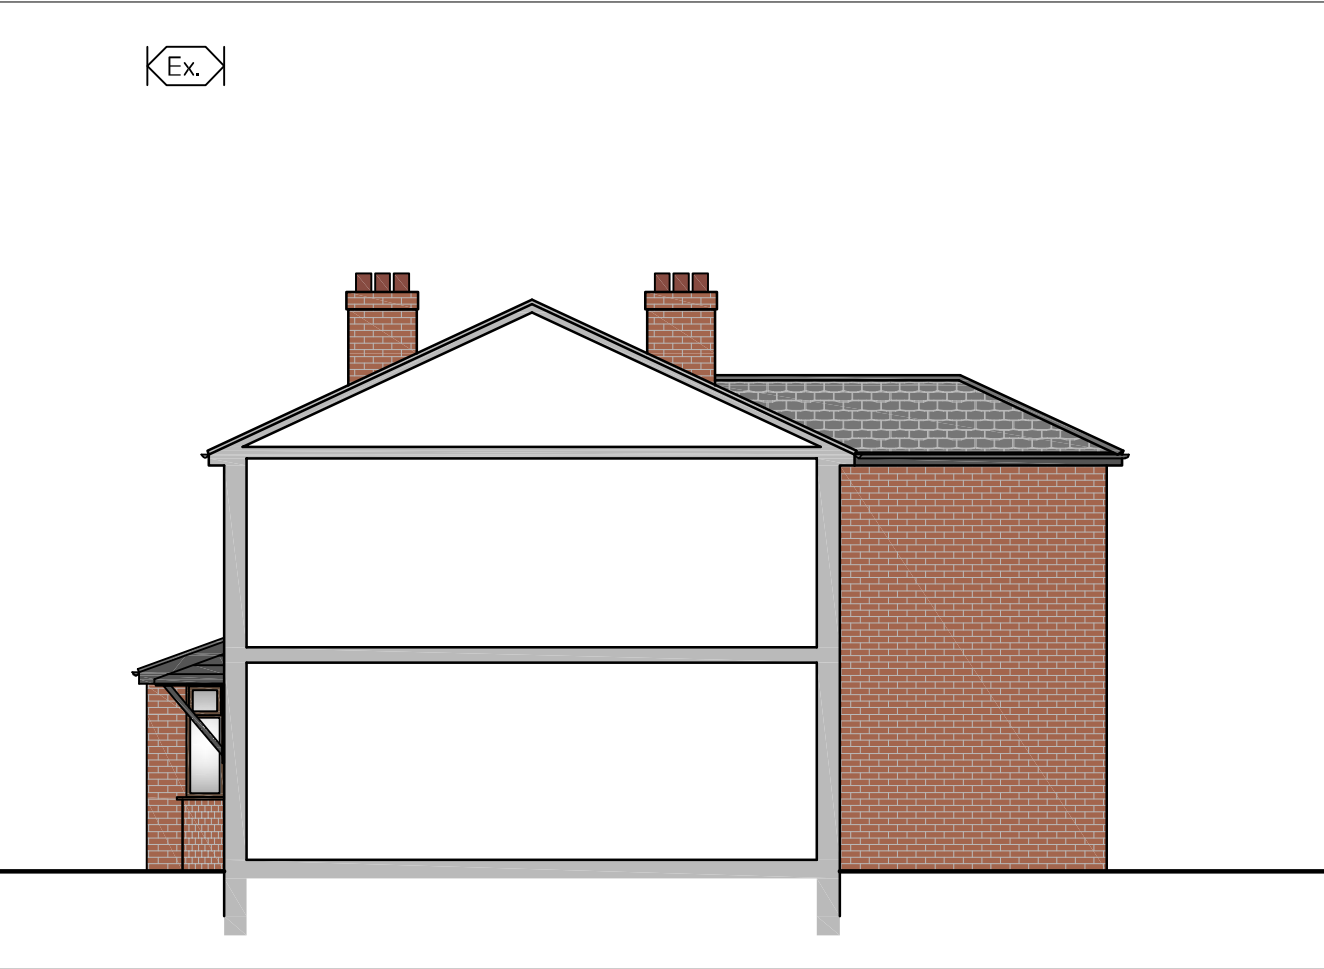

Side Elevation as Proposed
Scale - 1:100



NOTES

Drawings are to be used for obtaining planning permission & building regulations approval only. All measurements to be checked on site. Approved drawings are to be read in conjunction with the written specification. Any discrepancies within the project documentation are to be reported to this Practice for resolution.
© AG Architectural Solutions Ltd.
Note that the 'Party Wall etc. Act 1996' should be considered prior to the commencement of work.

REVISIONS

- | | |
|---|---|
| A | December 2025
Minor alterations to layout. |
| B | February 2026
Minor alterations and correction to show existing timber side extension. |

+ AG Architectural Solutions

19 Hillbrook Road, Offerton, Stockport, SK1 4JW
0161 355 5880
enquiries@ag-solutions.co.uk

Mr & Mrs Butt
35 Vaughan Road
Chorlton
Manchester
M21 0ZL



PROJECT: Single Storey Front & Side Extension

DRAWING: Elevations as Proposed

DRAWING NO.: 2025.26.P6B


DATE: November 2025

PAGE


6

SCALE


1:100 @ A3

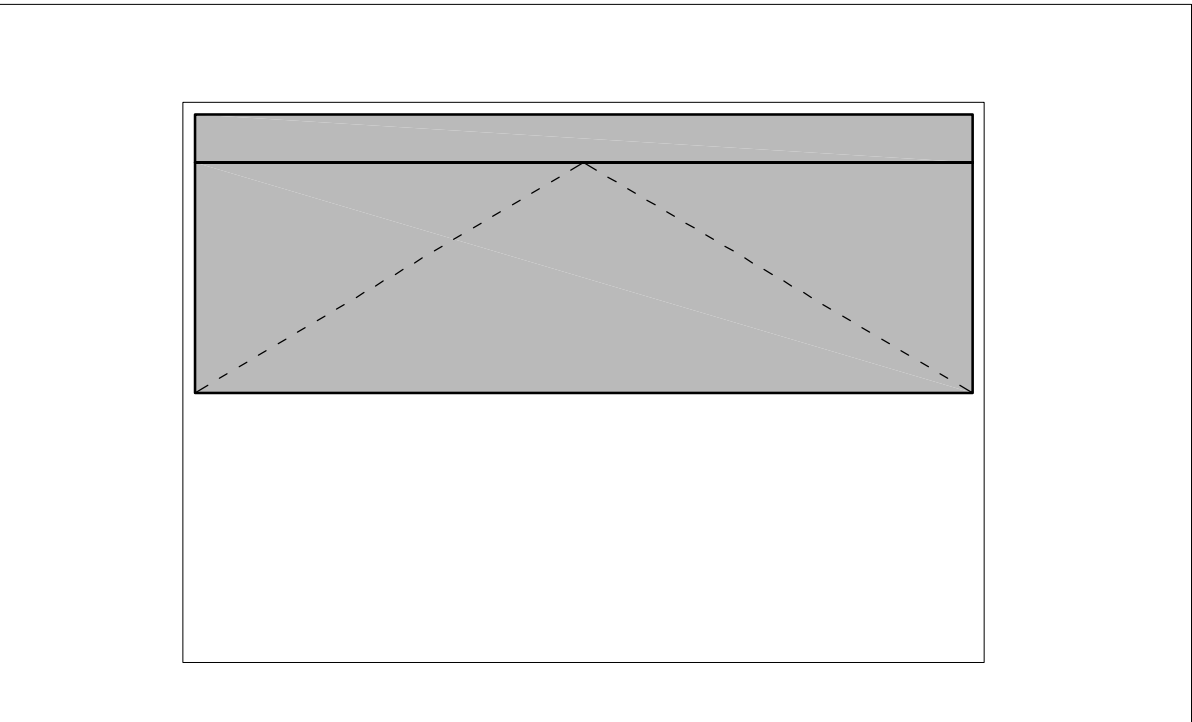


Bin Store Roof Plan as Proposed
Scale - 1:25

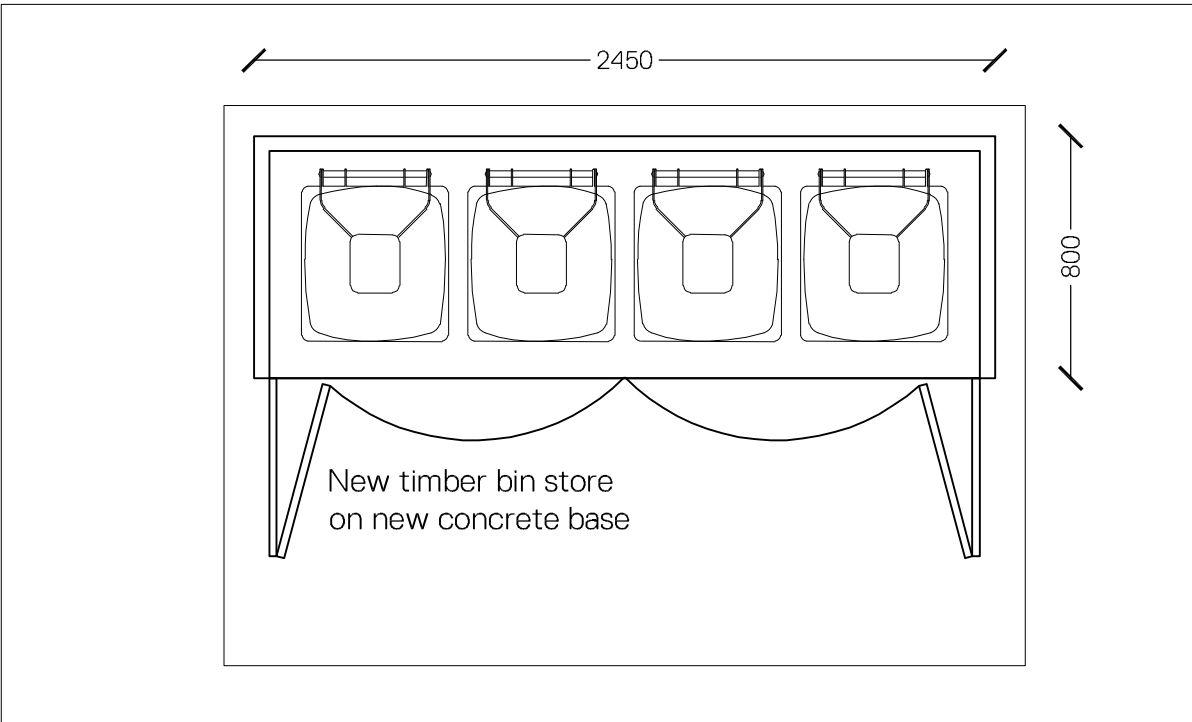


Bin Store Plan as Proposed
Scale - 1:25

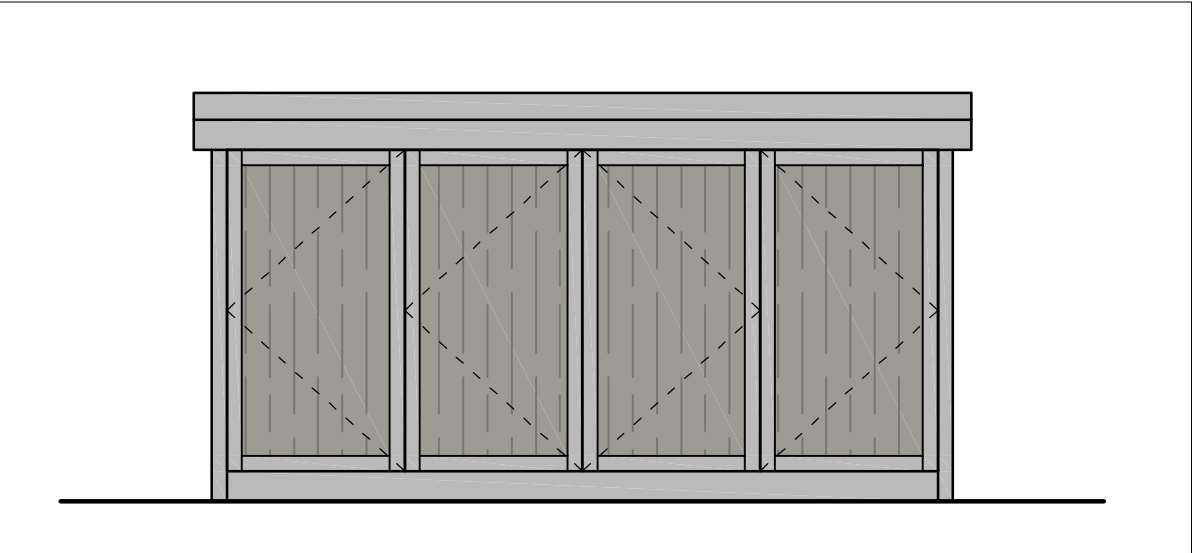


Bin Store Front Elevation as Proposed
Scale - 1:25

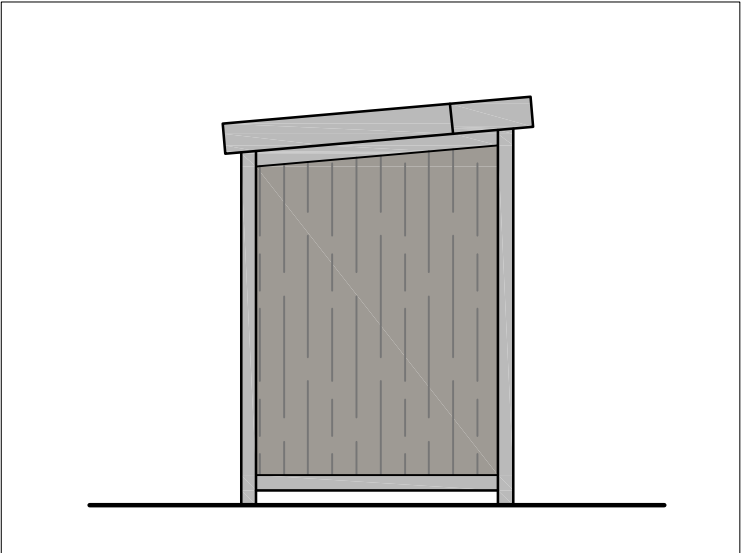


Bin Store Side Elevation as Proposed
Scale - 1:25

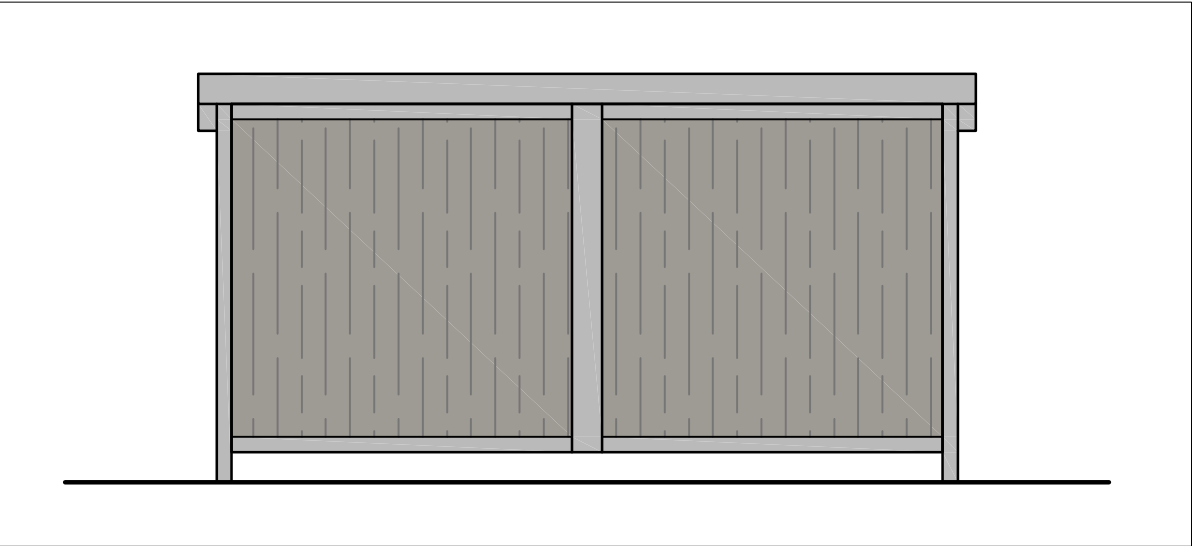

Bin Store Rear Elevation as Proposed
Scale - 1:25

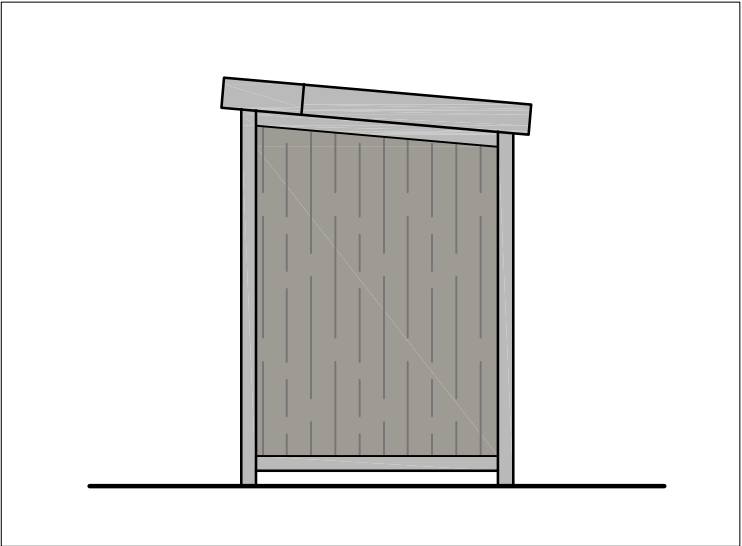

Bin Store Side Elevation as Proposed
Scale - 1:25

 

NOTES

Drawings are to be used for obtaining planning permission & building regulations approval only. All measurements to be checked on site. Approved drawings are to be read in conjunction with the written specification. Any discrepancies within the project documentation are to be reported to this Practice for resolution.
© AG Architectural Solutions Ltd.

+

AG Architectural Solutions

19 Hillbrook Road, Offerton, Stockport, SK1 4JW
0161 355 5880
enquiries@ag-solutions.co.uk

Mr & Mrs Butt
35 Vaughan Road
Chorlton
Manchester
M21 0ZL



PROJECT: Single Storey Front & Side Extension	PAGE 7
DRAWING: Bin Store as Proposed	
DRAWING NO.: 2025.26.P7	SCALE 1:25 @ A3
DATE: February 2026	