




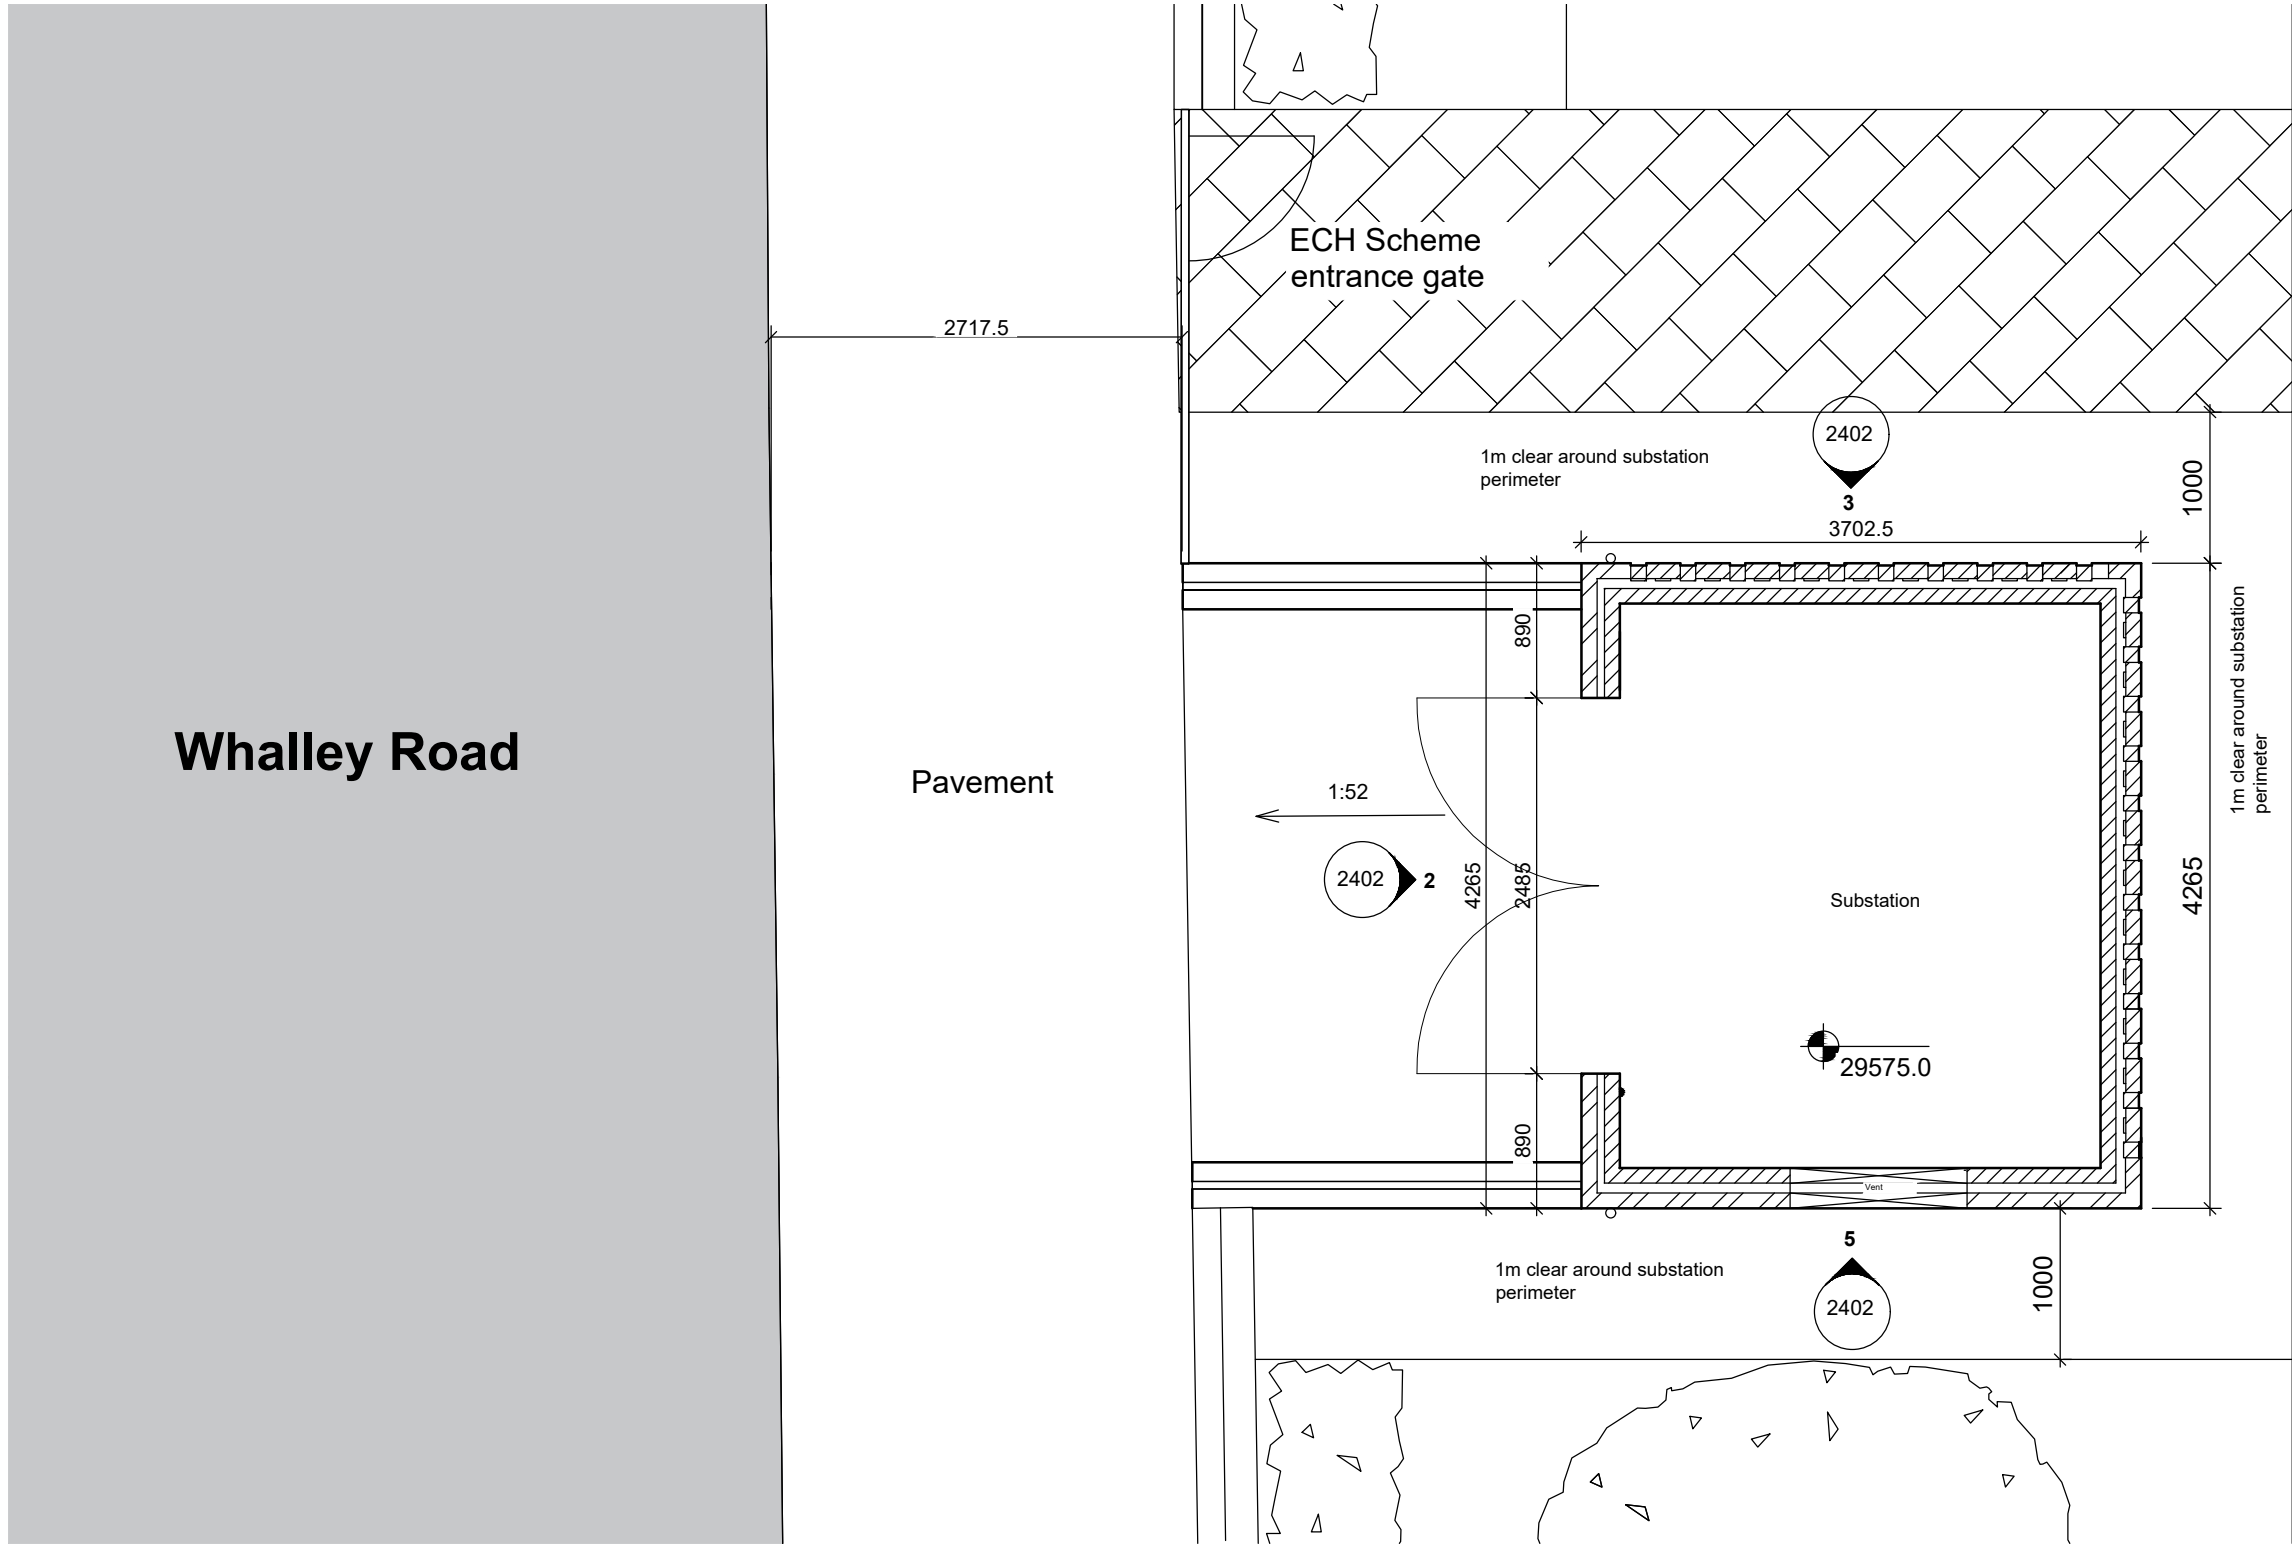


1 Substation Plan
1 : 50

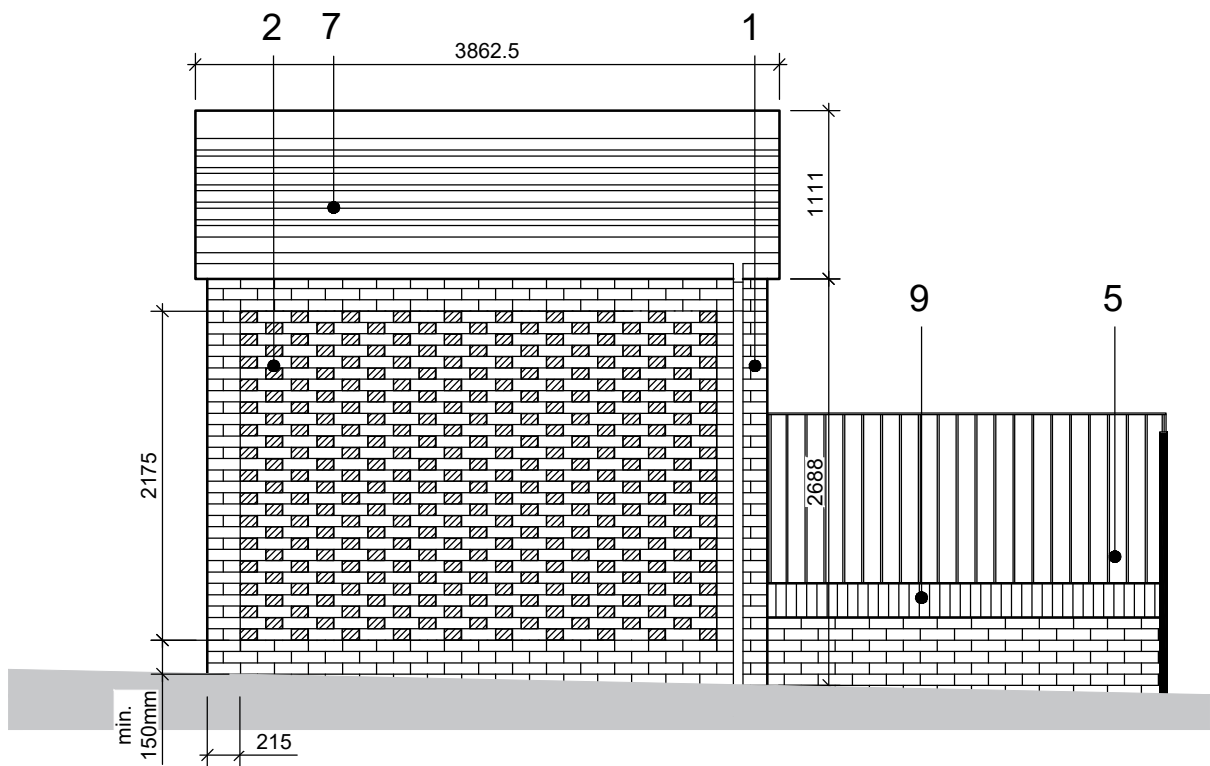


3 Substation Side View
1 : 50

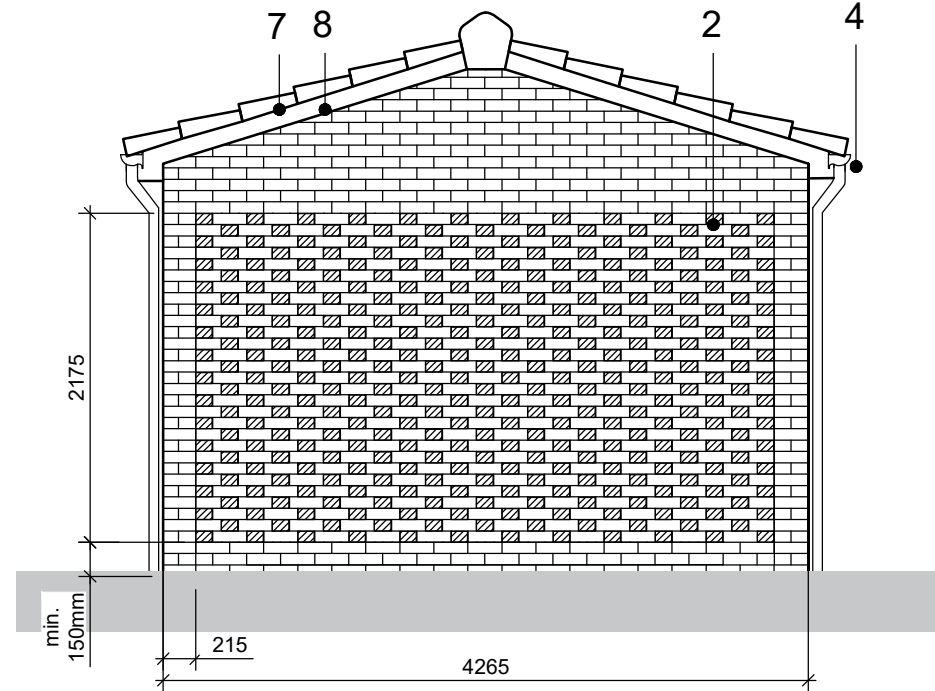

4 Substation Rear Elevation
1 : 50

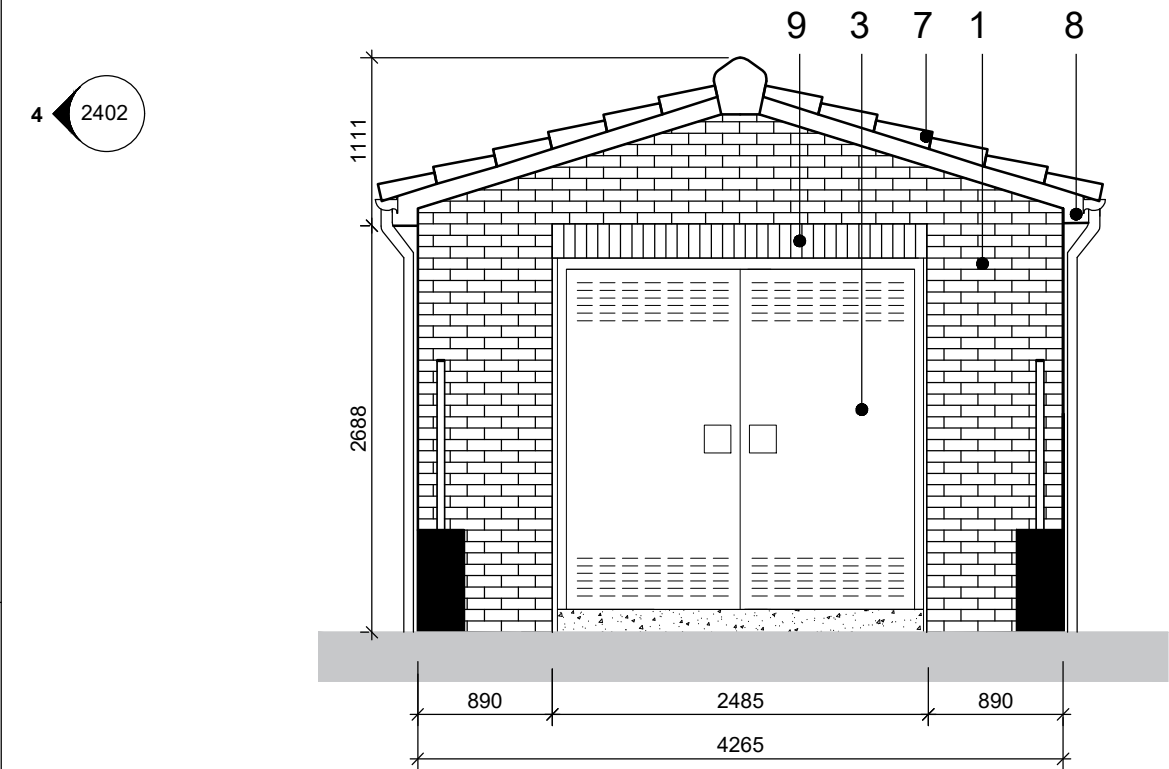

2 Substation Front Elevation
1 : 50

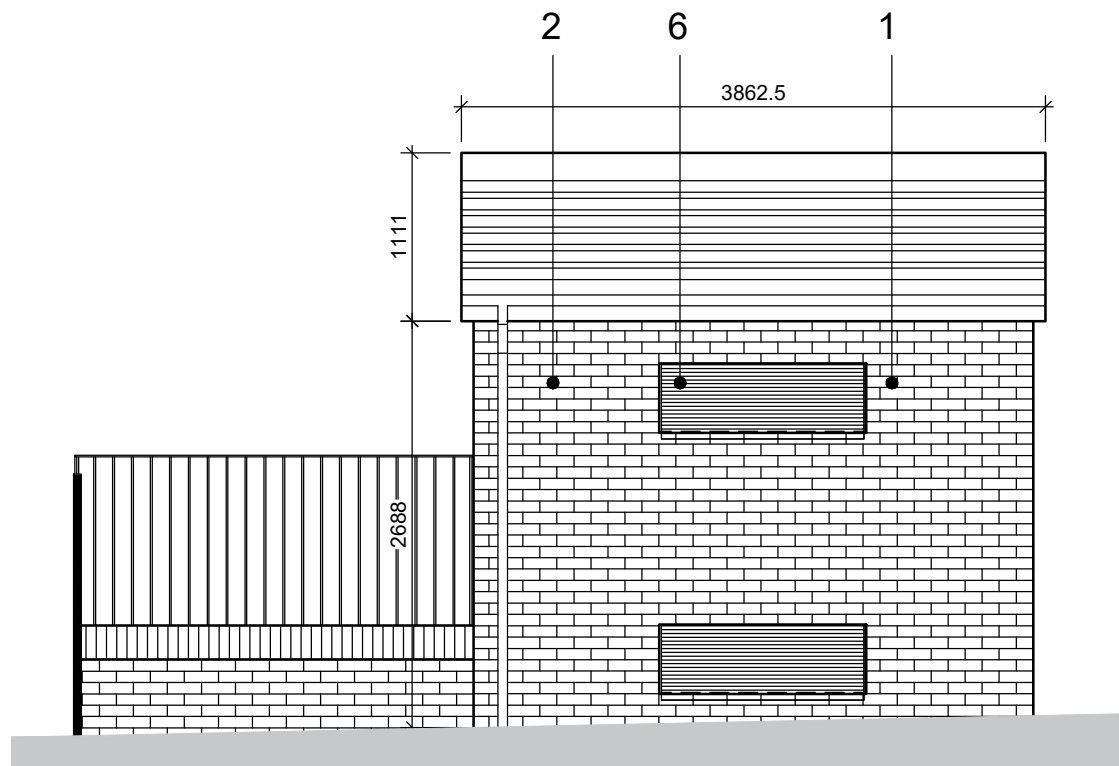

5 Substation Side View
1 : 50

External Store & Substation Material Key

- 1 - Brickwork (as MT1) - Ibstock Grainger Antique red-multi brick. Stack Bond. 65mm cavity. Mortar Colour Natural.
- 2 - Feature Brick panel (as MT16) - Grainger Antique brick (65mm cavity) laid in Flemish bond, Natural Mortar. Header Bricks in black wirecut brick. Face of header bricks recessed 15mm (50mm cavity) from face of main brickwork.
- 3 - Powder coated aluminium doors (as MT11): Colour RAL 7012
- 4 - UPVC rainwater goods (as MT10): Colour RAL 9005 or similar
- 5 - Railings in powder coated aluminum (colour RAL 7012): Colour RAL 9005 or similar.
- 6 - Wall Louvre: RAL 7012 or similar. Size & location as ENWL requirements.
- 7 - Etex Cedral Rivendale fibre cement roof tiles in blue-black (as MT8) to match main development .
- 8 - PVCu Fascias & soffits: Colour RAL 7012 to match main development.
- 9 - Main brickwork (as 1. above) laid in soldier course. Mortar colour: Natural

© TRIANGLE ARCHITECTS LIMITED

- THIS DRAWING IS THE SUBJECT OF COPYRIGHT WHICH VESTS IN TRIANGLE ARCHITECTS LIMITED. IT IS AN INFRINGEMENT OF COPYRIGHT TO REPRODUCE THIS DRAWING, BY WHATEVER MEANS, INCLUDING ELECTRONIC, WITHOUT THE EXPRESS WRITTEN CONSENT OF TRIANGLE ARCHITECTS LIMITED WHICH RESERVES ALL ITS RIGHTS.
- TRIANGLE ARCHITECTS LIMITED ASSERTS ITS RIGHTS TO BE IDENTIFIED AS THE AUTHOR OF THIS DESIGN.
- DRAWING NOT TO BE SCALED. FIGURE DIMENSIONS TO BE WORKED TO IN ALL CASES.
- THE CONTRACTOR IS RESPONSIBLE FOR CHECKING DIMENSIONS, TOLERANCES & REFERENCES.
- ANY DISCREPANCY TO BE VERIFIED WITH THE ARCHITECT BEFORE PROCEEDING WITH THE WORKS.
- REPORT ERRORS & OMISSIONS TO ARCHITECT.
- WHERE AN ITEM IS COVERED BY DRAWINGS OF DIFFERENT SCALE, THE LARGER SCALE DRAWING TO BE WORKED TO. DO NOT SCALE FROM THE DRAWING. FIGURED DIMENSIONS TO BE WORKED TO IN ALL CASES.
- CHECK ALL DIMENSIONS ON SITE.
- DRAWING TO BE READ IN CONJUNCTION WITH THE HEALTH & SAFETY PLAN, AND ALL RELEVANT RISK ASSESSMENTS AND THE FOLLOWING DRAWINGS:

P05	18.12.25	JM	Drawing updated in-line with comments received from planning.
P04	22.10.25	GT	Substation roof amended. Issued for Planning
P03	08.05.25	JM	Drainage updated in-line with latest drainage strategy information.
P02	10.01.25	JM	Issued for Information
P01	15.07.24	MM	Issued for planning
Rev	Date	By	Remarks

Client:			
Great Places Housing Group			
Project No. / Project Name:			
22-036 / Russell Road Extra Care Housing			
Drawing Name:			
Substation			
Drawing Purpose:			
INFORMATION			
Project:	Origin:	Vol/Sys:	Level: Type: Role: Drg No.: Revision
RUS - TRI - ZZ - 00 - DR - A - 2402			P05
Status	Scale @ A2	Drawn	Check: Date
1 : 50		MJT	AJD MAY 2024



Tel: 0161 272 3500
E-mail: studio@trianglearchitects.co.uk
Web: www.trianglearchitects.co.uk
Twitter: @TriangleArch

Lower Ground Floor
4 Jordan Street
Manchester
M15 4PY