



Notes


Jennings Design Associates take no responsibility for any dimensions obtained by scaling from this drawing. If no dimension is shown the recipient must ascertain the dimension specifically from the Architect or by site measurement. Supplying this drawing in digital form is solely for convenience and no reliance may be placed on digital data. All data must be checked against hard copy. Dimensions must be checked on site. Any discrepancies must be reported to the Architect immediately. This drawing is copyright of Jennings Design Associates

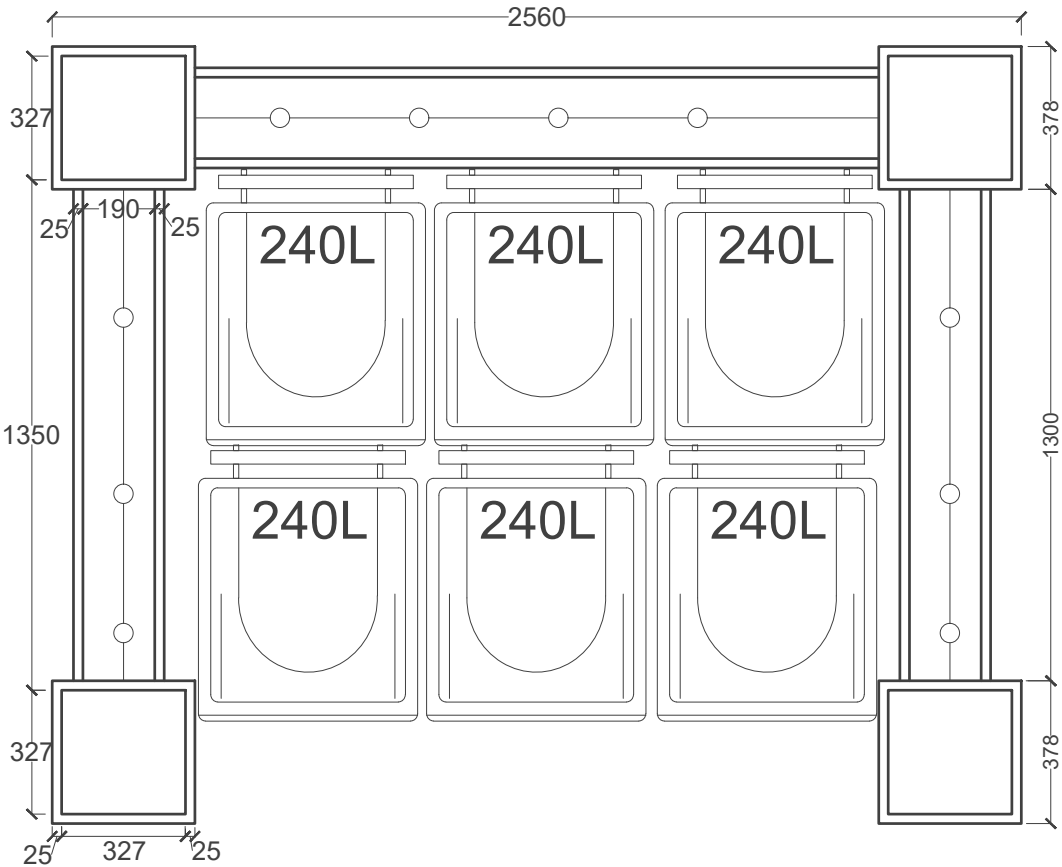


Floor Plan

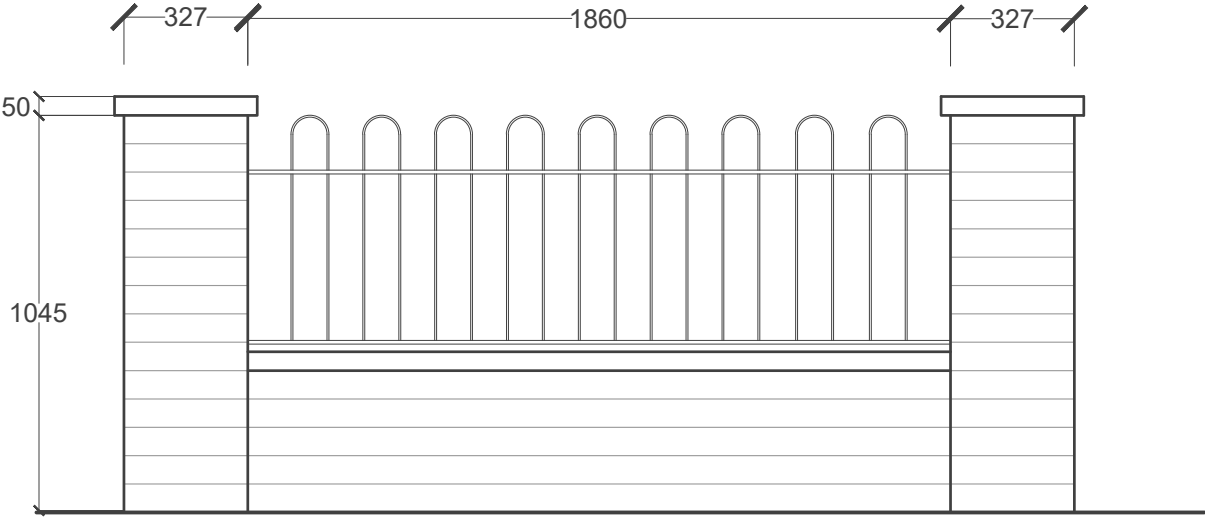

East Elevation

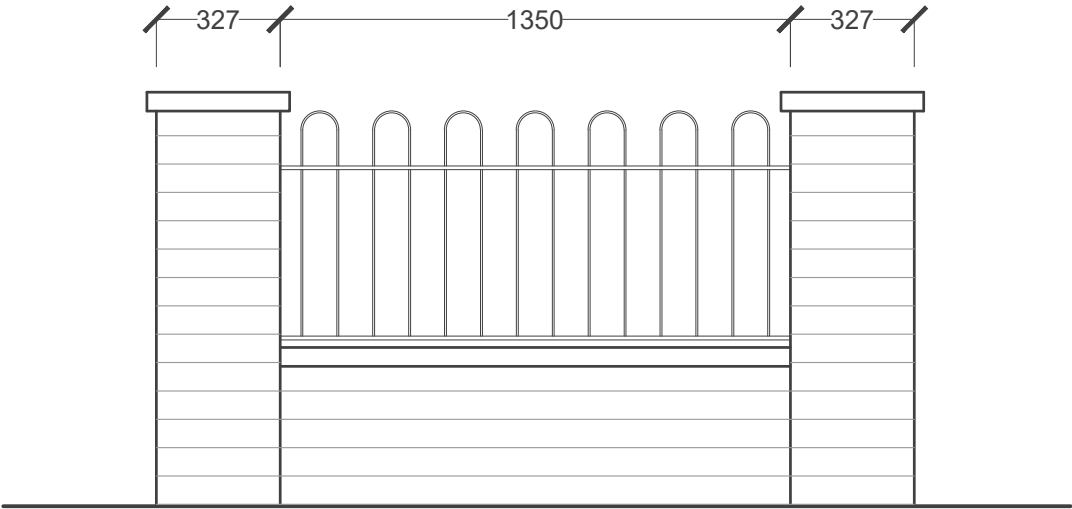

North Elevation

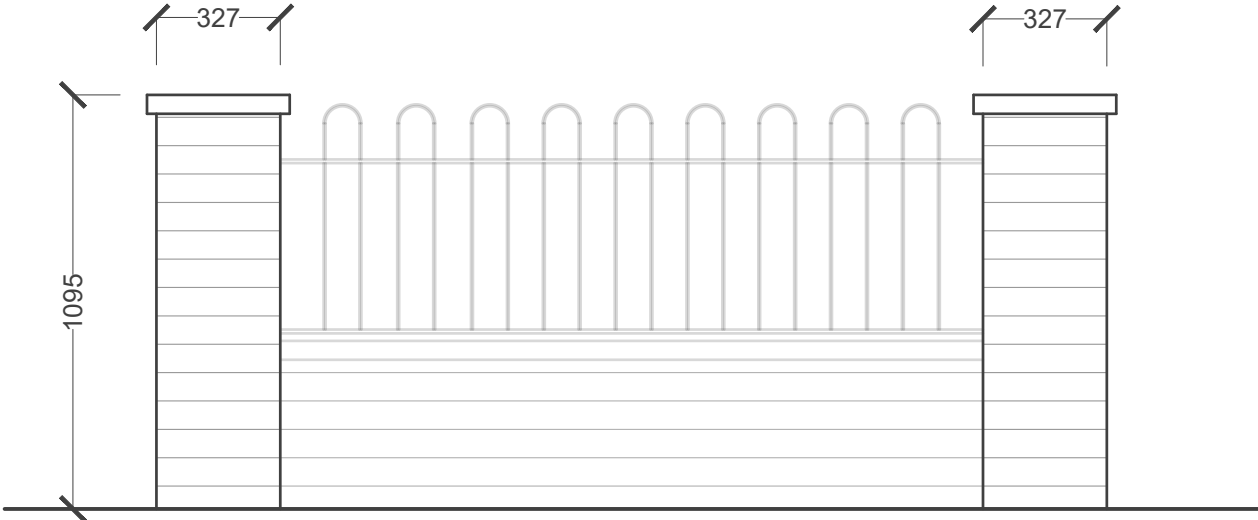

West Elevation

P01	Initial Issue	-	-	-
Rev	Description	Date	By	Chk

jdaarchitects

info@jda-architects.com
www.jda-architects.com

manchester: 0161 336 5011
liverpool: 0151 665 0112

Project Details: 1227 - Plant Hill Road, Manchester						
Client: Tysons Construction						
RIBA Workstage: Stage 4 Building Regs				Status/Suitability Code: S0		
Scale: 1:20	@ Original Size A3	Date: 01.10.2025	Drawn By: DR	Checked By: TK		
Project Code	Originator	Vol/Iss	Level	Type	Scale	Number
1227-JDA-XX-XX-DR-A-0203						Rev
Proposed Bin Collection Point						P01



Z:\1227 - Plant Hill Road, Manchester\Drawings\Live\plots\2024_08_27 New Iso Standards\1227-JDA-XX-XX-DR-A-0203 Proposed Bin Collection Point.dwg