



Original brick opening to be reopened to provide ventilation to internal monodraught.
Extruded aluminium alloy profiled external vent - powder coated in black RAL 9005

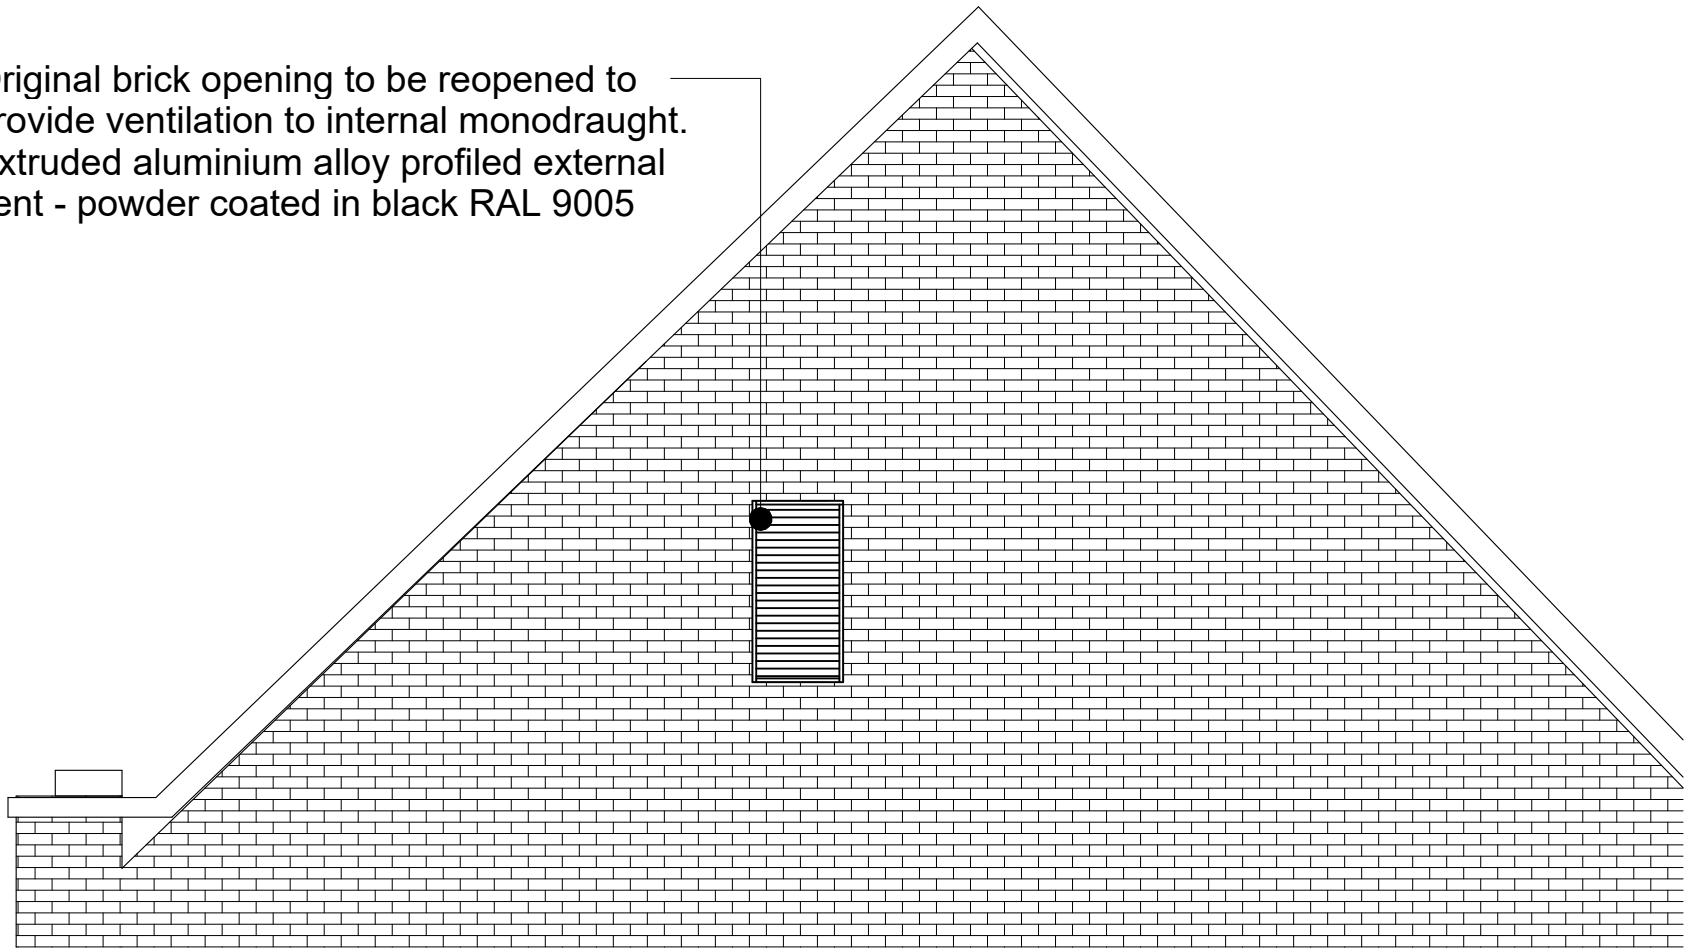

Elevation 1-1

1 : 50

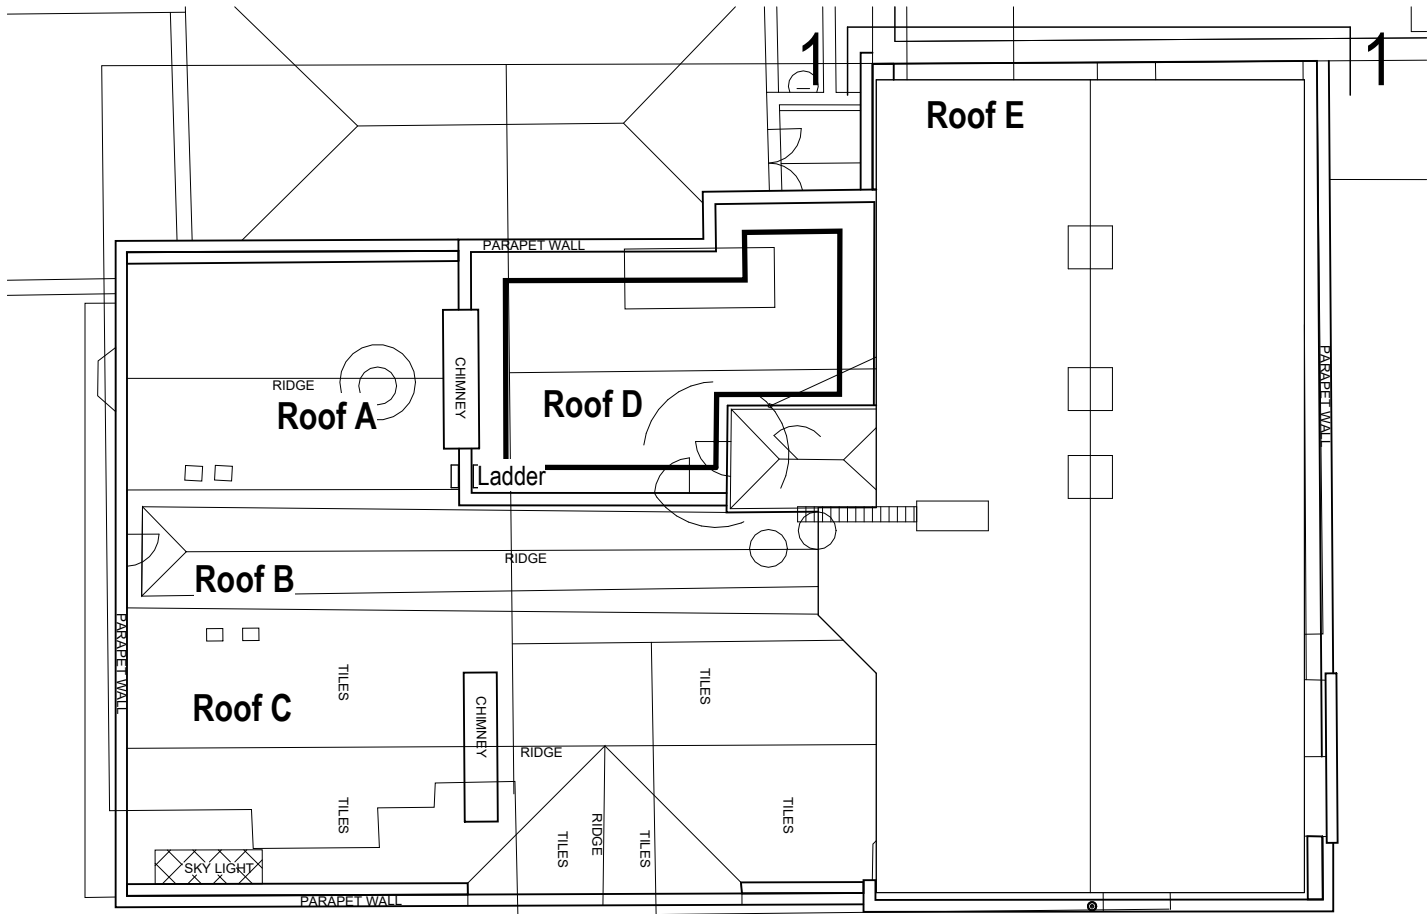

Roof Plan 1

1 : 200

- Notes:
- This drawing is copyright.
 - Do not scale dimensions from this drawing.
 - This drawing is to be read in conjunction with all other relevant drawings.
 - All discrepancies on this drawing are to be reported to the architect.
 - Do not modify any element of this drawing.
 - Use drawing only for purpose(s) issued.
 - This drawing may contain colour.

North Point

Scale Bar

Key Plan

1

HAZ-xx

To warn of significant hazards or information that is unusual

To be read in conjunction with all other consultant's information

Refer to CDM Schedule XXXX-IBI-WB-XX-SC-A-572-0010

The following external model files are included within this drawing:

Rev	Date	Revision Notes	Drawn	Review
MANCHESTER 1824 The University of Manchester				
ARCADIS www.arcadis.com				
Project Rutherford Building				
Drawing Title Unnamed				
Job Number 141532	Date Created 09.01.26	Security Classification	Drawn By AB	
Scale@A3 As indicated	Purpose LBC Approval		Reviewed By RM	
Drawing Number 2464-RBUM-ARC-XX-RL-DR-A-2464				Revision