



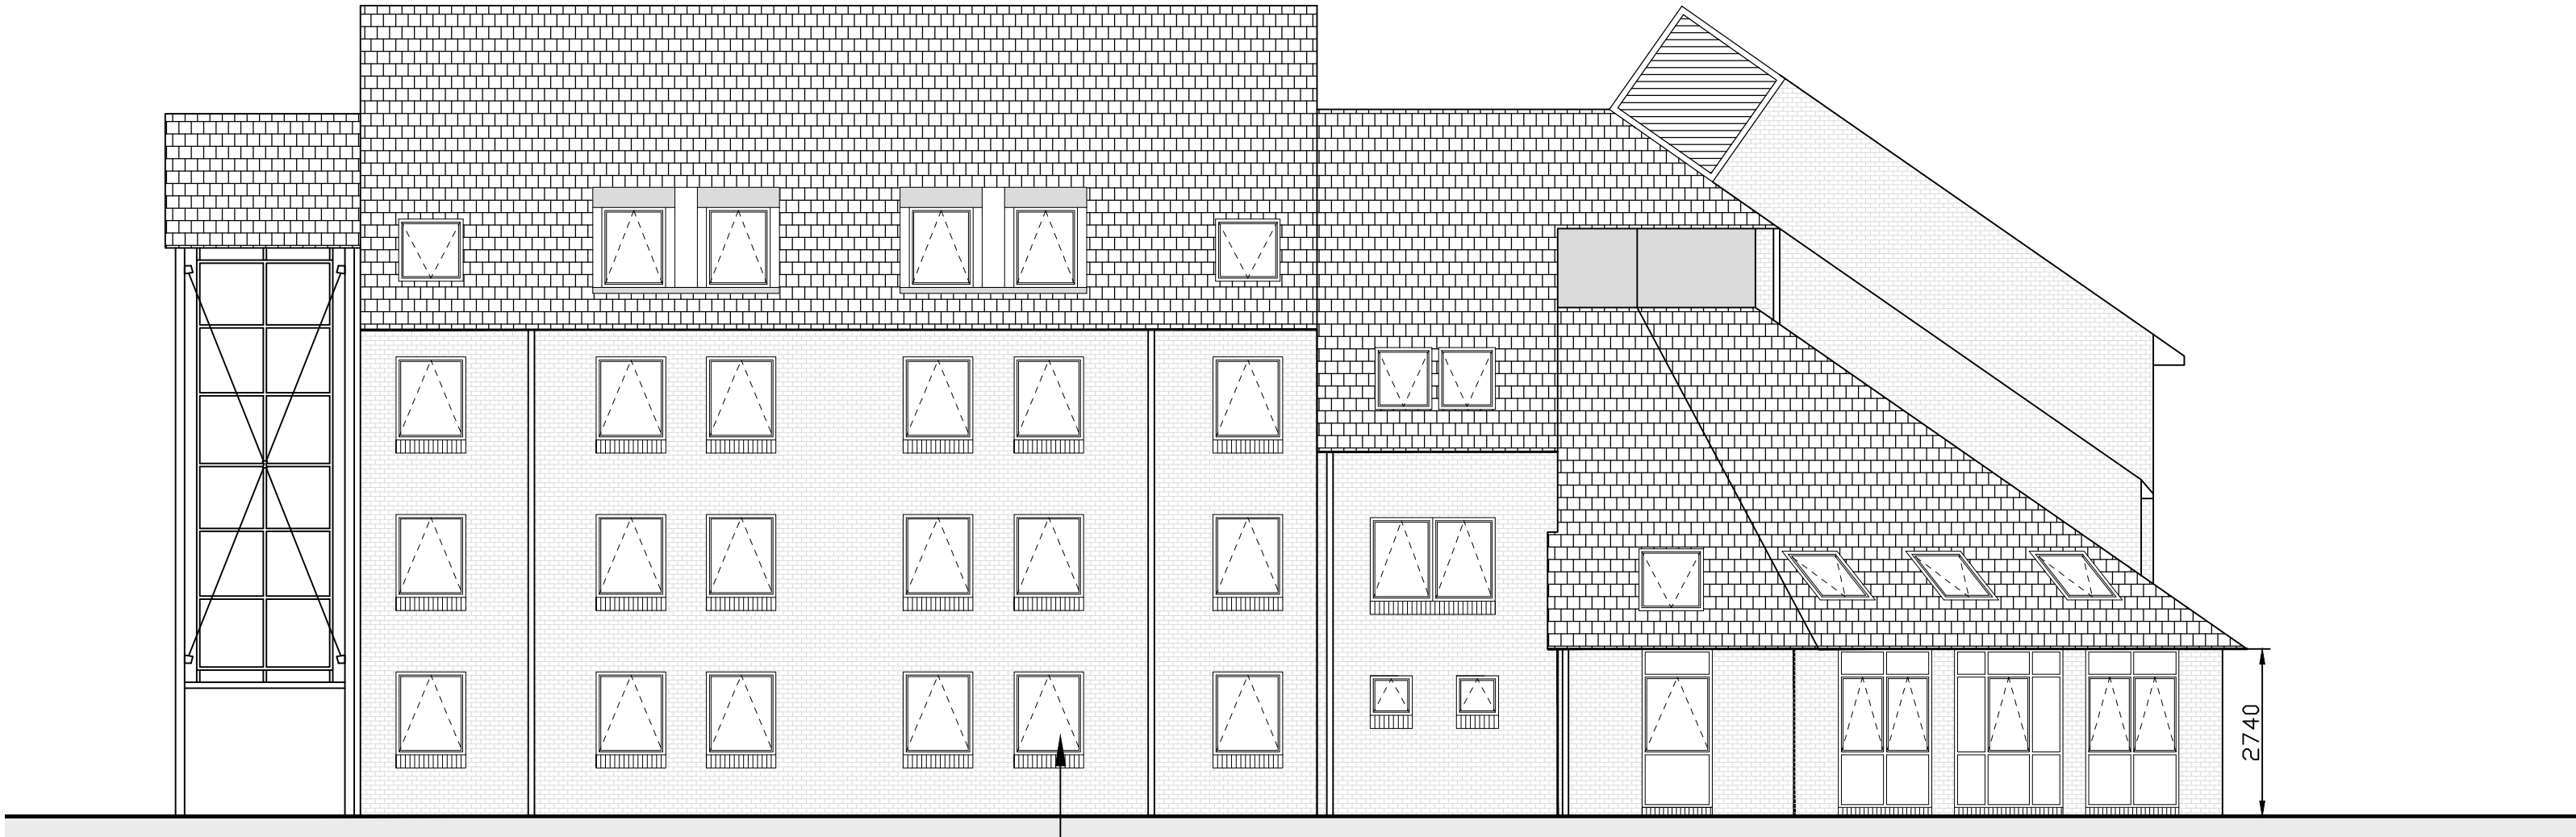

Darbshire Block - Existing West Elevation

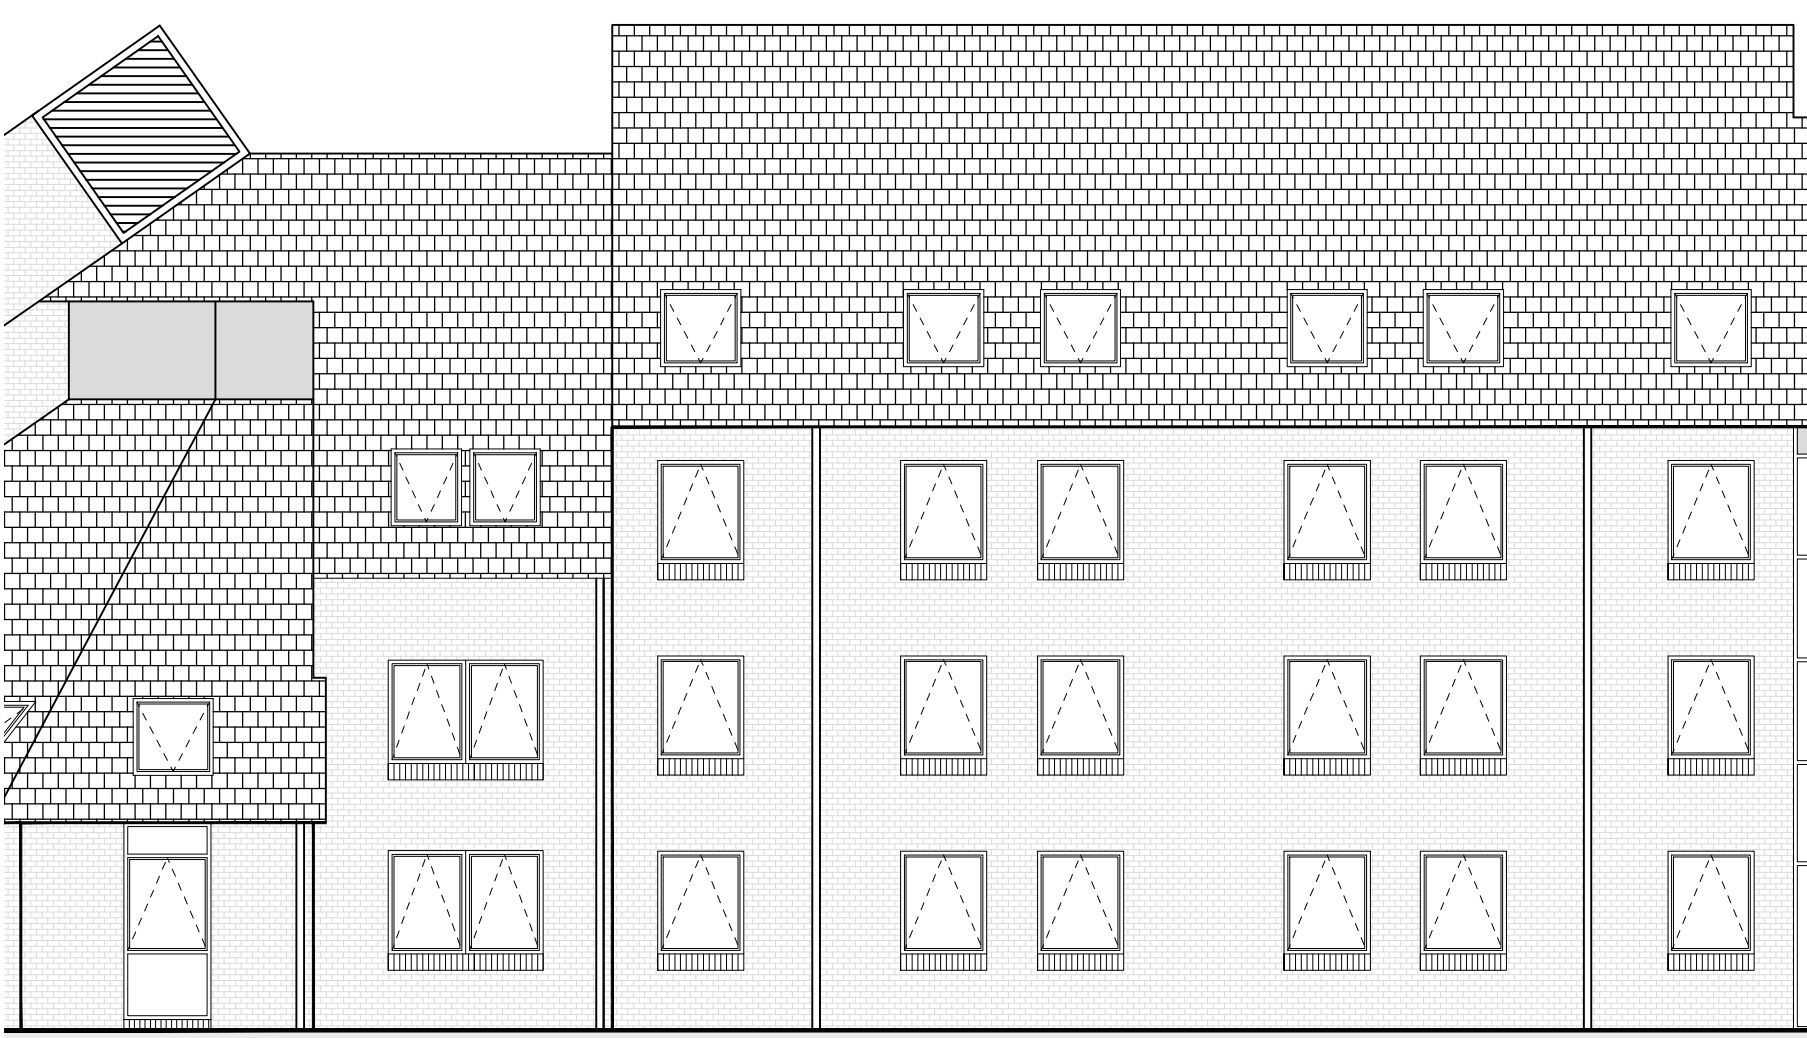


Darbshire Block - Existing South Elevation


All existing timber windows to be removed and replaced with new aluminium windows due to poor condition.

All existing rooflights to be removed and replaced with new Velux rooflights.


All existing aluminium curtain walling to be removed and replaced with new to match new windows.

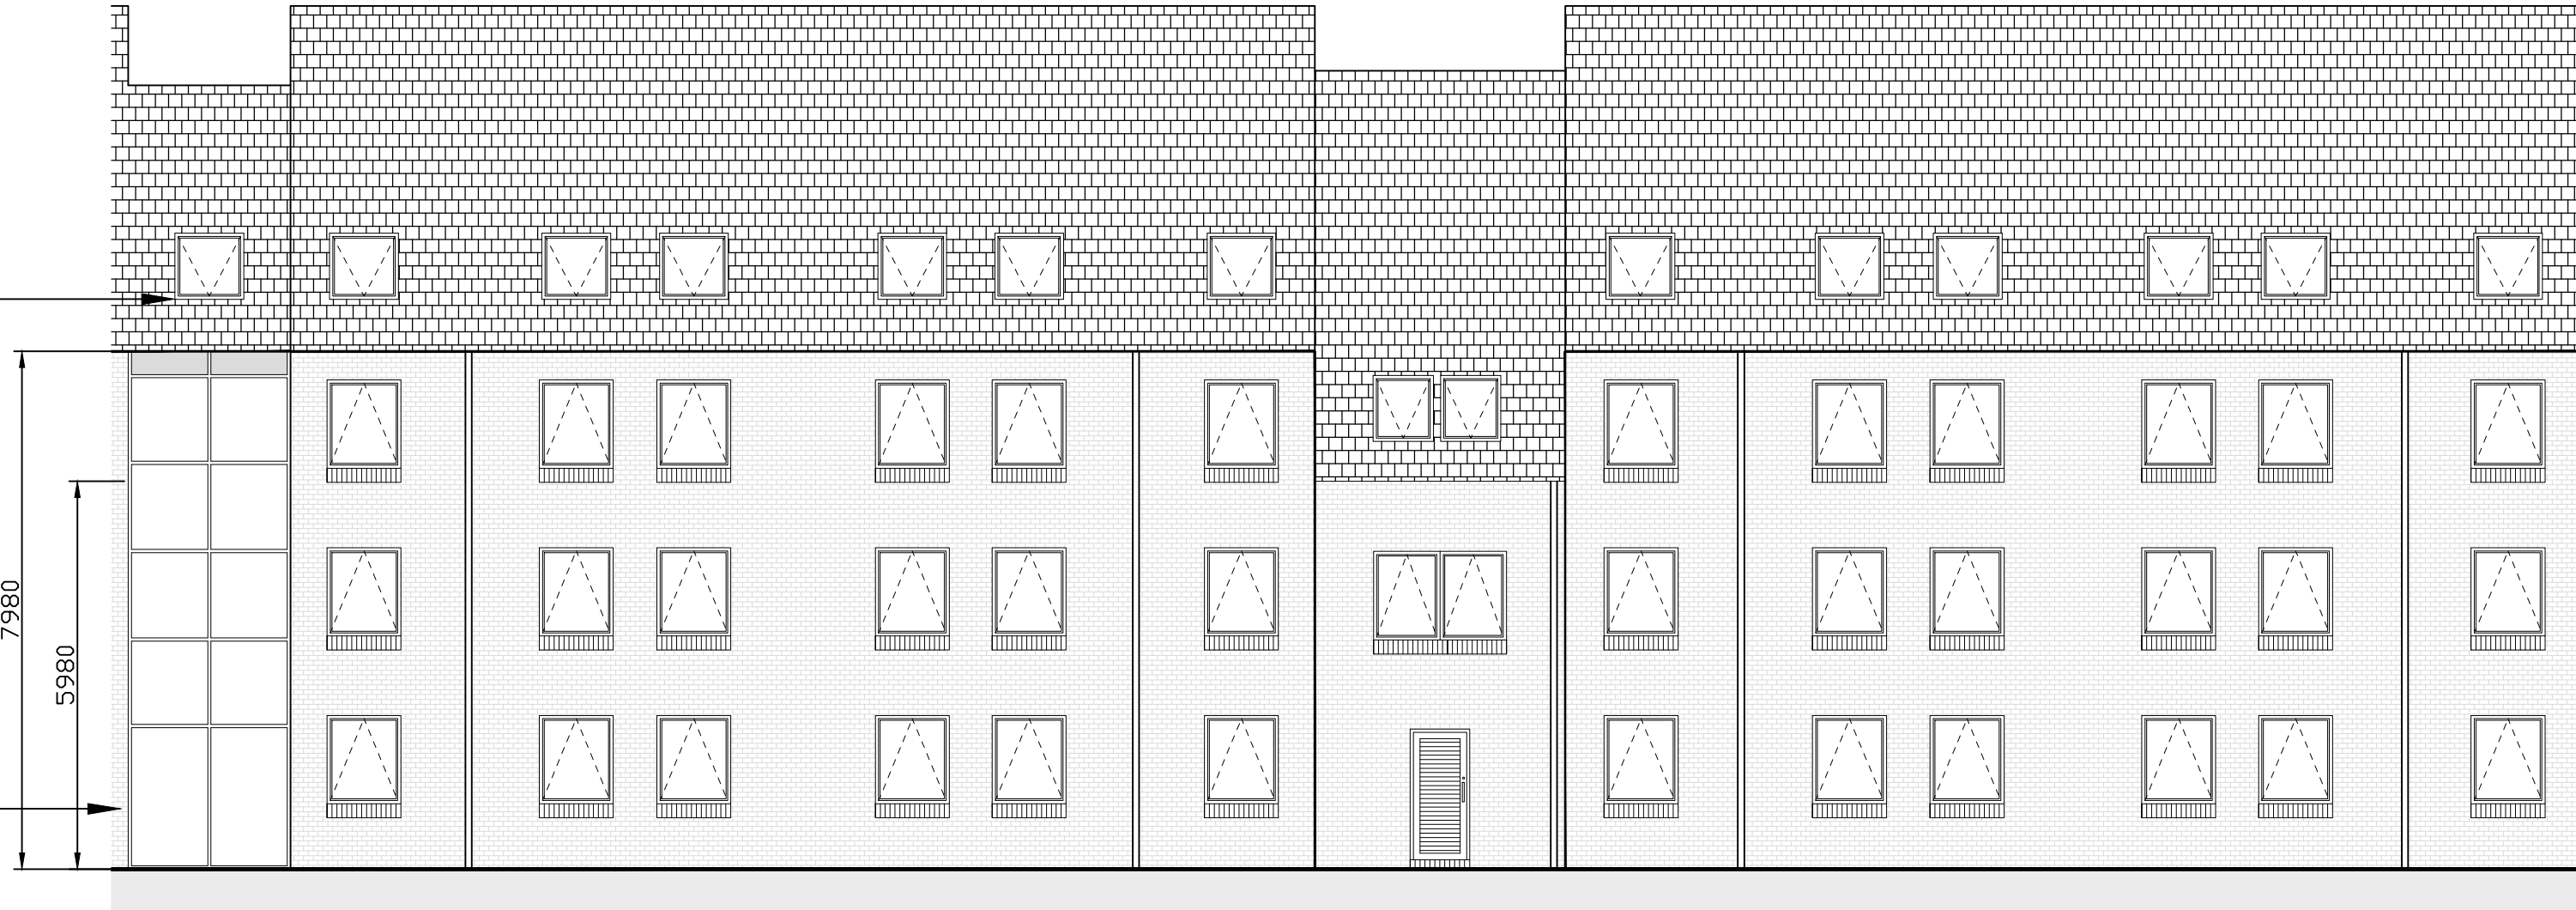

Alexander Block - Existing South Elevation

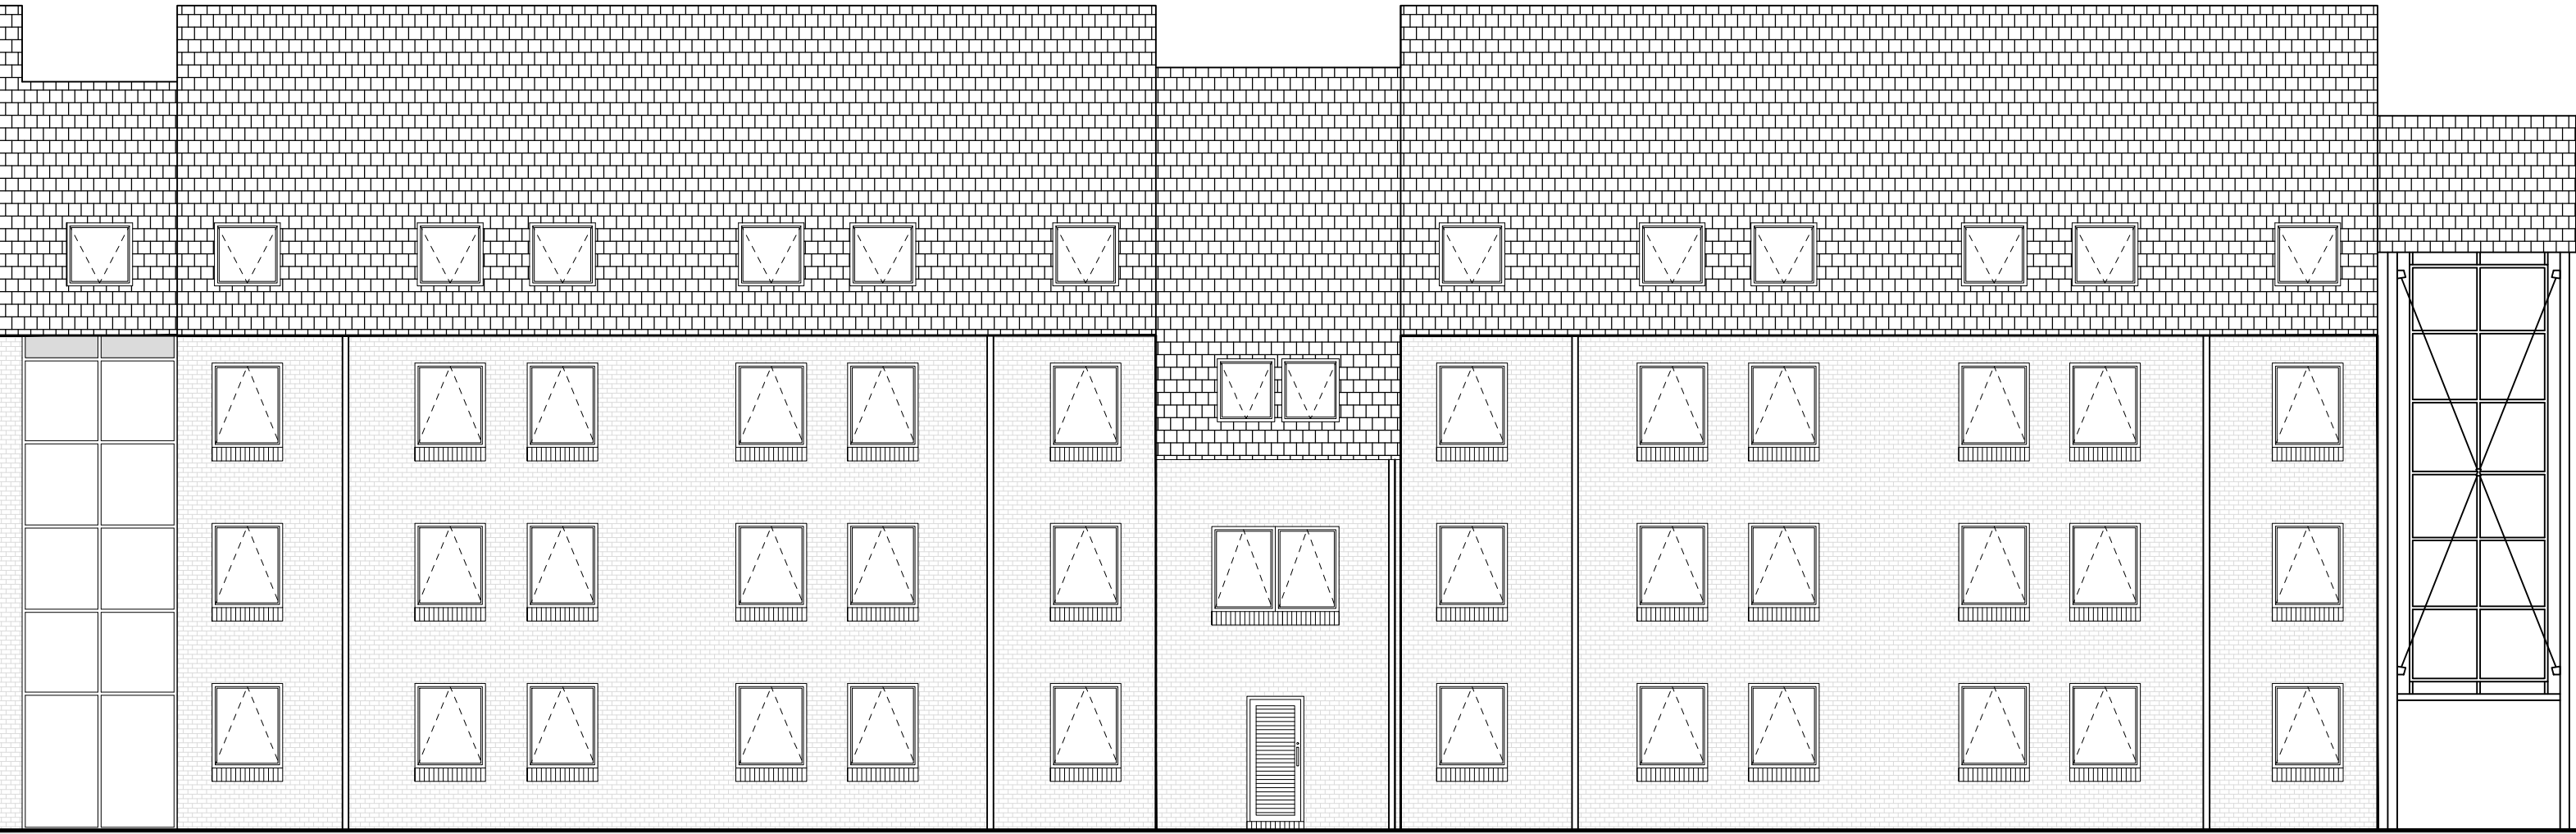

Stephen Block - Existing South Elevation

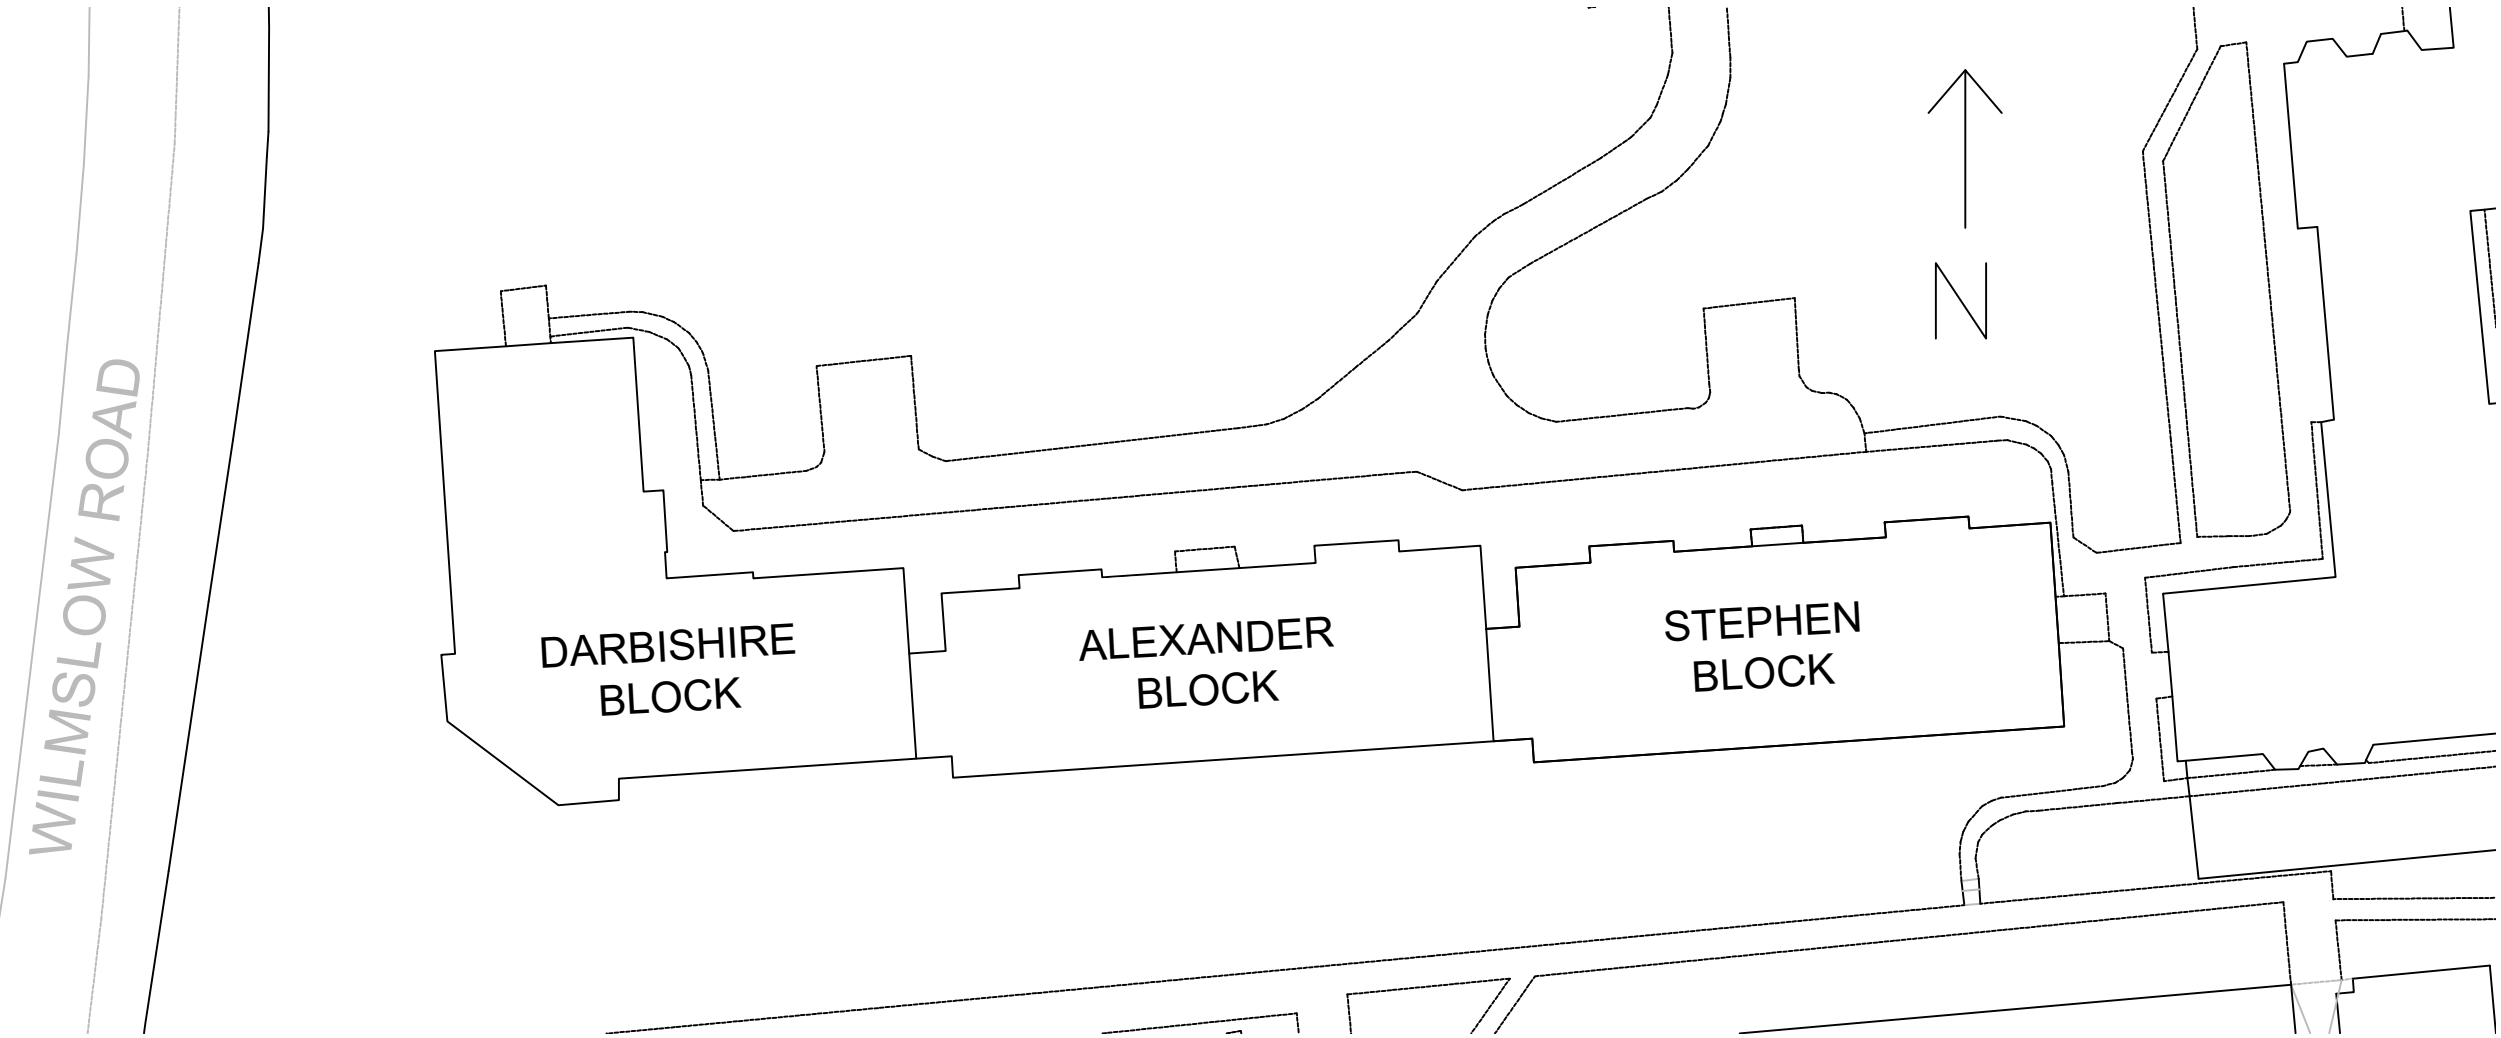

NOTES:

Client



Site

Sheavyn House, Old Hall Lane
Fallowfield M14 6HJ

The University of Manchester
Client

Directorate of Estates and Facilities
Beyer Building
Oxford Road
Manchester
M13 9PL

Suitability Description:

Planning			
Designed	-	Date	Signed
Drawn	LP	Date	Signed
Checked	CN	Date	Signed
Approved	-	Date	Signed
Scale:	1:100	Datum:	AOD
Original Size:	A1	Grid:	OS
Suitability Code:	-	Project Number:	9070

PROJECT:

Sheavyn House
Window Replacement

TITLE:

Existing Elevations
- South and West



Registered office: Suite 1A
ARCADIS
80 Fenchurch St,
London
EC3M 4BY
Coordinating office:
Four Piccadilly Place
Manchester
M1 3BN
Tel: 44 (0)161 245 8700

Drawing Number:
9070_04

Revision:
-