



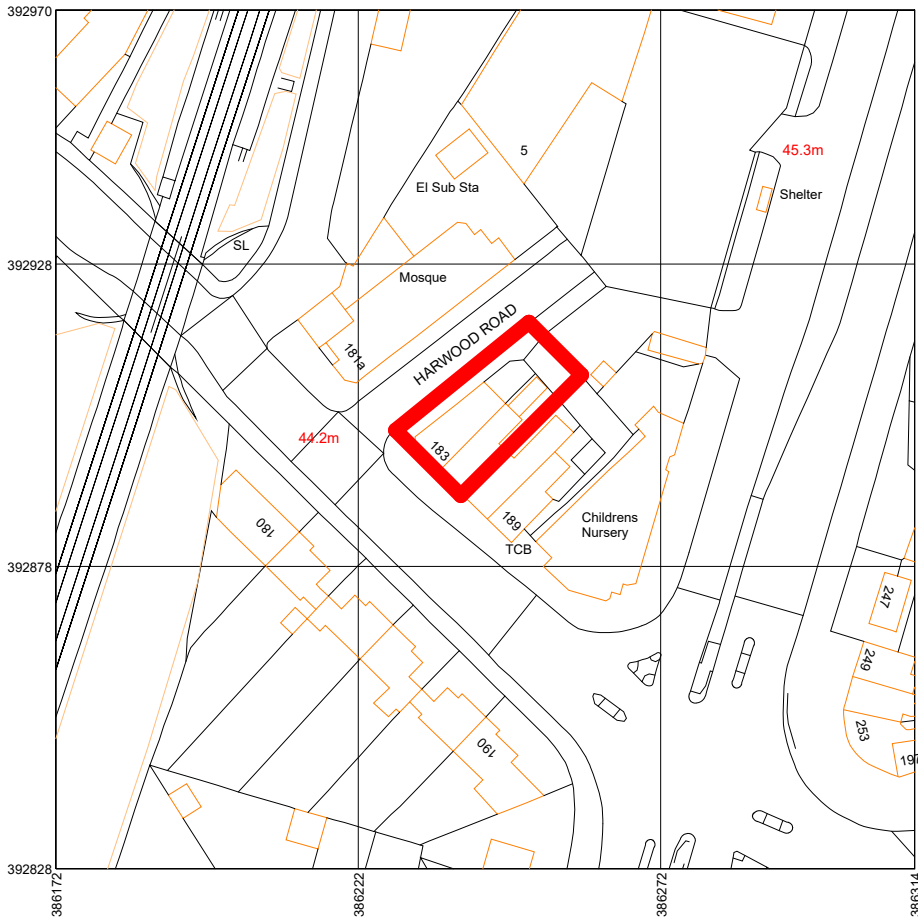

1 LOCATION PLAN
1 : 1250

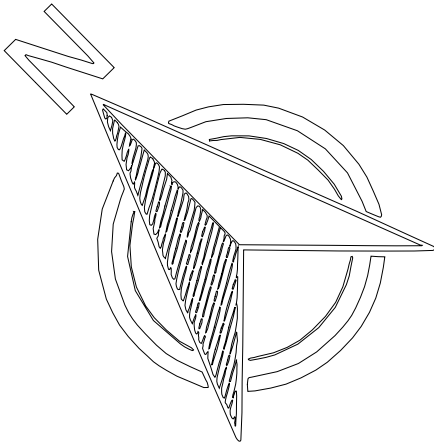

RED LINE INDICATING SITE BOUNDARY
183 - 185 Mauldeth Road Manchester
M19 1BA

Rev	Description	Date	Dr by	App by
original by	date created	12/11/22	approved by	NK



Enquiries@nkarchitectural.co.uk
0161 818 4727

www.NKARCHITRCTURAL.co.uk

client name
MR SHARO - 183 Mauldeth Road Manchester
M19 1BA

project
REAR TWO STOREY EXTENSION

drawing
SITE AND LOCATION PLAN


computer file
C:\Users\NKAR02\Documents\NKAR0183 Mauldeth Road
Manchester M19 1BA\183 Mauldeth Road Manchester M19 1BA -
V3.rvt

plot date


project number
2025.0083.331
drawing number
A103

scale
As Indicated @A1
rev
issue status

This drawing is to be read in conjunction with all related drawings. All dimensions must be checked and verified on site before commencing any work or producing shop drawings. The originator should be notified immediately of any discrepancy. This drawing is copyright and remains the property of NK Architectural.

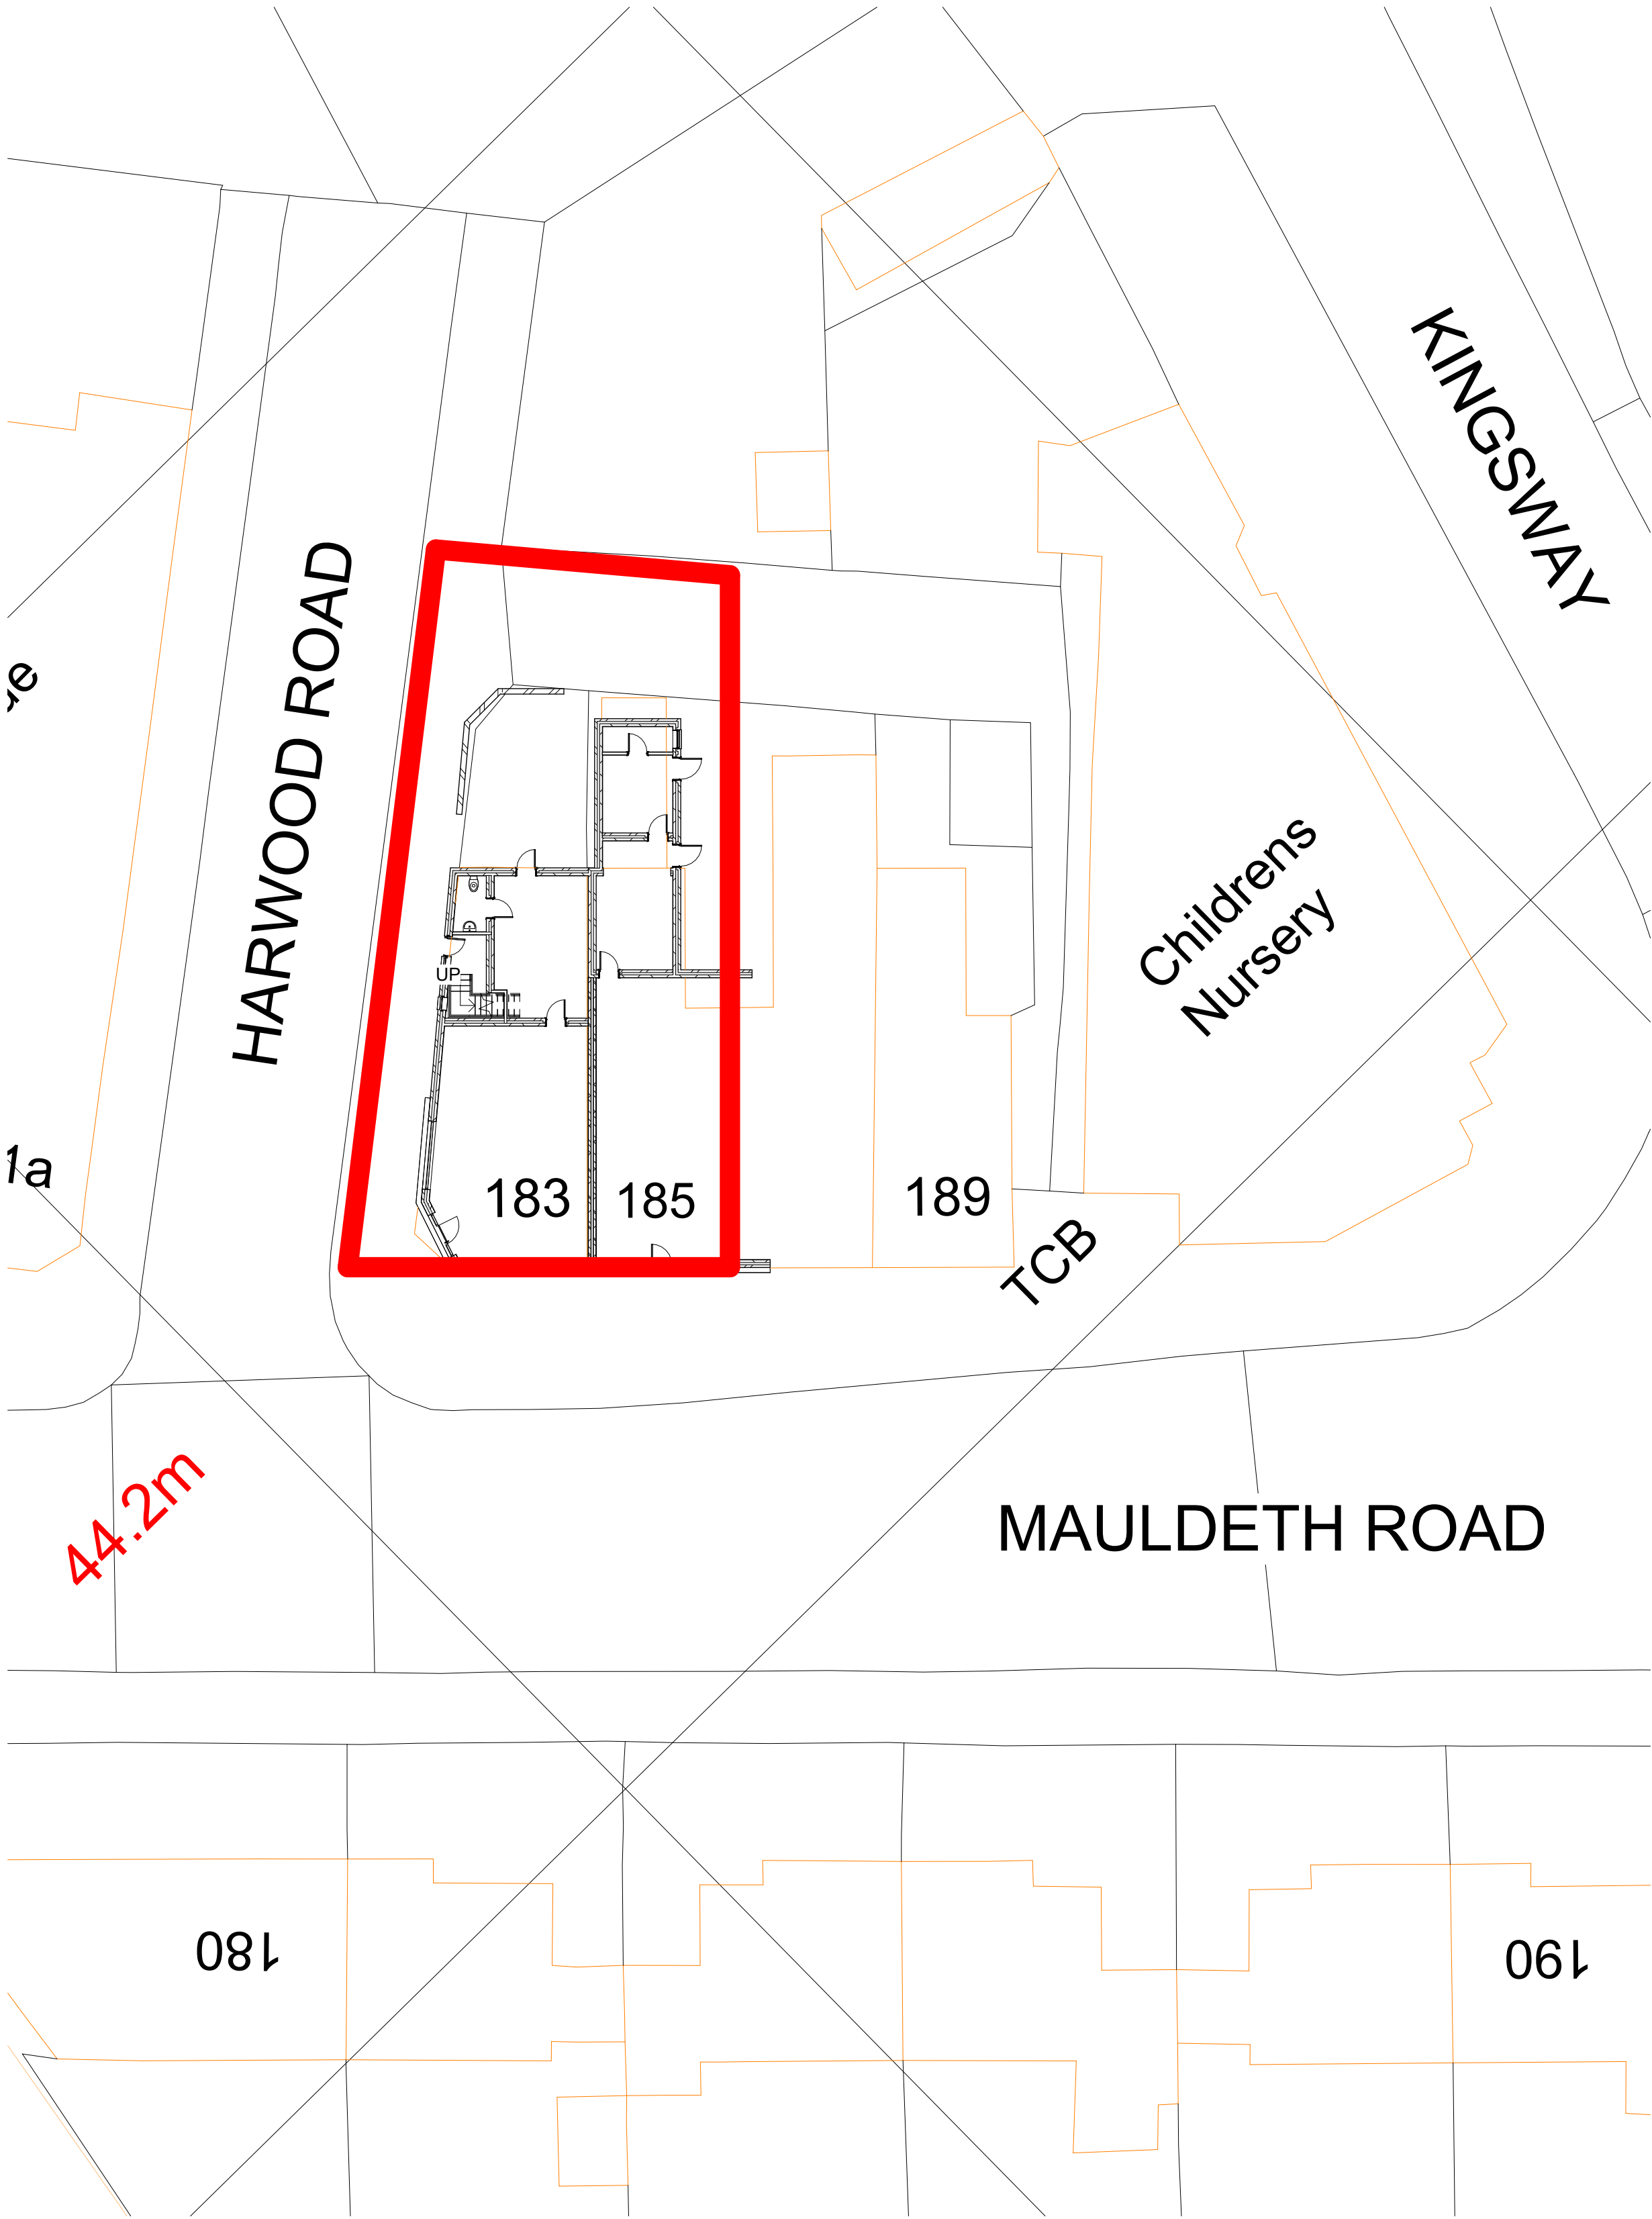

2 SITE PLAN
1 : 200

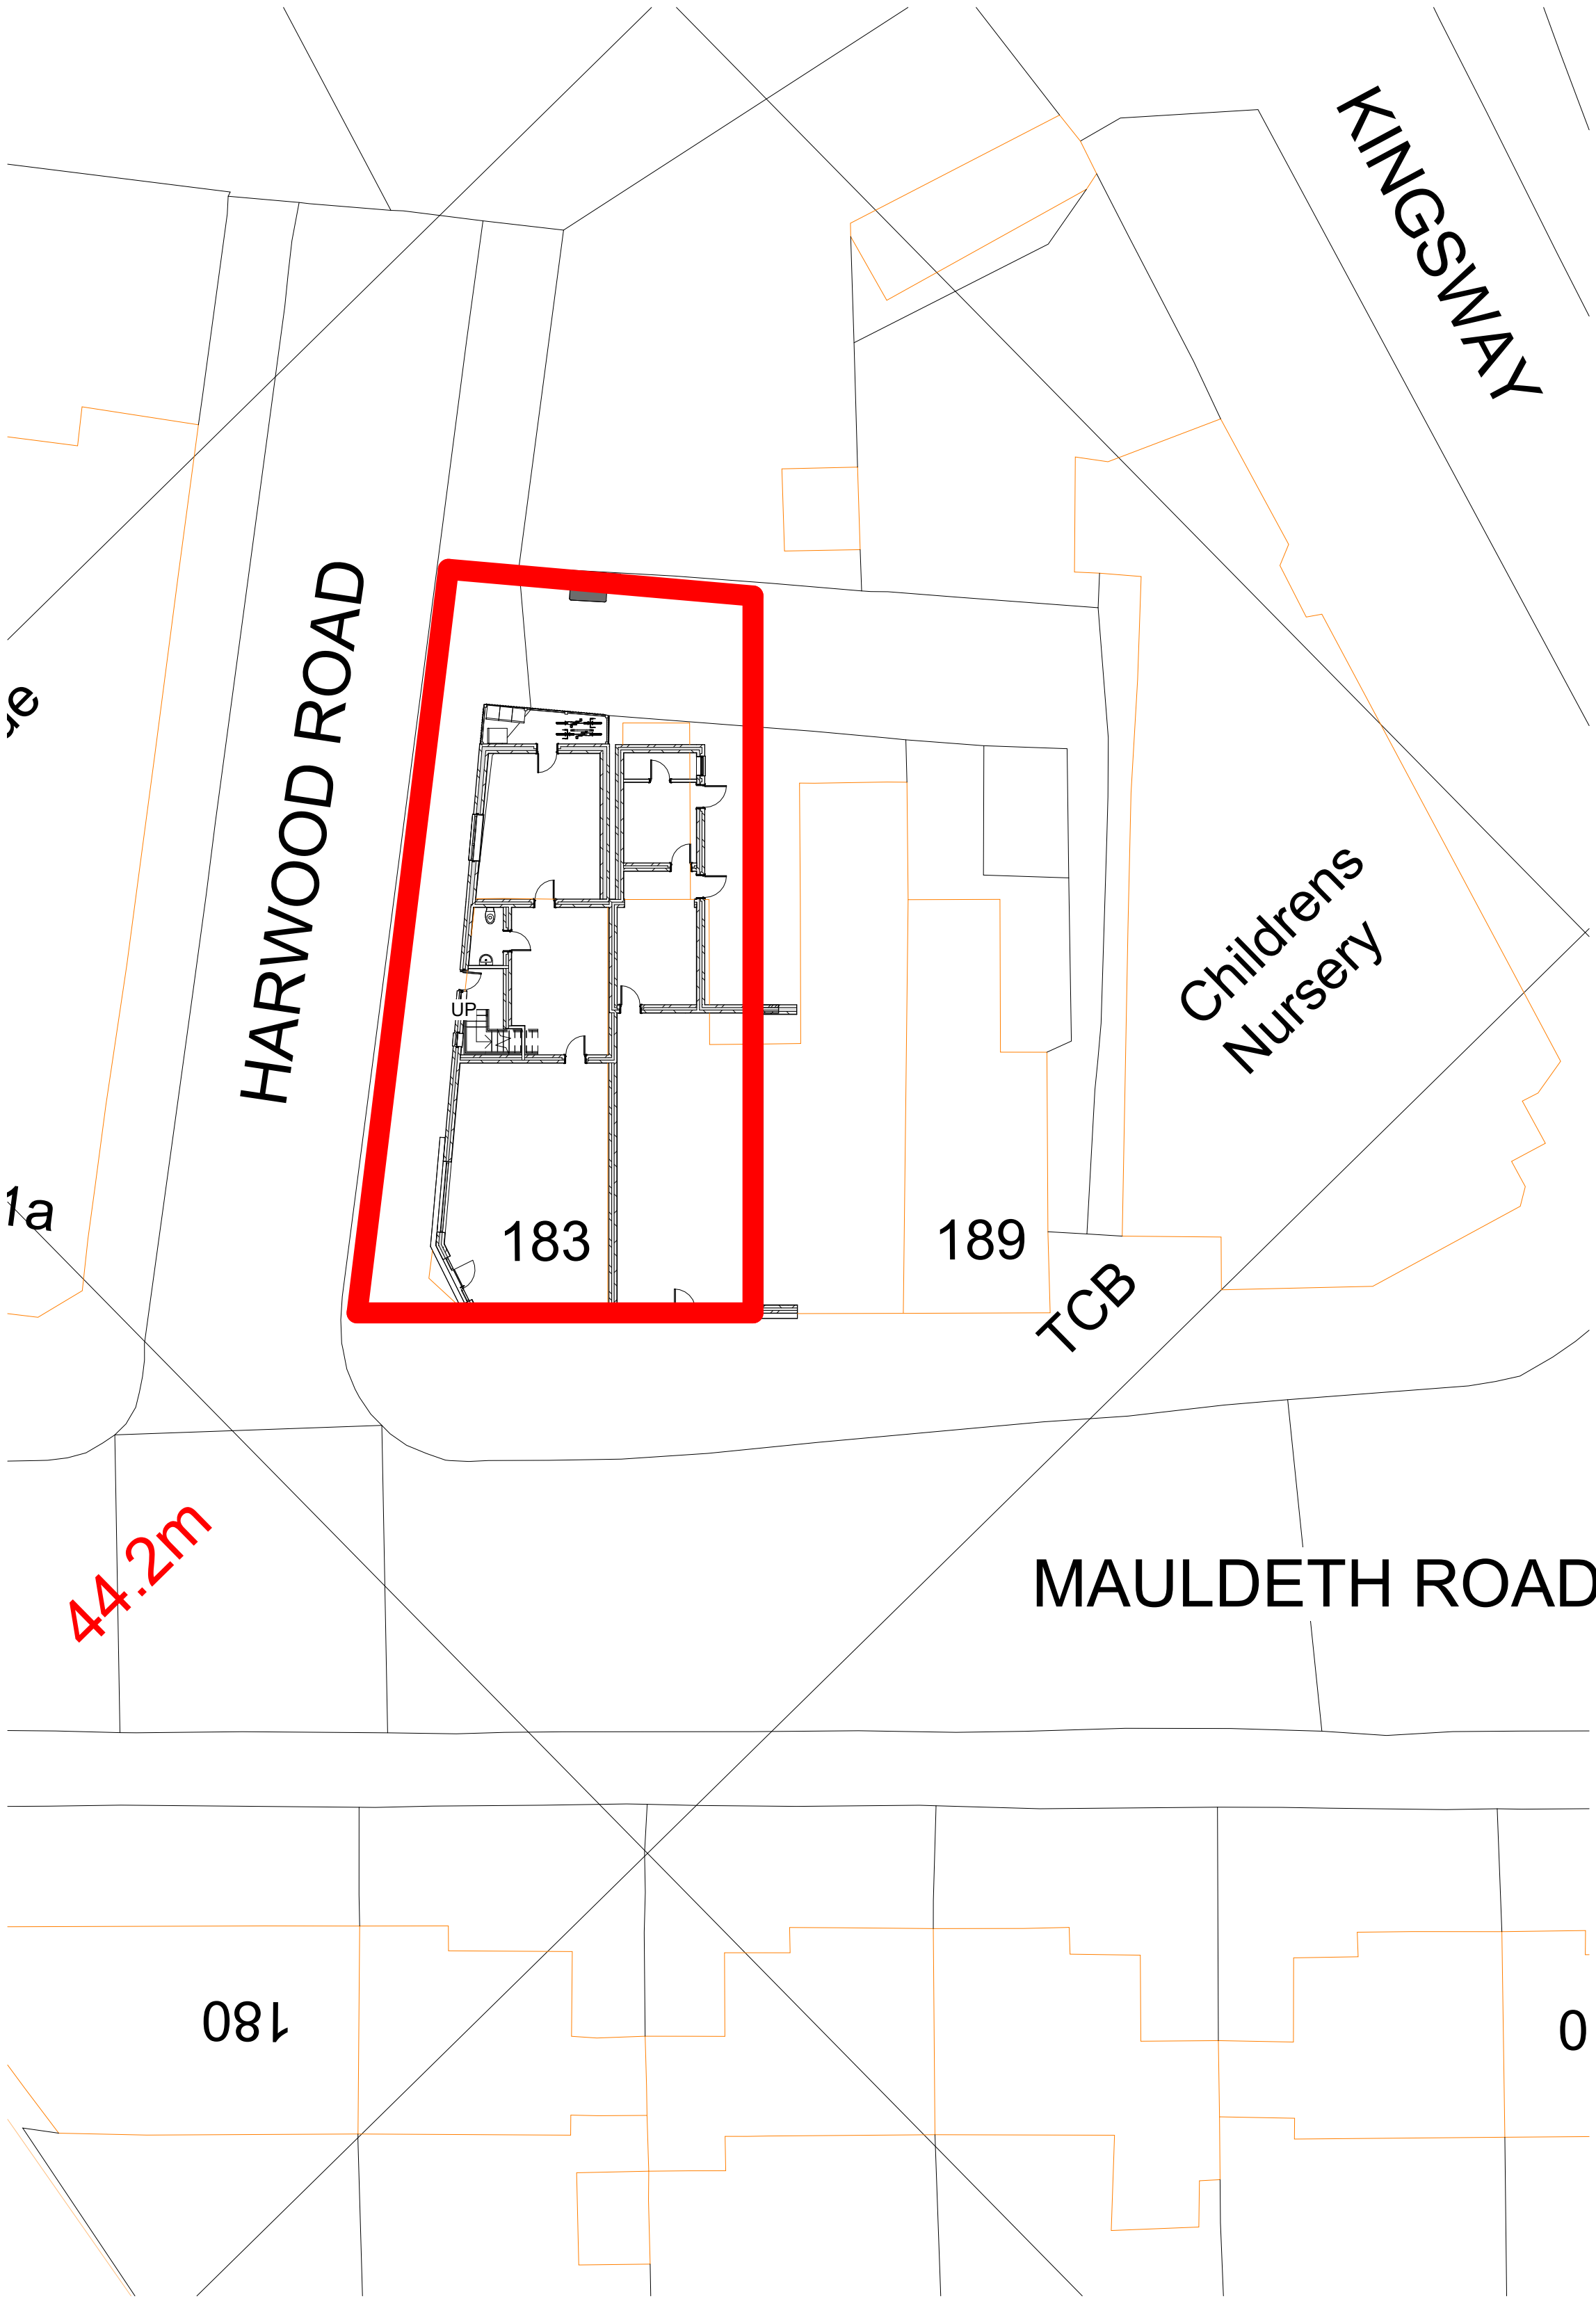

4 SITE PLAN - PROPOSED
1 : 200