



Notes:

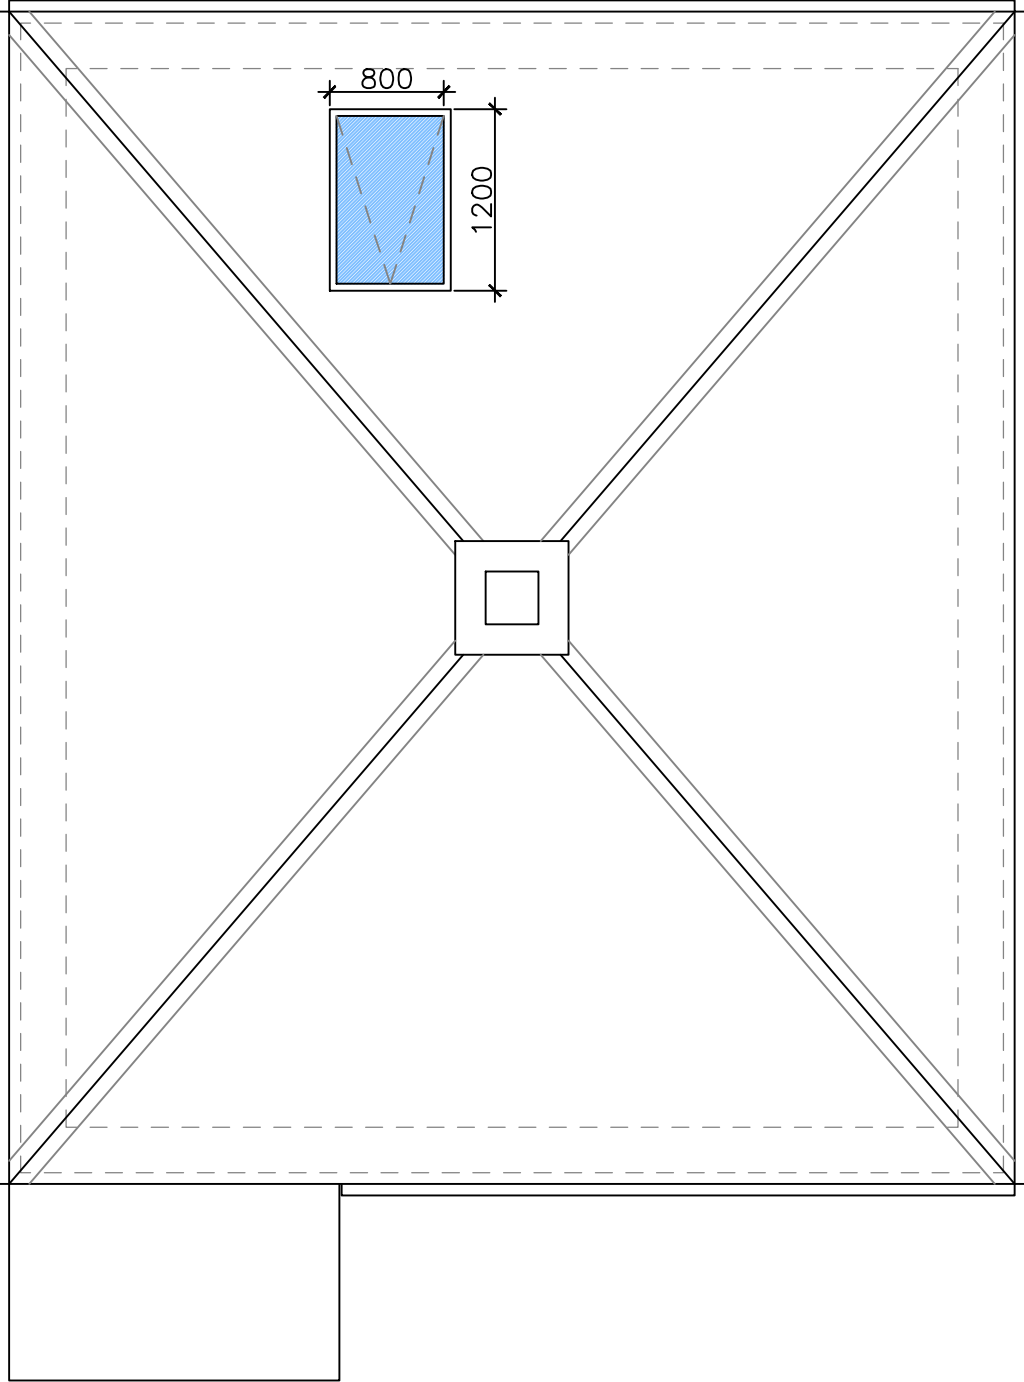

PROPOSED ROOF PLAN
SCALE 1:50

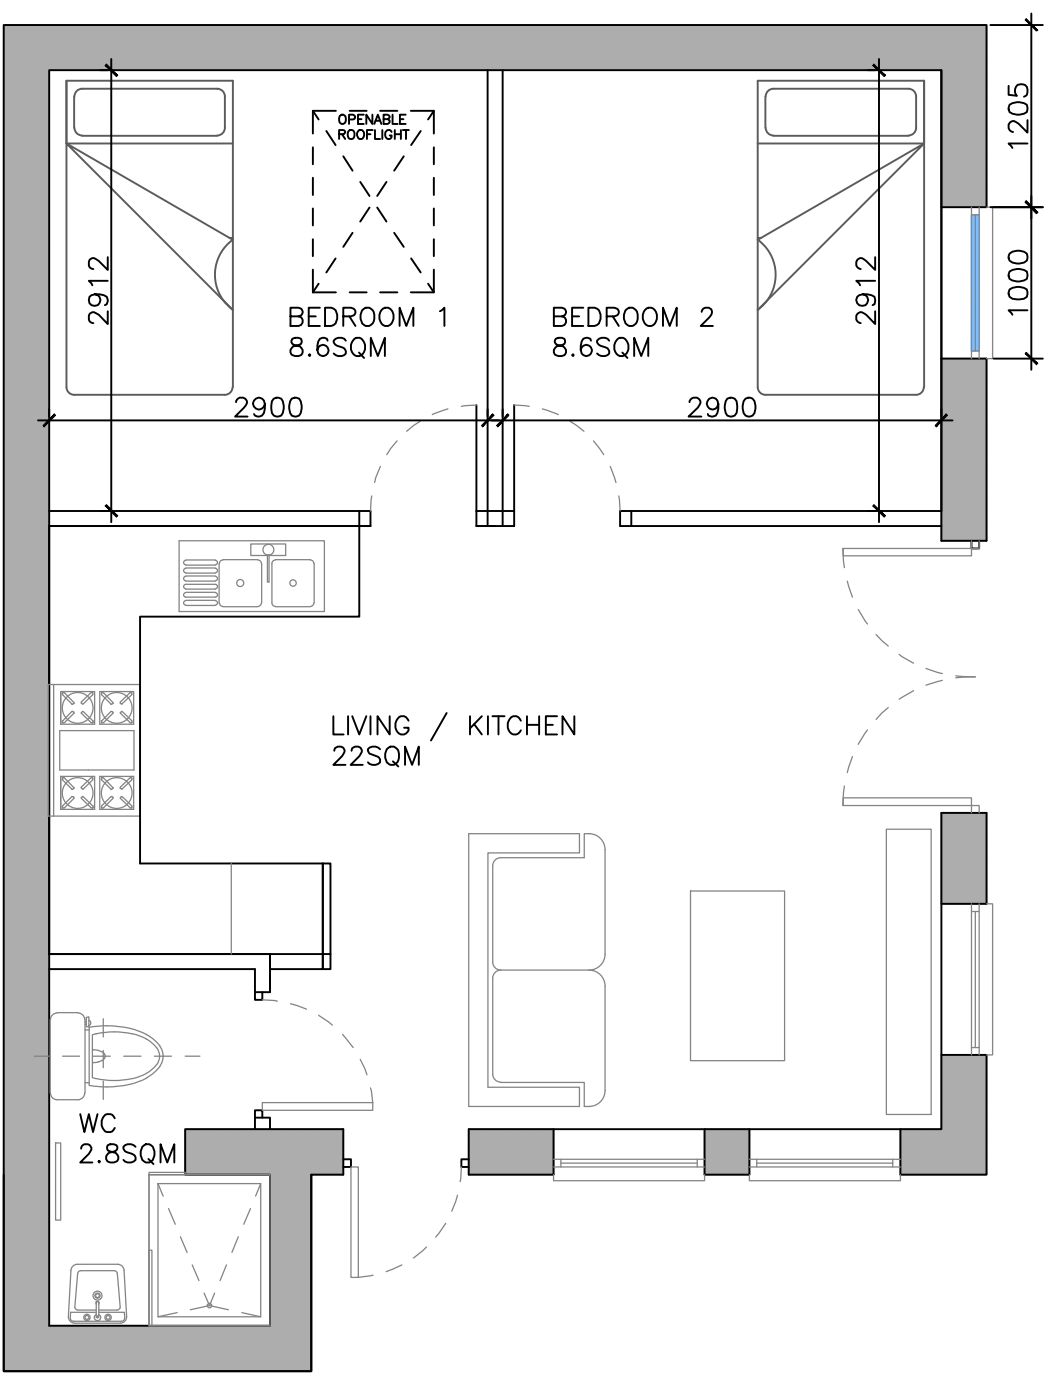

PROPOSED FLOOR PLAN
SCALE 1:50

A	.		
REV:	DESCRIPTION:	BY:	DATE:
STATUS:	PLANNING		
CLIENT:	CATHY STERCYZEK 13 EASTWOOD RD CHADDERTON		
ARCHITECT:			
SITE:	13 EASTWOOD ROAD		
TITLE:	PLANS PROPOSED		
SCALE AT A3: 1:50, 1:100	DATE: 05/10/2025	DRAWN: BM	CHECKED: BM
PROJECT NO: 24567	DRAWING NO: A3/1026 03		REVISION: