




All information should be checked by the contractor on site before commencing work. Any discrepancies should be reported to Archirama immediately. All rights are reserved and are not transferable. Unauthorised reproductions of this drawing are not permitted.

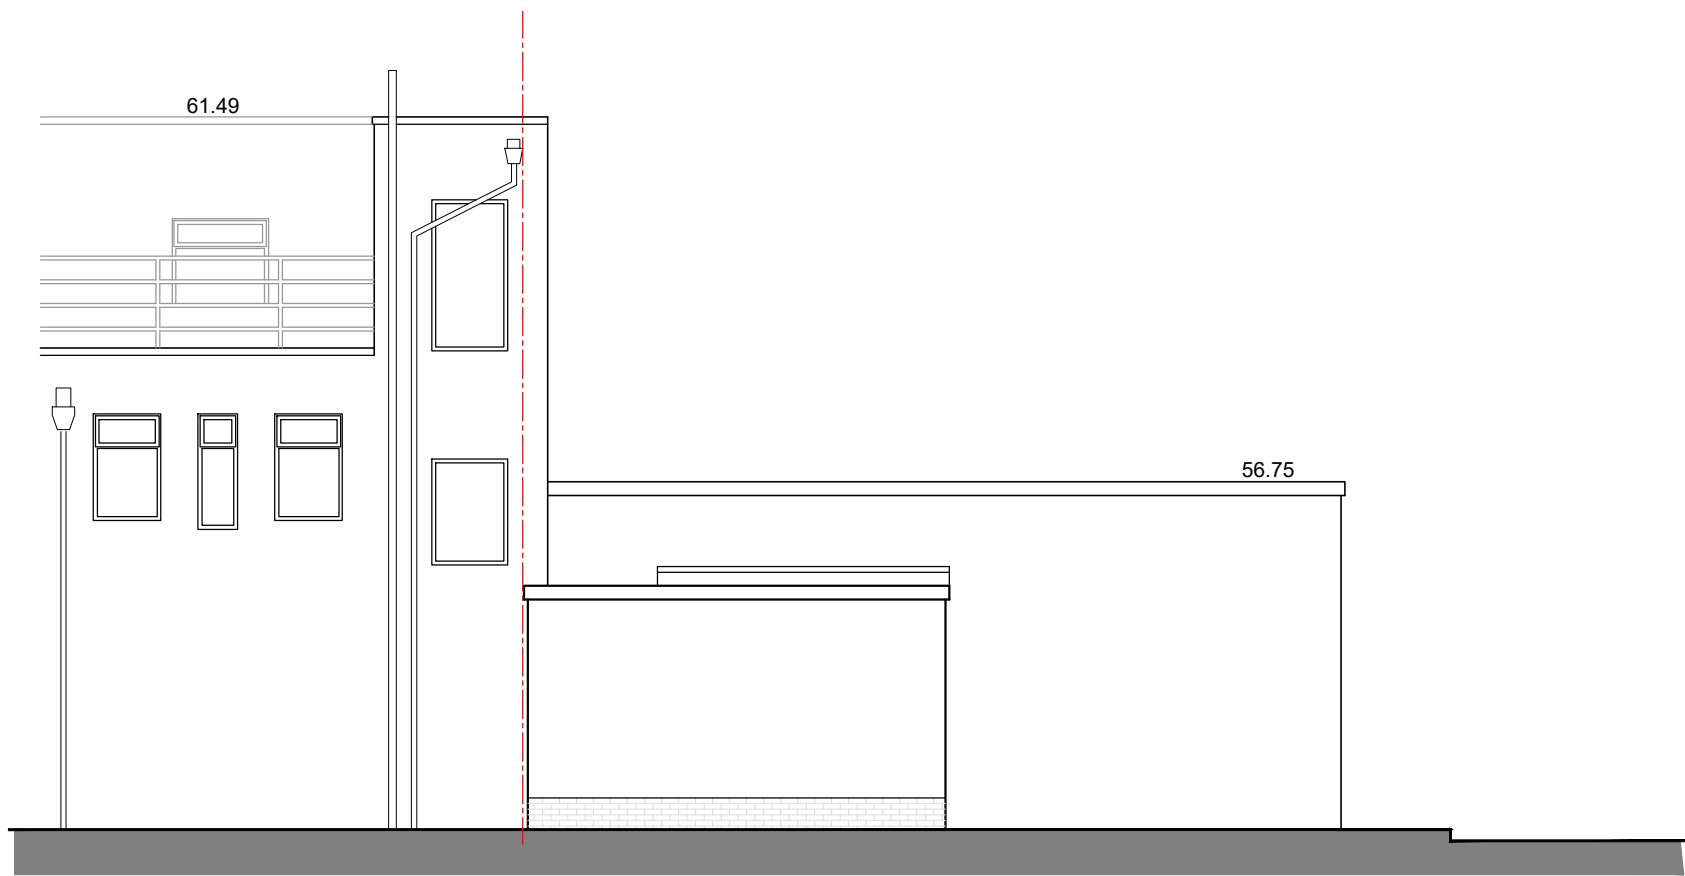


EXISTING REAR ELEVATION

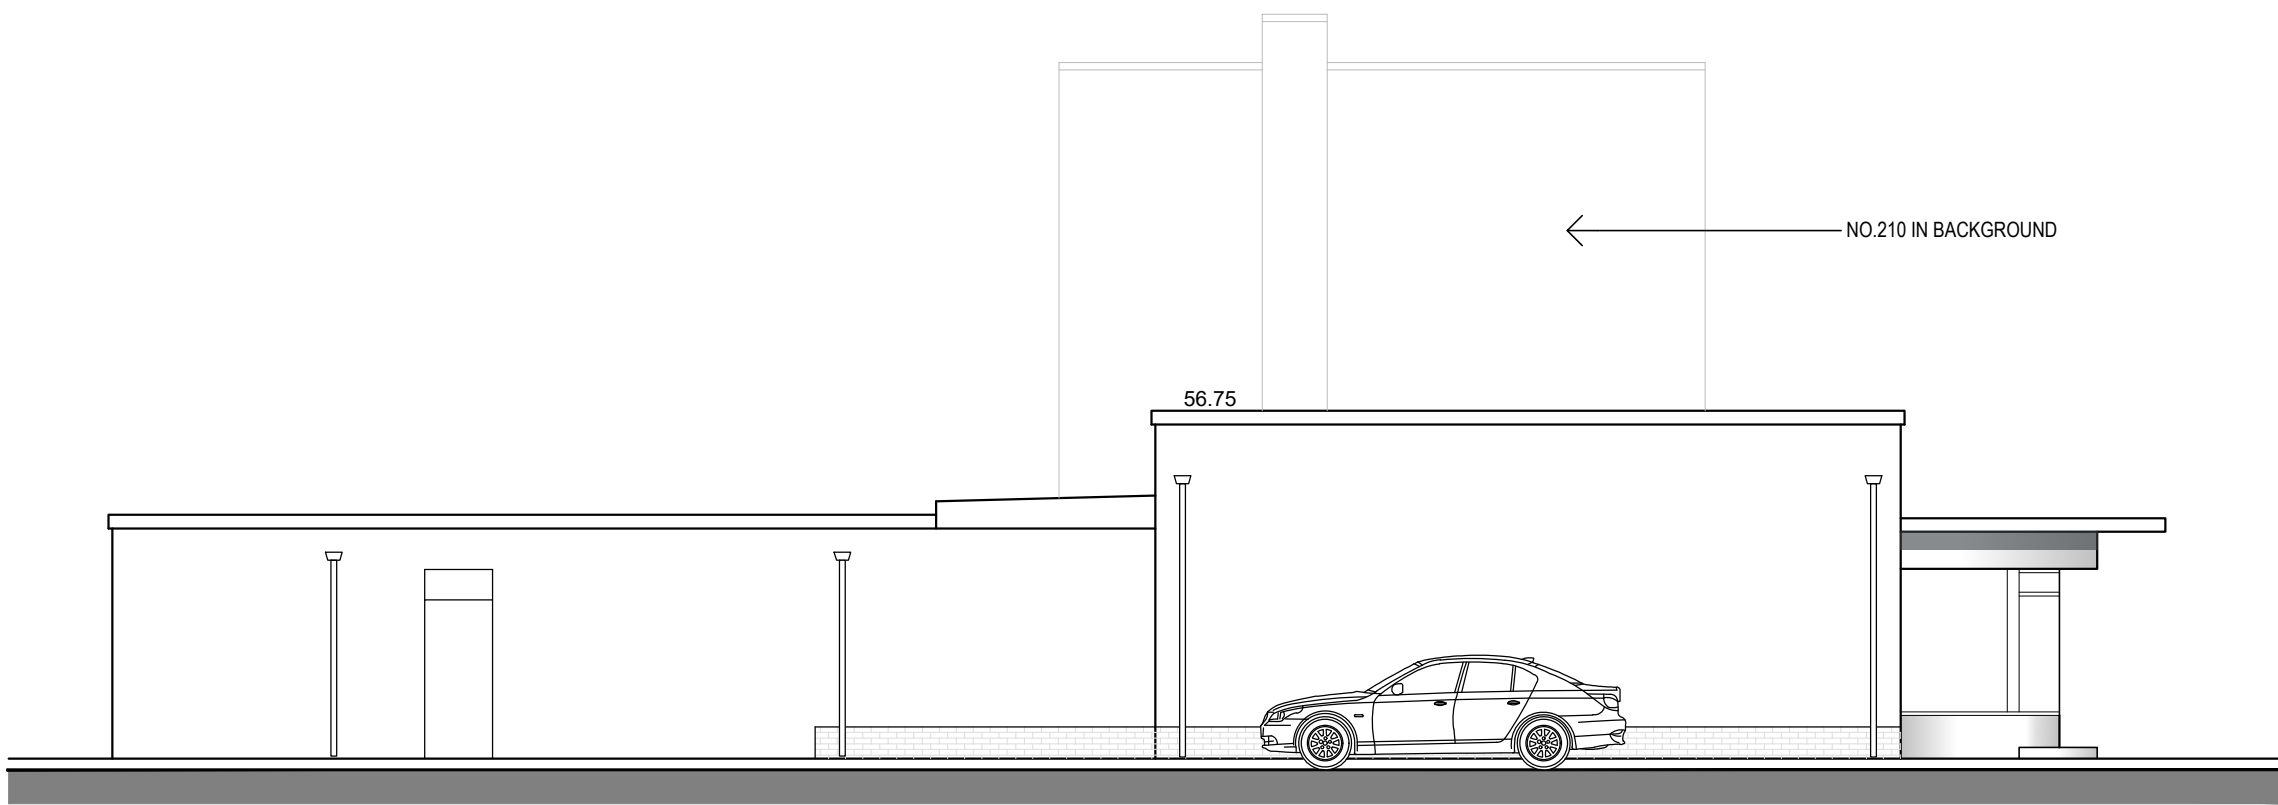


EXISTING SIDE (EAST) ELEVATION

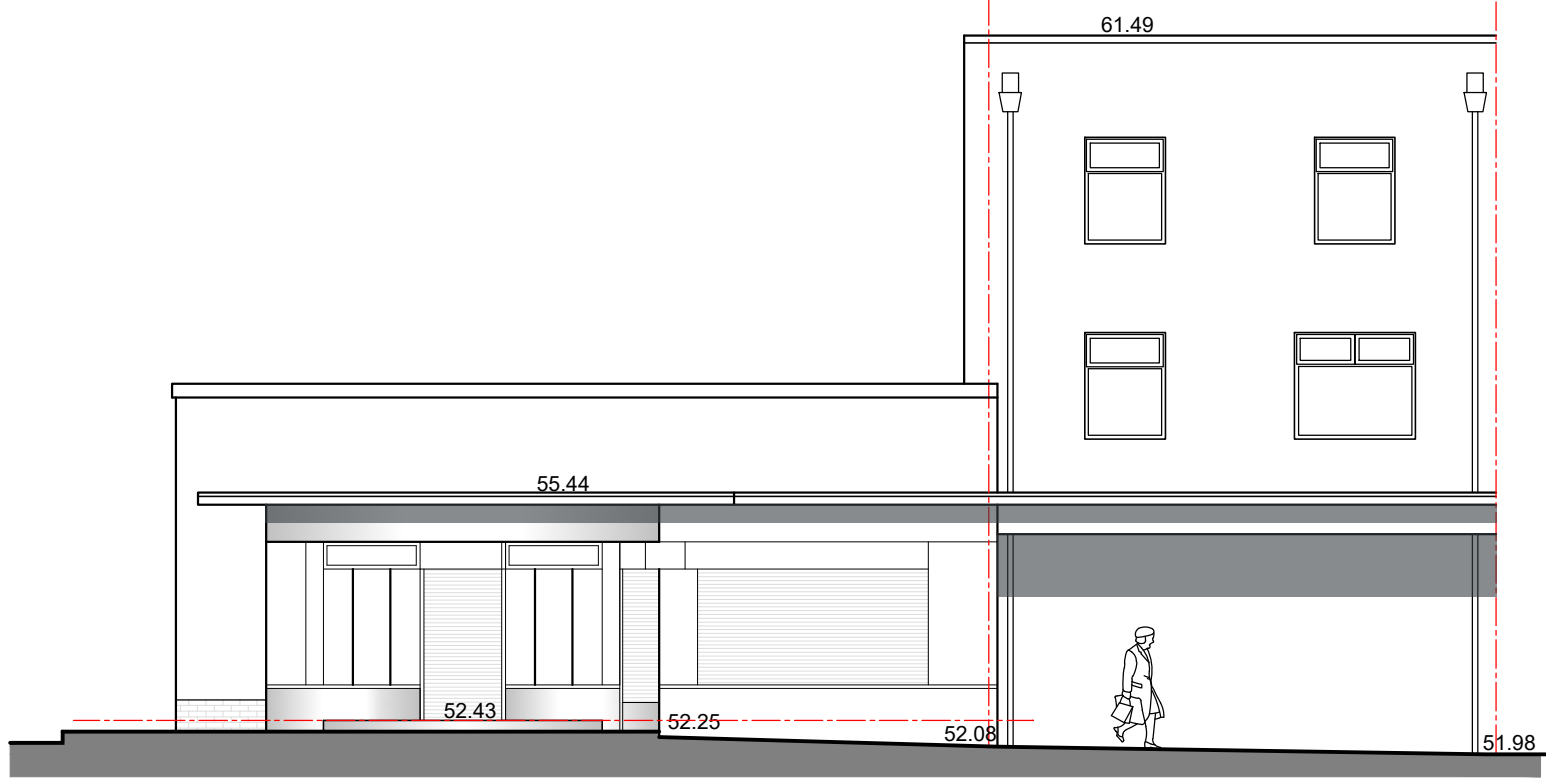


EXISTING FRONT ELEVATION

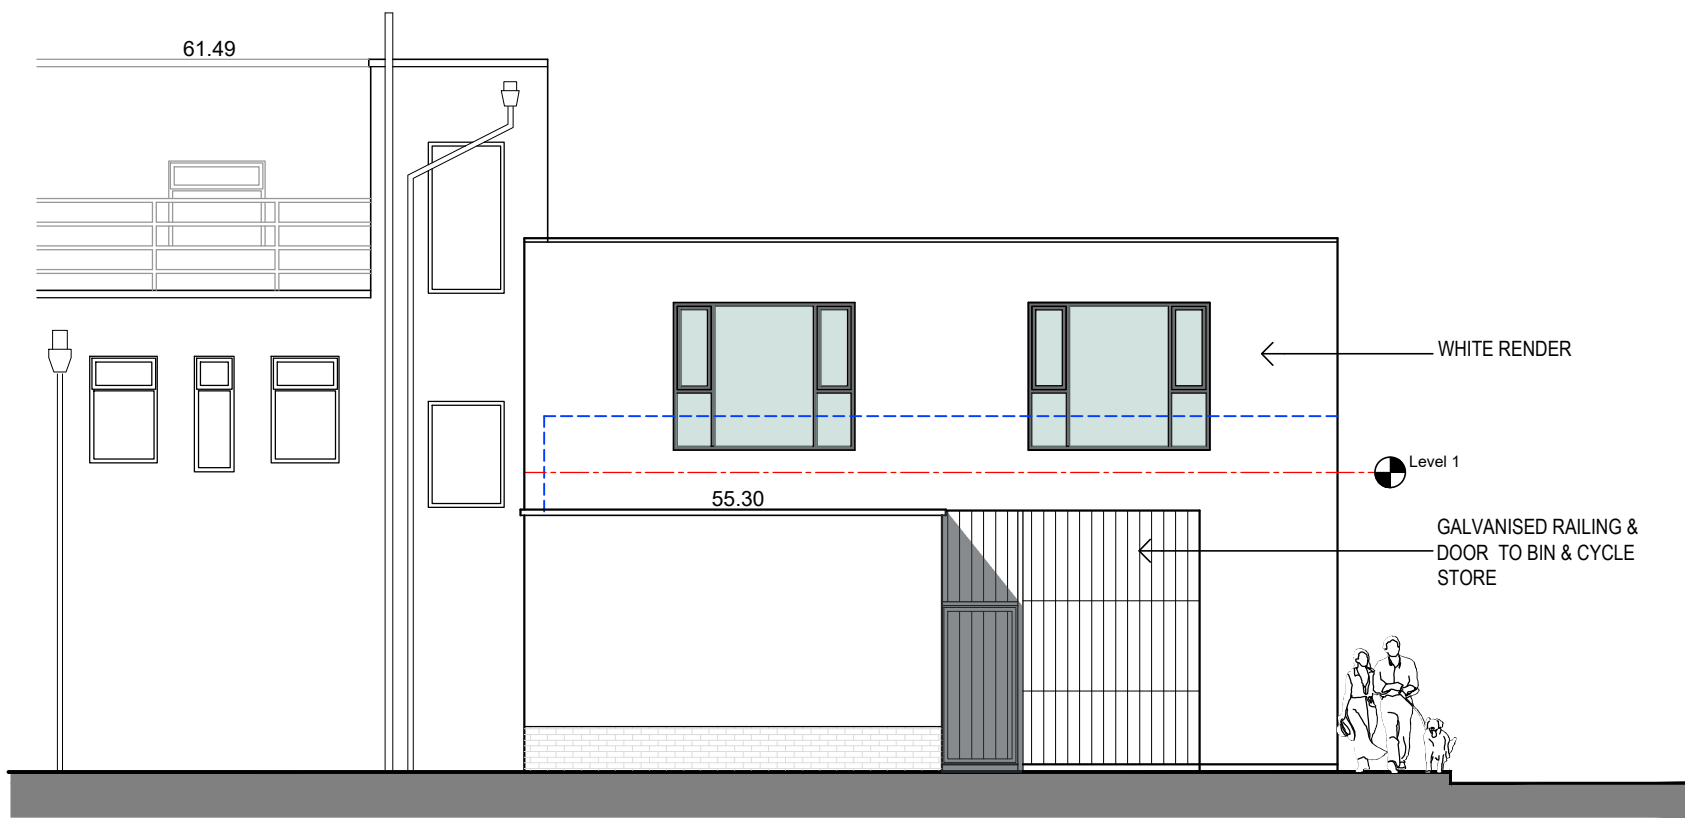


PROPOSED REAR ELEVATION

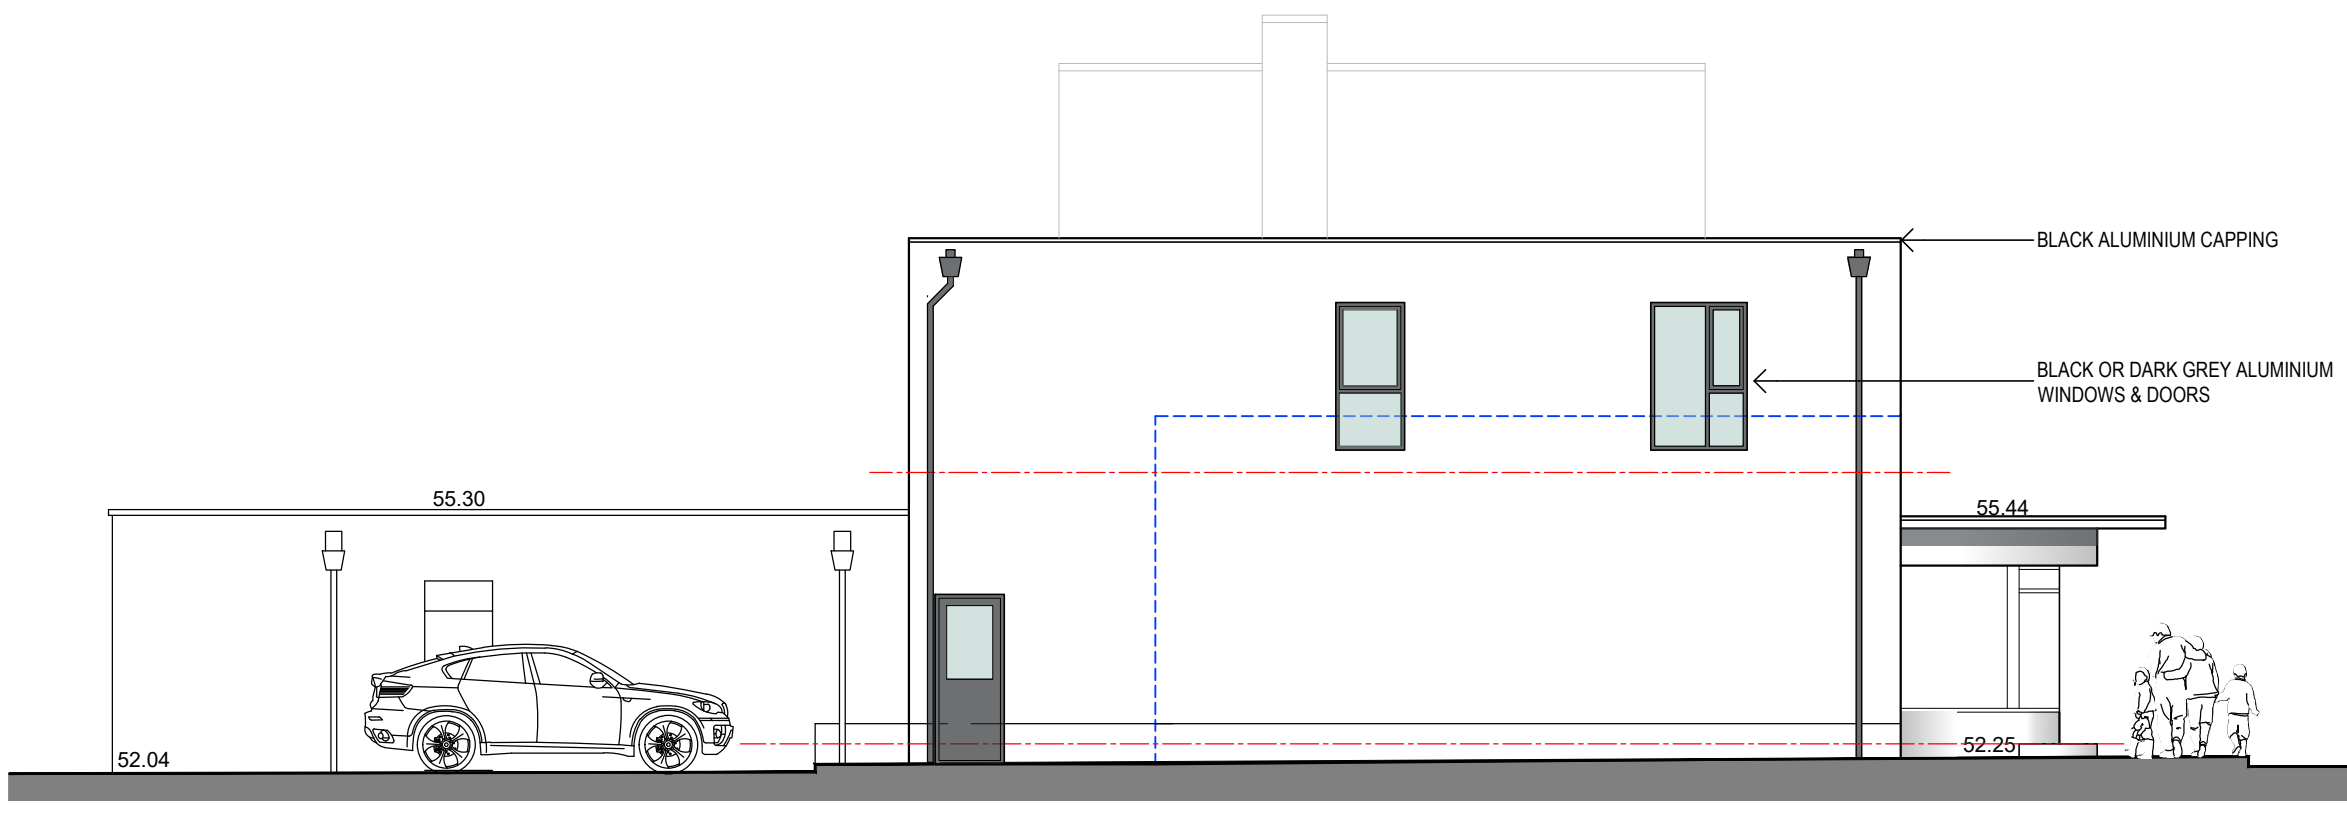


PROPOSED SIDE (EAST) ELEVATION

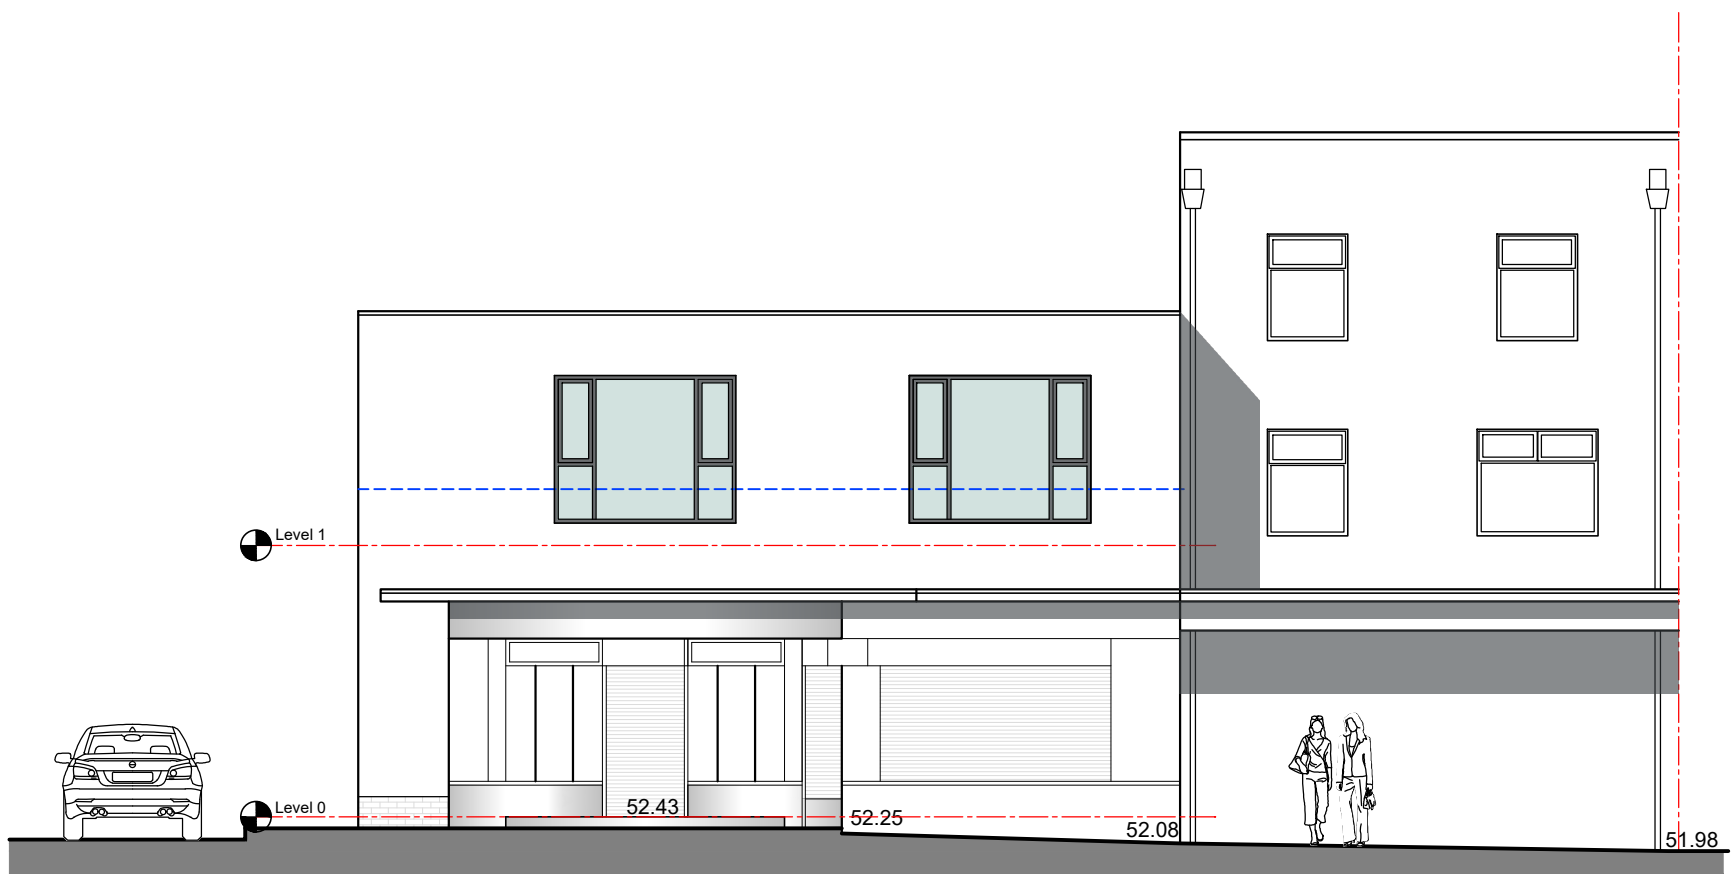


PROPOSED FRONT ELEVATION

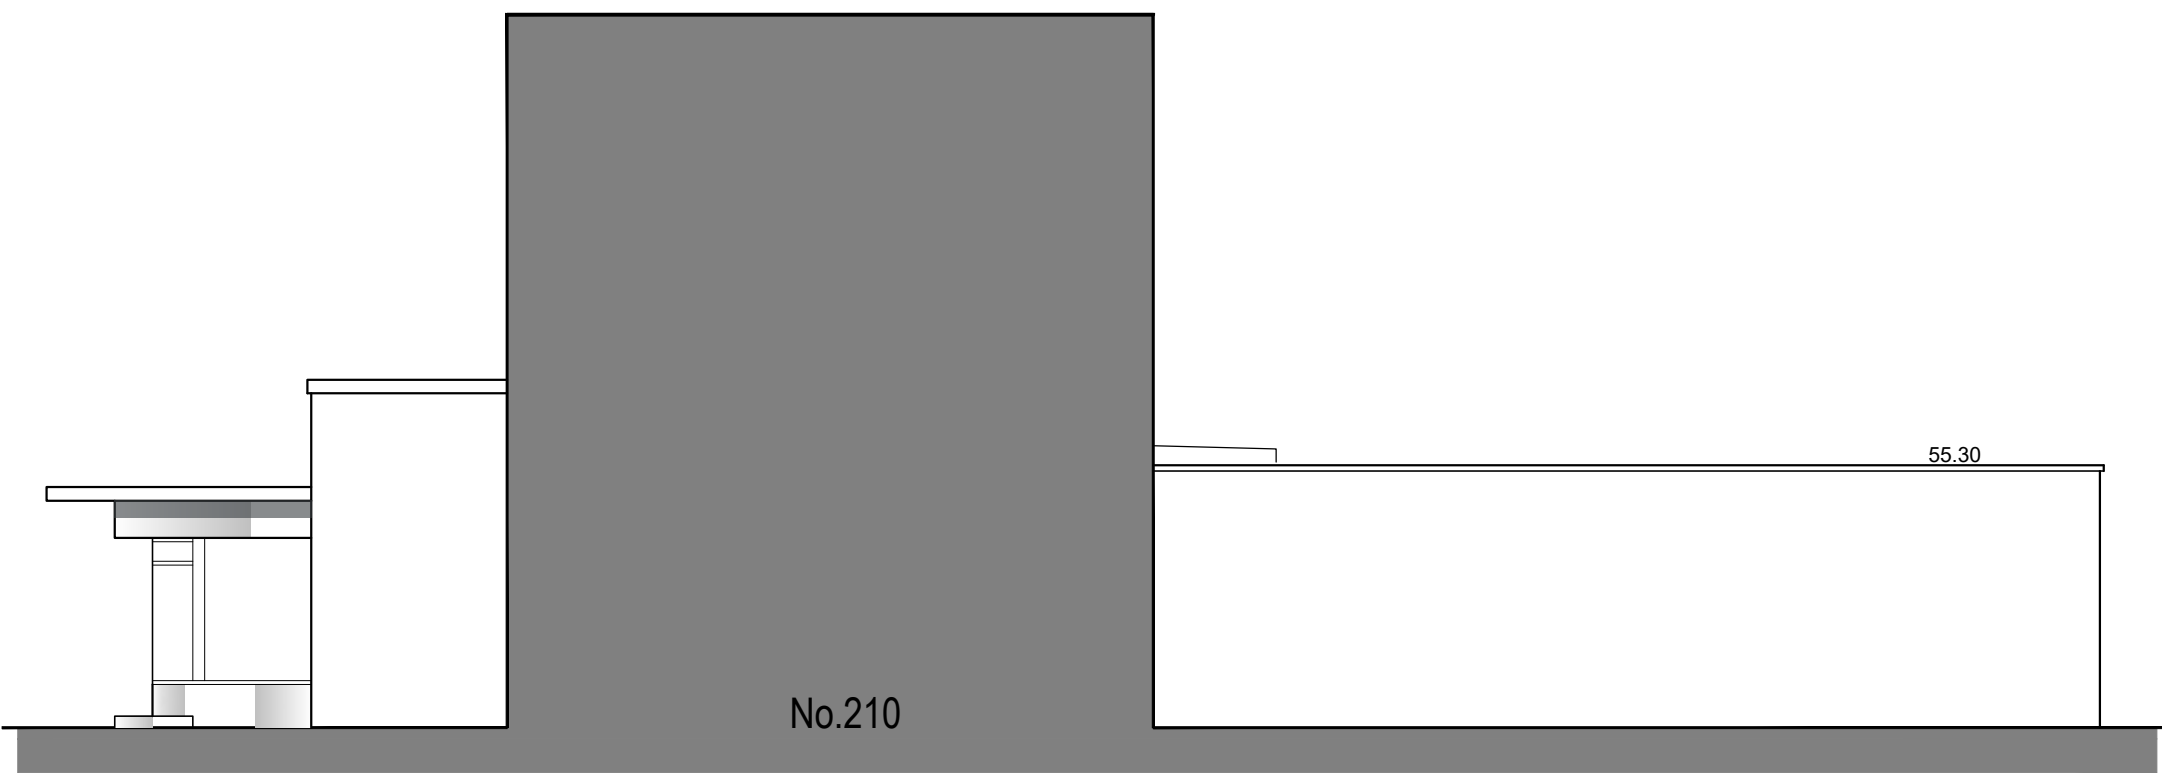

EXISTING SIDE (WEST) ELEVATION

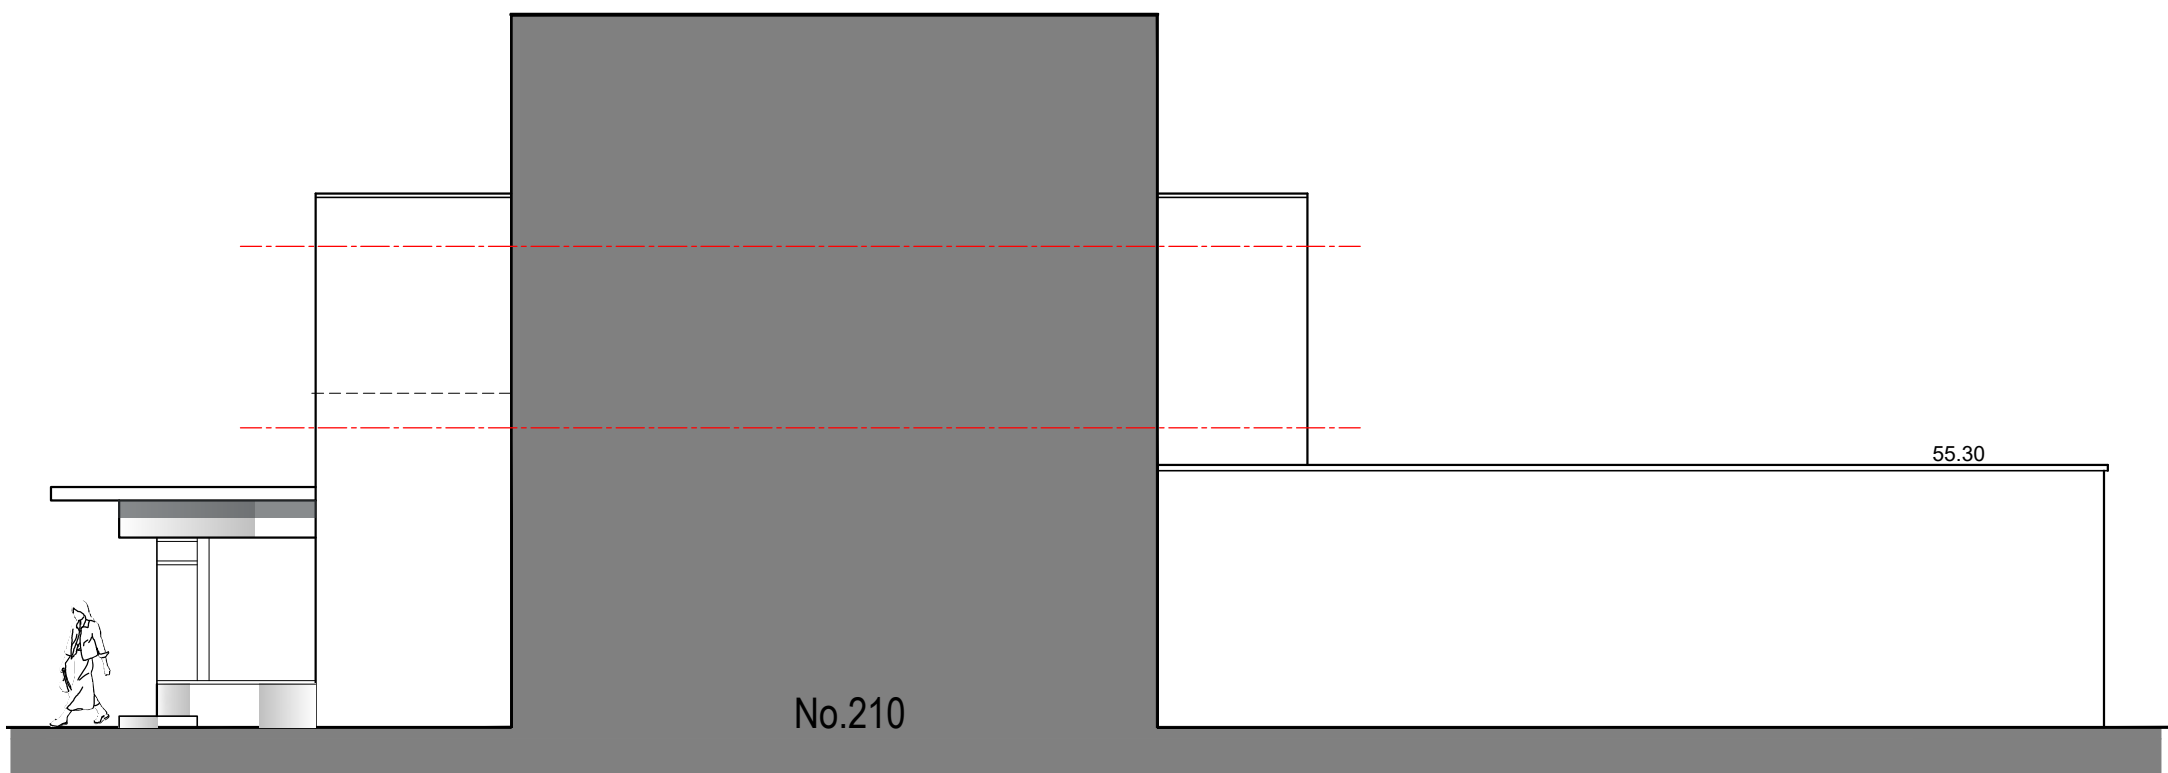

PROPOSED SIDE (WEST) ELEVATION

 

Rev.	Date	Description
A	28.12.2025	Minor revision to main entrance door to Gate
B		
C		
D		
E		

archirama
Architecture & project management
Archirama Ltd
3 Park Gate Avenue, Withington, Manchester M20 3BZ
Tel: 07875 171 006 email: mail@archirama.co.uk

Client: Mr Rahimi

Project / Site: 212 Hollyhedge Road
Wythenshawe

Drawing Title: Floor plans and elevations

Drawn By: FR 06/11/2024 Scale: Planning

Checked by: Scale: 1 : 100@A1

Drawing No: PL03A Revision: A