



NOTE
This drawing is to read in conjunction with all other Architects drawings and all Structural Engineers drawings details and calculations.
It is the contractors responsibility to check all dimensions prior to fabrication or construction, any discrepancies to be reported to the Architect.

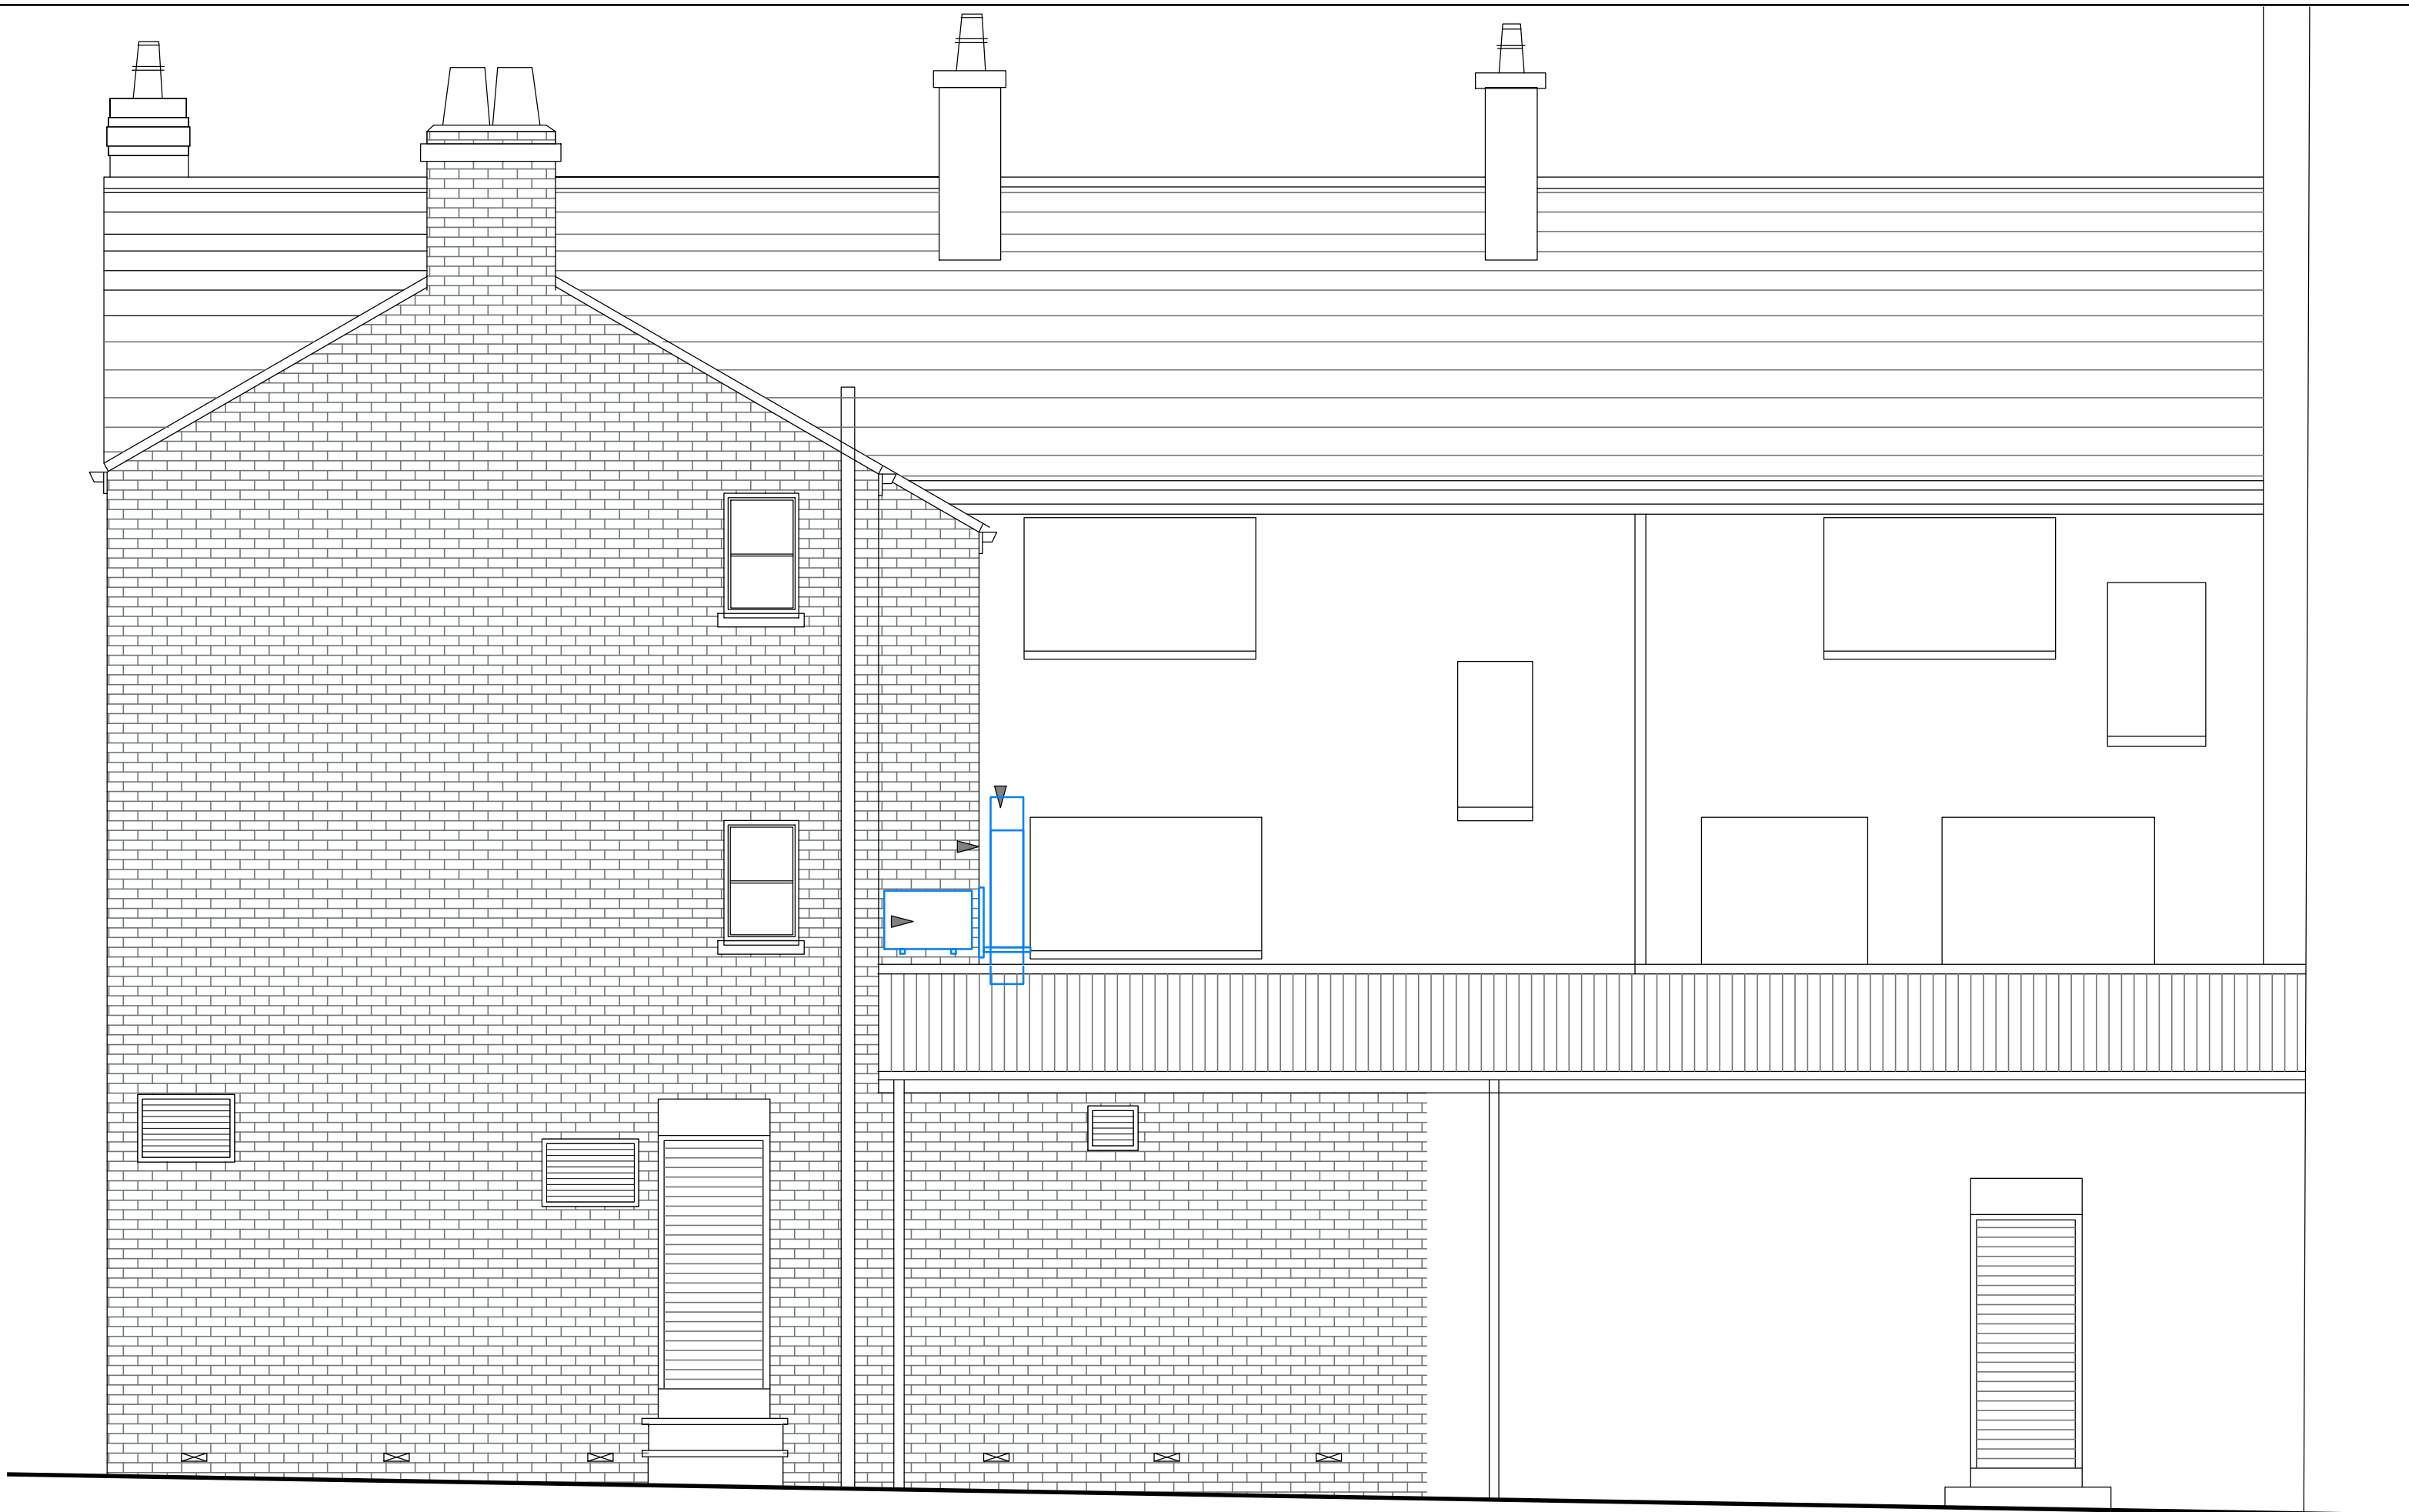

EXISTING REAR ELEVATION TO CAVELL STREET

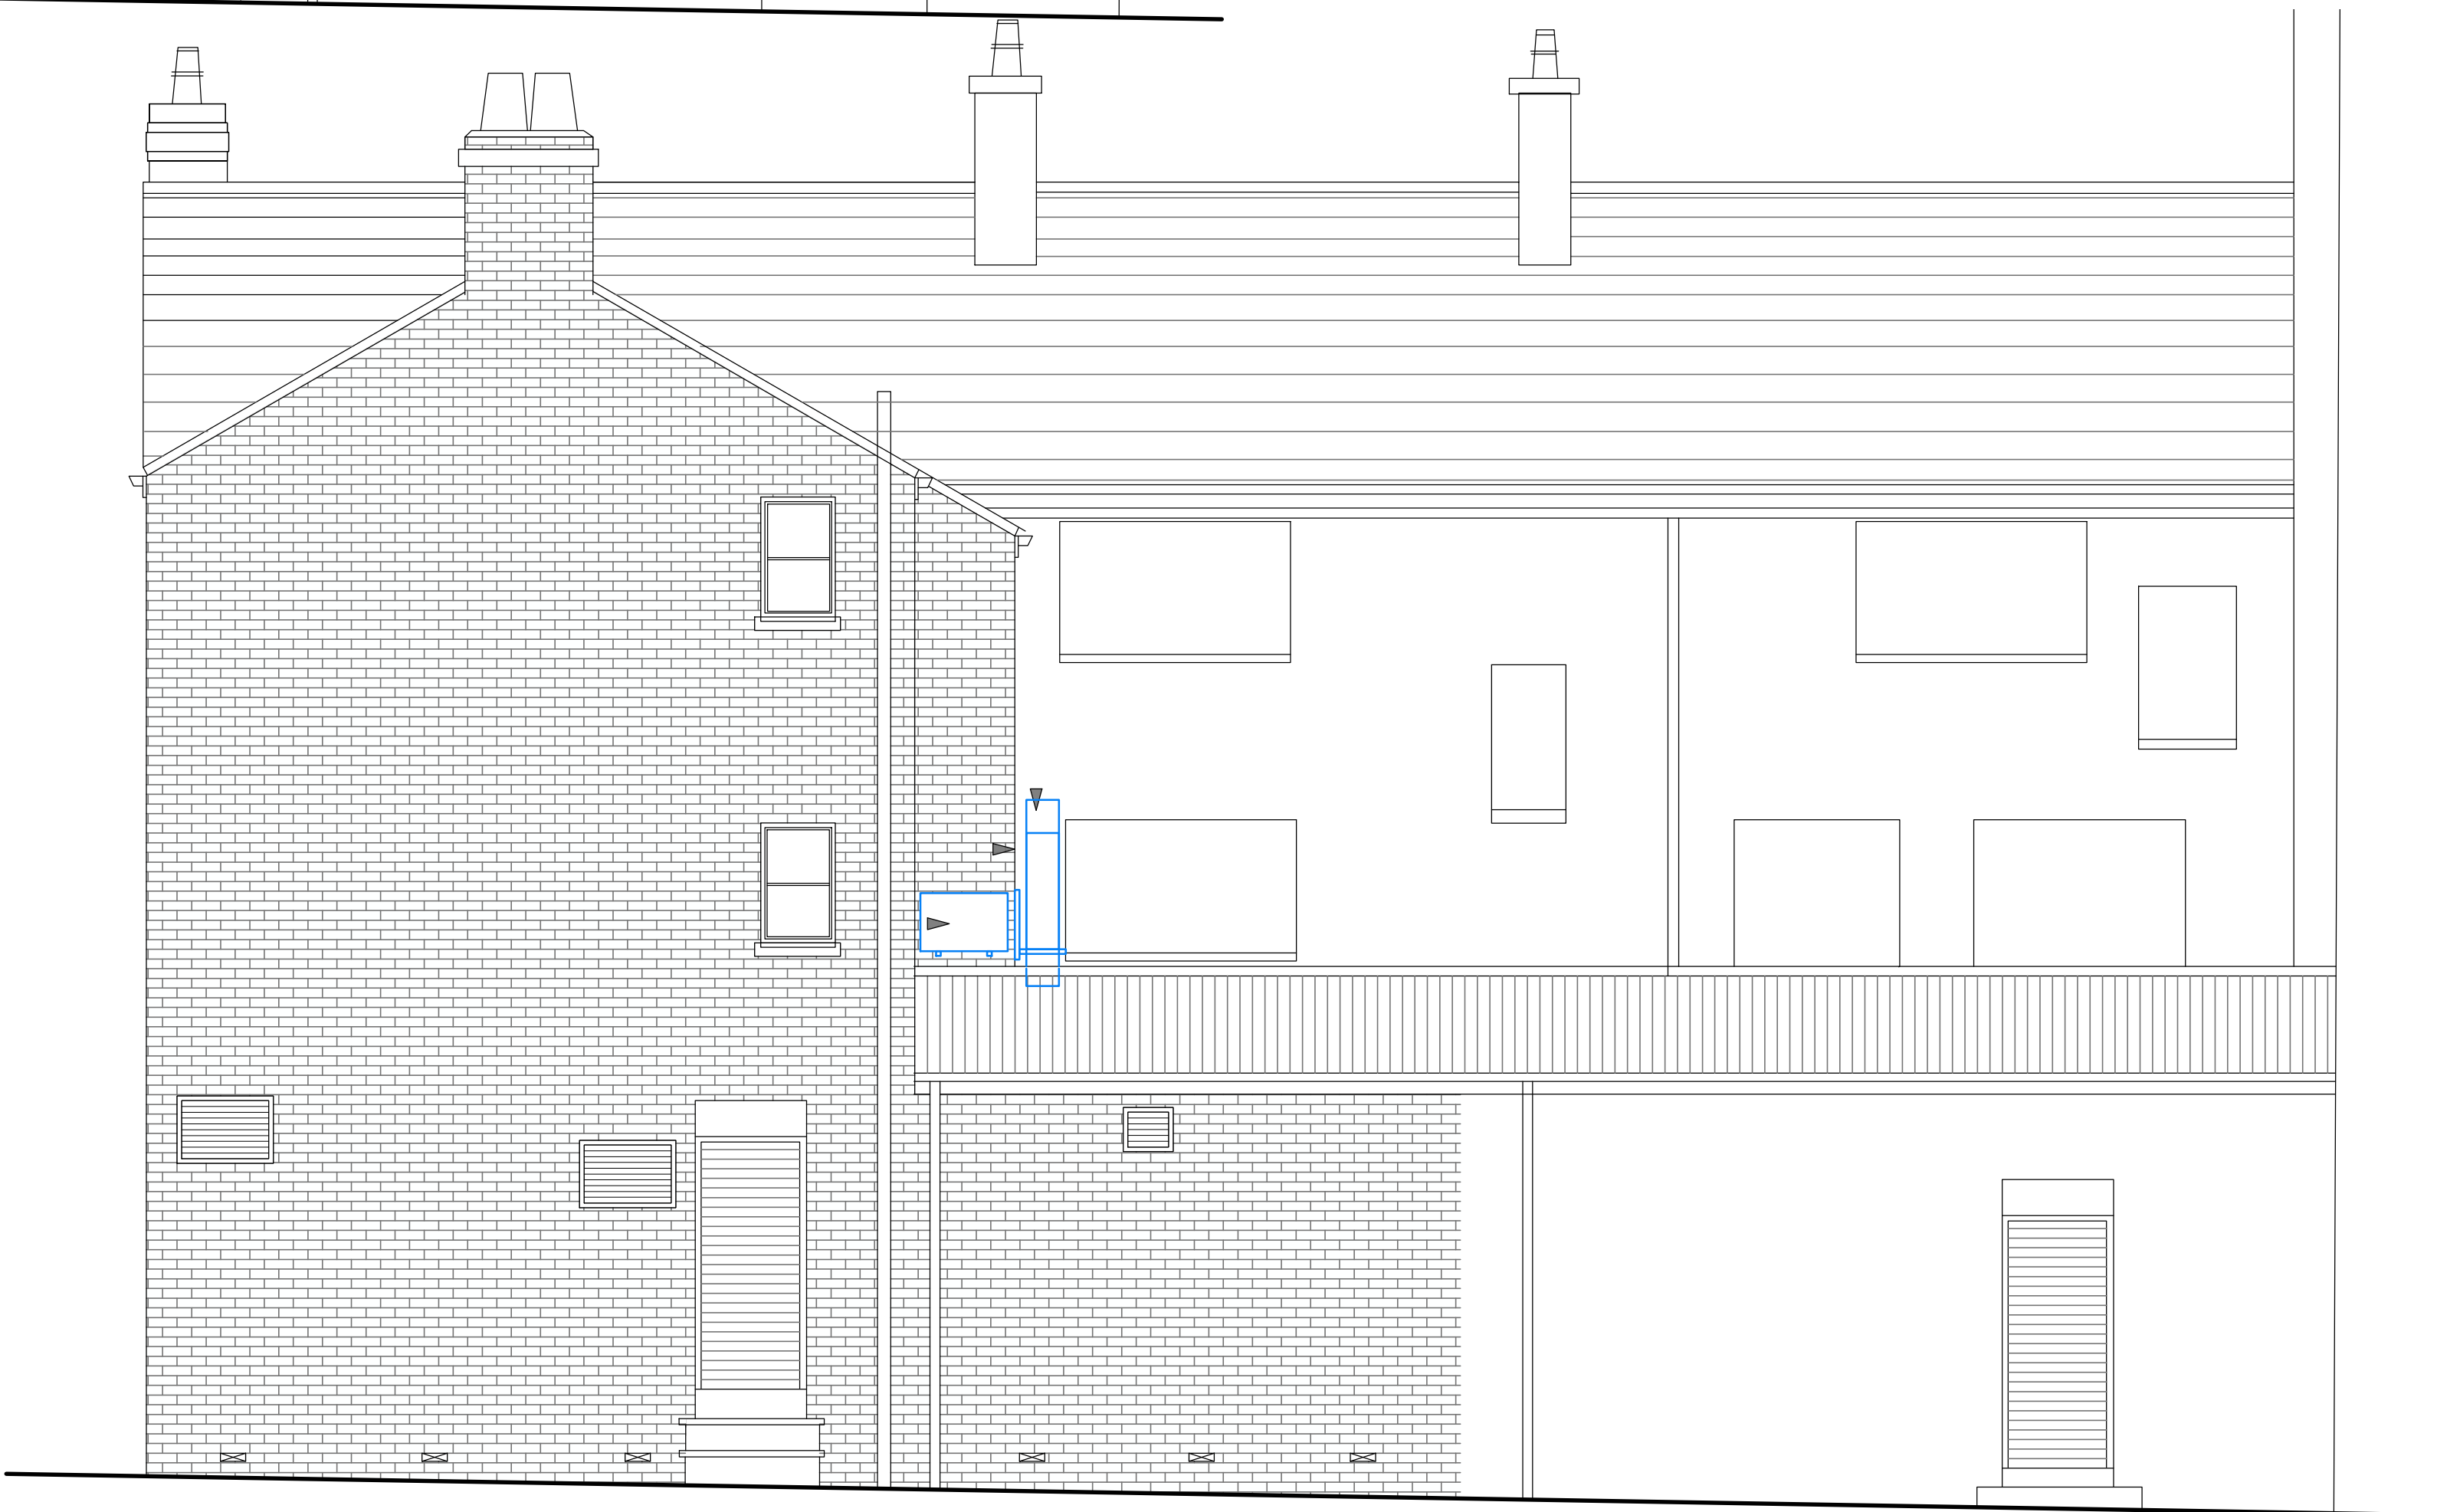

PROPOSED REAR ELEVATION TO CAVELL STREET

Scale 1:50

REVISIONS
FIRST ISSUE
12.25

iCatch Design
INTERIOR DESIGN

10 KILWORTH AVENUE
SALE, CHESHIRE
M33 4SL
TEL: 07982 539728
WWW.ICATCHDESIGN.WIX

Project
THE BADGER
24 DALE STREET
MANCHESTER M1 1FY

Drawing
EXISTING & PROPOSED REAR ELEVATIONS

Date DECEMBER 2025 Drawn By SS Scale 1:50

Drawing Status Drawing No. Rev No.
INFORMATION 0249-23 -

Existing External Elevations