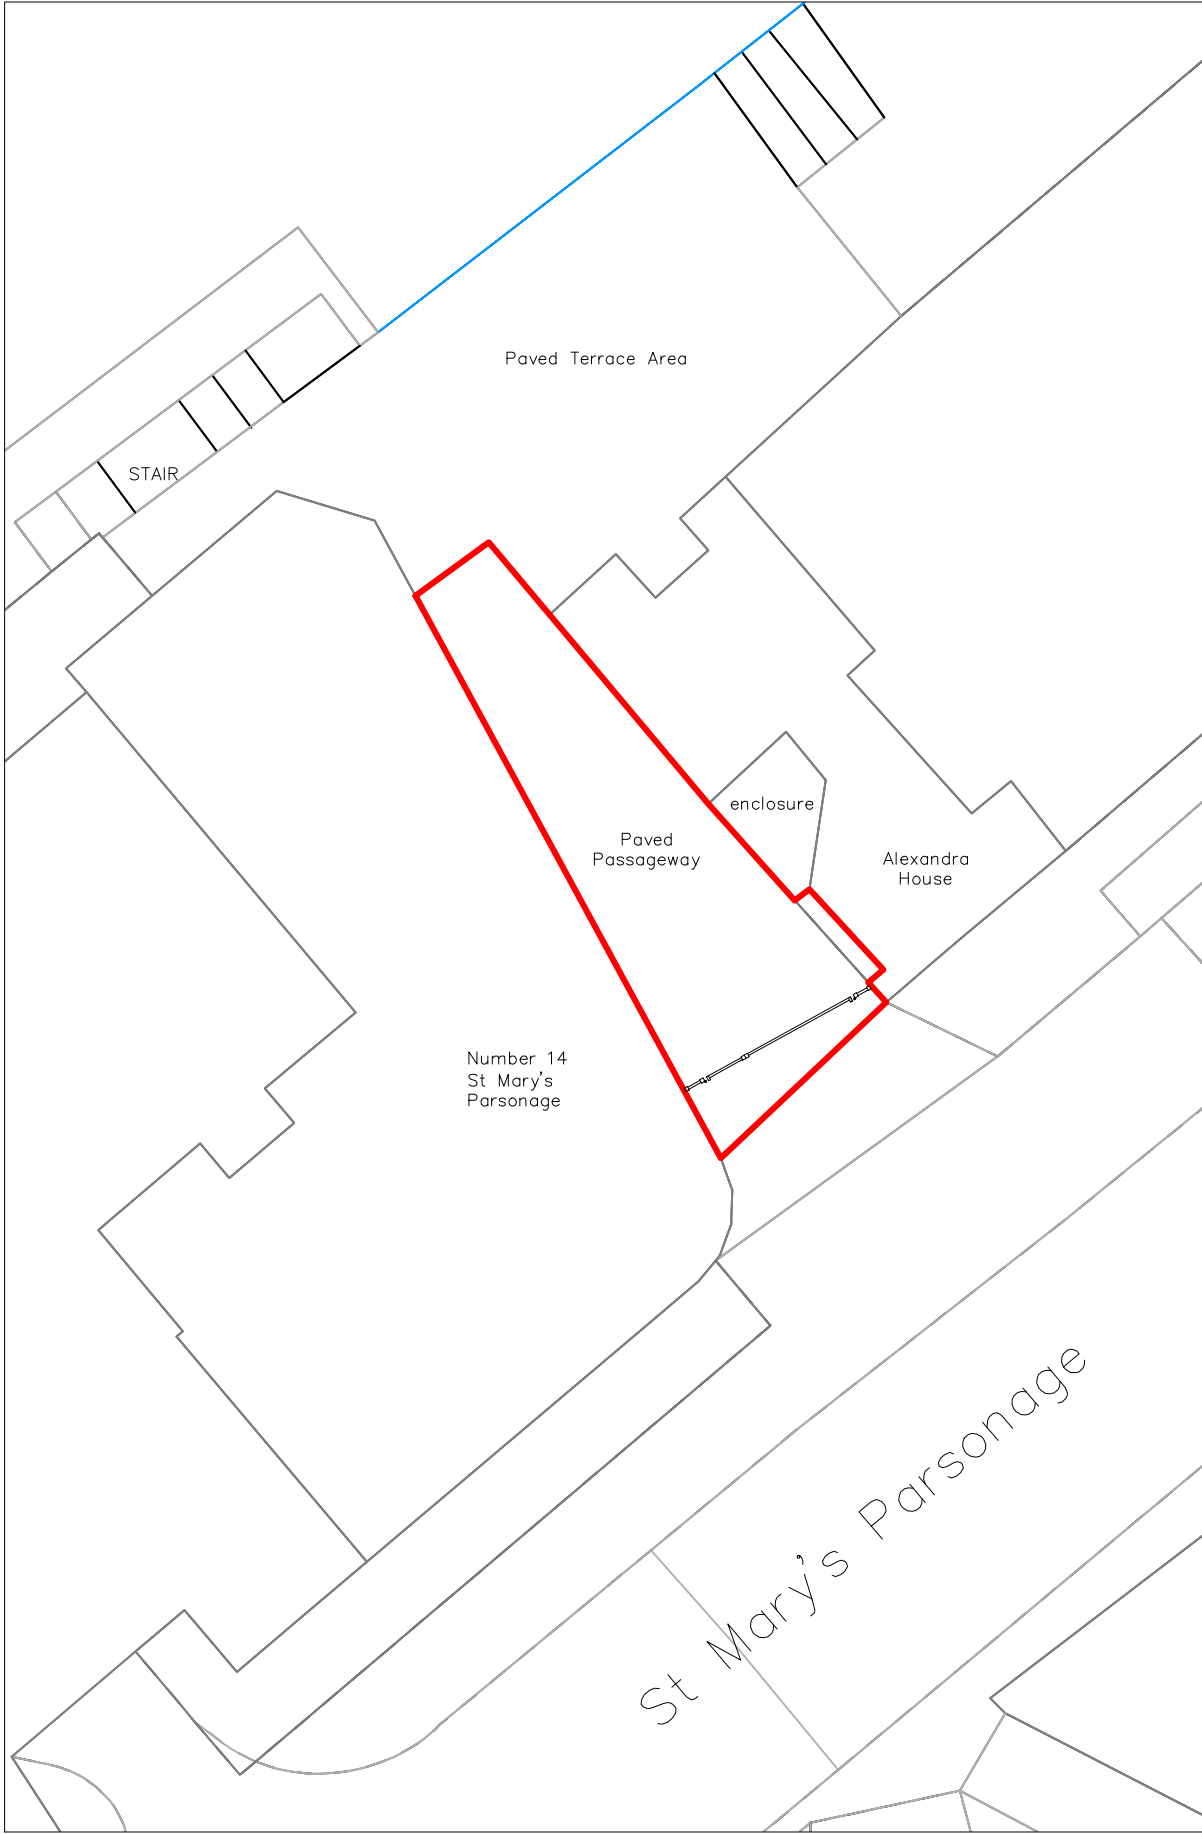
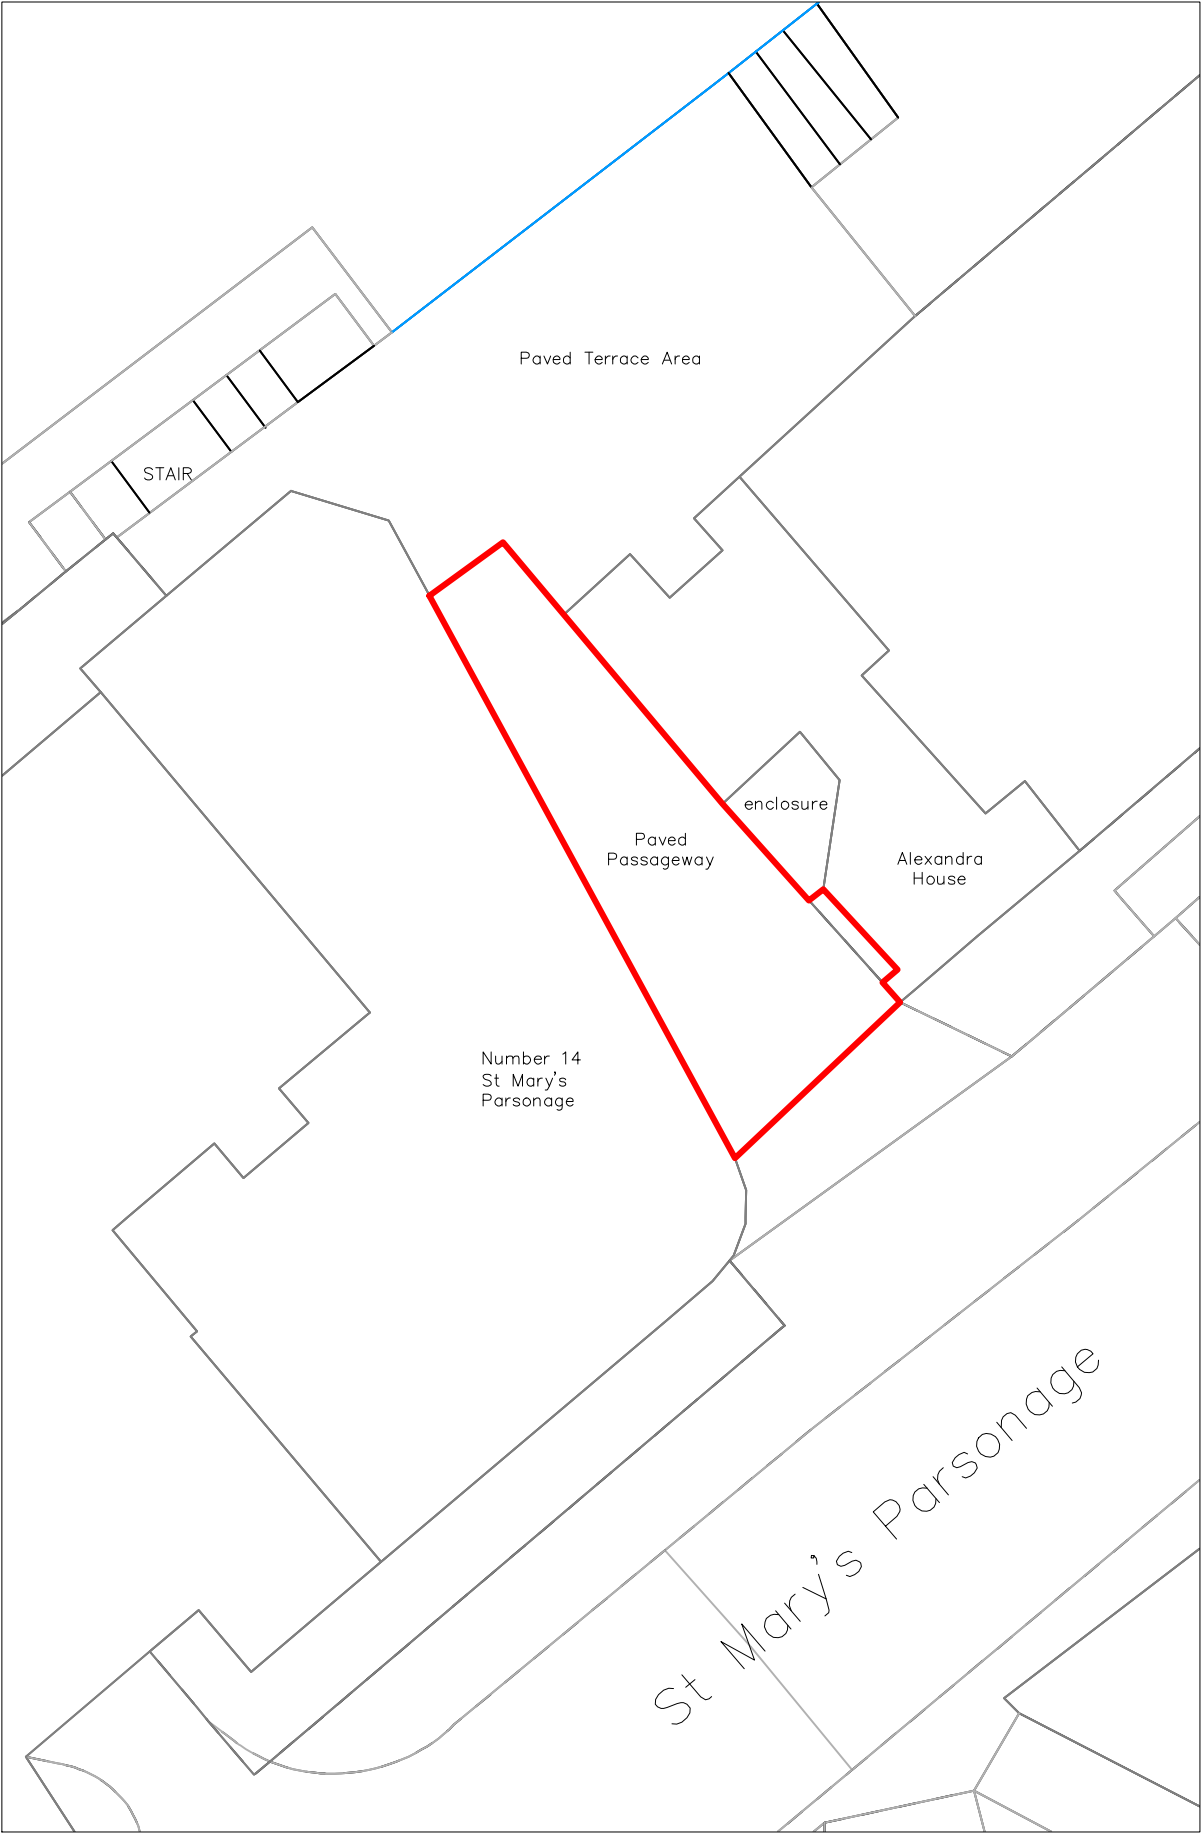


25m

20m

15m

10m

5m

0m

Scale 1:200

PROJECT:

**Century Building 14 St.Mary's
Parsonage, Manchester.**

CLIENT:

**Manchester Residential Management
Ltd.**

DRAWING TITLE:

**Planning Issue: Existing and Proposed
Site Plans.**

DRAWING No:

1939 PL 200

SCALE:

1:200 @ A3

DATE:

14.11.2019

DRAWN BY:

JE

CHECKED BY:

Edmondson Design Limited

Architectural Design and Planning Services

W: edmondsondesign.co.uk

T: 07881957321

E: john@edmondsoneign.co.uk

Site Plan as Existing

Site Plan as Proposed