
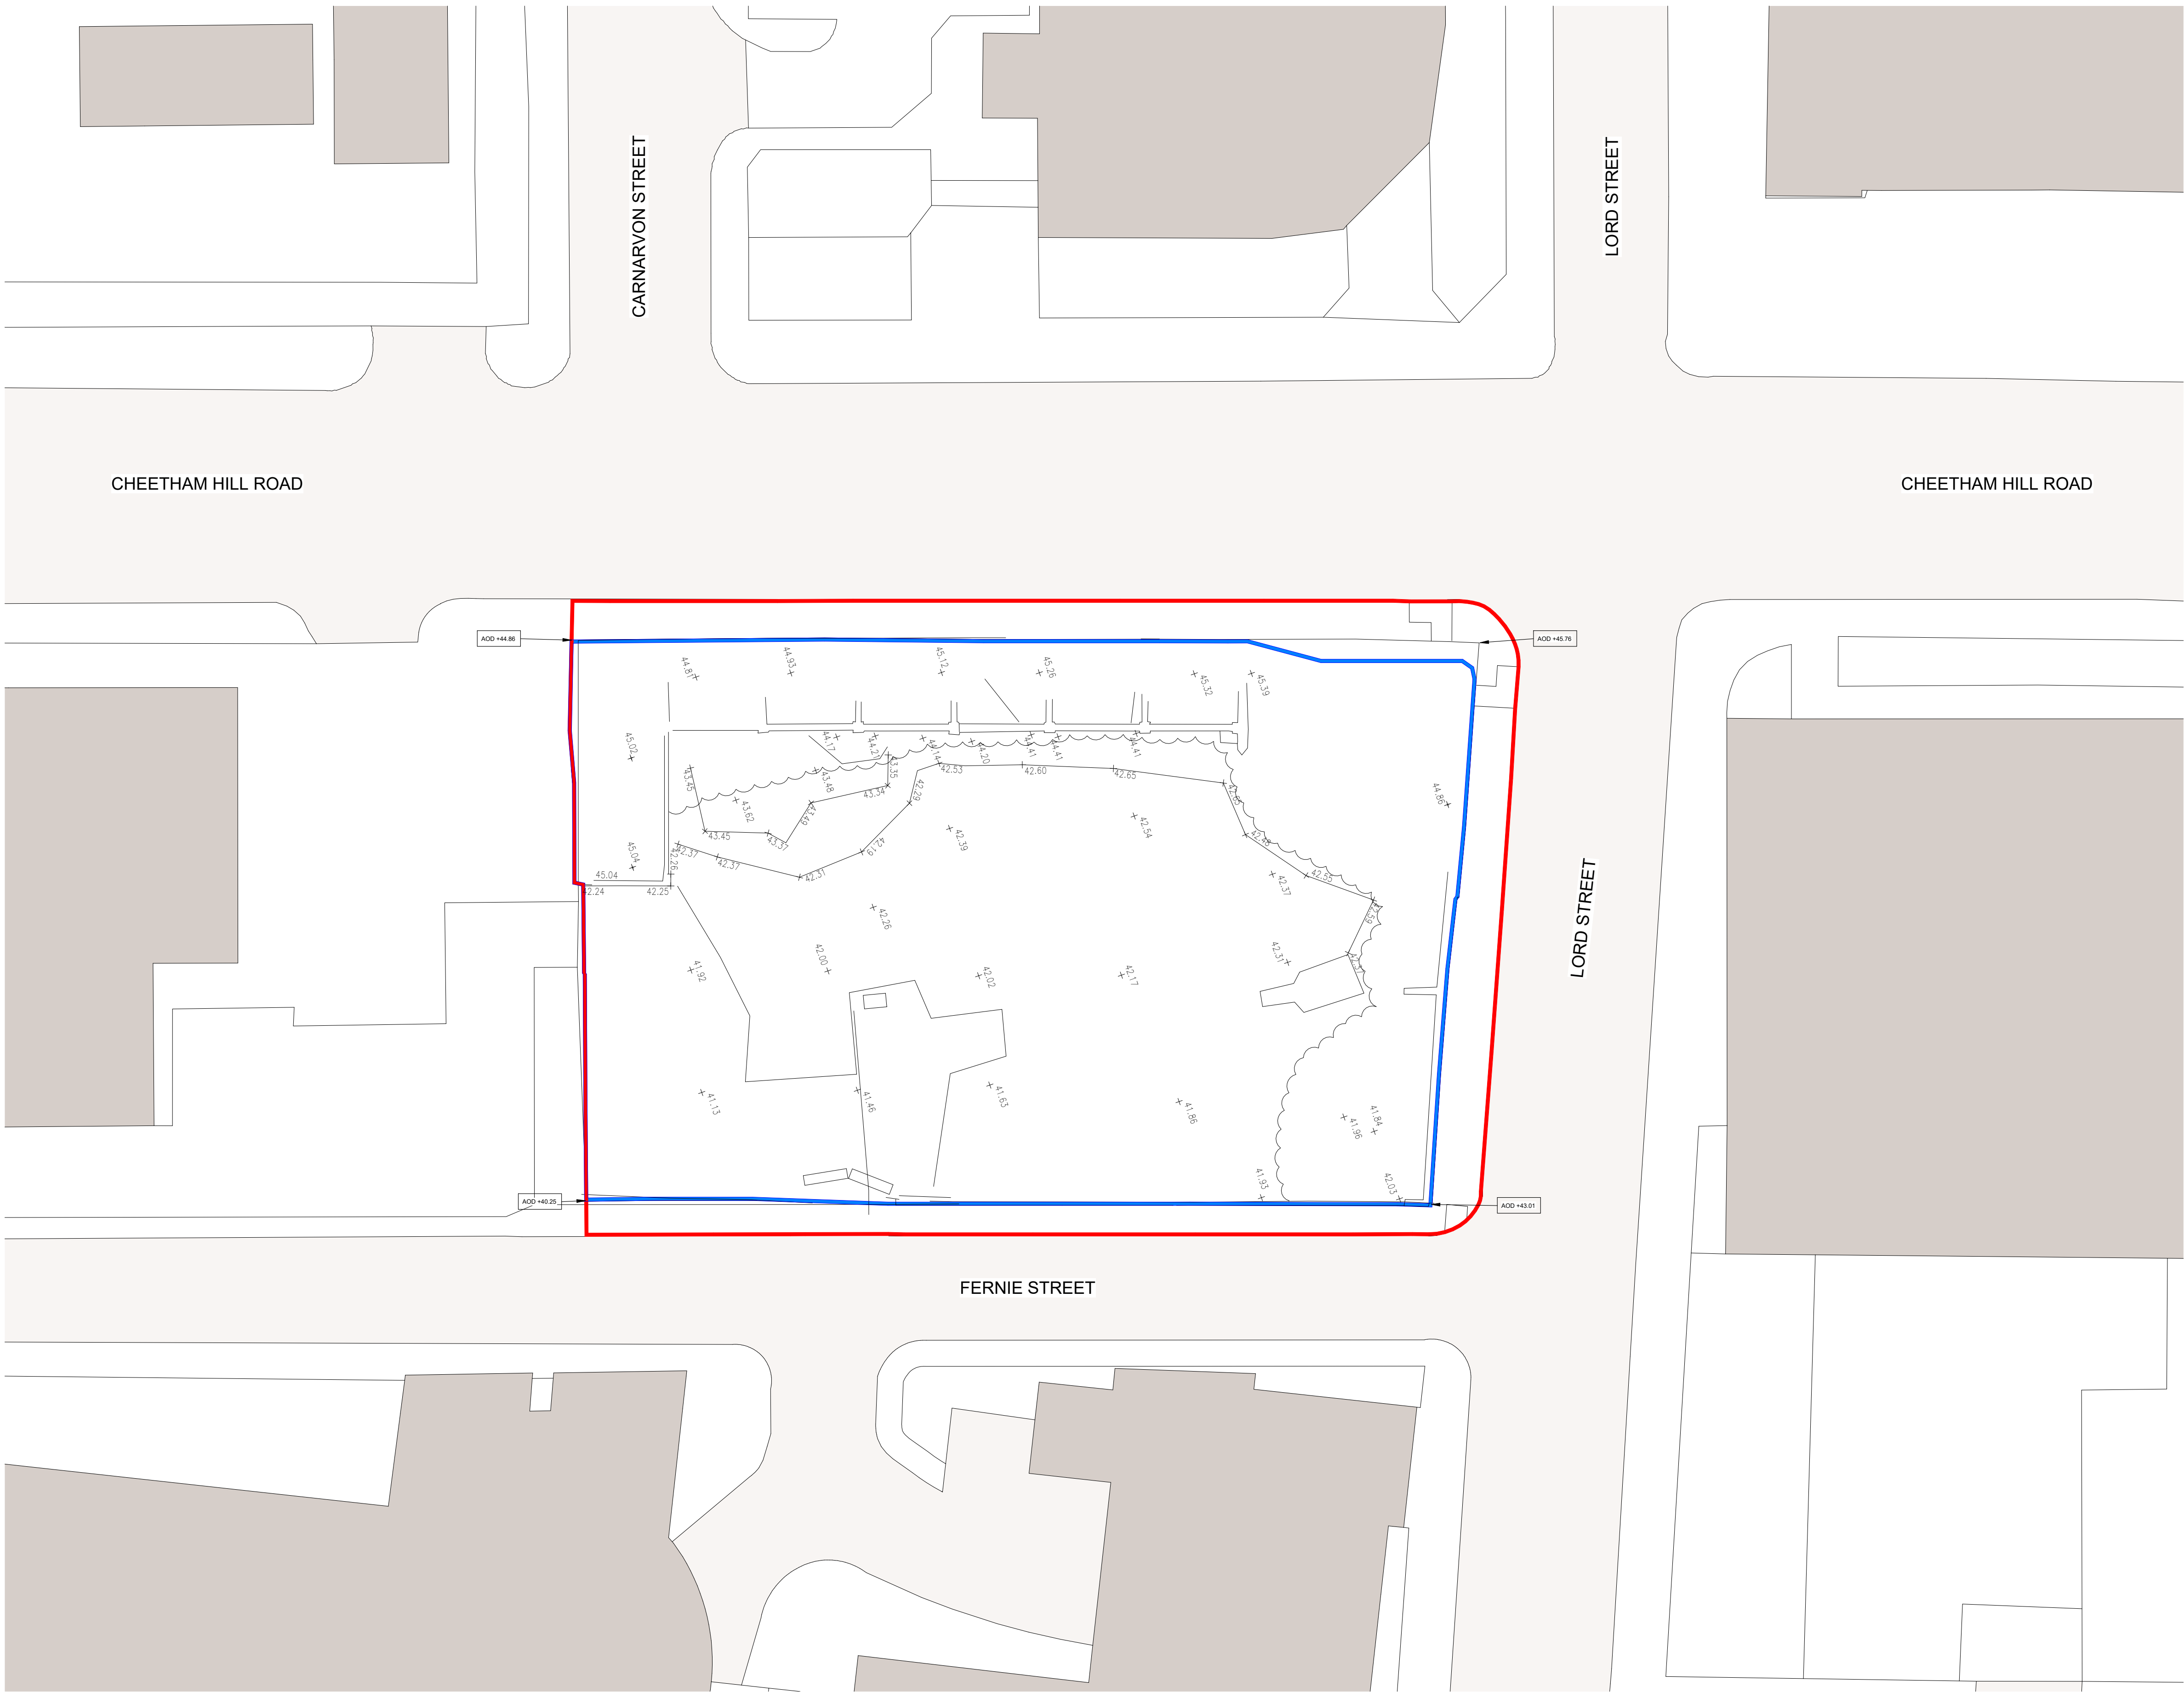


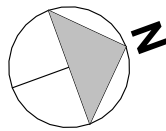

NOTES

- All dimensions and levels are to be checked on site.
- Any discrepancies are to be reported to the architect before any work commences.
- Whilst information on this sheet is issued to scale, scaling directly from this drawing may result in inaccuracies. For precise measurements, refer to the stated dimensions or contact the Architect.
- This drawing shall not be reproduced without express written permission from AEW.
- Title overlay drawings and ownership boundaries are produced using all reasonable endeavors. AEW cannot be responsible for the accuracy or scale discrepancy of base plans supplied to them.
- All works are to be undertaken in accordance with Building Regulations and the latest British Standards.
- All proprietary materials and products are to be used strictly in accordance with the manufacturers recommendations.


This drawing contains the following model files: -
NO1LOR-AEW-B1-ZZ-M3-A-00100
NO1LOR-CIV-XX-XX-M3-S-00001

PRINT IN COLOUR

Planning Application Boundary
Area: 1.946m² / 0.48 acre / 0.19 hec

Ownership Boundary
Area: 1.629m² / 0.40 acre / 0.16 hec

Red and Blue boundary lines based
on topographical survey by ND Oliver
& Co titled '13189 / 007' dated
31/01/2025.

 

Scale @ 1:200

P06	30/01/26	Additional Notes added for planning submission	BS	PBH
P05	22/12/25	Missing boundaries added	RC	PBH / BS
P04	19/12/25	Red line boundary updated to include footpath	RC	BS
P03	19/11/25	Planning boundary updated to back of footpath	KS	BS
P02	14/11/25	Draft Planning Issue	KS	PBH
P01	11/11/25	Issued as information to support EIA. Ownership and Planning boundaries to be confirmed by Linear	KS	BS

Rev	Date	Description	Drawn by	Checked By
-----	------	-------------	----------	------------

Status	Purpose of Issue
S2	For Planning

drawing stage **Stage 3**

client

Linear UK

project

Manchester, Lord Street

drawing title

Existing Site Plan

date	18/08/25	drawn	KS
scale @ A1	As indicated	checked	BS

Rev **P06**

Dwg No **NO1LOR-AEW-SI-XX-DR-A-05001**

aew architects
0161 214 4370
www.aewarchitects.com

