

Note: This drawing is based on topographical survey carried out by IG Surveys Limited (drawing no JS26-01-Topographical dated 22nd July 2024)

Note: Ordnance Survey data indicated for context purposes only

Note: This drawing is to be used for 'Proposed Site Plan' purposes only


This drawing is to be read in conjunction with Portakabin Limited drawing numbers:

PTK-A1-00-D-A-1001 - G.A Floor Plan
PTK-A1-00-D-A-1802 - Existing Site Plan

This drawing is to be read in conjunction with all relevant M&E Consultant detail design drawings and specifications

This drawing is to be read in conjunction with all relevant Landscape Architect detail design drawings and specifications

Baguley Brook

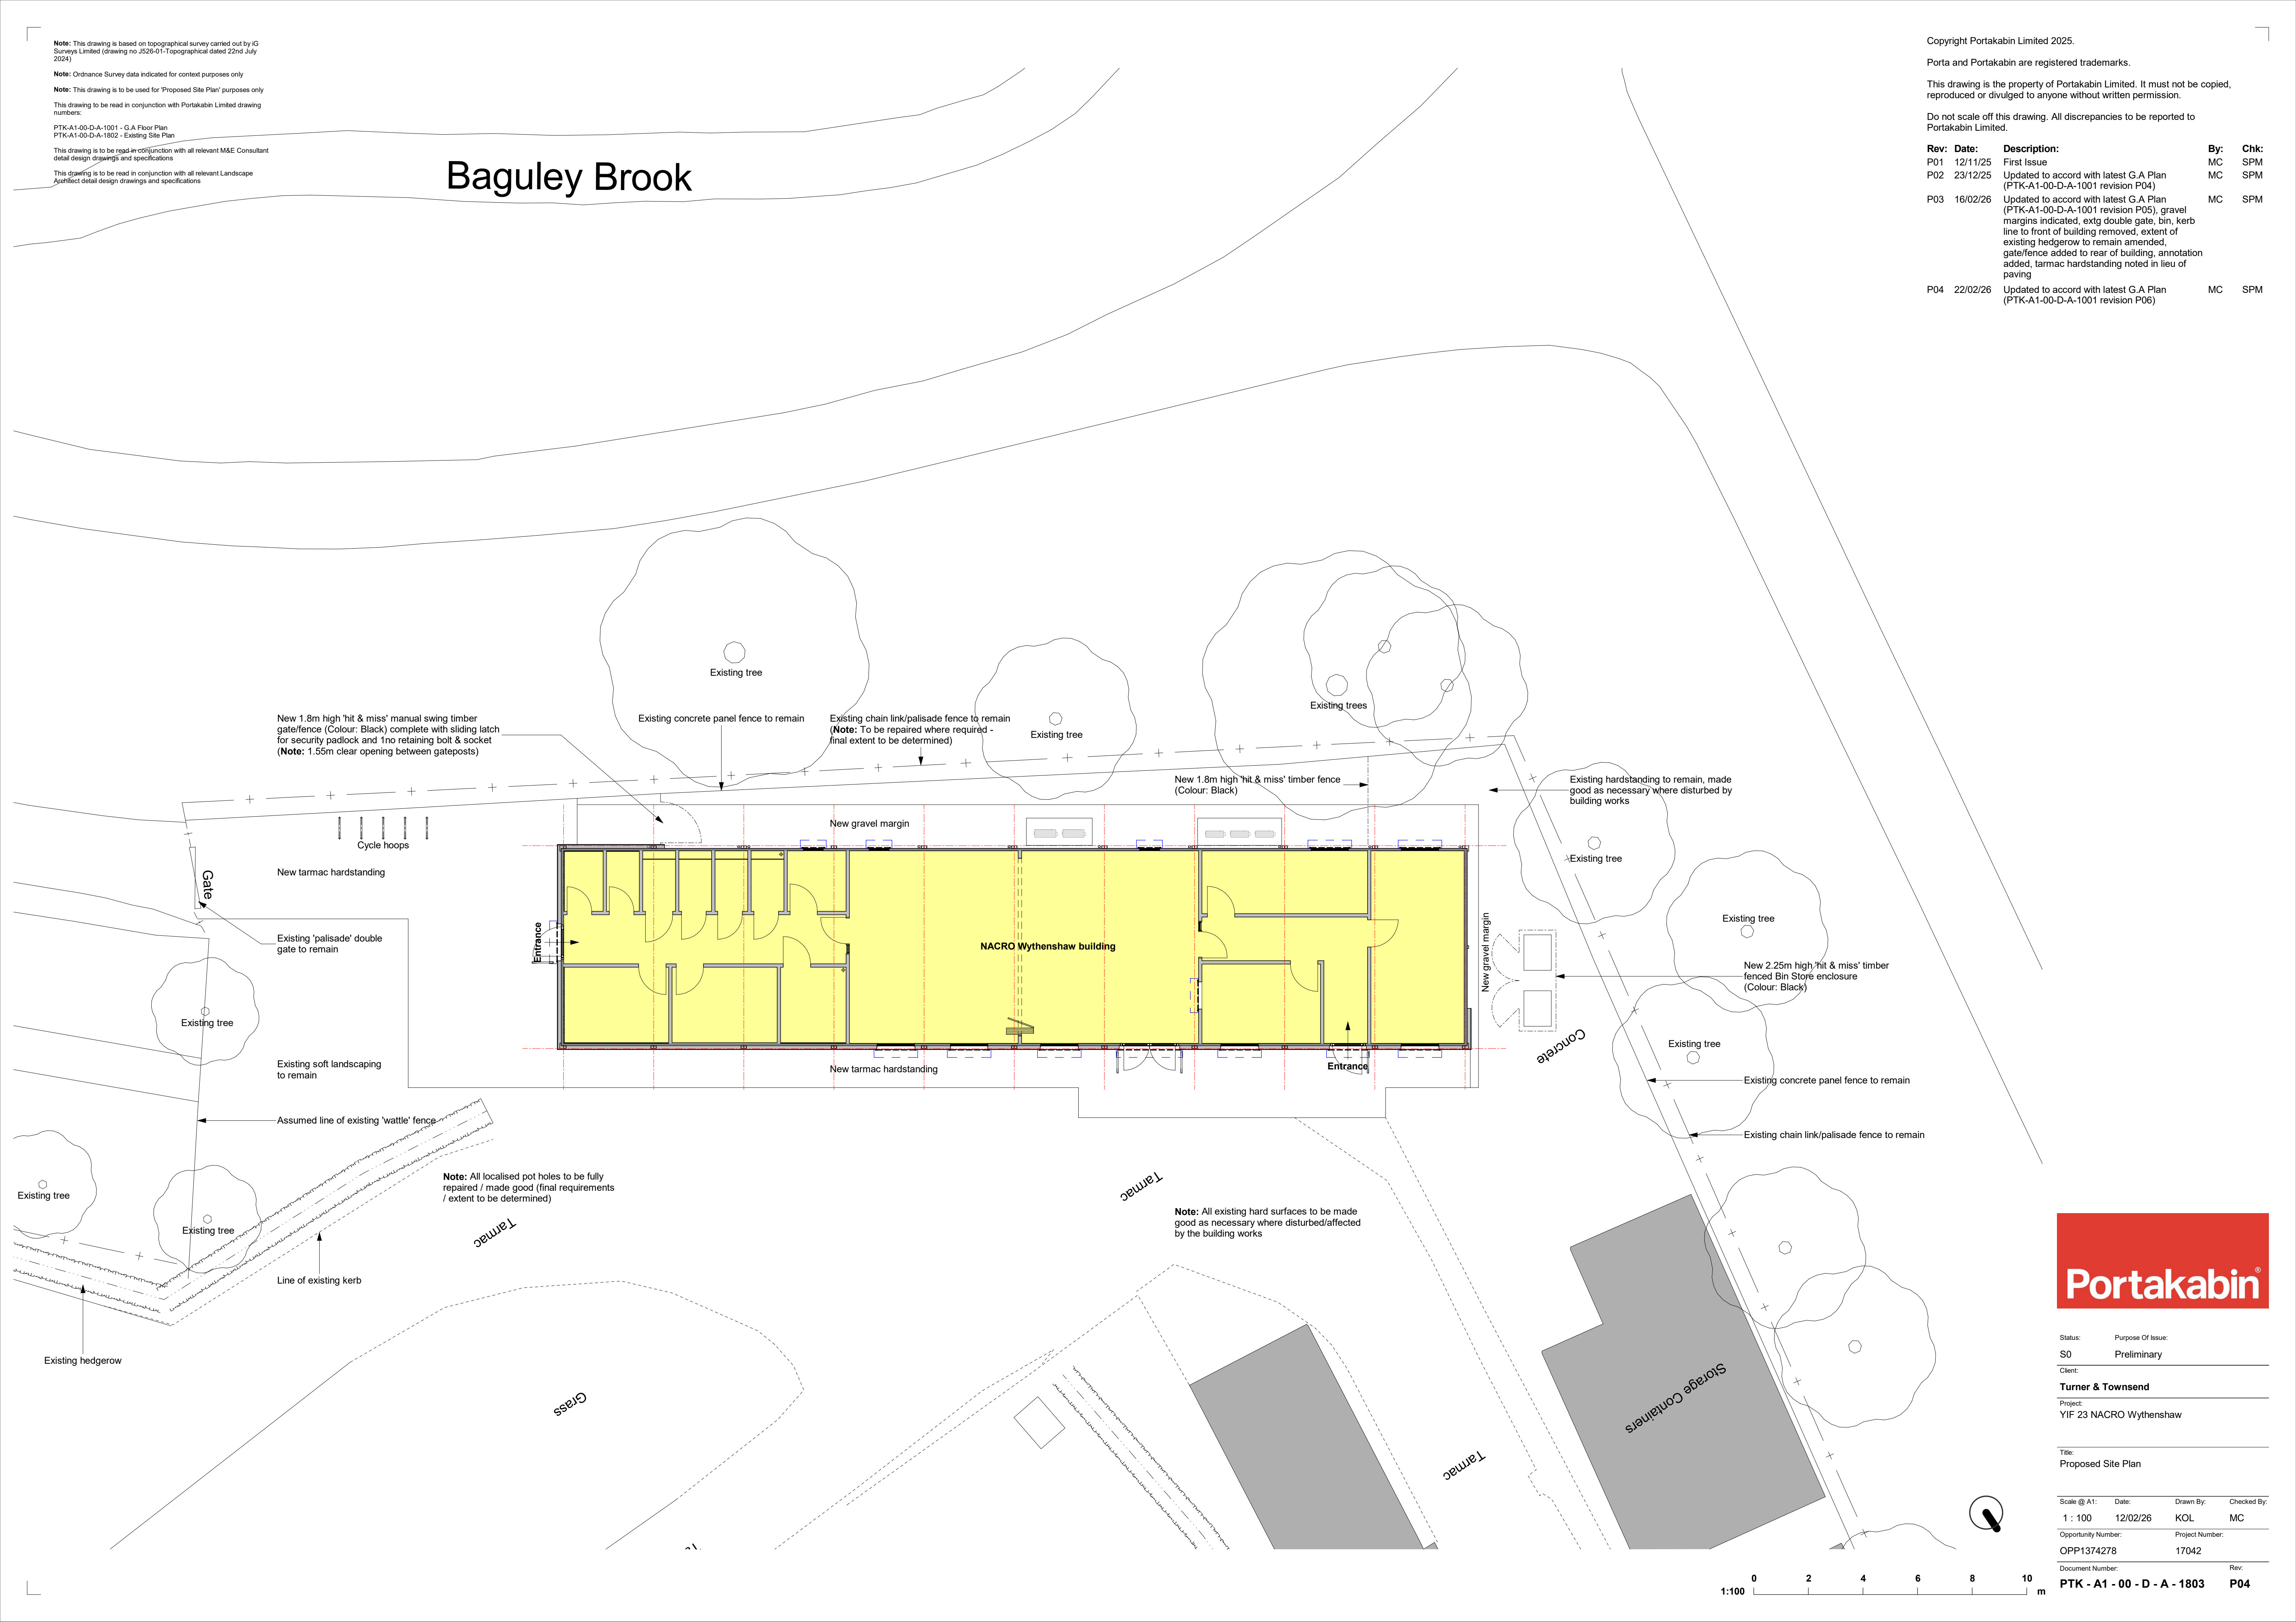

Copyright Portakabin Limited 2025.

Porta and Portakabin are registered trademarks.

This drawing is the property of Portakabin Limited. It must not be copied, reproduced or divulged to anyone without written permission.

Do not scale off this drawing. All discrepancies to be reported to Portakabin Limited.

Rev:	Date:	Description:	By:	Chk:
P01	12/11/25	First Issue	MC	SPM
P02	23/12/25	Updated to accord with latest G.A Plan (PTK-A1-00-D-A-1001 revision P04)	MC	SPM
P03	16/02/26	Updated to accord with latest G.A Plan (PTK-A1-00-D-A-1001 revision P05), gravel margins indicated, extg double gate, bin, kerb line to front of building removed, extent of existing hedgerow to remain amended, gate/fence added to rear of building, annotation added, tarmac hardstanding noted in lieu of paving	MC	SPM
P04	22/02/26	Updated to accord with latest G.A Plan (PTK-A1-00-D-A-1001 revision P06)	MC	SPM



Status: S0 Purpose Of Issue: Preliminary

Client: Turner & Townsend

Project: YIF 23 NACRO Wythenshaw

Title: Proposed Site Plan

Scale @ A1: 1 : 100 Date: 12/02/26 Drawn By: KOL Checked By: MC

Opportunity Number: OPP1374278 Project Number: 17042

Document Number: PTK - A1 - 00 - D - A - 1803 Rev: P04