

Planning

	/	/	
REV	DESCRIPTION		DATE

18 Milverton Road
Longsight
Manchester
M14 5PL


DESCRIPTION
Loft Conversion Dormer Extension

DRAWING TITLE
Existing Elevations


DATE: 25/09/2025	DRAWN BY: TC
------------------	--------------

SCALE: 1:100	CLIENT: KS
--------------	------------

DRAWING NUMBER 03	REVISION: /
----------------------	-------------

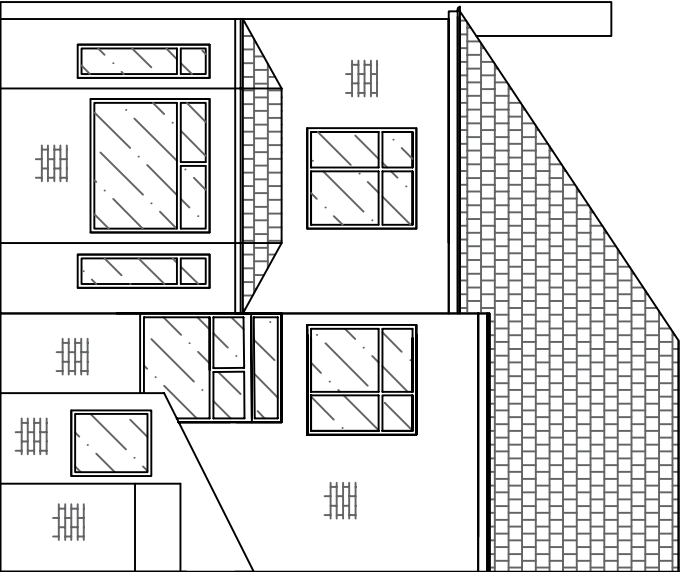

Rear Elevation

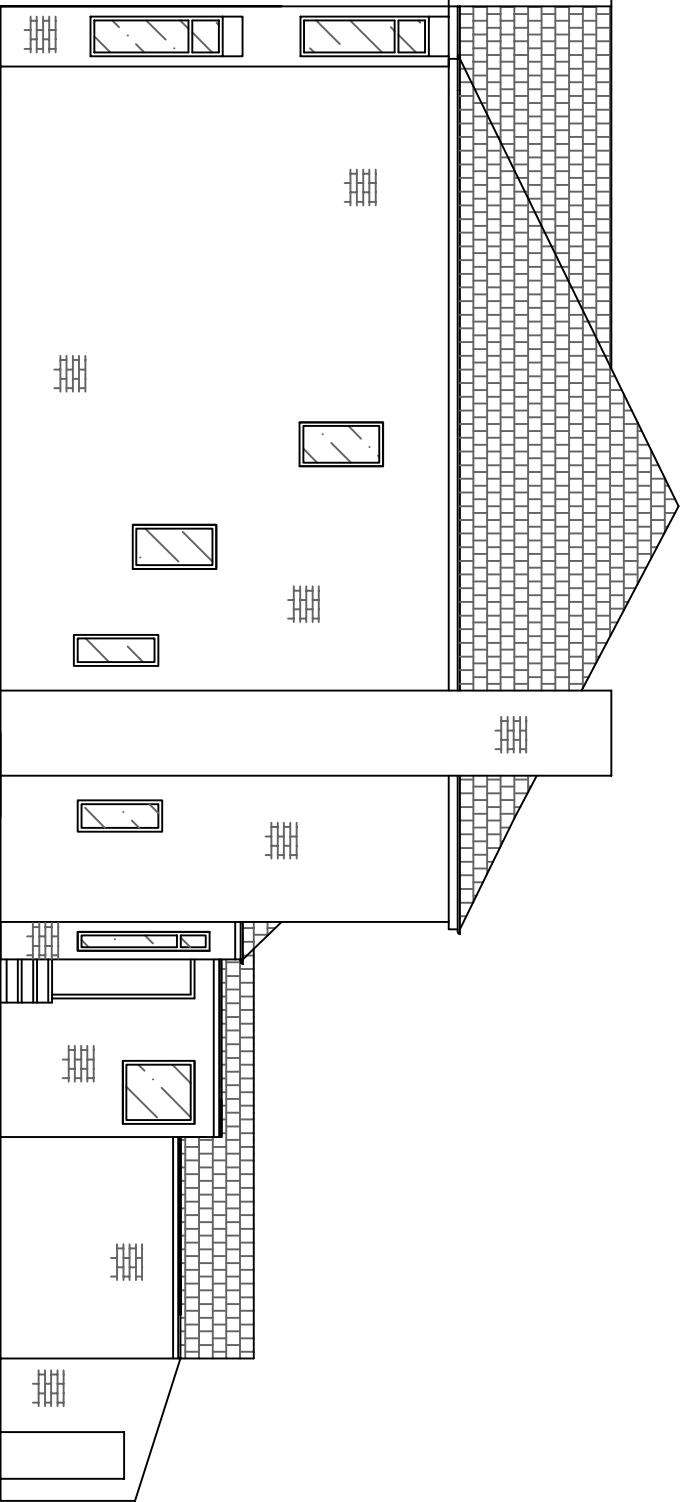

Side Elevation