


All Dimensions should be checked on site.
Do not scale this drawing for fabrication.
Any drawing errors should be brought to the attention of the architect.
COPYRIGHT DaC Design


REVISIONS:	
REV.	DETAILS OF REVISION

STOCKPORT ROAD

751
over

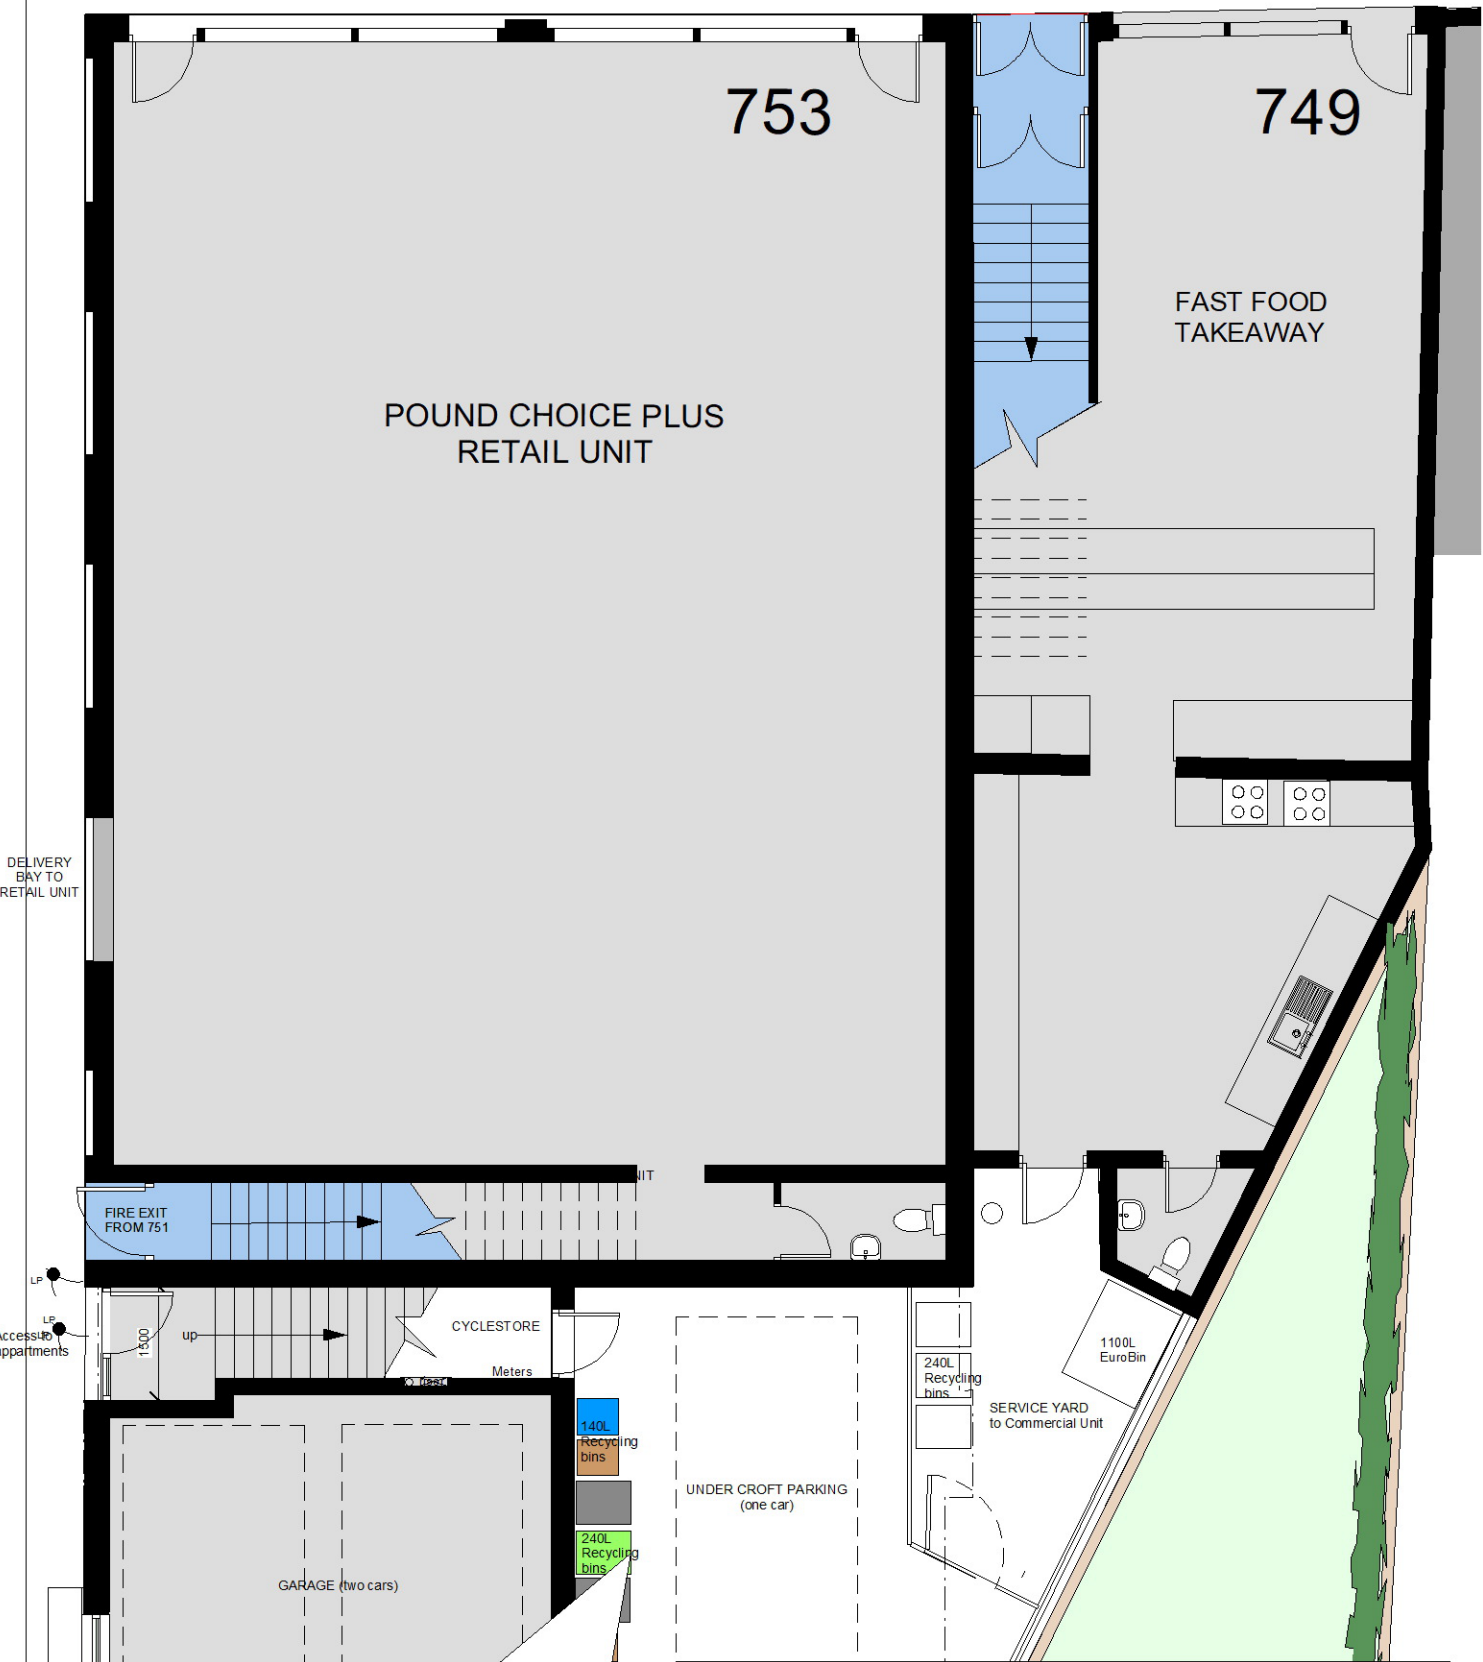

GROUND FLOOR PLAN AS EXISTING

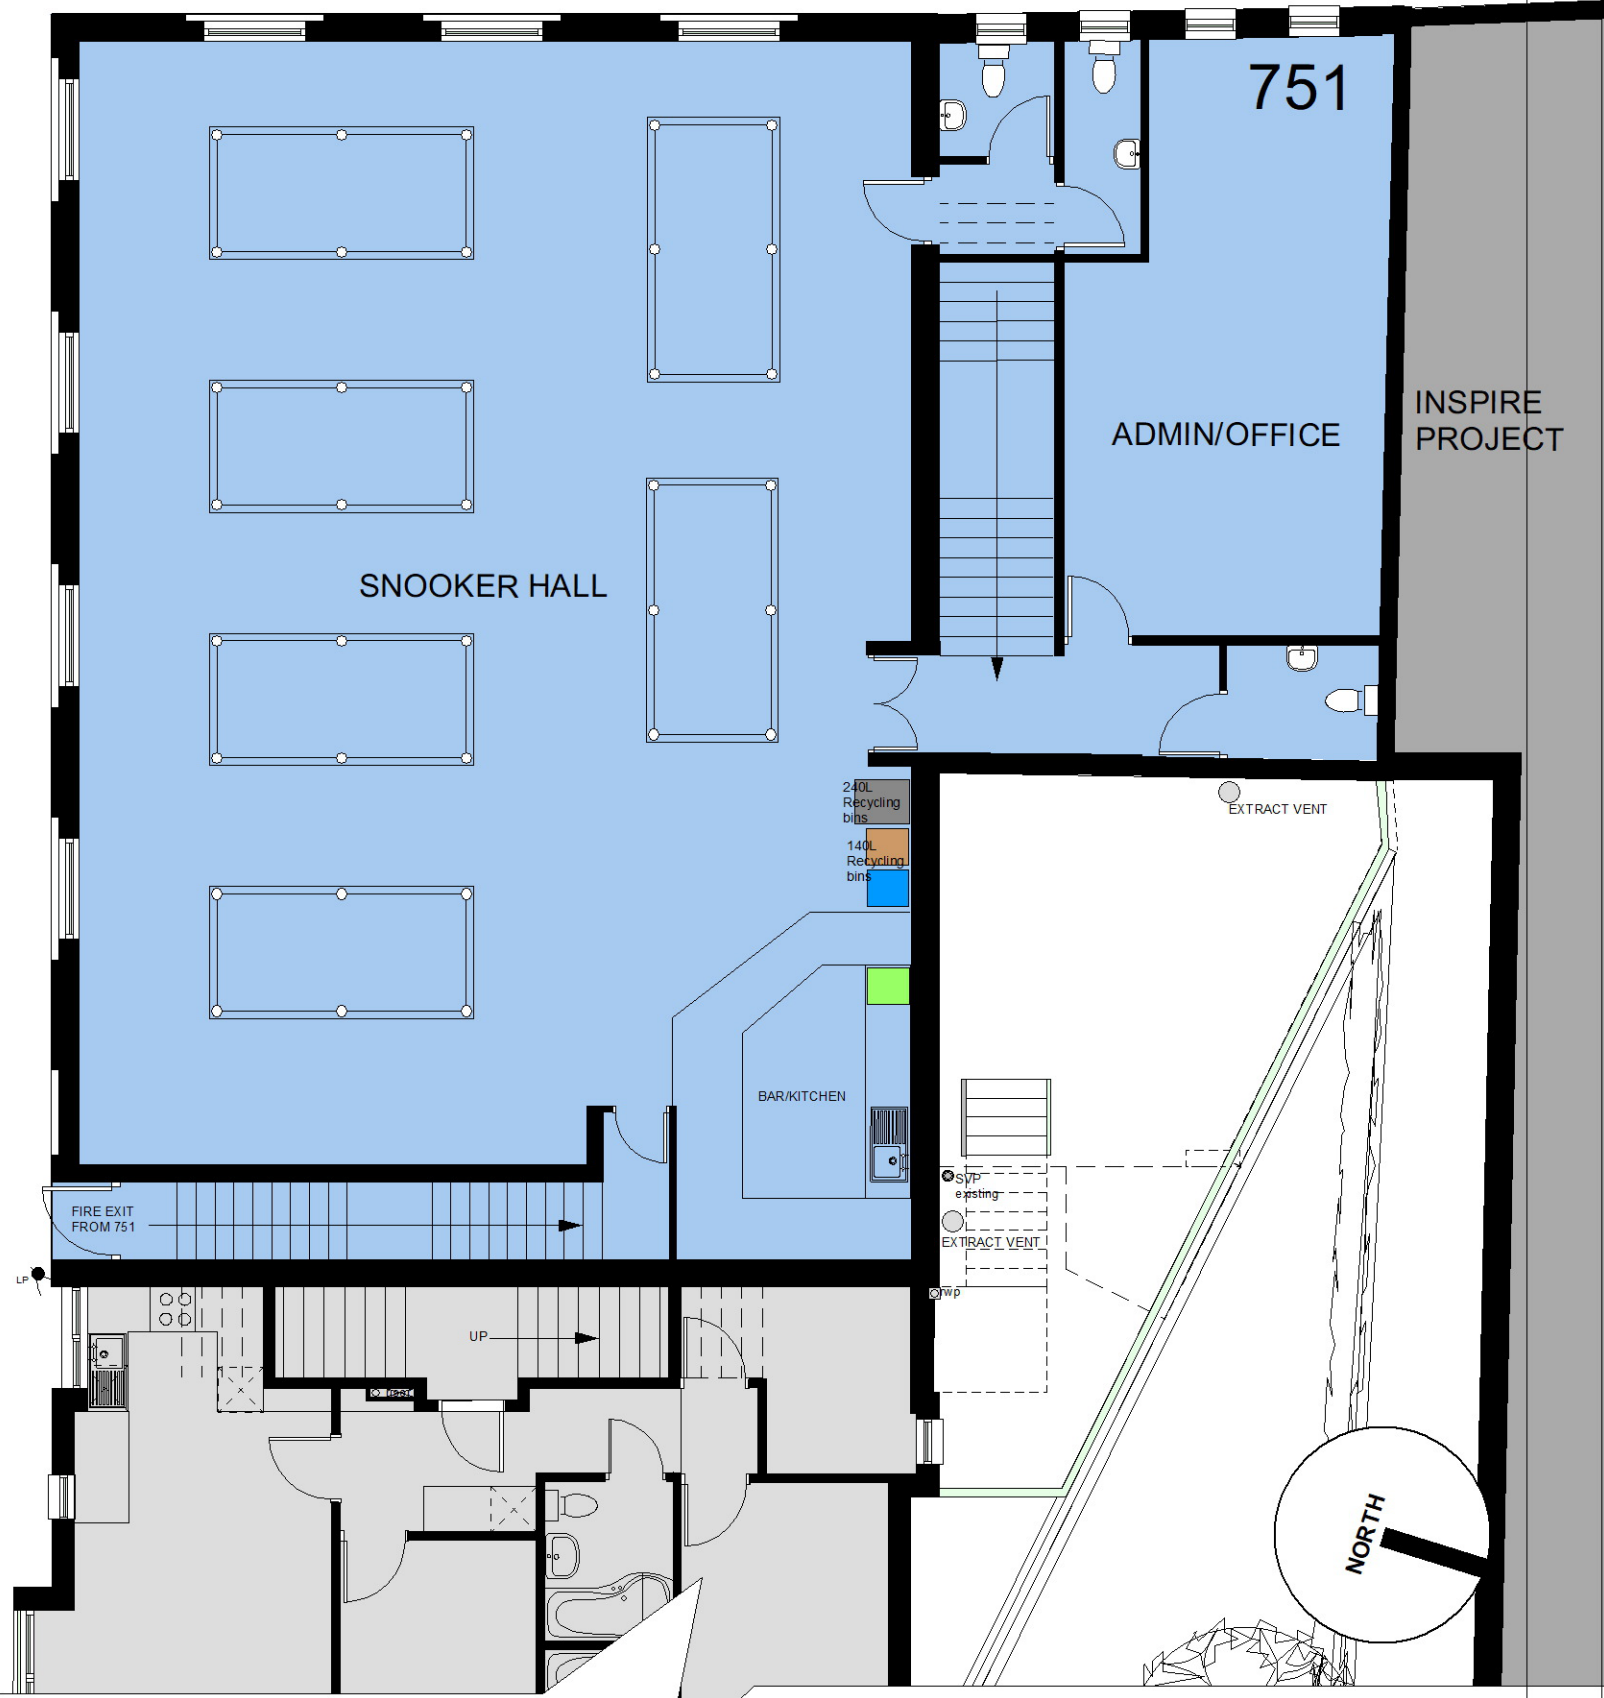

FIRST FLOOR PLAN AS EXISTING

SCALE
D@C DESIGN
ARCHITECTURE & PLANNING
0776 452 3545 0161 425 3934

CLIENT: Mr H KHAN
SCALE: 1:100 @ A3
DATE: Dec 2023

DRAWING: FLOOR PLANS - AS EXISTING

JOB TITLE: Change of Use from Snooker Hall to Community Use F2 _ 751 Stockport Road, M19 3AR

P02