




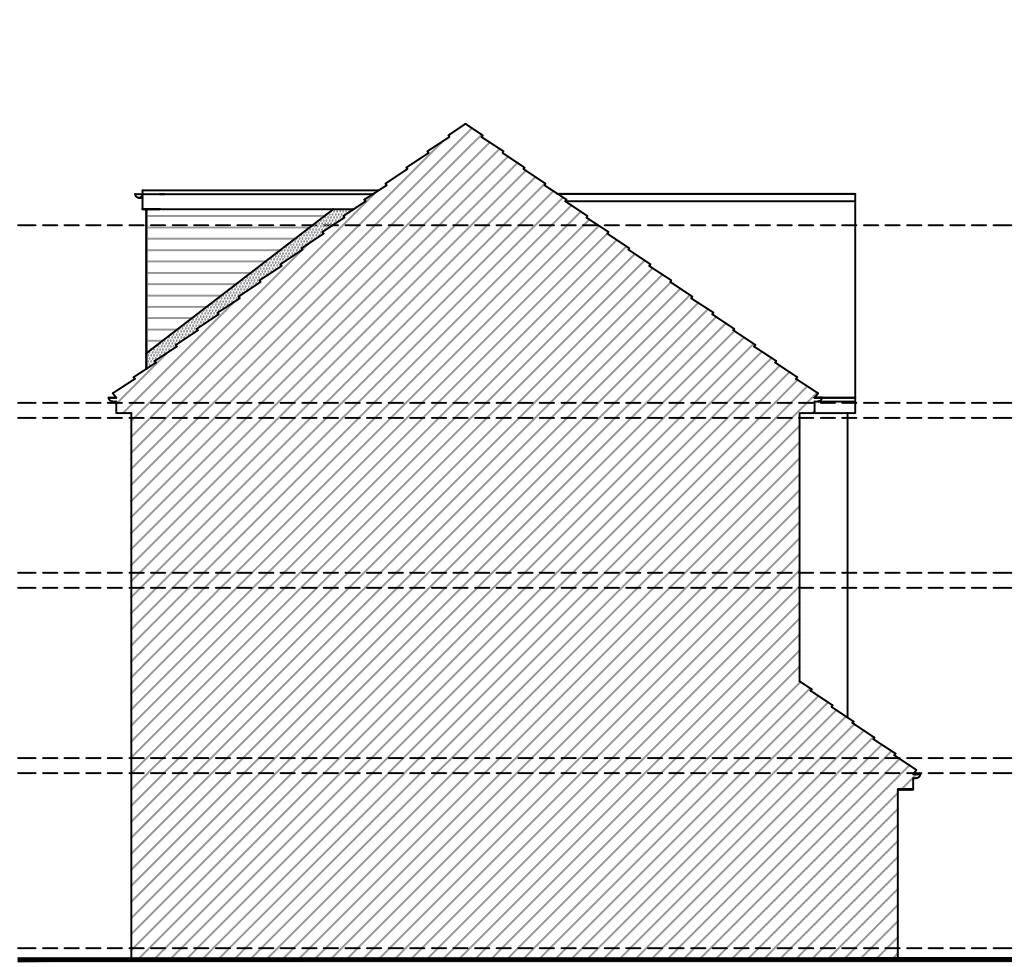


Left Elevation 1:100

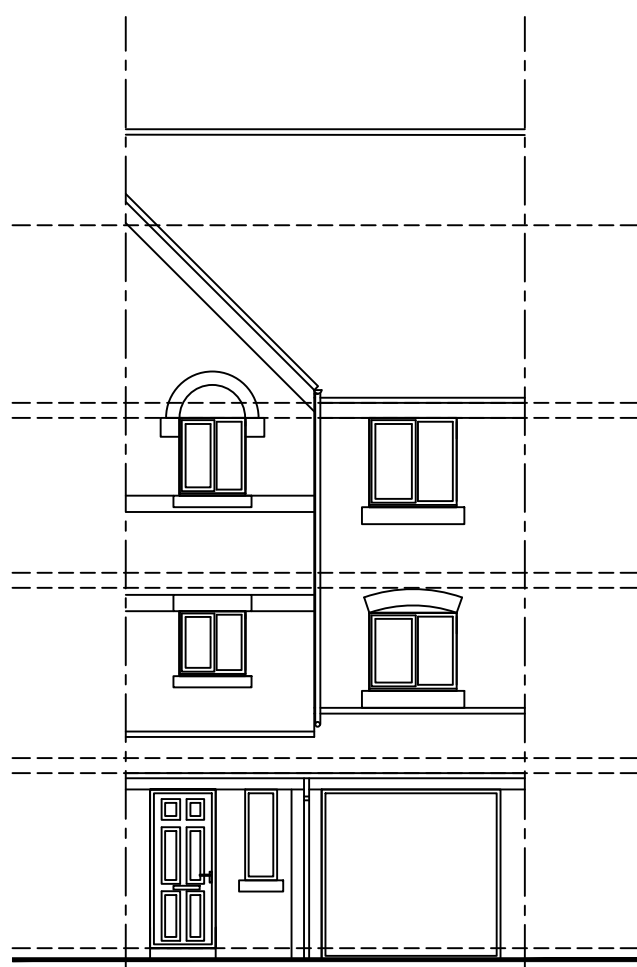


Front Elevation 1:100

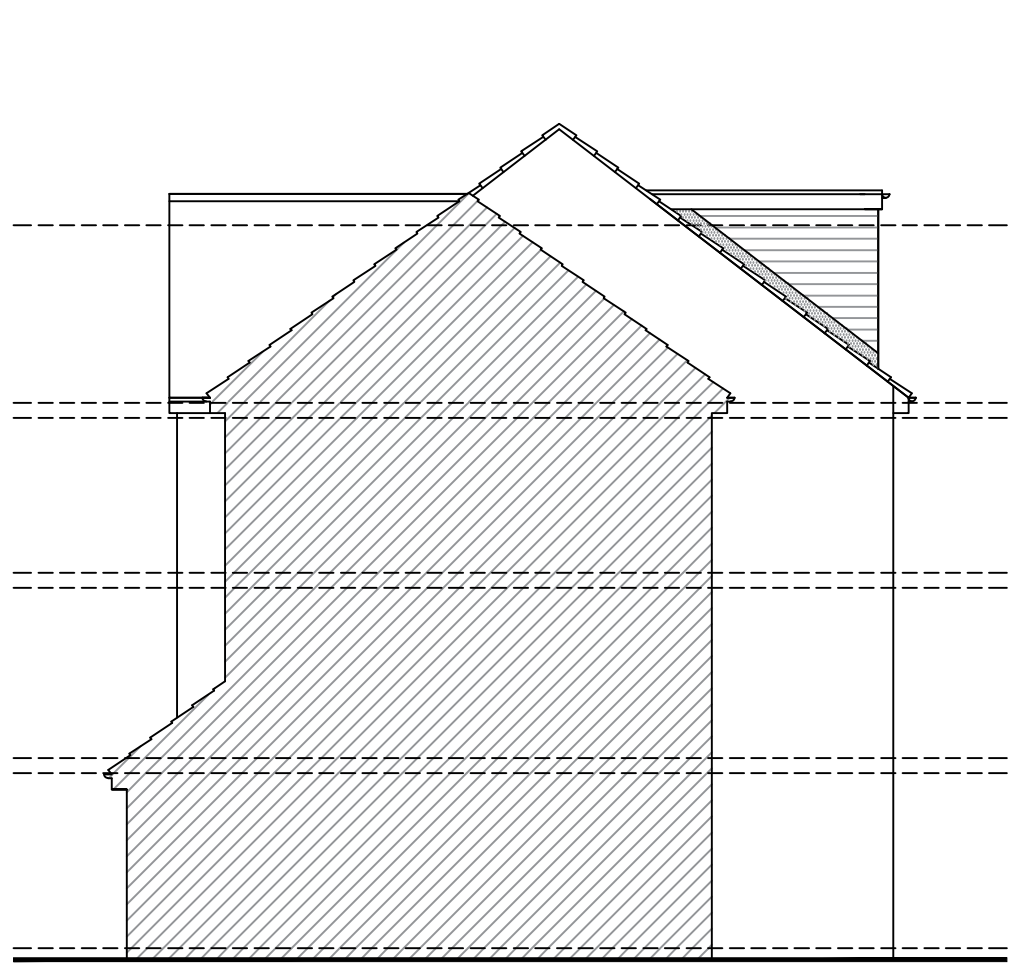


Right Elevation 1:100

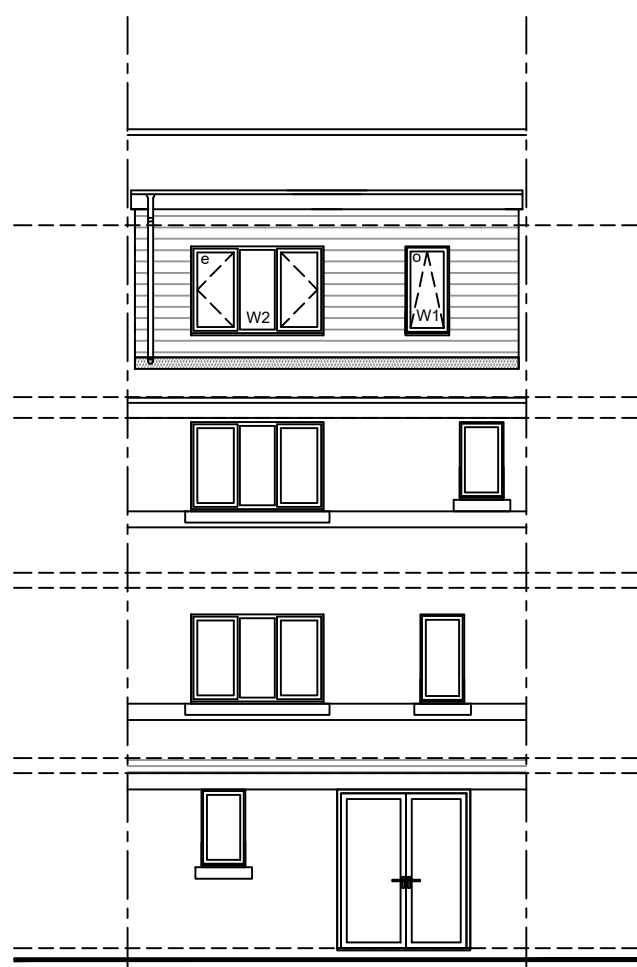


Rear Elevation 1:100

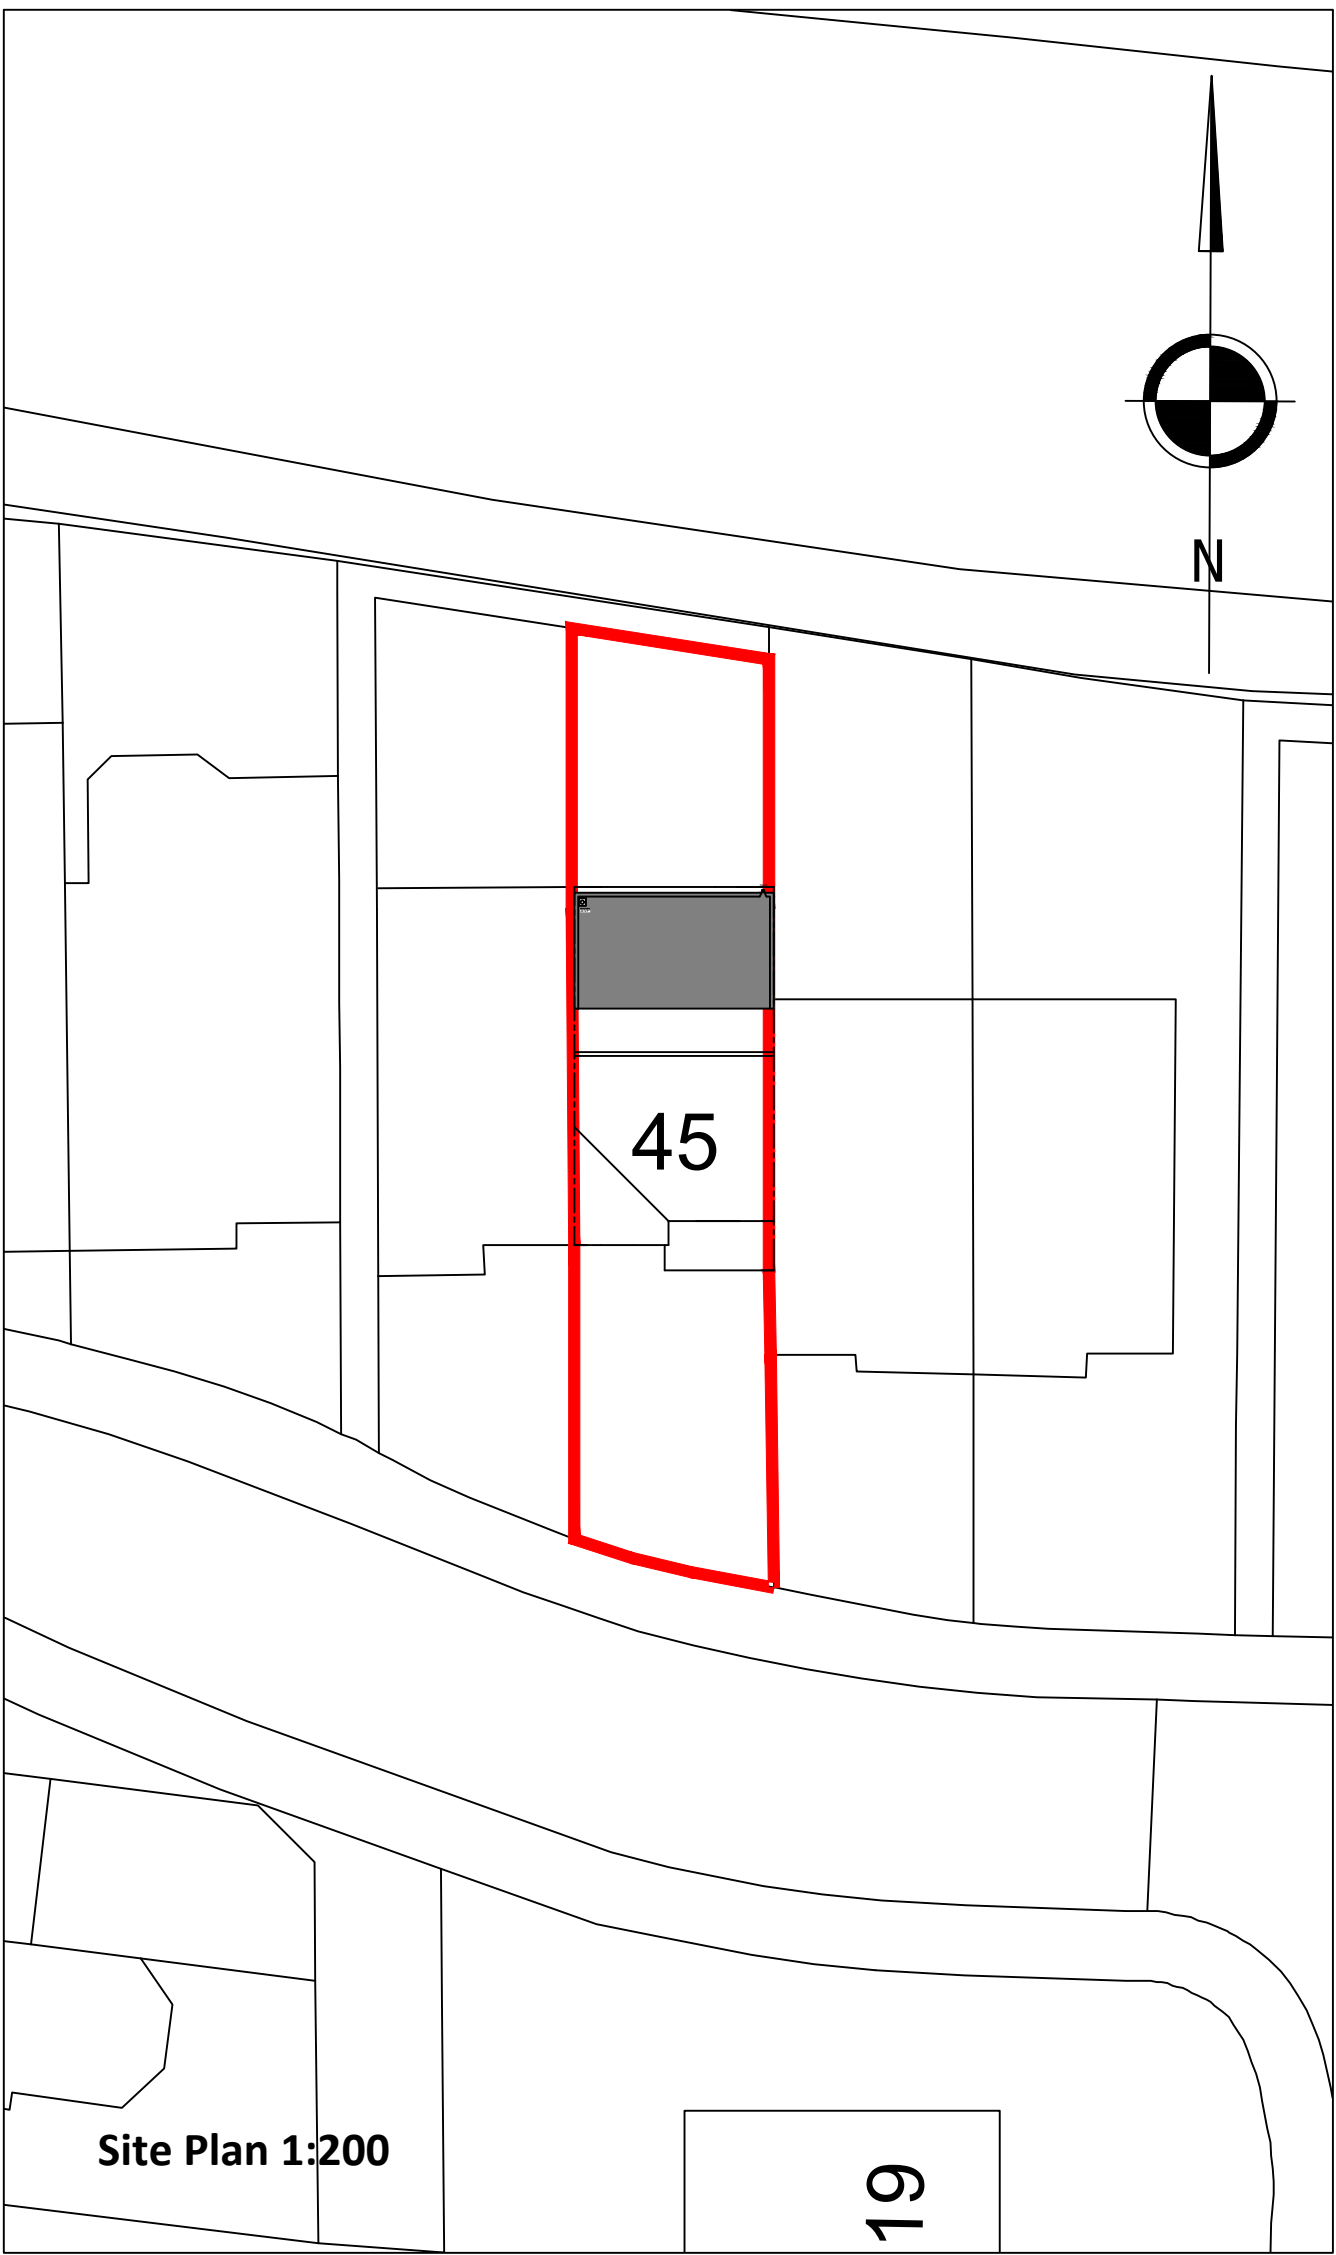


Site Plan 1:200

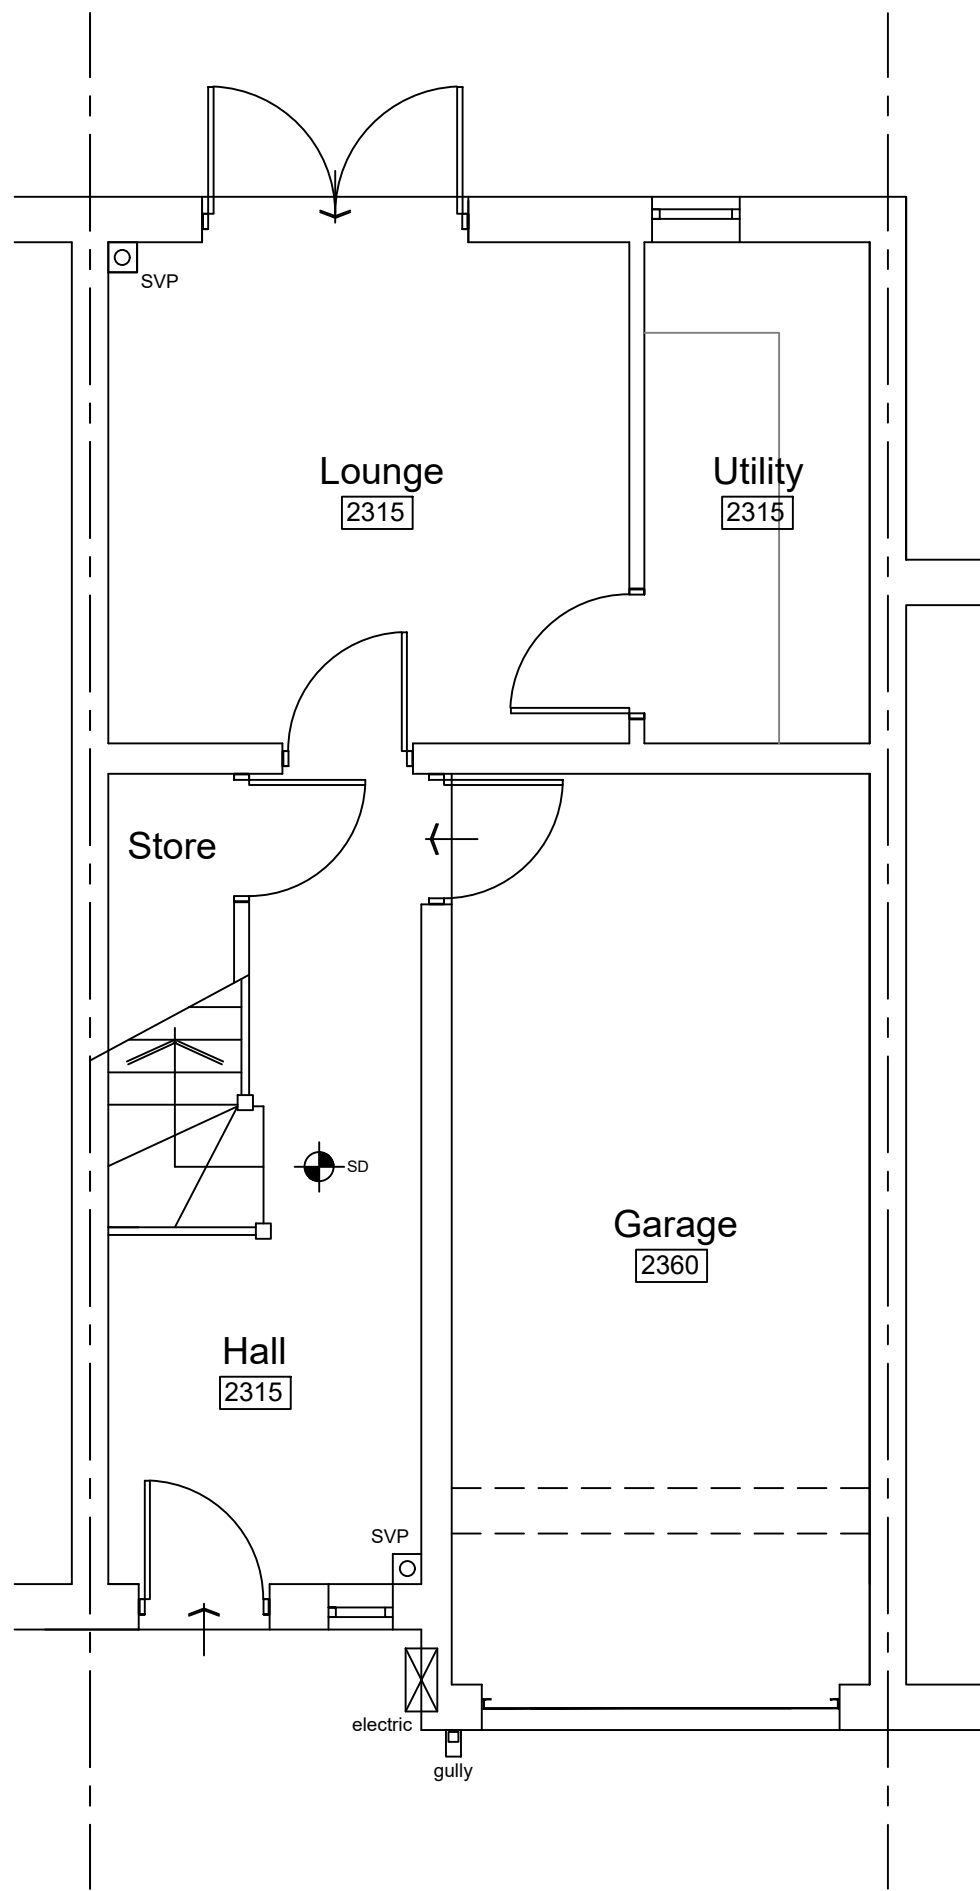


Ground Floor Plan 1:50

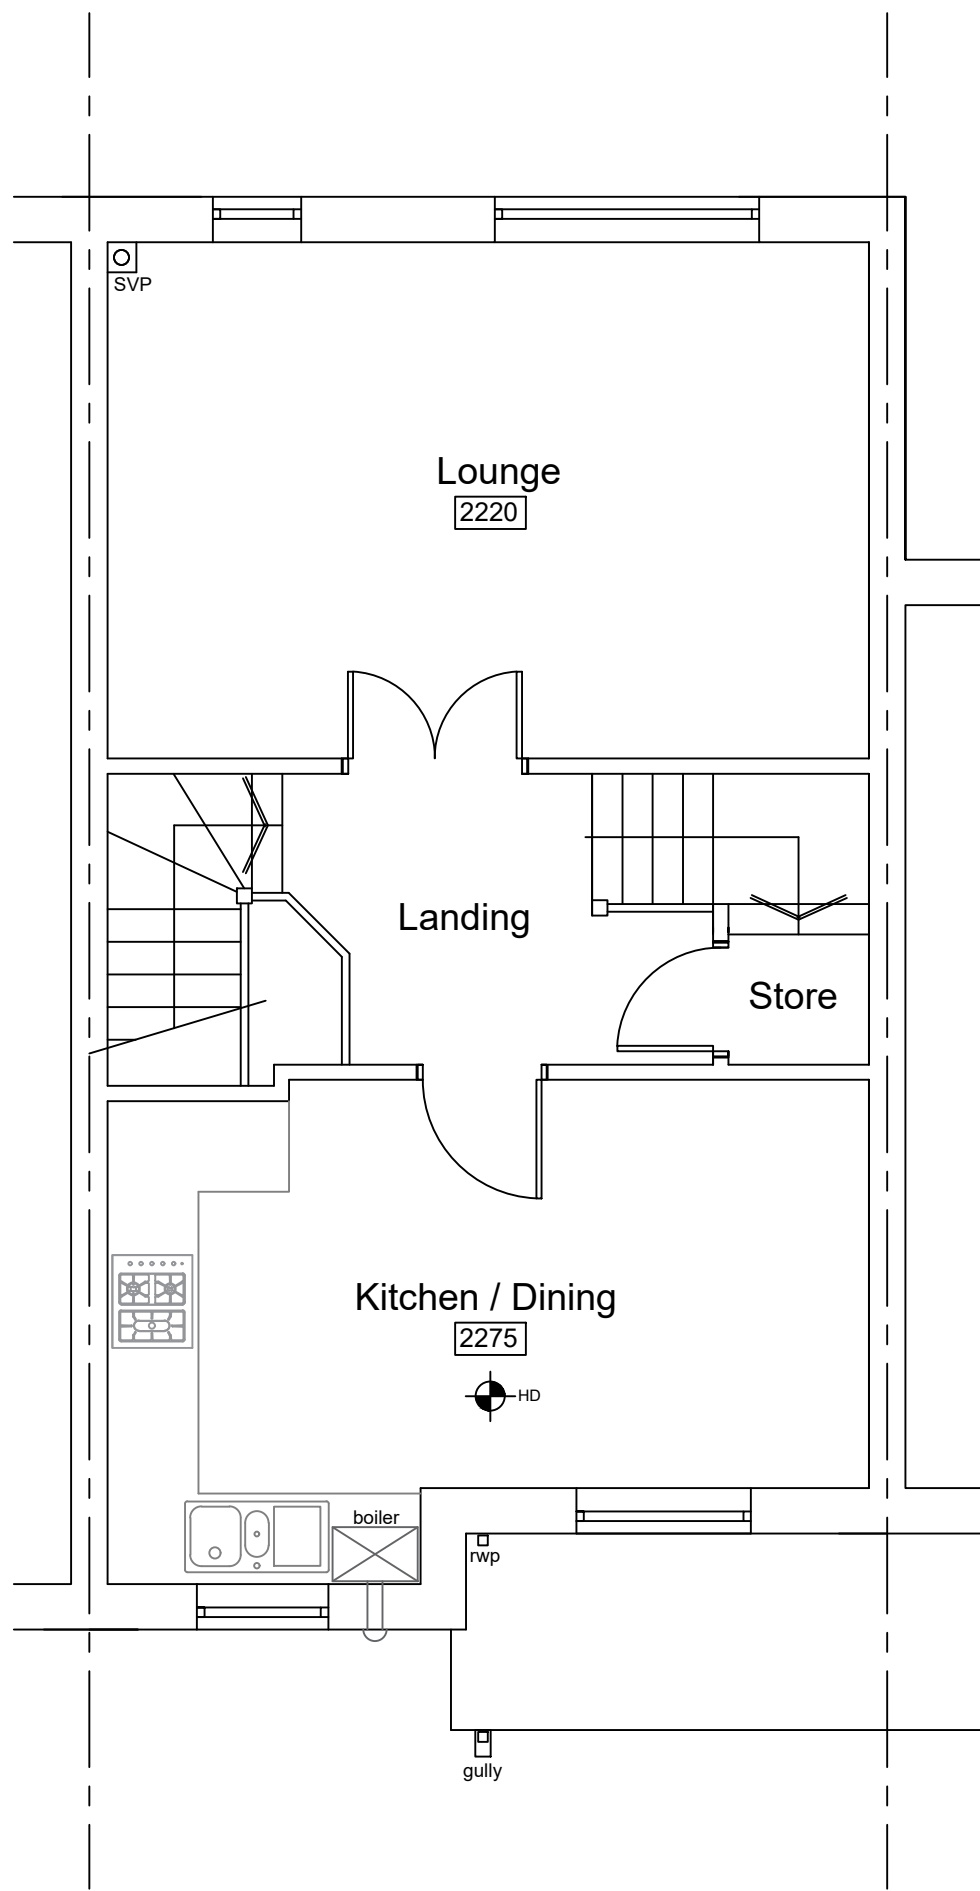


First Floor Plan 1:50

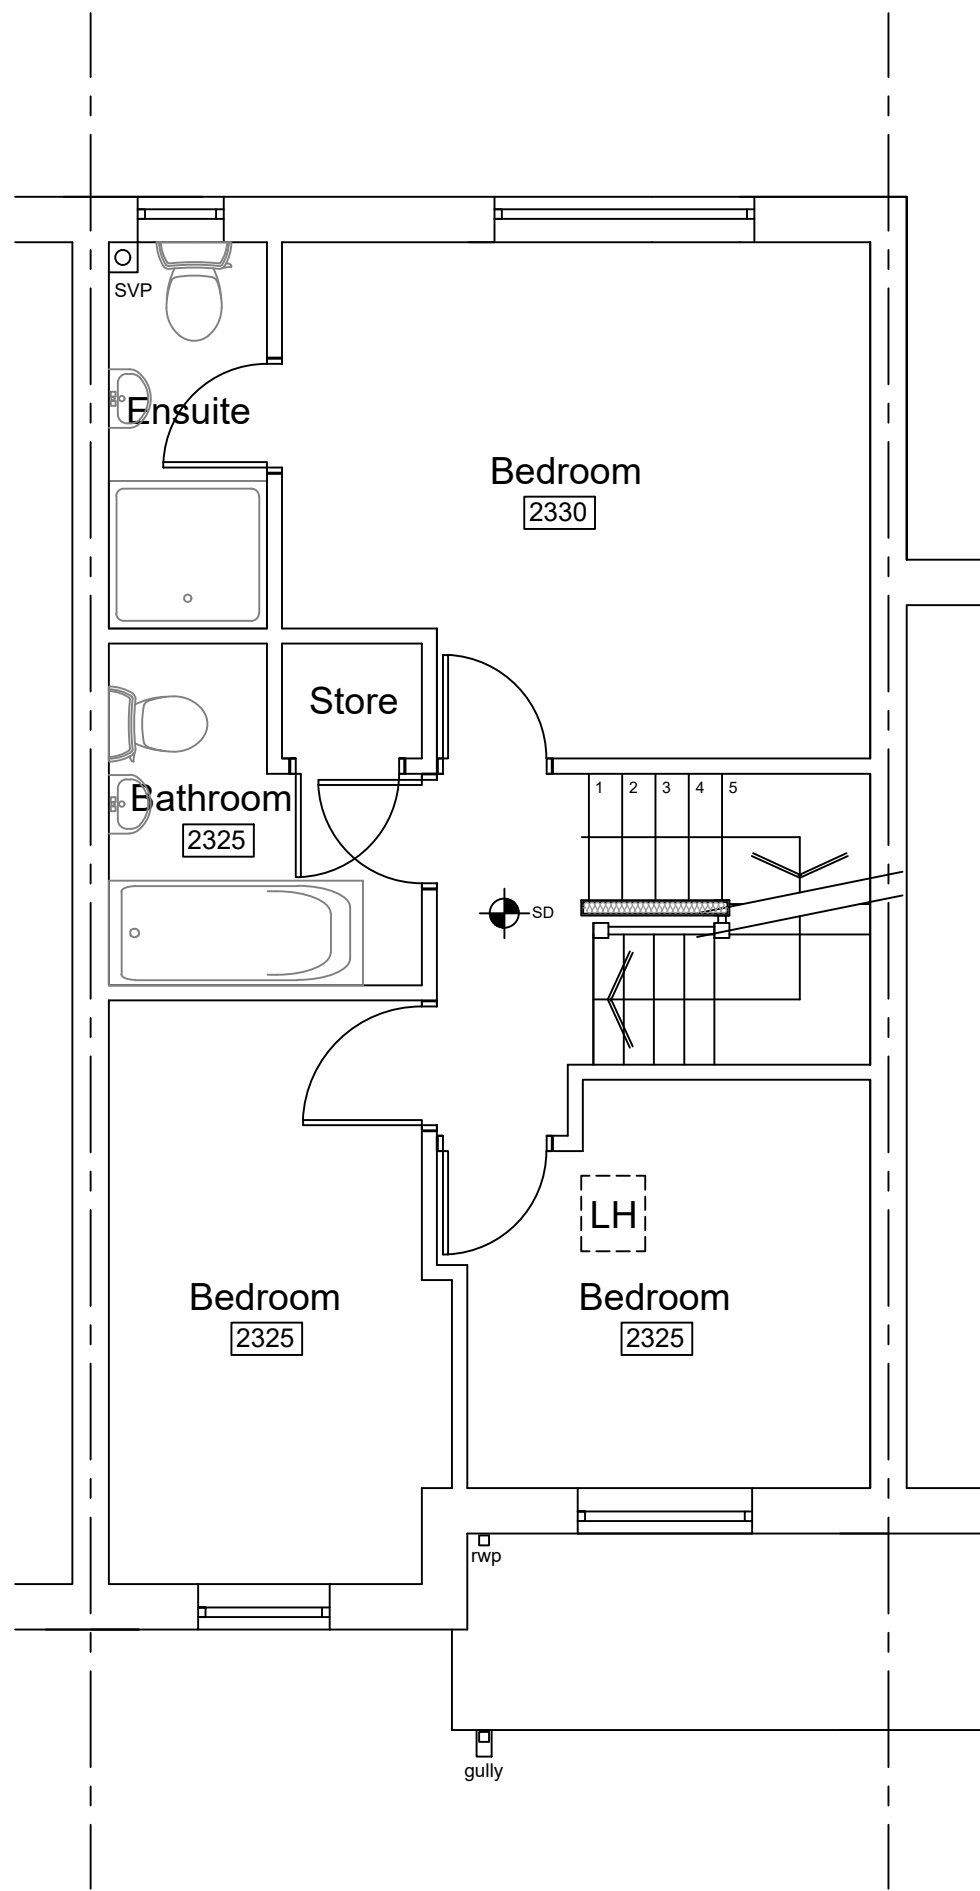

Second Floor Plan 1:50


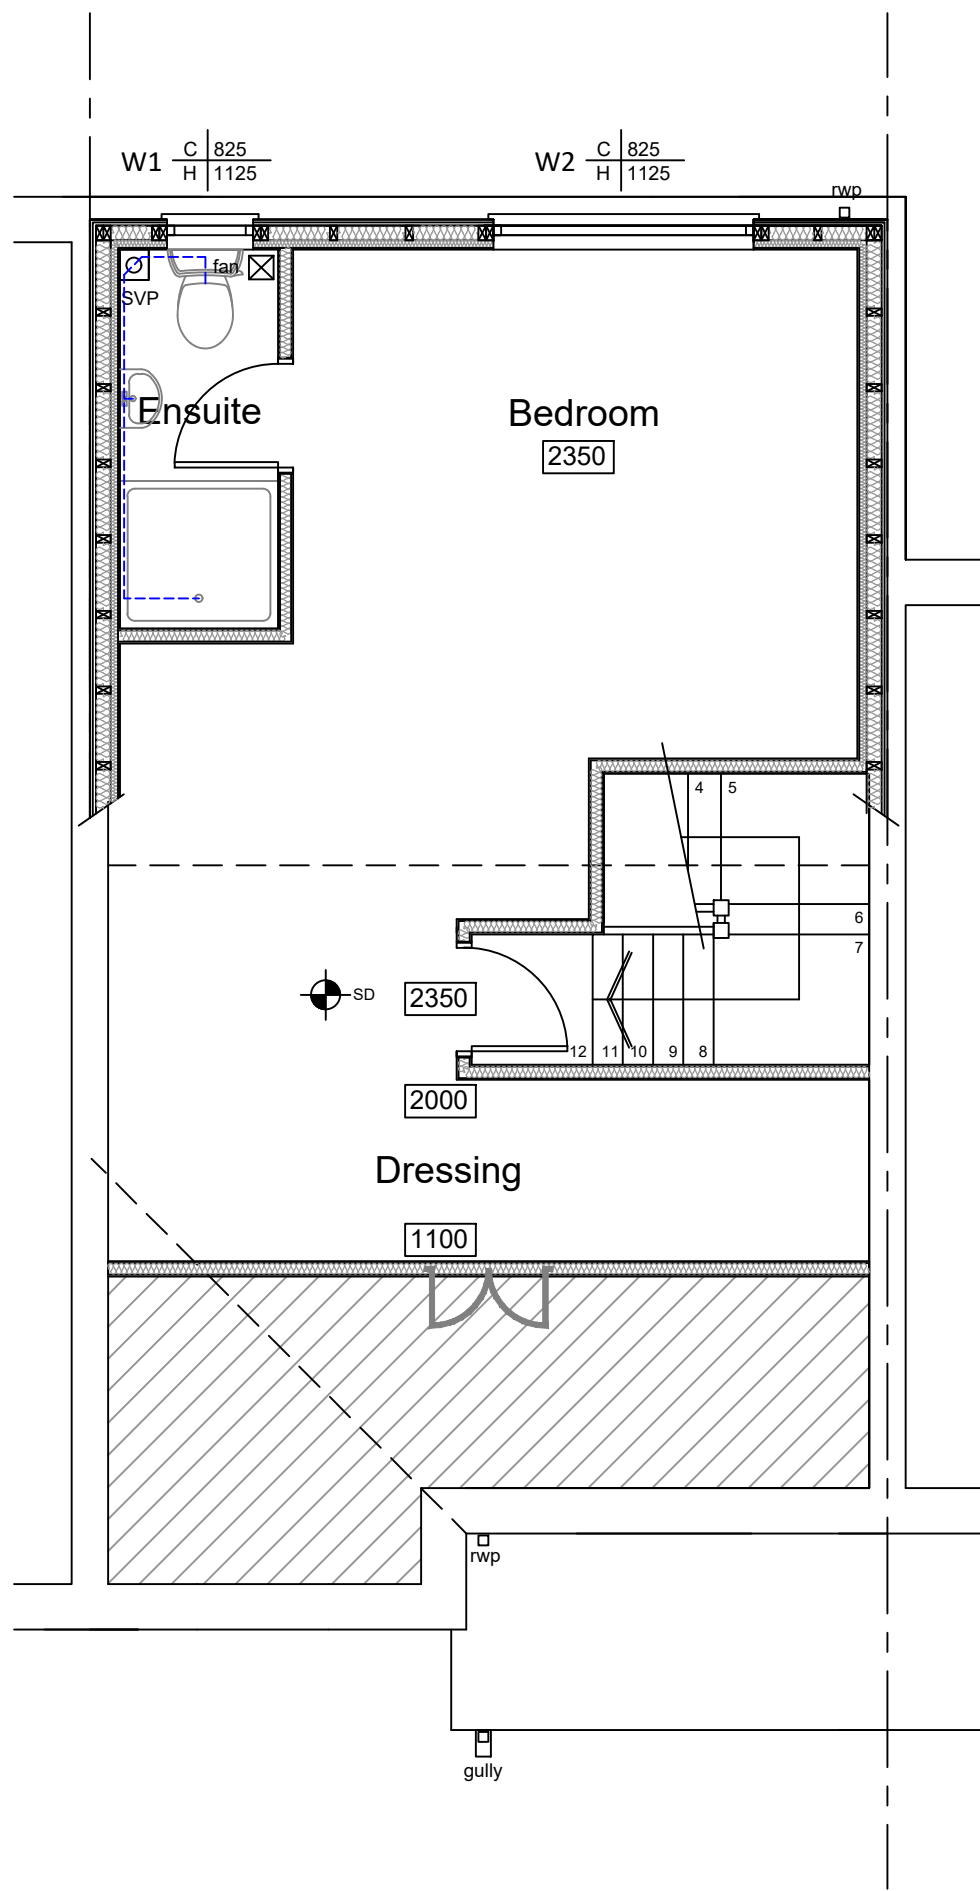


Third Floor Plan 1:50

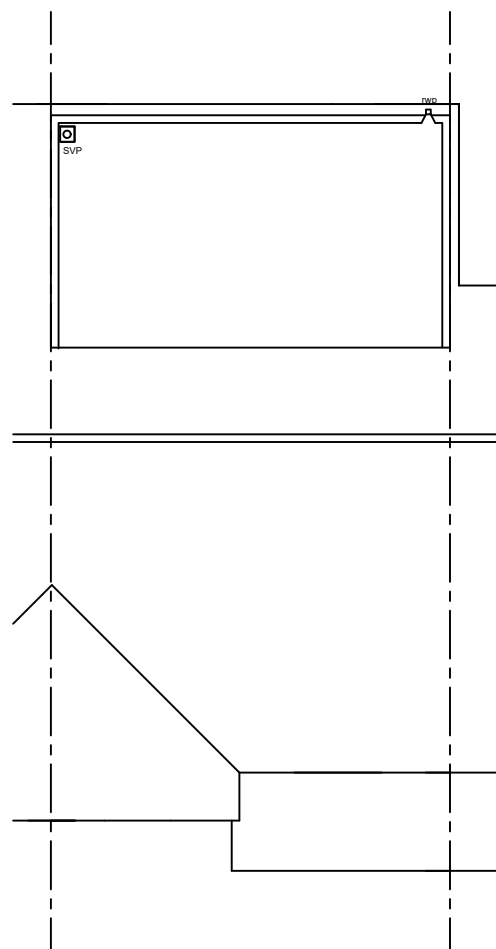

Roof Plan 1:100

45 NORTHUMBERLAND WAY, SHARSTON, MANCHESTER, M22 4UG

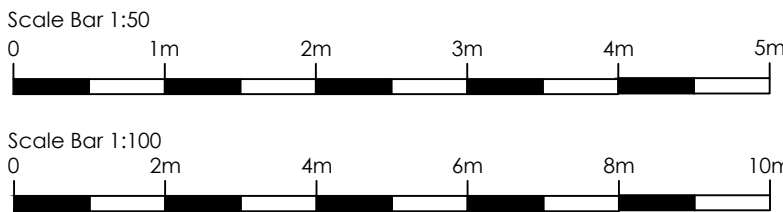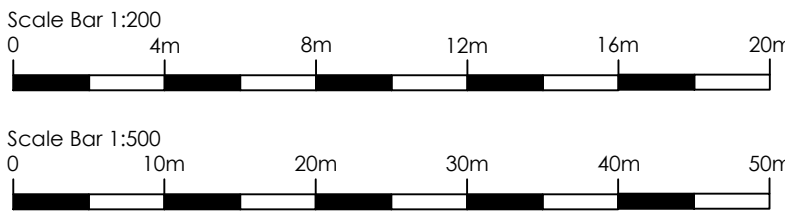

This drawing is the copyrighted. Contractors must check all dimensions on site.

| Rev | Date | Description |
|-----|------|-------------|
| -   | -    | -           |

job  
45 Northumberland Way, Sharston,  
Manchester, M22 4UG

title  
Proposed Plans & Elevations

Saheel Ashraf

date  
10/25

scale  
1:100 1:50 @ A1

revision

drawing no  
02

| A | B | C | D | E |
|---|---|---|---|---|
|   |   |   |   |   |