

PROJECT TITLE
ORALIA DENTAL & AESTHETICS STUDIO

DRAWING TITLE
EXISTING SHOPFRONT

PROJECT REFERENCE	DRAWING NUMBER	DATE
101	002	04/02/2026
CLIENT	REVISION NUMBER	SCALE
DR. NADIA BAFEKR 416 PALATINE ROAD WYTHENSHAW MANCHESTER M22 4JT	-	VARIES
	FORMAT	STAGE
	A1	PLANNING
		CHECKED
		MW

KEY

DEMISE


418 PALATINE ROAD

416 PALATINE ROAD



01
002
EXISTING SHOPFRONT ELEVATION
1:25

0m 1m 2m 3m 4m 5m

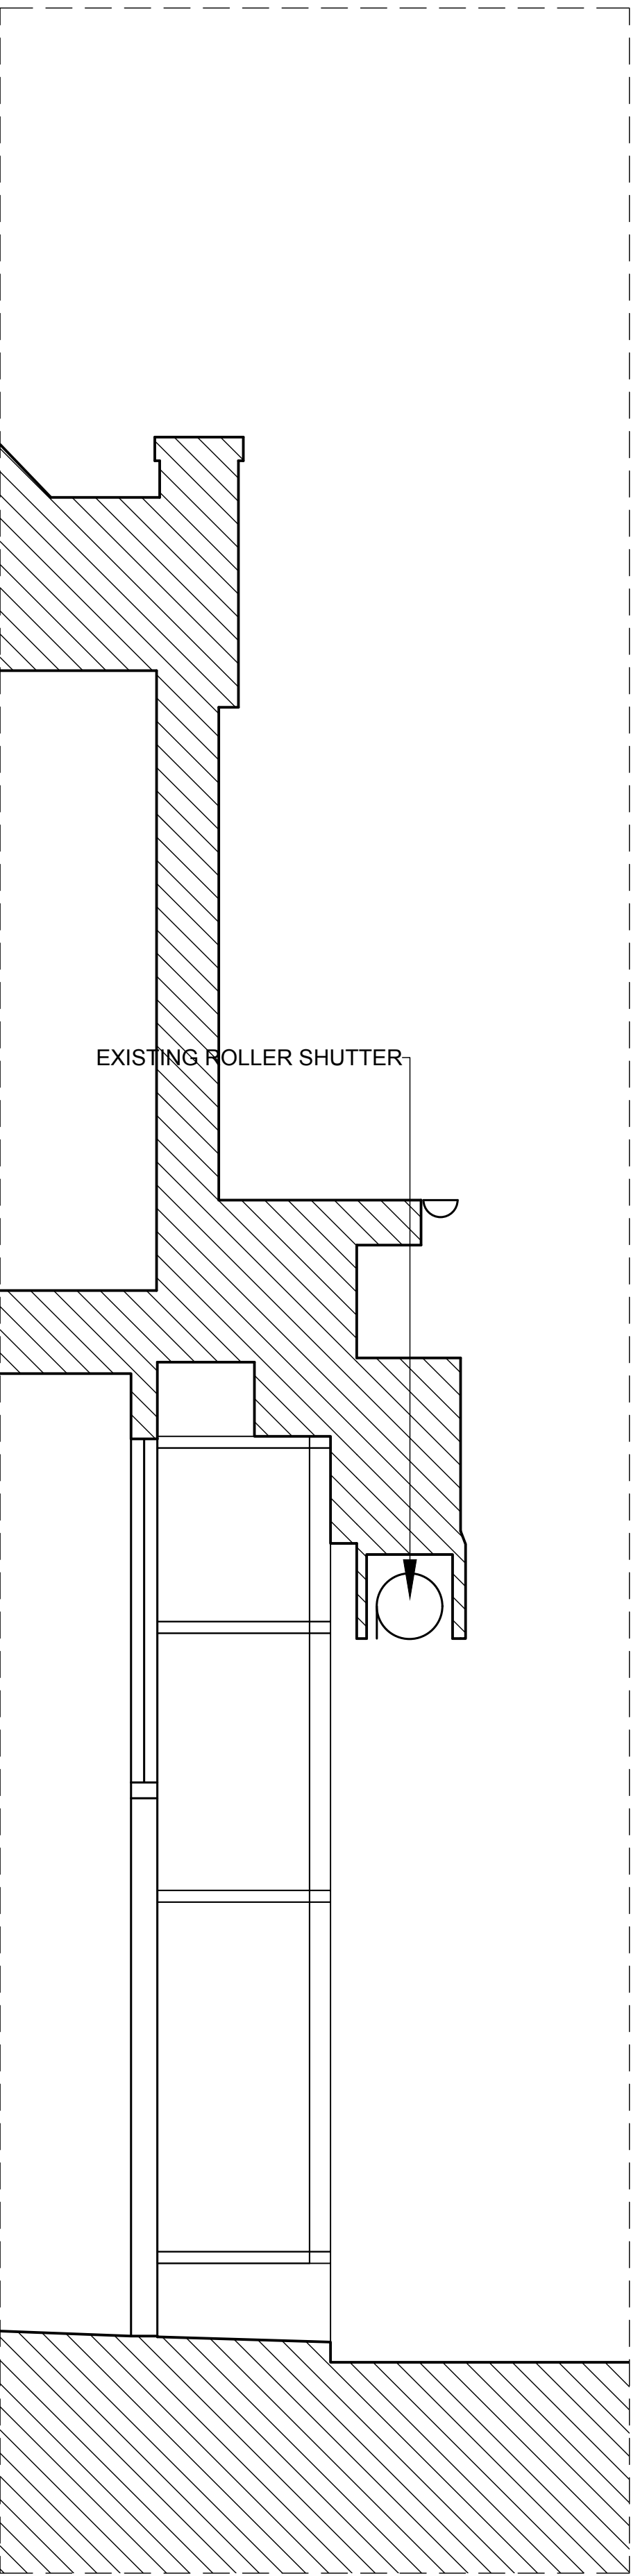

02
002
EXISTING SECTION
1:20