

 


LEGEND:

 PV PANEL

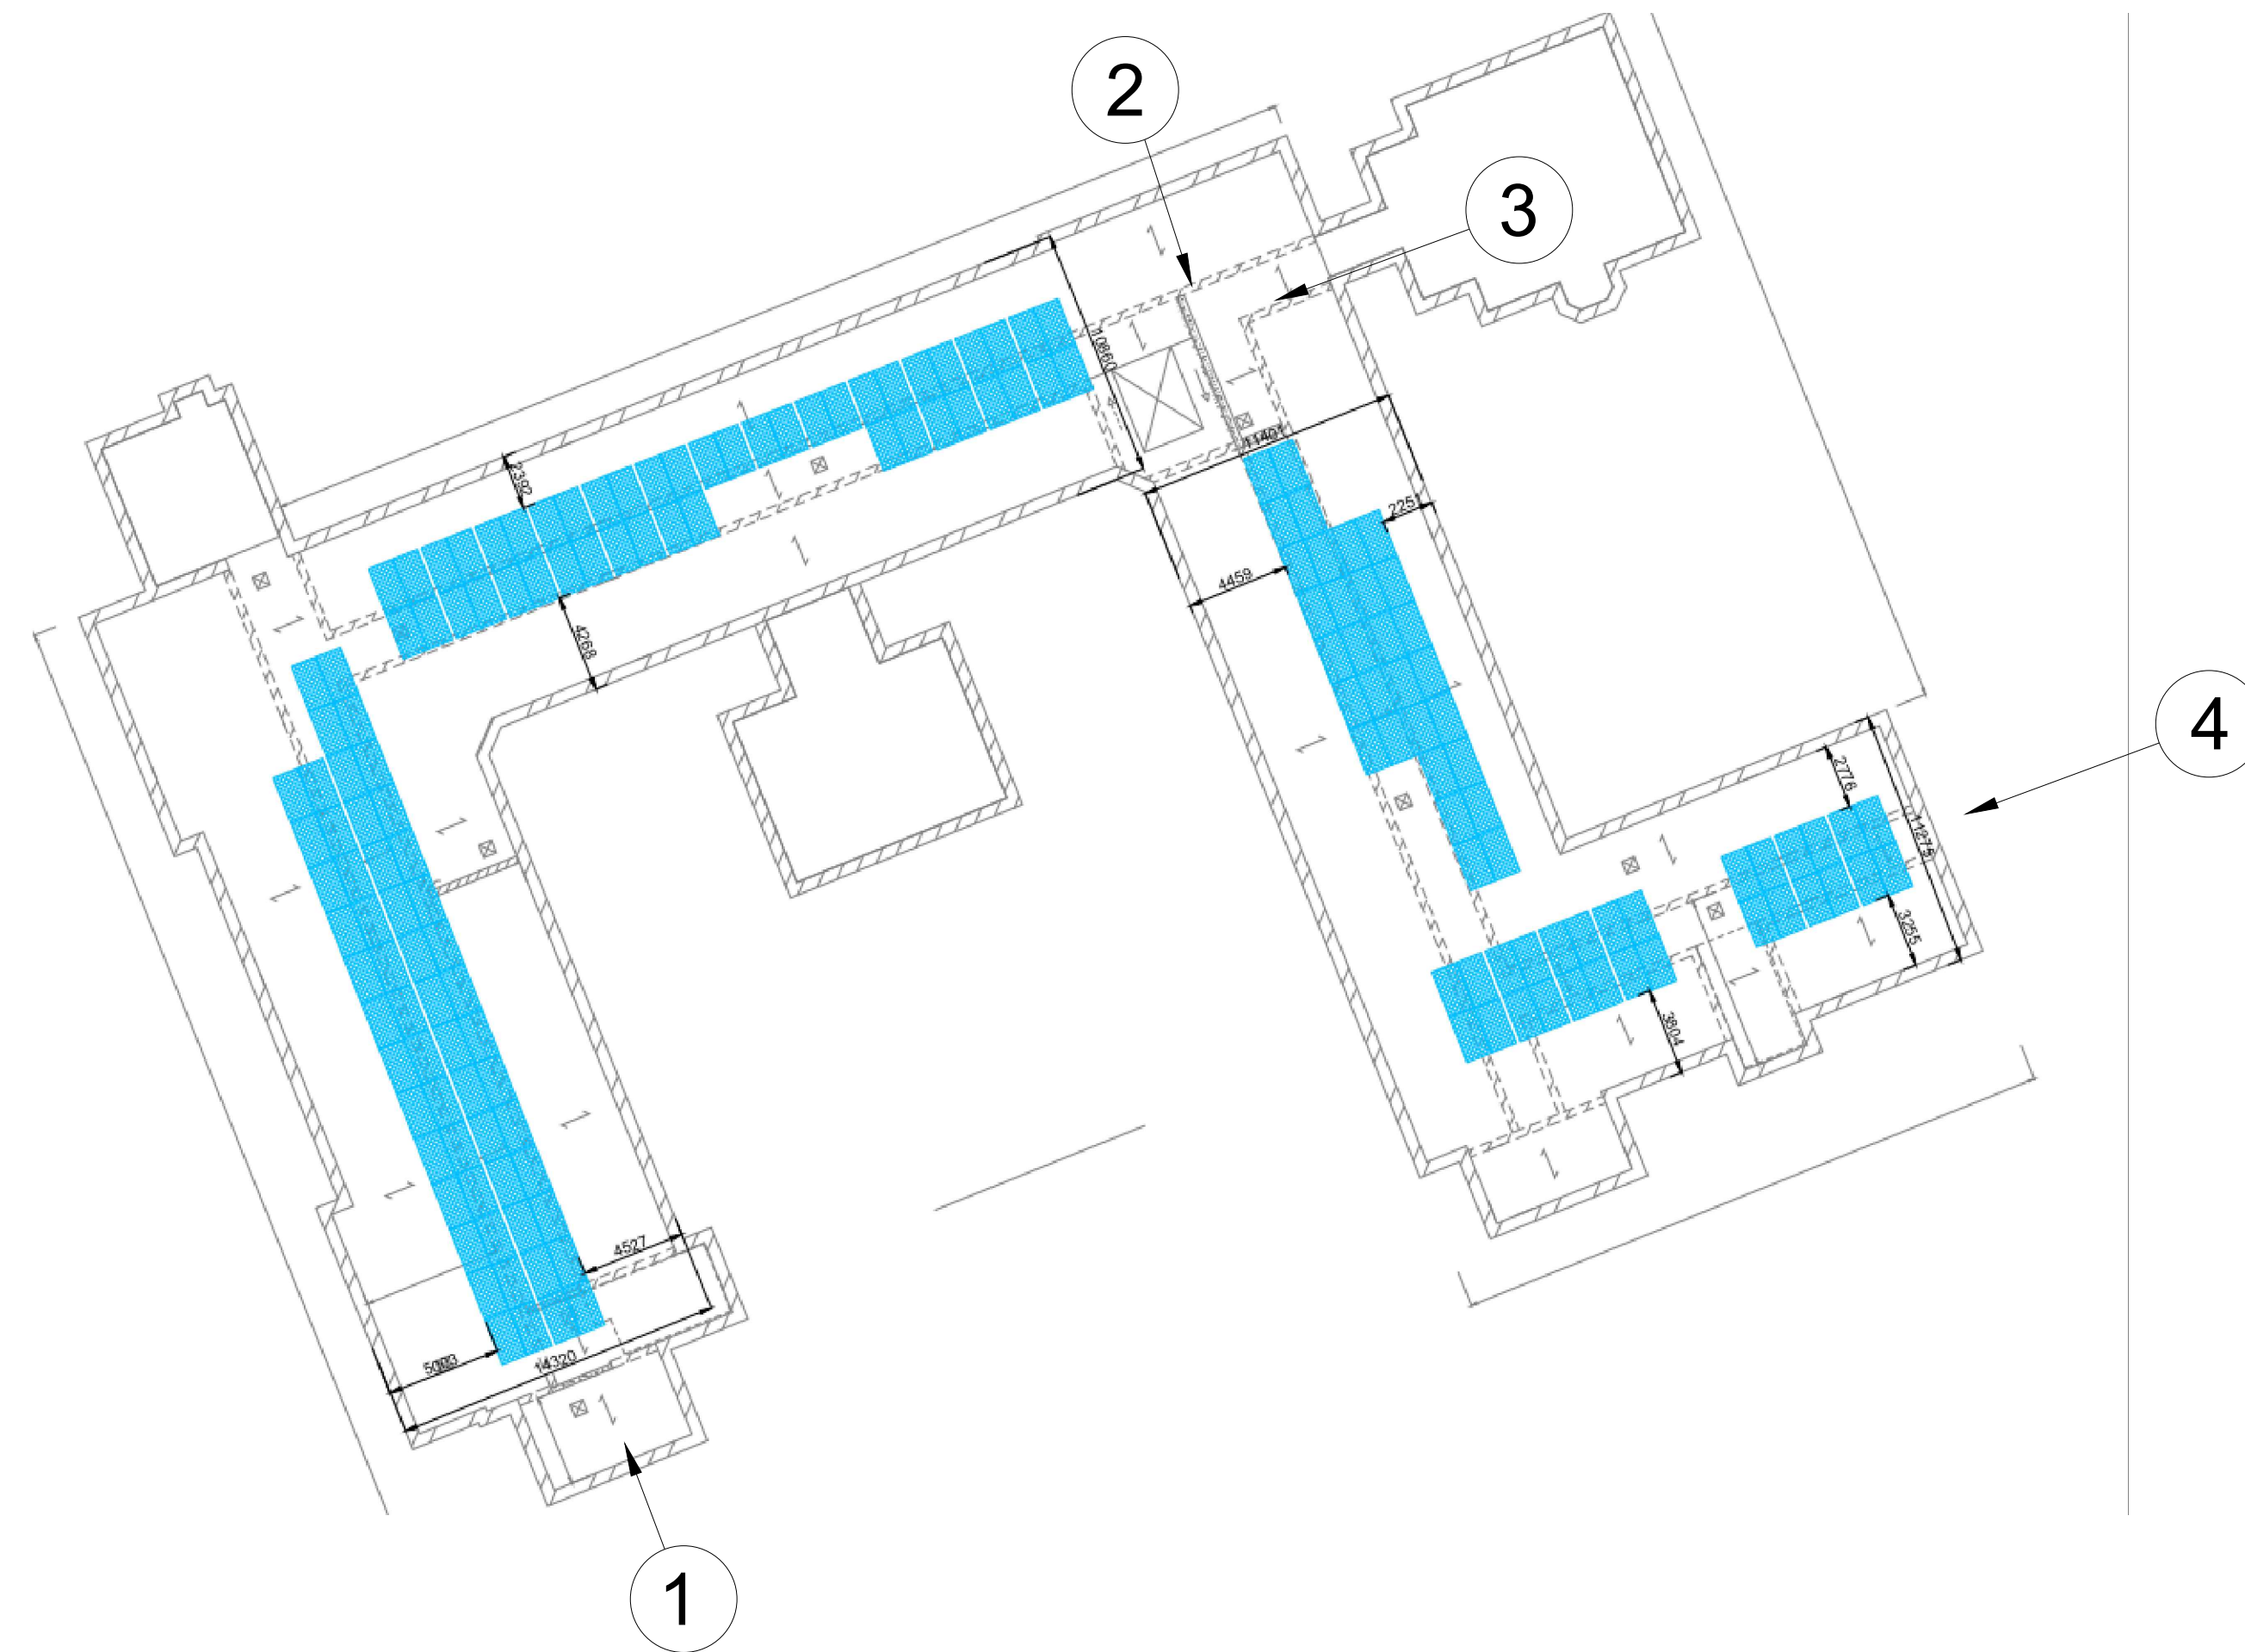

1 ROOF PLAN
SCALE NTS
NOTE: ARROW DENOTES DIRECTION OF VIEW

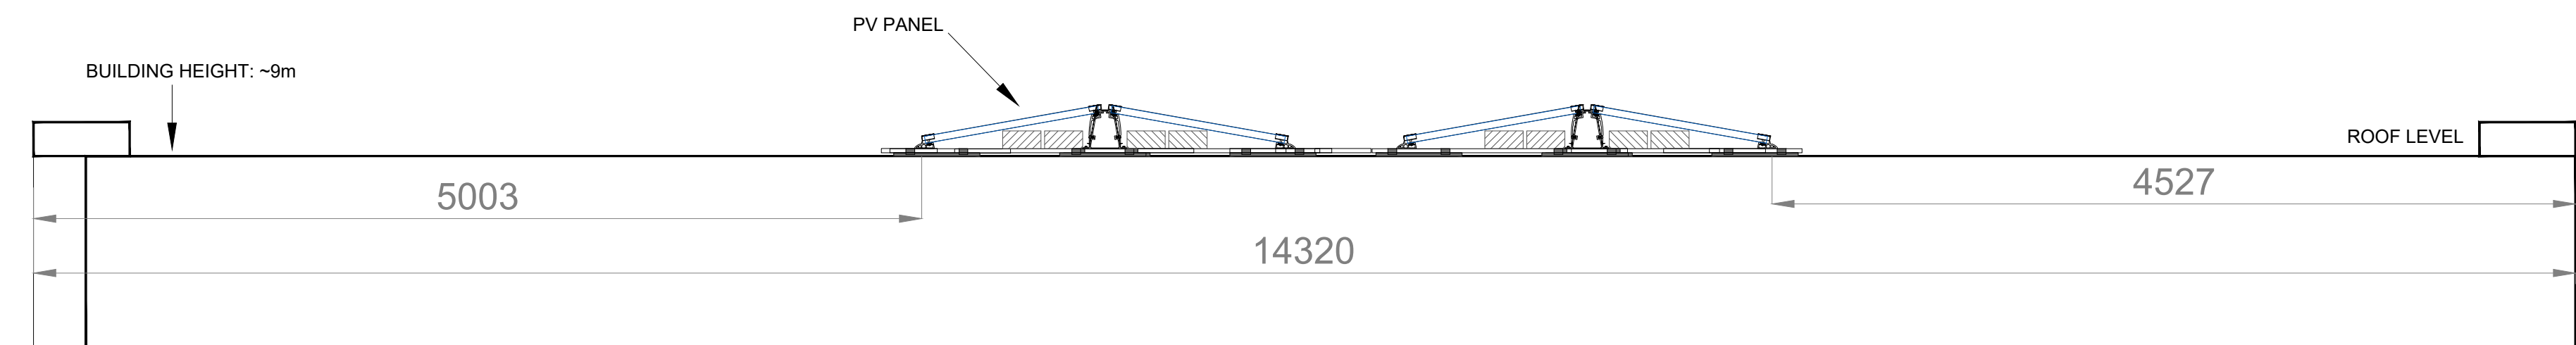

2 ROOF PLAN No.1
SCALE 1:30

Revisions:		
Rev Date	Comments	Drawn
00 11.25	FIRST ISSUE	CB
01 01.26	DIMENSIONS ADDED	CB

Client: COBBETT HOUSE
Location: COBBETT HOUSE
MANCHESTER
M13 9WG
Title: PV ROOF LAYOUT
SHEET 1 OF 2
Drawn: RES Checked: AM
Scale: 1:30@A1 Date: 05/11/25
Drawing No: RES00381-53 Rev: 01