




IMAGE OF PROPOSED LOUVRE LOCATION

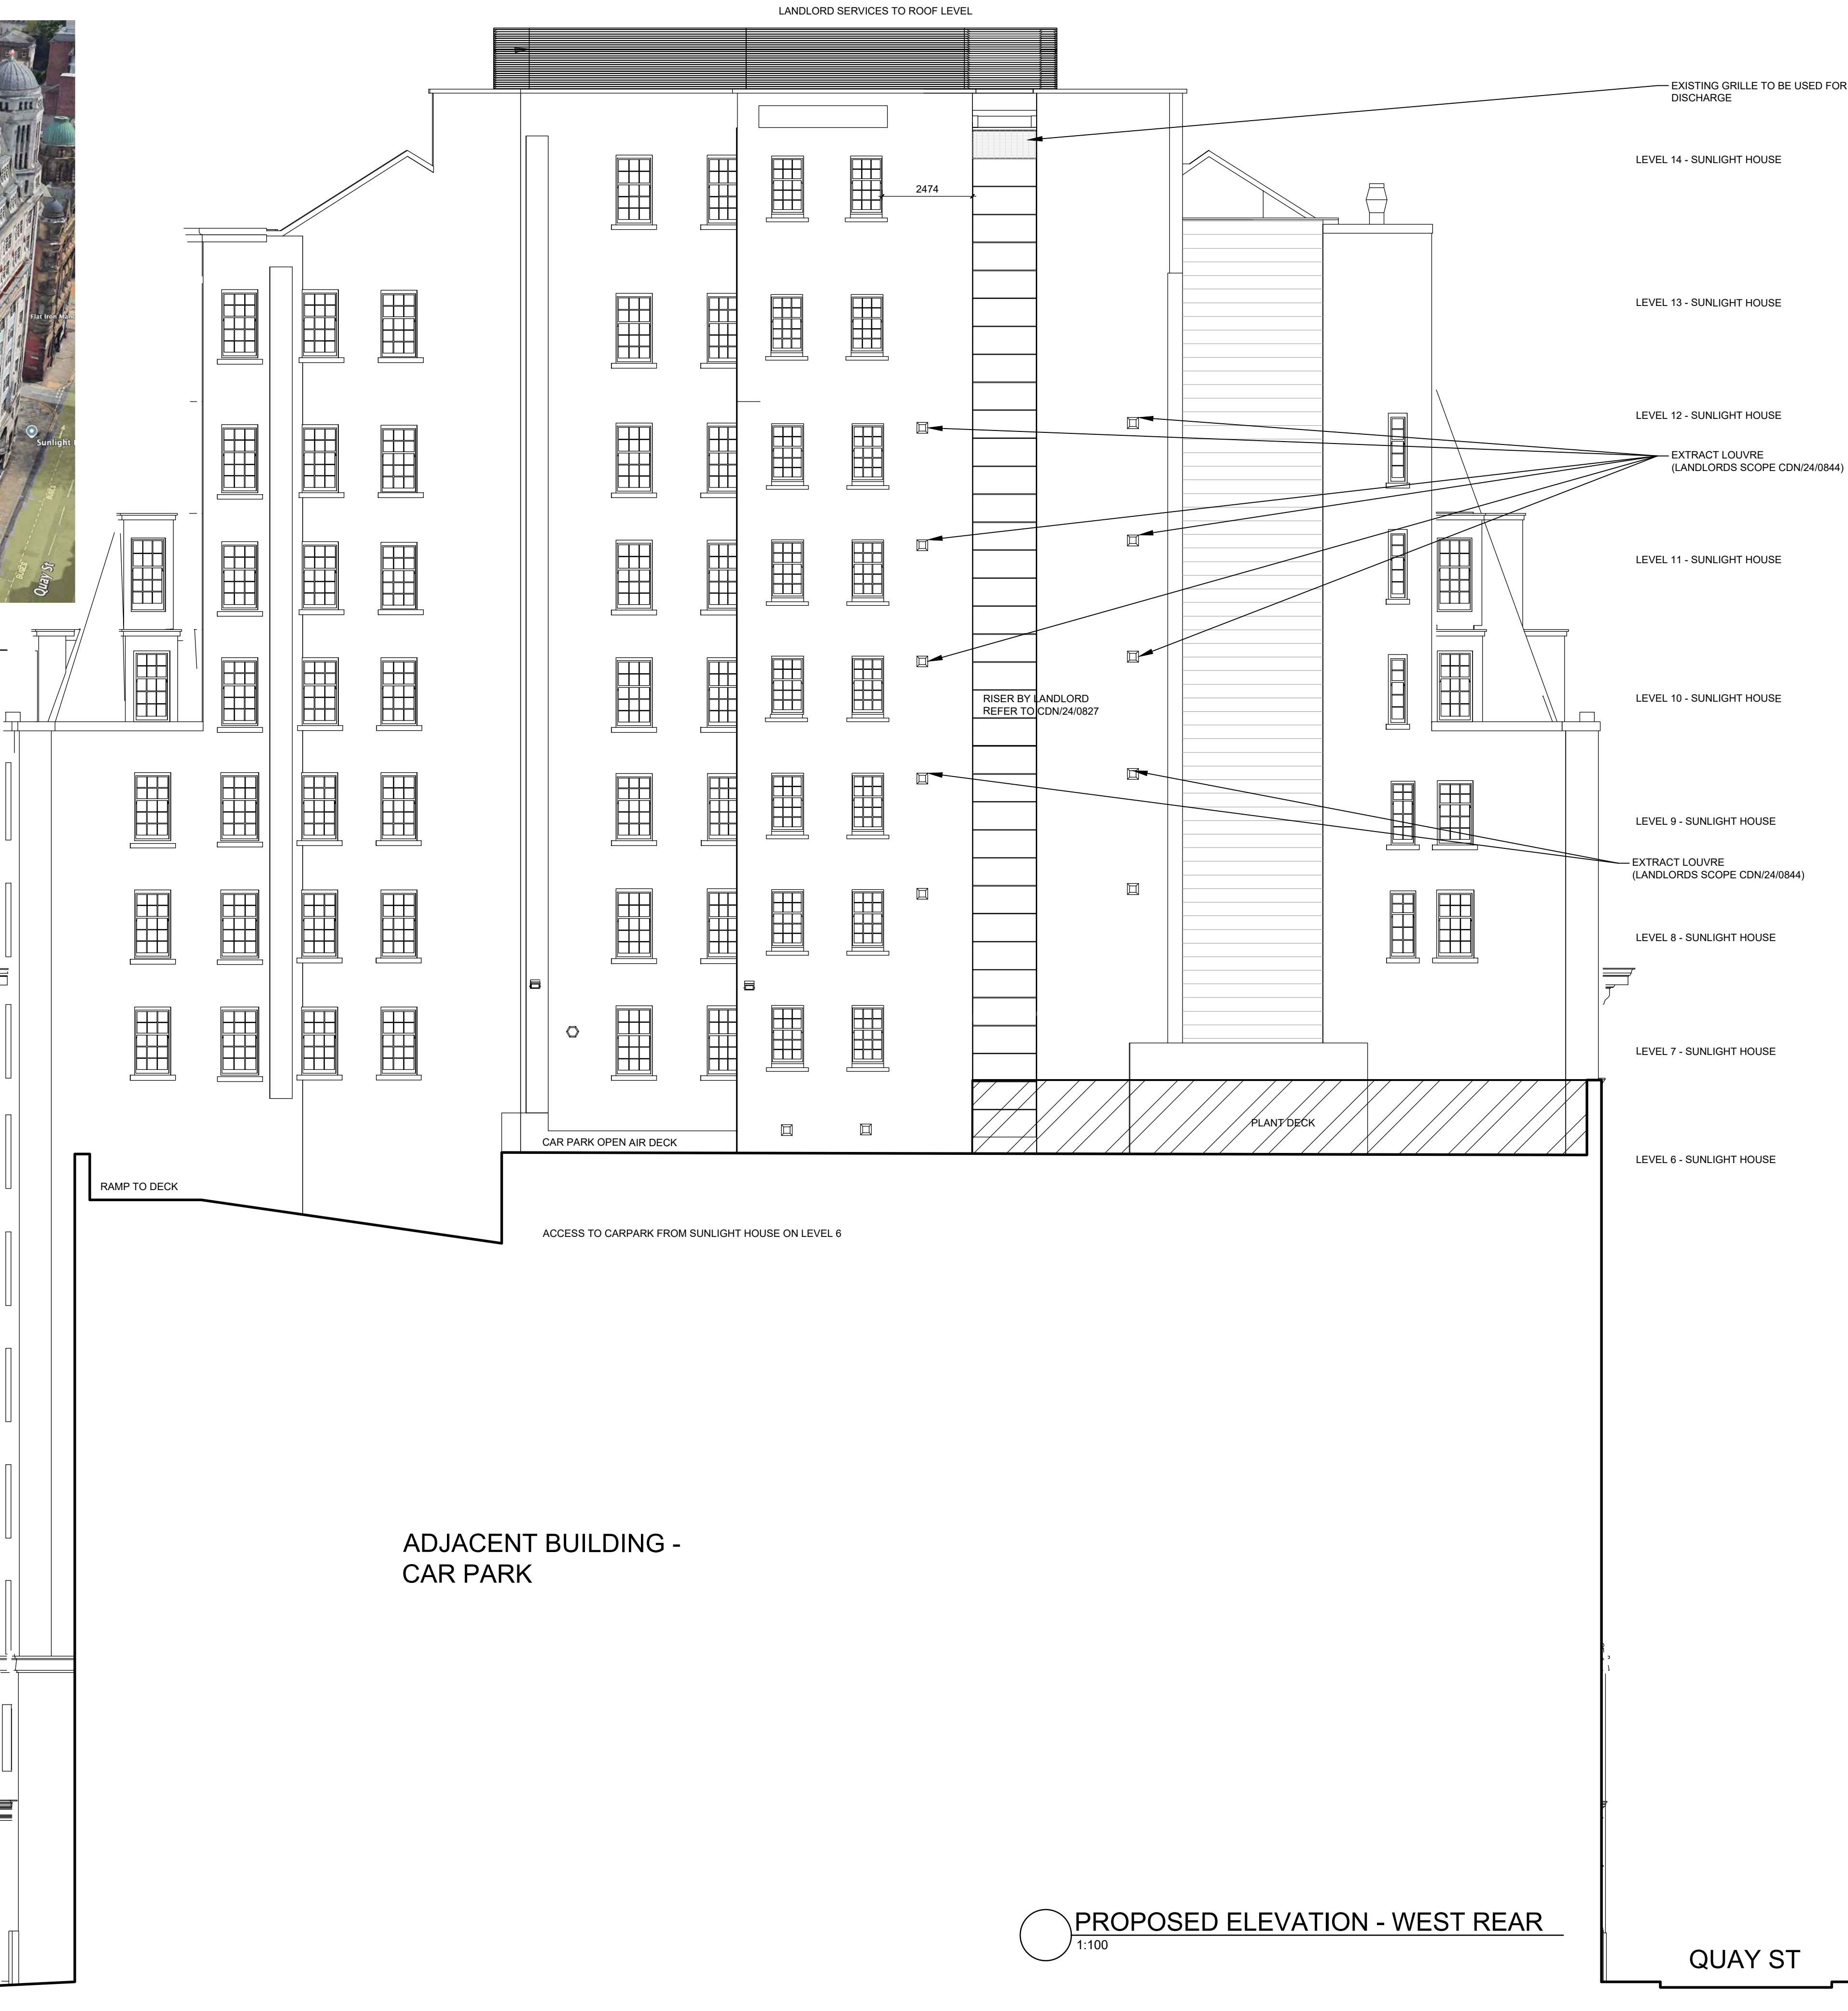


Do not scale from this drawing. All dimensions to be checked on site prior to manufacture and construction. This drawing is the property of Harrison Ince Holdings Limited and should not be reproduced without permission. All discrepancies to be brought to the attention of the architect immediately. This drawing is to be read in conjunction with the specification / bill of quantities and related drawings.

REVISIONS			
-	PLANNING ISSUE	15.10.25	GW
A	REVISED LOUVRE LOCATION	24.10.25	GW
B	REVISED LOUVRE LOCATION	11.02.26	GW

GLAZED
FACADE - DO
NOT APPEAR
OPERABLE

ALL DIMENSIONS TO BE CHECKED
ON SITE BEFORE CONSTRUCTION

FOR PLANNING

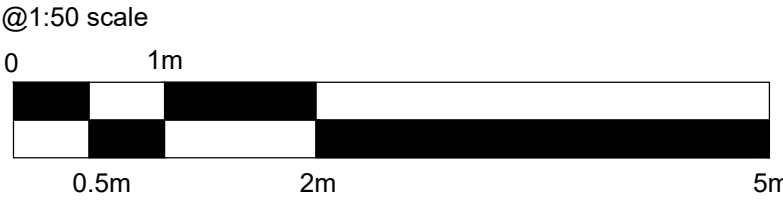

HARRISON INCE
ARCHITECTS INTERIOR DESIGNERS

CLIENT
PINS SOCIAL CLUB

PROJECT
SUNLIGHT HOUSE
LITTLE QUAY ST, MANCHESTER M3 3HP

TITLE
PROPOSED
WEST REAR ELEVATION

DATE
FEBRUARY 2026

SCALE
1:50 @ A1

JOB NO.
01

DWG. NO.
AL008 B

DRAWN
CAD/GW

CHECKED

SECOND FLOOR
EAST
2 CASTLE STREET
M3 4LZ
TEL: 0161 236 3650
EMAIL: admin@harrison-ince.co.uk

ADJACENT BUILDING

ATKINSON ST

ADJACENT BUILDING -
CAR PARK

PROPOSED ELEVATION - WEST REAR

1:100

QUAY ST