



0m 1m 2m 3m 4m 5m


VISUAL SCALE 1:100 @ A3

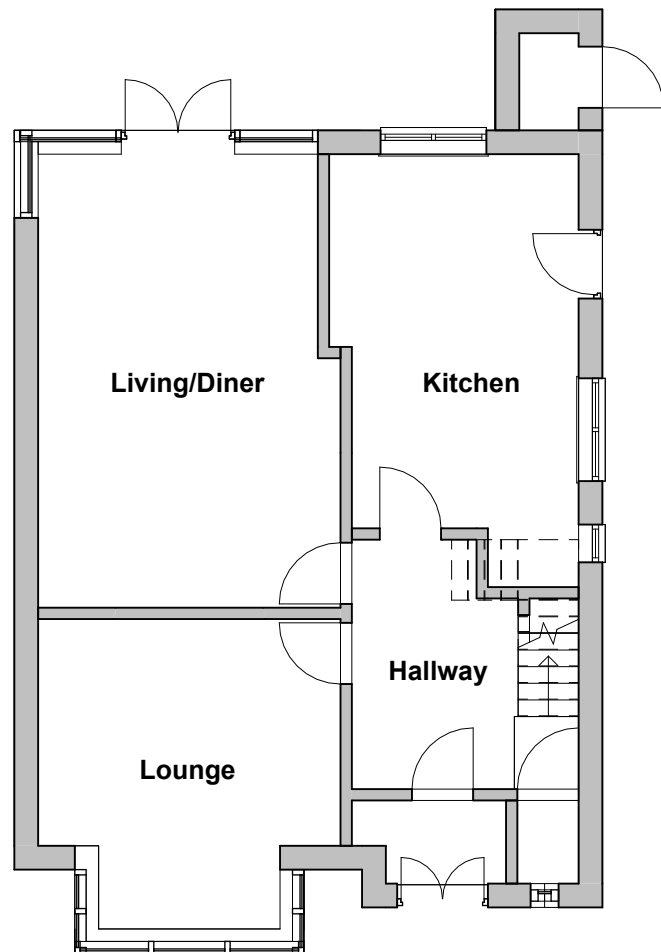

Ex Ground Floor
1 : 100

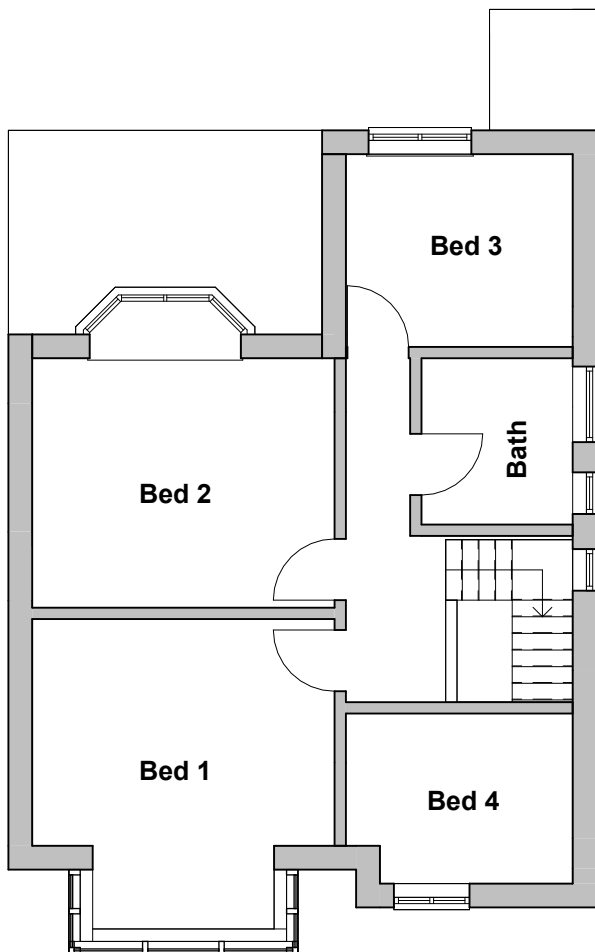

Ex First Floor
1 : 100

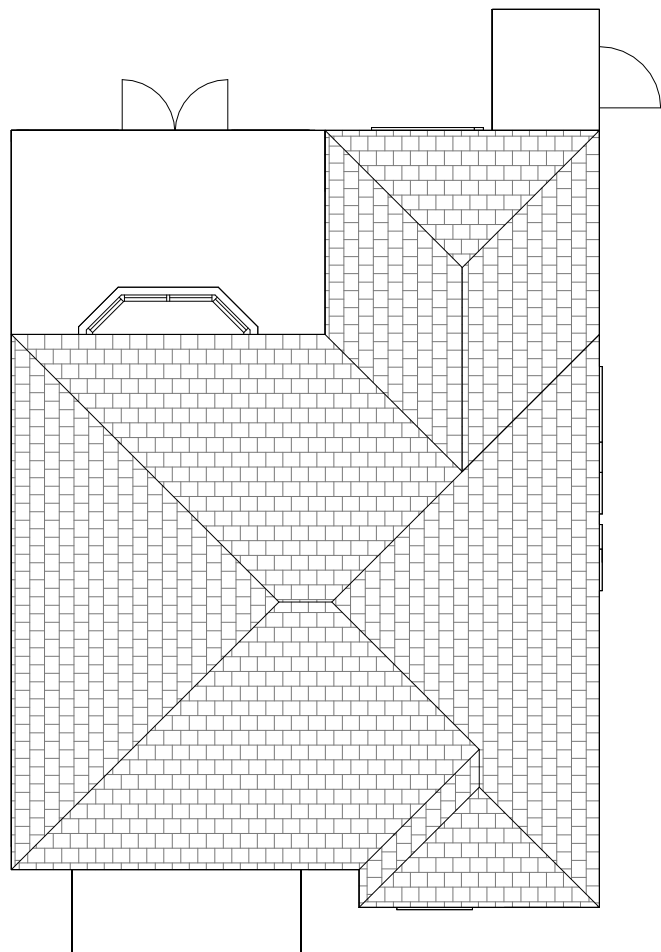

Ex Roof Plan
1 : 100

THIS DRAWING IS THE COPYRIGHT OF MD DESIGN CONSULTANCY. DO NOT SCALE FROM THESE DRAWINGS. ALL LEVELS/DIMENSIONS TO BE CHECKED ON SITE PRIOR TO WORKS COMMENCING. REPORT ALL DISCREPANCIES TO CLIENT/DESIGNER.

CIAT

affiliate



MD DESIGN
CONSULTANCY

07728417797
dabeer@mddesigns.co.uk

Proposed Two Storey Rear Extension

Wensley House, Wilmslow Road , M20 3DE

Existing Plans
(DR) A100

Project Number
0093

Client Name
Zaman Ahmad

Drawn By
MDR

Rev	Description
A	First Issue
B	Issued For Planning

Date
12.12.25
08.01.26

Revision **B**




Ex Front Elevation
1 : 100



Ex RHS Elevation
1 : 100



Ex Rear Elevation
1 : 100

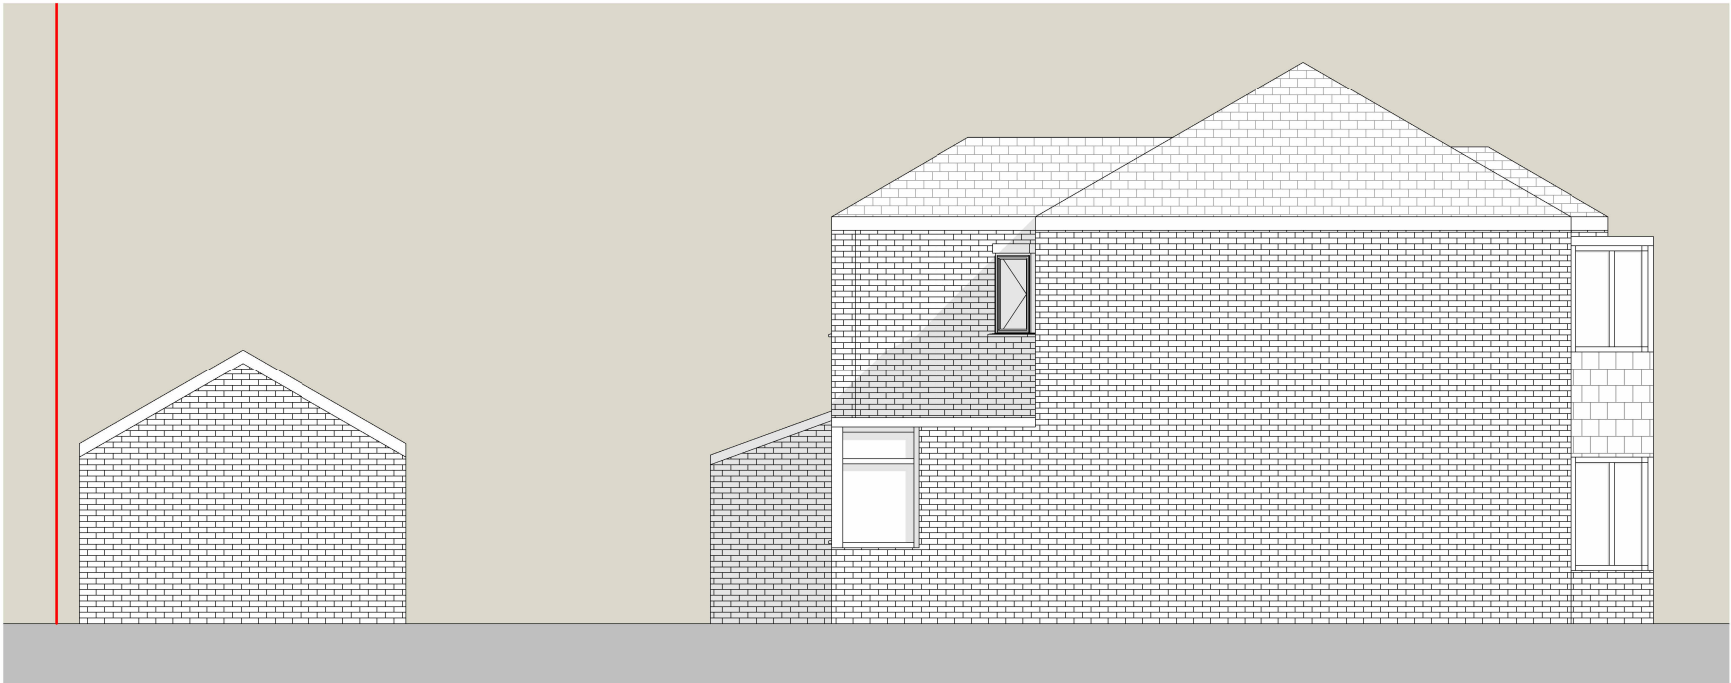

Ex LHS Elevation
1 : 100

THIS DRAWING IS THE COPYRIGHT OF MD DESIGN CONSULTANCY. DO NOT SCALE FROM THESE DRAWINGS. ALL LEVELS/DIMENSIONS TO BE CHECKED ON SITE PRIOR TO WORKS COMMENCING. REPORT ALL DISCREPANCIES TO CLIENT/DESIGNER.

Proposed Two Storey Rear Extension
Wensley House, Wilmslow Road , M20 3DE

Existing Elevations
(DR) A101

Project Number
0093

Client Name
Zaman Ahmad

Drawn By
MDR

Rev	Description	Date
A	First Issue	12.12.25
B	Issued For Planning	08.01.26
Revision B		

CIAT

affiliate




MD DESIGN

CONSULTANCY

07728417797

dabeer@mddesigns.co.uk

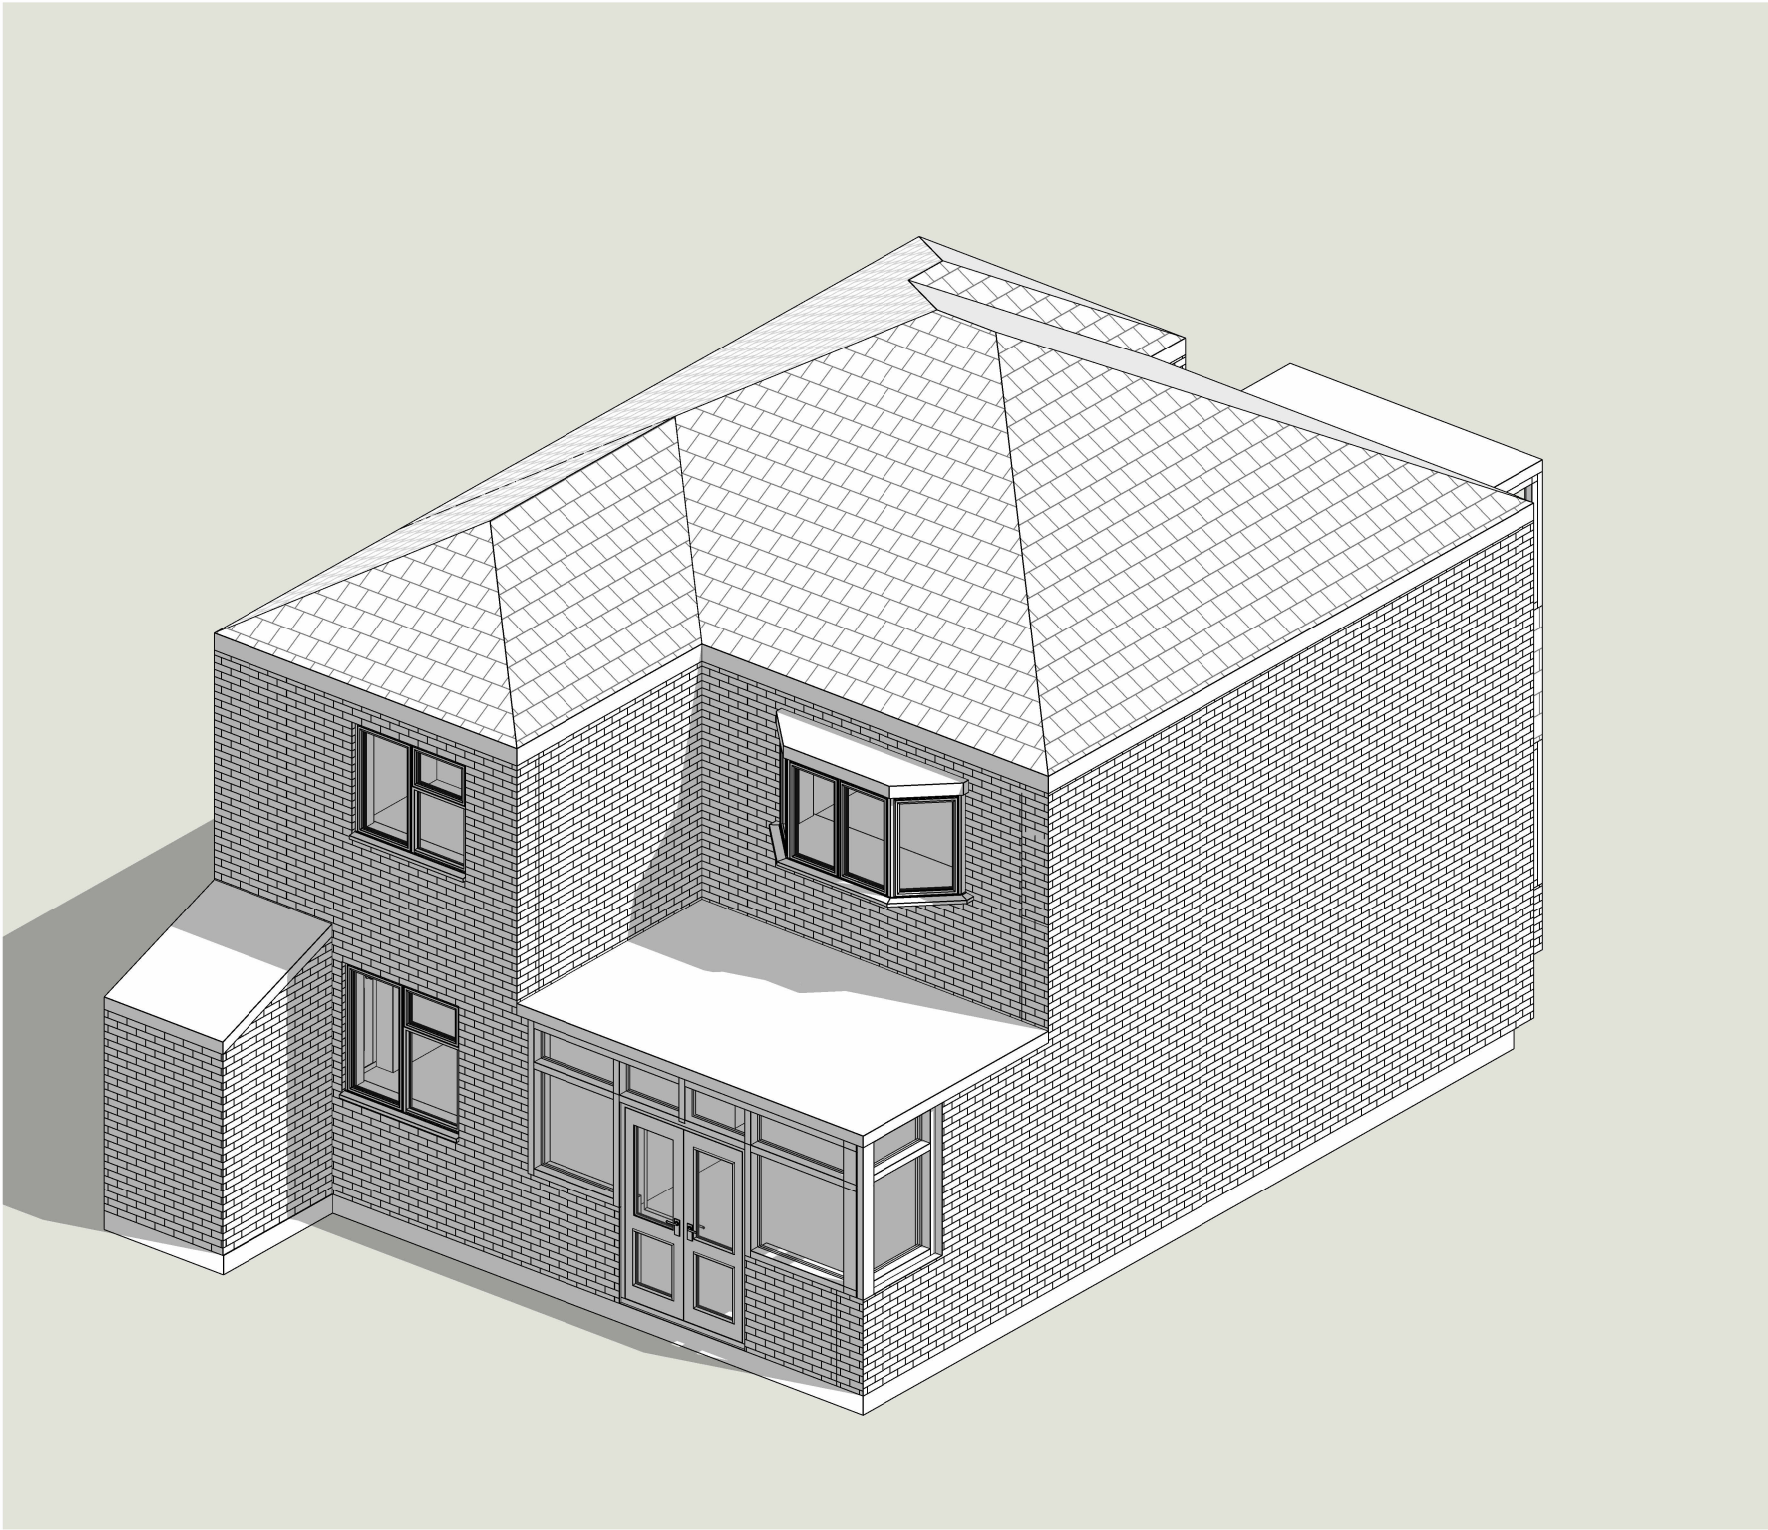

THIS DRAWING IS THE COPYRIGHT OF MD DESIGN CONSULTANCY. DO NOT SCALE FROM THESE DRAWINGS. ALL LEVELS/DIMENSIONS TO BE CHECKED ON SITE PRIOR TO WORKS COMMENCING. REPORT ALL DISCREPANCIES TO CLIENT/DESIGNER.

CIAT

affiliate



MD DESIGN
CONSULTANCY
07728417797
dabeer@mddesigns.co.uk

Proposed Two Storey Rear Extension

Wensley House, Wilmslow Road , M20 3DE

Existing 3D Views
(DR) A102

Project Number
0093


Client Name
Zaman Ahmad

Drawn By
MDR


Rev	Description	Date
A	First Issue	12.12.25
B	Issued For Planning	08.01.26
Revision B		

0m 1m 2m 3m 4m 5m


VISUAL SCALE 1:100 @ A3

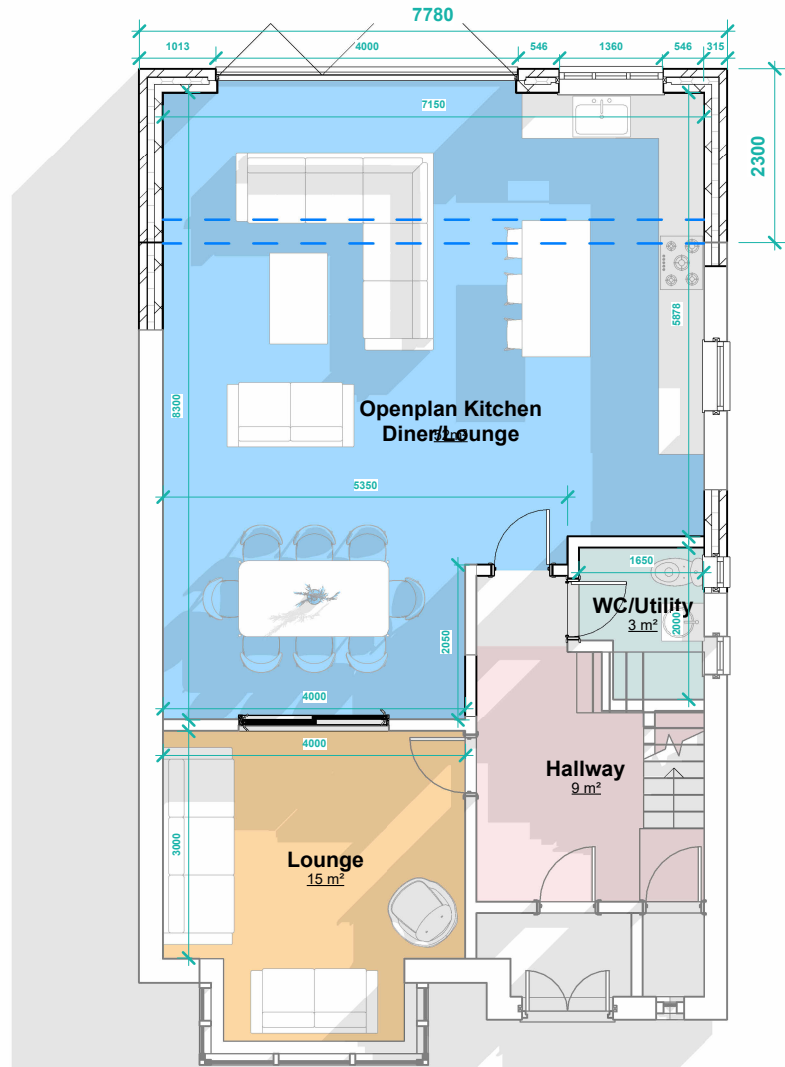

PP Ground Floor
1 : 100

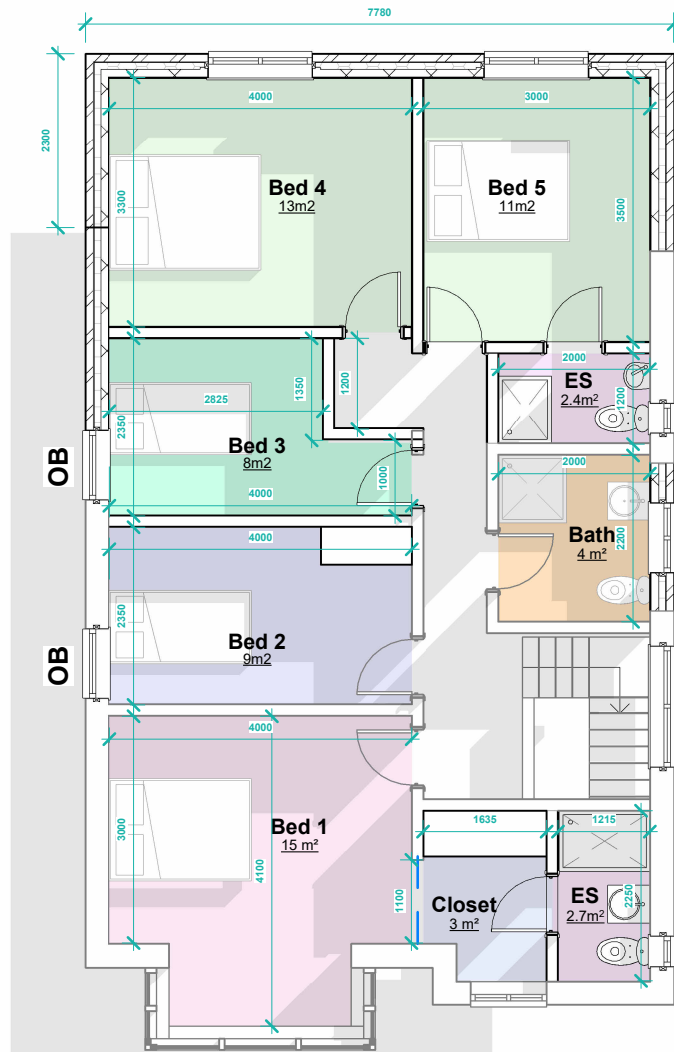

PP First Floor
1 : 100

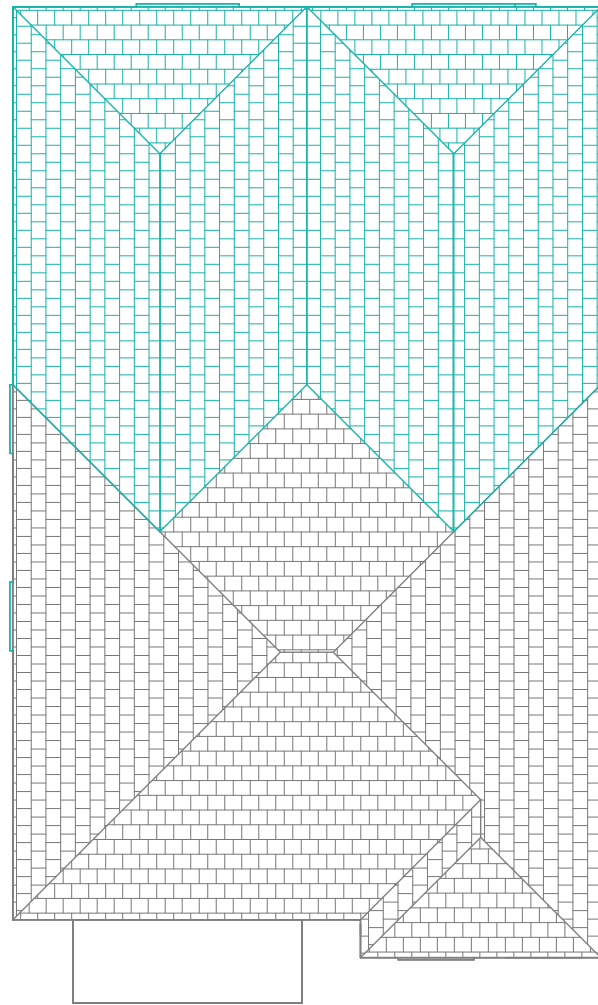

PP Roof Plan
1 : 100

THIS DRAWING IS THE COPYRIGHT OF MD DESIGN CONSULTANCY. DO NOT SCALE FROM THESE DRAWINGS. ALL LEVELS/DIMENSIONS TO BE CHECKED ON SITE PRIOR TO WORKS COMMENCING. REPORT ALL DISCREPANCIES TO CLIENT/DESIGNER.

CIAT

affiliate



MD DESIGN
CONSULTANCY
07728417797
dabeer@mddesigns.co.uk

Proposed Two Storey Rear Extension
Wensley House, Wilmslow Road , M20 3DE

Proposed Plans
(DR) A200

Project Number
0093

Client Name
Zaman Ahmad

Drawn By
MDR


Rev Description
A First Issue
B Issued For Planning

Date
12.12.25
08.01.26

Revision **B**




PP Front Elevation
1 : 100

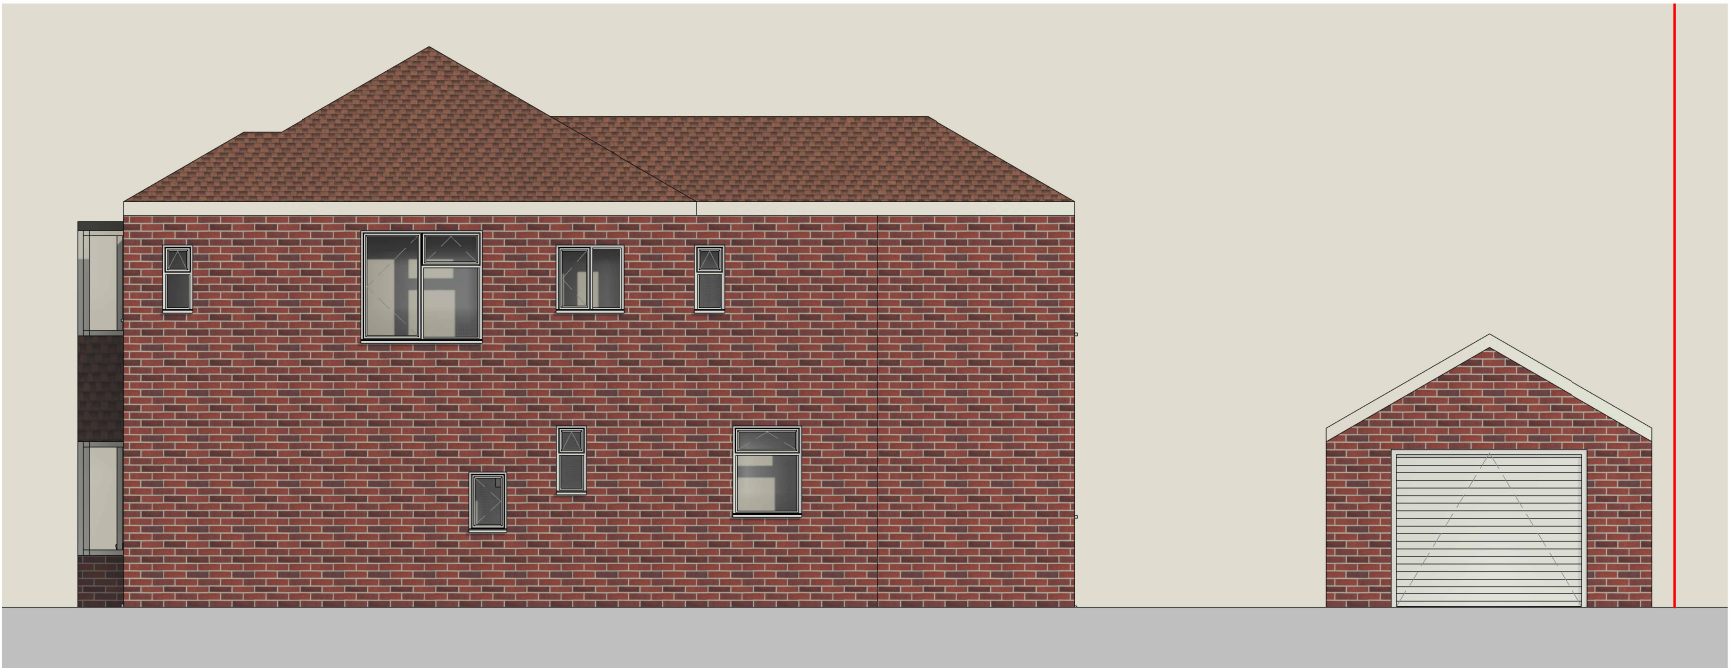

PP RHS Elevation
1 : 100



PP Rear Elevation
1 : 100

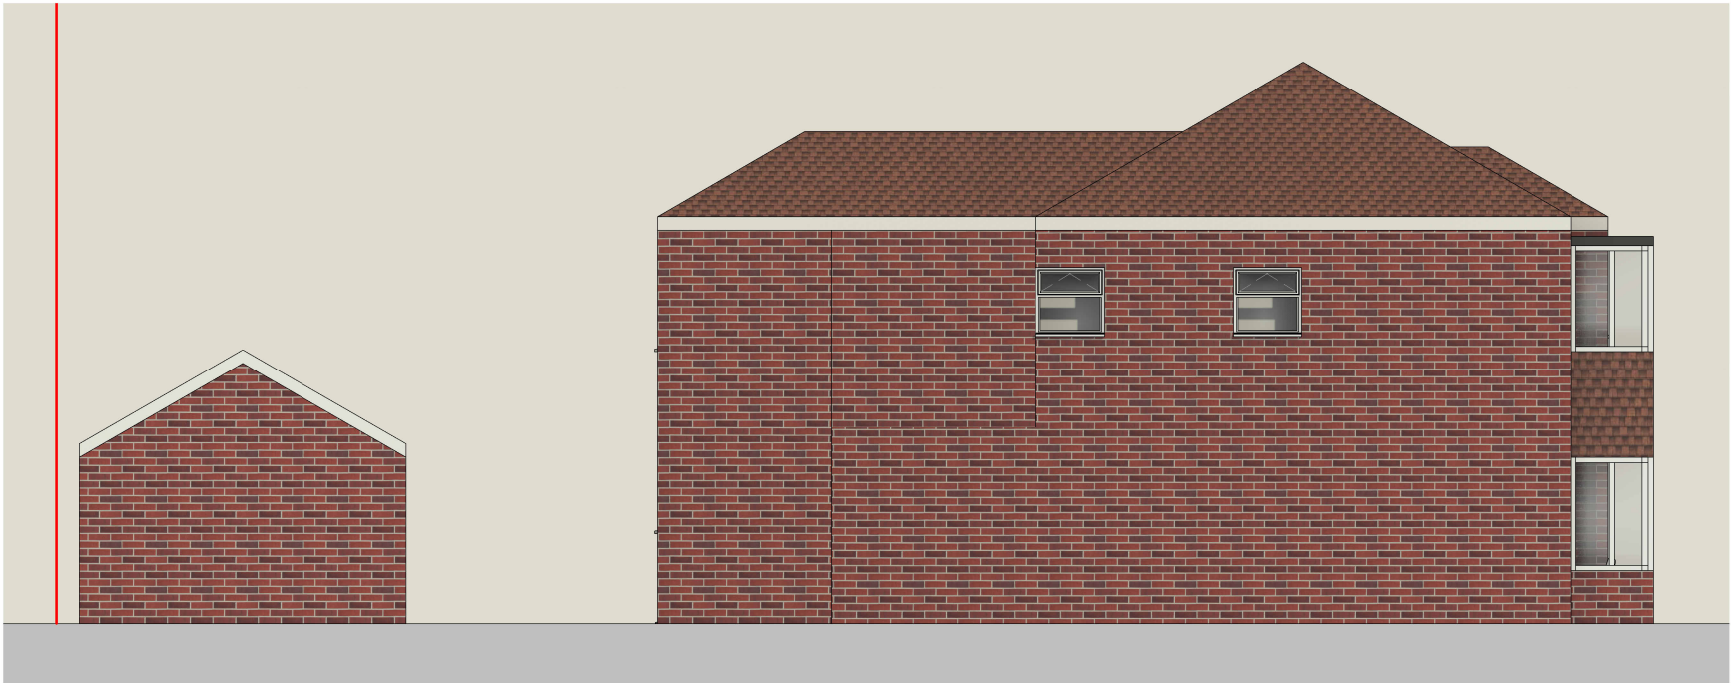

PP LHS Elevation
1 : 100

THIS DRAWING IS THE COPYRIGHT OF MD DESIGN CONSULTANCY. DO NOT SCALE FROM THESE DRAWINGS. ALL LEVELS/DIMENSIONS TO BE CHECKED ON SITE PRIOR TO WORKS COMMENCING. REPORT ALL DISCREPANCIES TO CLIENT/DESIGNER.

CIAT

affiliate



MD DESIGN
CONSULTANCY
07728417797
dabeer@mddesigns.co.uk

**Proposed Two Storey Rear
Extension**
Wensley House, Wilmslow Road , M20 3DE

Proposed Elevations
(DR) A201

Project Number
0093


Client Name
Zaman Ahmad

Drawn By
MDR

Rev	Description
A	First Issue
B	Issued For Planning

Date
12.12.25
08.01.26

Revision **B**

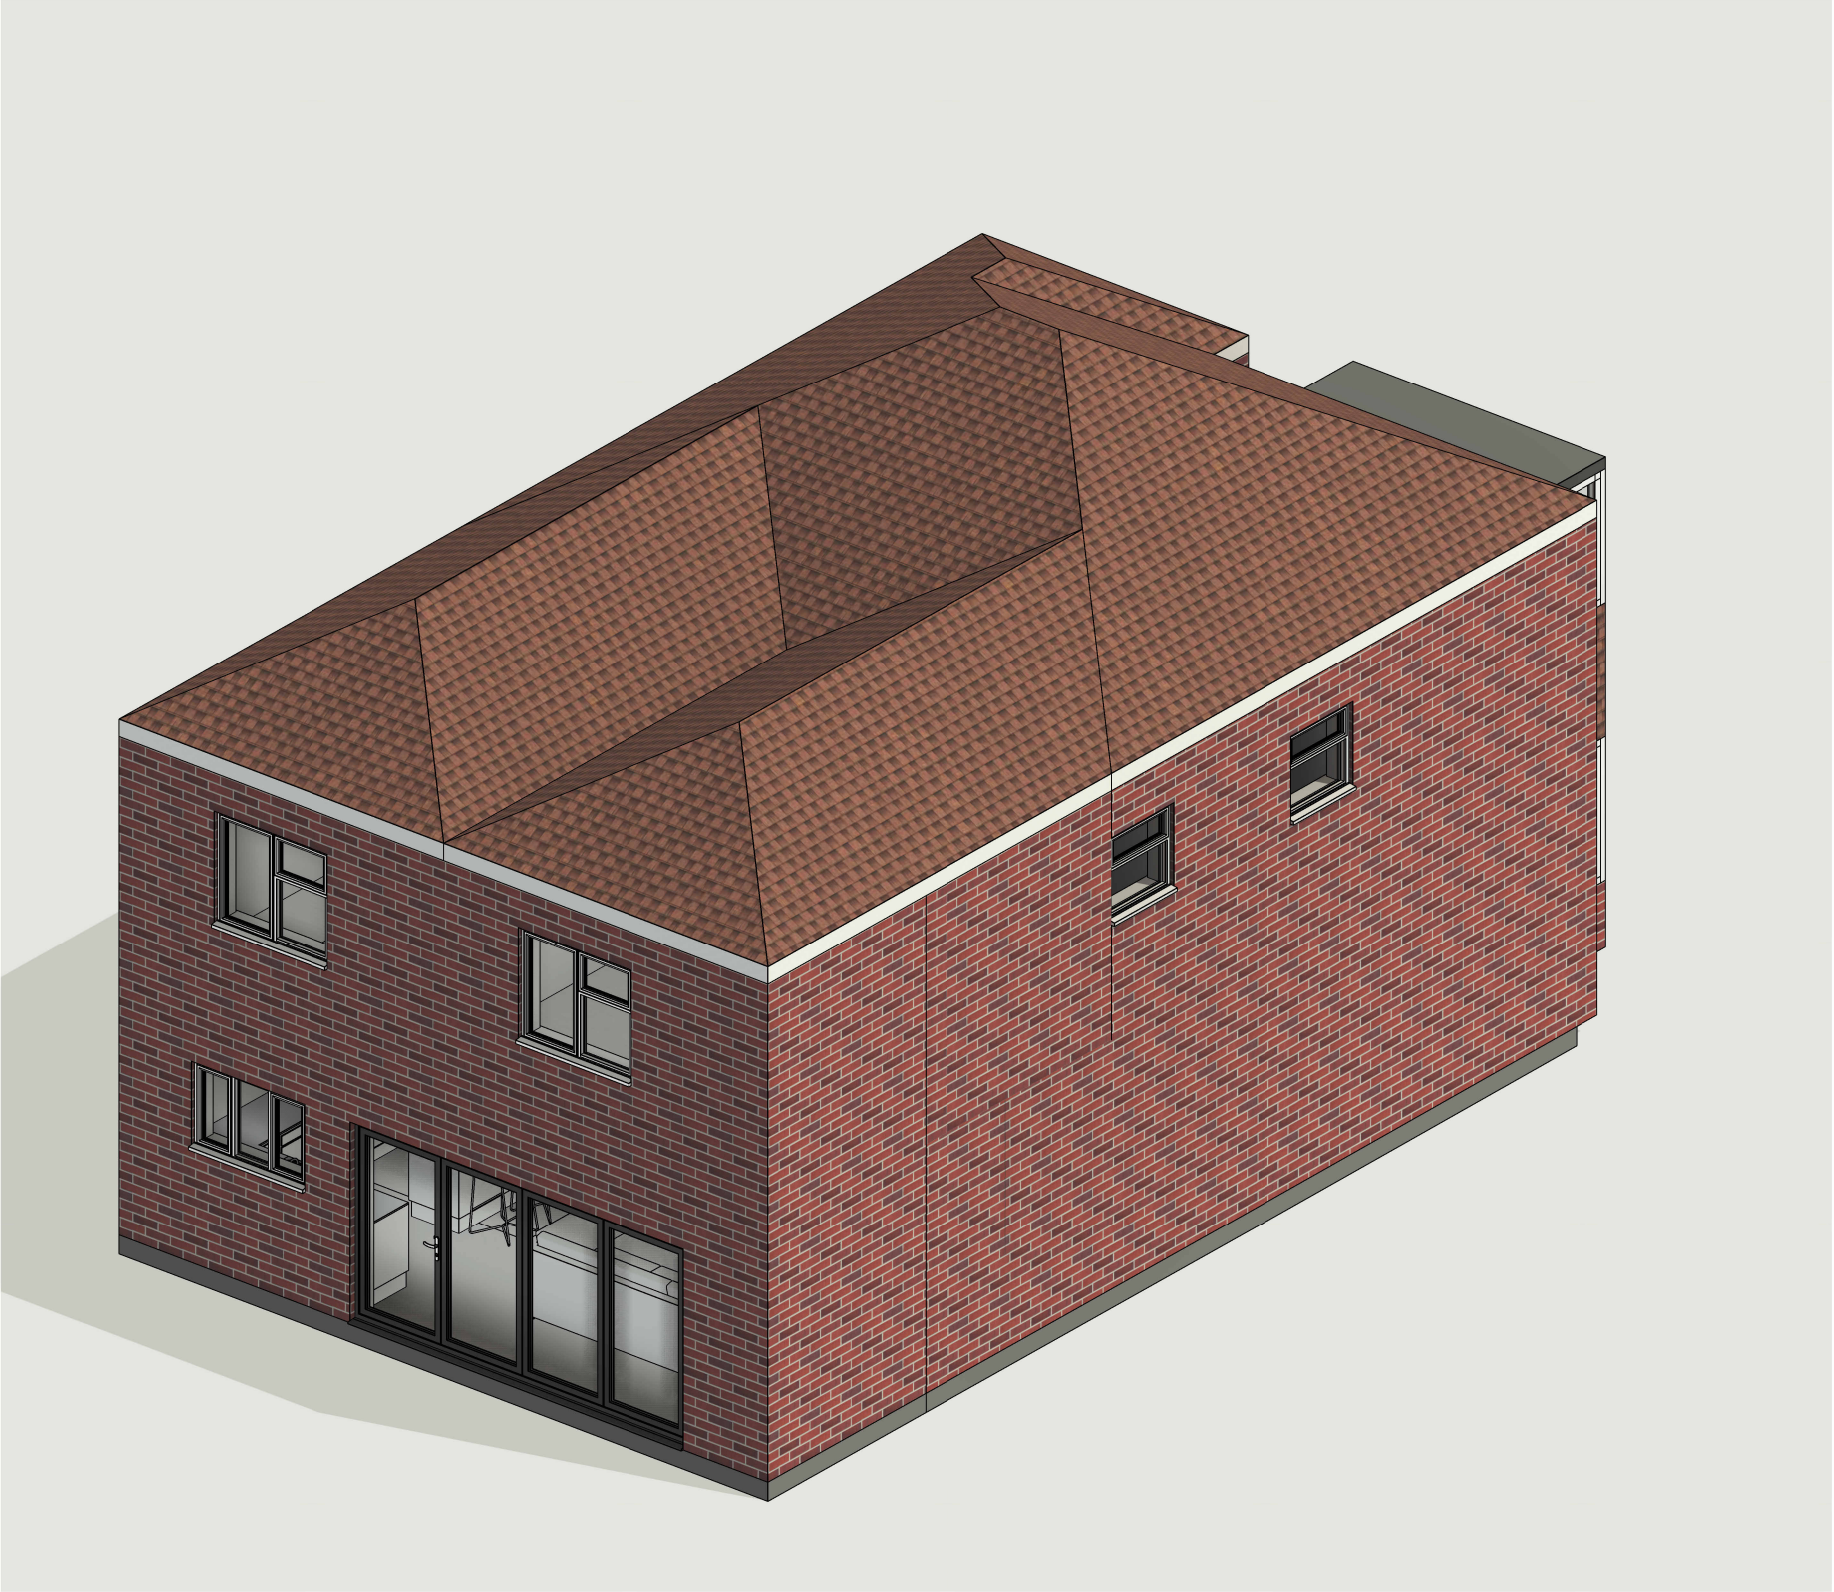

THIS DRAWING IS THE COPYRIGHT OF MD DESIGN CONSULTANCY. DO NOT SCALE FROM THESE DRAWINGS. ALL LEVELS/DIMENSIONS TO BE CHECKED ON SITE PRIOR TO WORKS COMMENCING. REPORT ALL DISCREPANCIES TO CLIENT/DESIGNER.

CIAT

affiliate



MD DESIGN
CONSULTANCY
07728417797
dabeer@mddesigns.co.uk

Proposed Two Storey Rear Extension

Wensley House, Wilmslow Road , M20 3DE

Proposed 3D Views
(DR) A202

Project Number
0093

Client Name
Zaman Ahmad

Drawn By
MDR

Rev	Description	Date
A	First Issue	12.12.25
B	Issued For Planning	08.01.26

Revision **B**



3D GF Plan





3D 1F Plan

THIS DRAWING IS THE COPYRIGHT OF MD DESIGN CONSULTANCY. DO NOT SCALE FROM THESE DRAWINGS. ALL LEVELS/DIMENSIONS TO BE CHECKED ON SITE PRIOR TO WORKS COMMENCING. REPORT ALL DISCREPANCIES TO CLIENT/DESIGNER.

<div>CIAT</div> <div>affiliate</div>	<div><div><div>MD DESIGN</div><div>CONSULTANCY</div><div>07728417797</div><div>dabeer@mddesigns.co.uk</div></div></div>	<div>Proposed Two Storey Rear Extension</div> <div>Wensley House, Wilmslow Road , M20 3DE</div>	<div>3D Plans</div> <div>(DR) A203</div>	<div>Client Name</div> <div>Zaman Ahmad</div>	<div>Rev</div> <div>A</div> <div>B</div> <div>Description</div> <div>First Issue</div> <div>Issued For Planning</div> <div>Date</div> <div>12.12.25</div> <div>08.01.26</div>
		<div>Project Number</div> <div>0093</div>	<div>Drawn By</div> <div>MDR</div>	<div>Revision</div> <div>B</div>	


Revision **B**

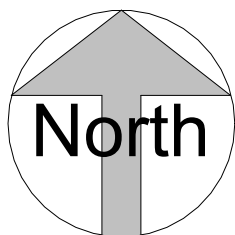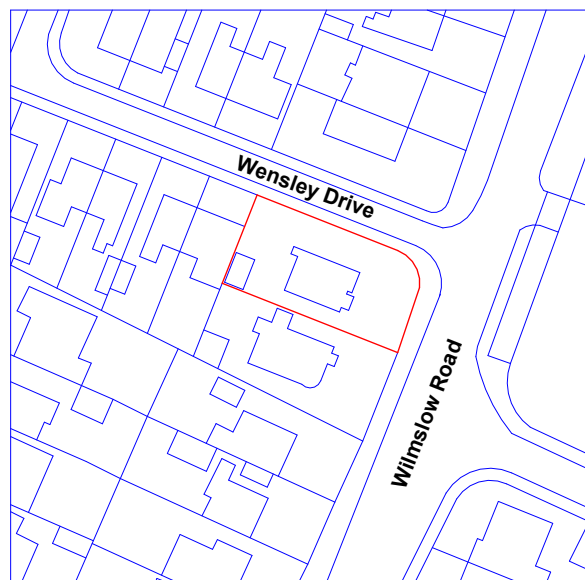



Location Plan
1 : 1250



VISUAL SCALE 1:1250 @ A3

 

VISUAL SCALE 1:200 @ A3

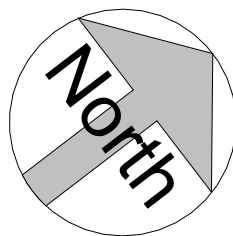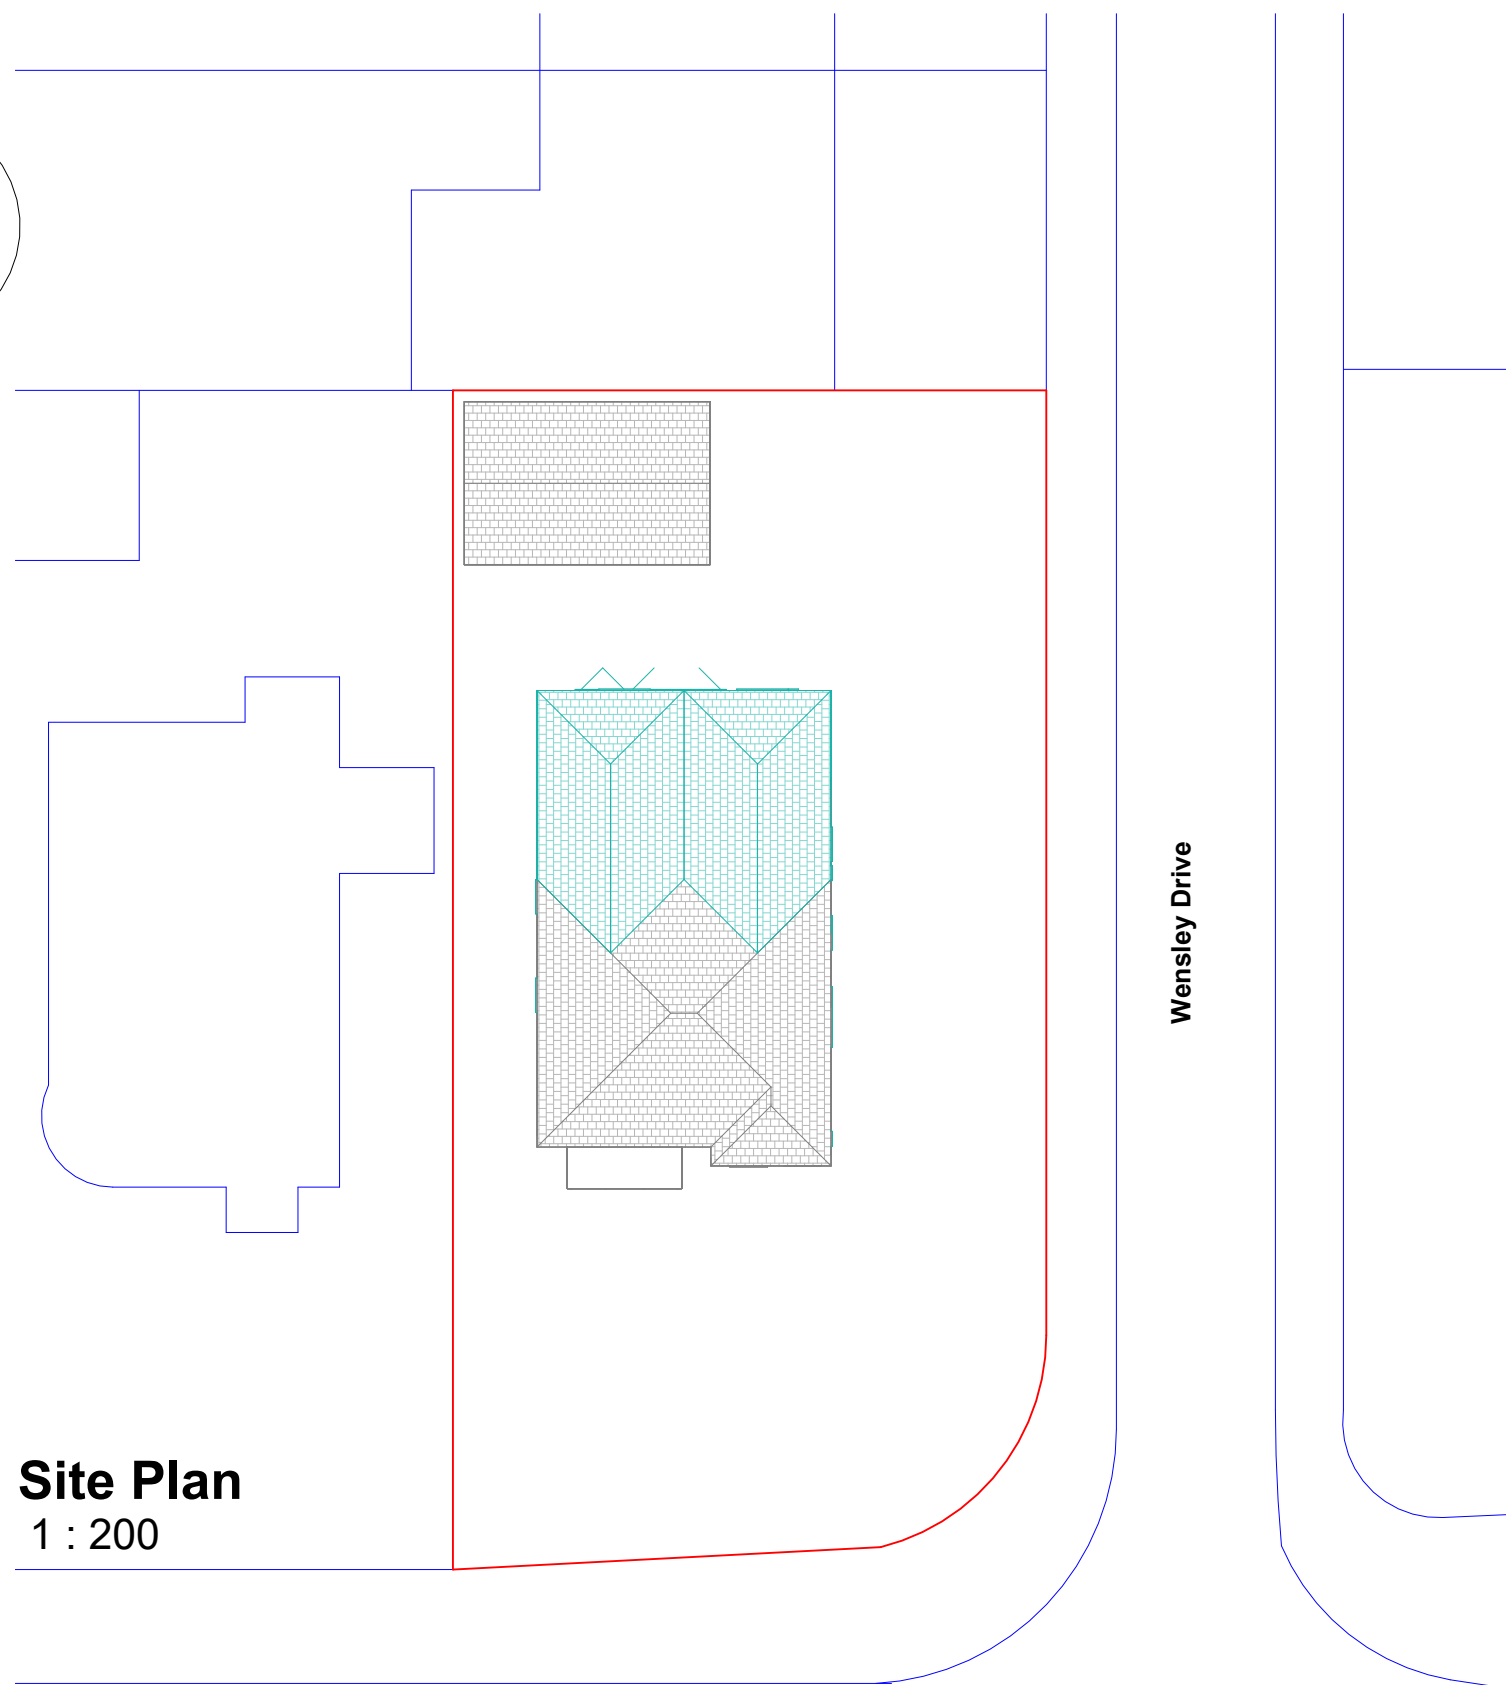

Site Plan
1 : 200

Wilmslow Road

Wensley Drive

THIS DRAWING IS THE COPYRIGHT OF MD DESIGN CONSULTANCY. DO NOT SCALE FROM THESE DRAWINGS. ALL LEVELS/DIMENSIONS TO BE CHECKED ON SITE PRIOR TO WORKS COMMENCING. REPORT ALL DISCREPANCIES TO CLIENT/DESIGNER.

CIAT affiliate	<div></div> <div>MD DESIGN CONSULTANCY 07728417797 dabeer@mddesigns.co.uk</div>	<div>Proposed Two Storey Rear Extension</div> <div>Wensley House, Wilmslow Road , M20 3DE</div>	Location Plan (DR) A204	Client Name Zaman Ahmad	<div>Rev</div> <div>A First Issue B Issued For Planning</div> <div>Revision B</div>	<div>Date</div> <div>12.12.25 08.01.26</div>
			Project Number 0093	Drawn By MDR		