
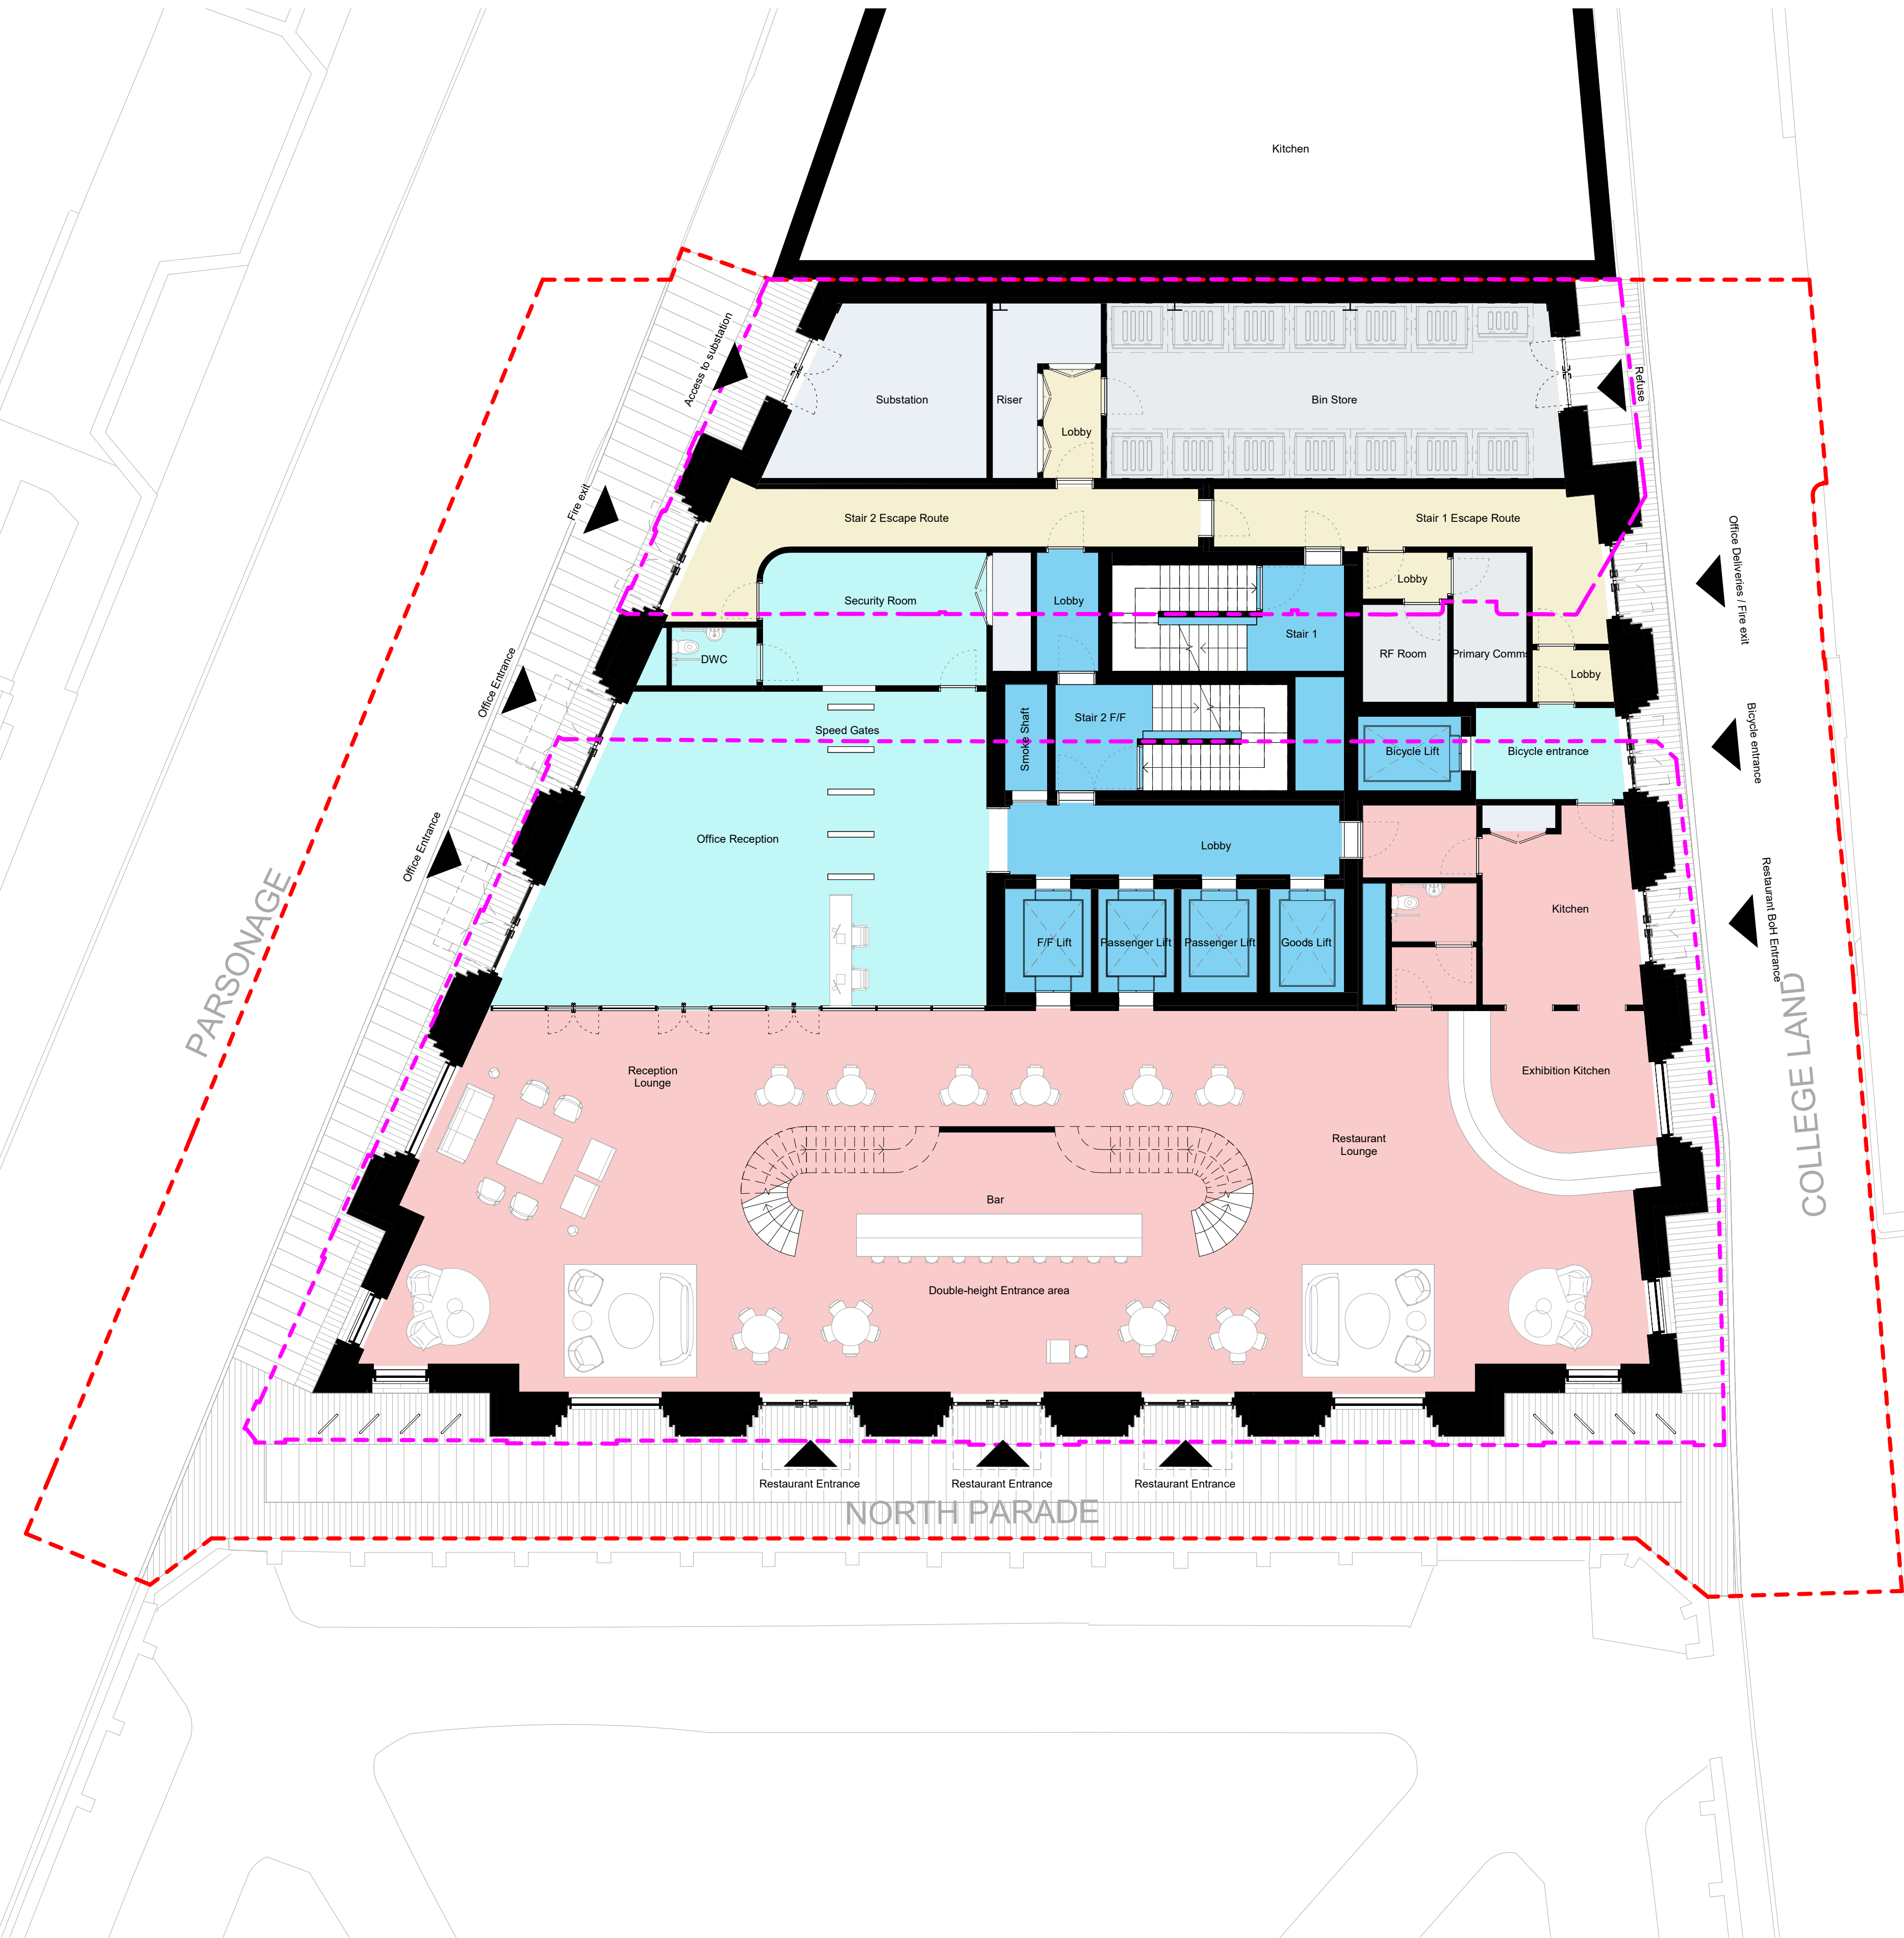


This work is copyright and shall not be reproduced or used for any other purpose without the written permission of Squire and Partners.

The internal layouts and furniture arrangements are shown for illustrative purposes only and are not submitted for approval.

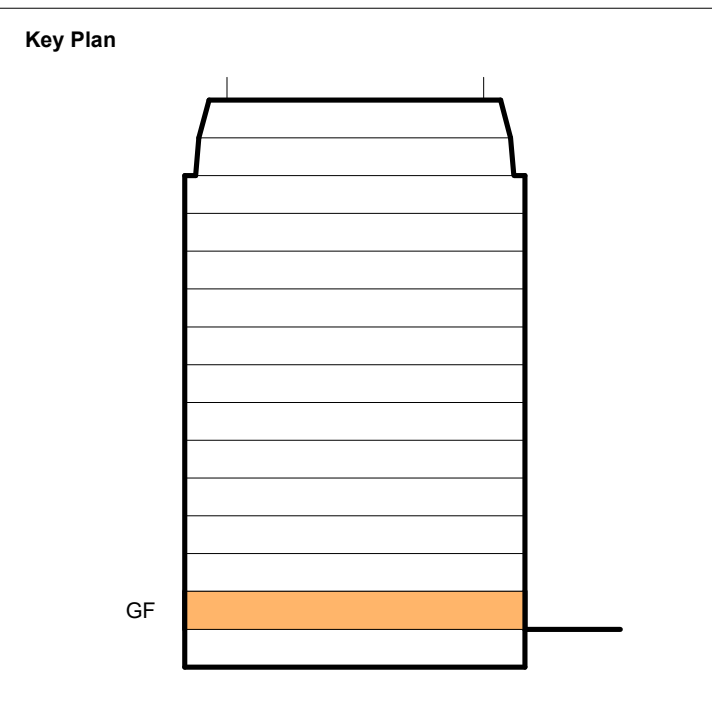

Key

- BOH
- Circulation
- Core
- Facilities
- Plant
- Office
- Commercial

- Planning Application Boundary
- Existing Building Boundary
- 2000 mm Clear Head Height

Issued for Planning	25/07/25	MGR	P03
Issued for Information	16/05/25	MGR	P02
Issue for Information	25/09/24	MGR	P01
Description	Date	Chk	Rev

SQUIRE & PARTNERS

Squire and Partners LLP
The Department Store
248 Ferndale Road, London SW9 8FR
T: 020 7278 5555

info@squireandpartners.com
www.squireandpartners.com

Project
Parsonage Gardens
Manchester
M3 2NH

Title
Proposed Floor Plan
Level 00

Suitability	Status	Job Number
A2	For Planning	19020
Date	Scale @ ISO A1	Revision
18/10/2024	1:100	P03
Drawing Number		
19020-SQP-ZZ-00-DR-A-PL101		

01 Level 00
1:100

