


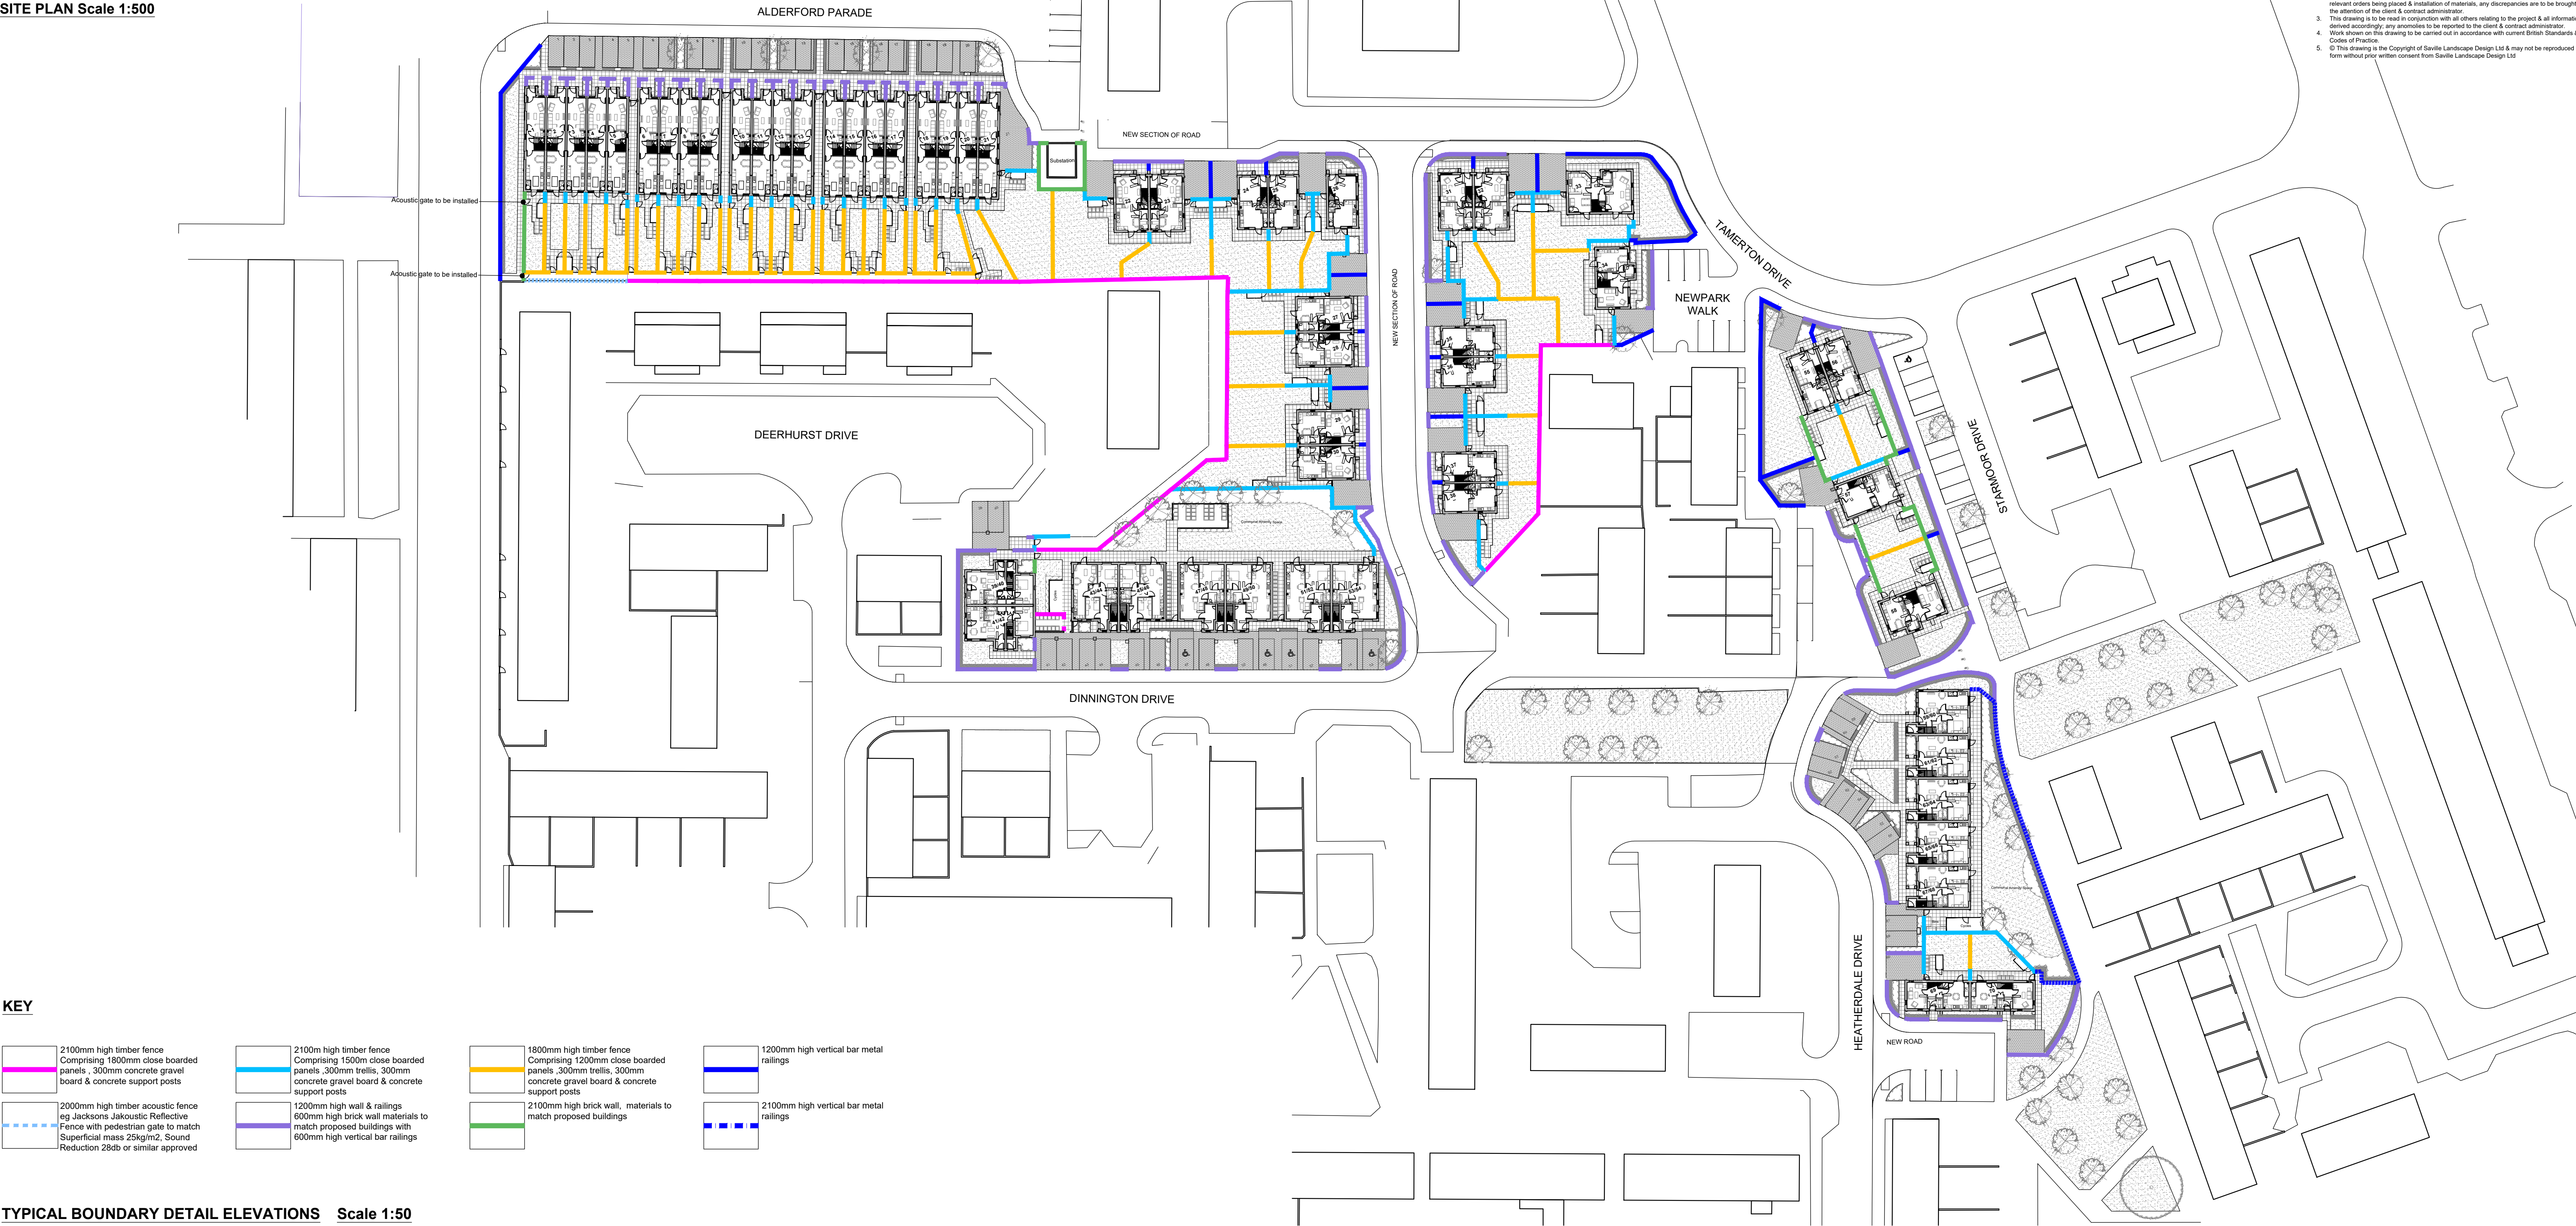


KEY


	2100mm high timber fence Comprising 1800mm close boarded panels, 300mm concrete gravel board & concrete support posts		2100mm high timber fence Comprising 1500mm close boarded panels, 300mm trellis, 300mm concrete gravel board & concrete support posts		1800mm high timber fence Comprising 1200mm close boarded panels, 300mm trellis, 300mm concrete gravel board & concrete support posts		1200mm high vertical bar metal railings
	2000mm high timber acoustic fence eg Jacksons Jakoustic Reflective Fence with pedestrian gate to match Superficial mass 25kg/m2, Sound Reduction 28dB or similar approved		1200mm high wall & railings 600mm high brick wall materials to match proposed buildings with 600mm high vertical bar railings		2100mm high brick wall, materials to match proposed buildings		2100mm high vertical bar metal railings

TYPICAL BOUNDARY DETAIL ELEVATIONS Scale 1:50


2100mm high timber fence

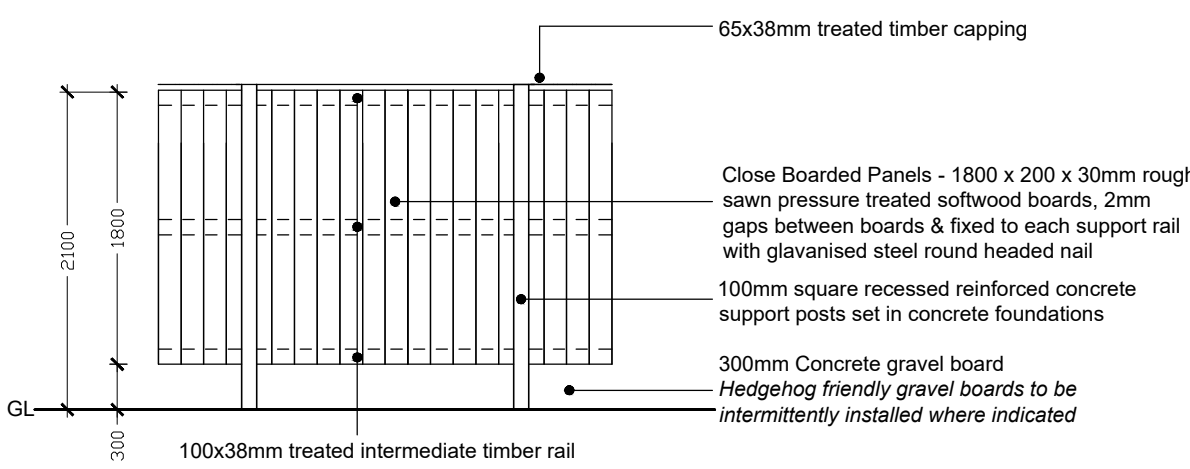


2100mm high timber fence

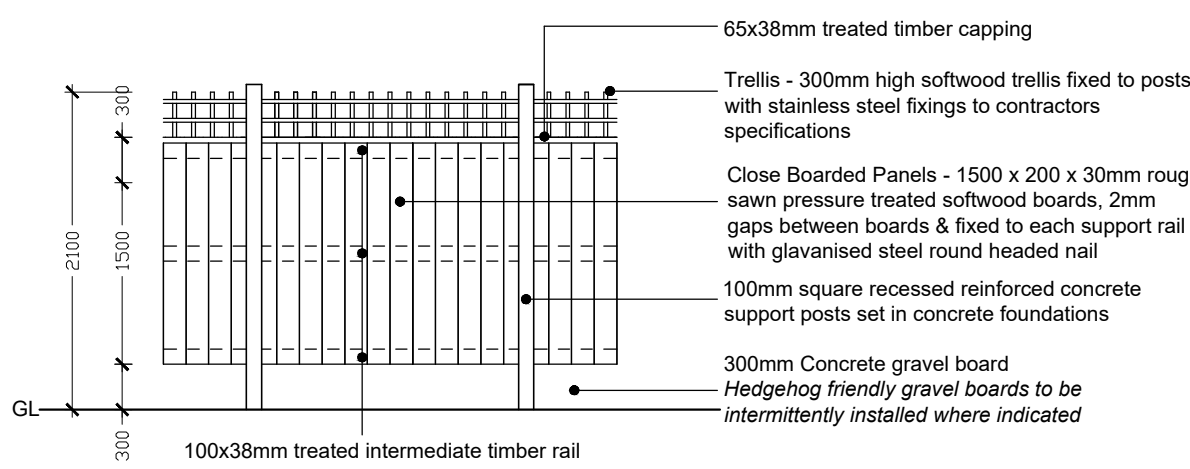


1800mm high timber fence

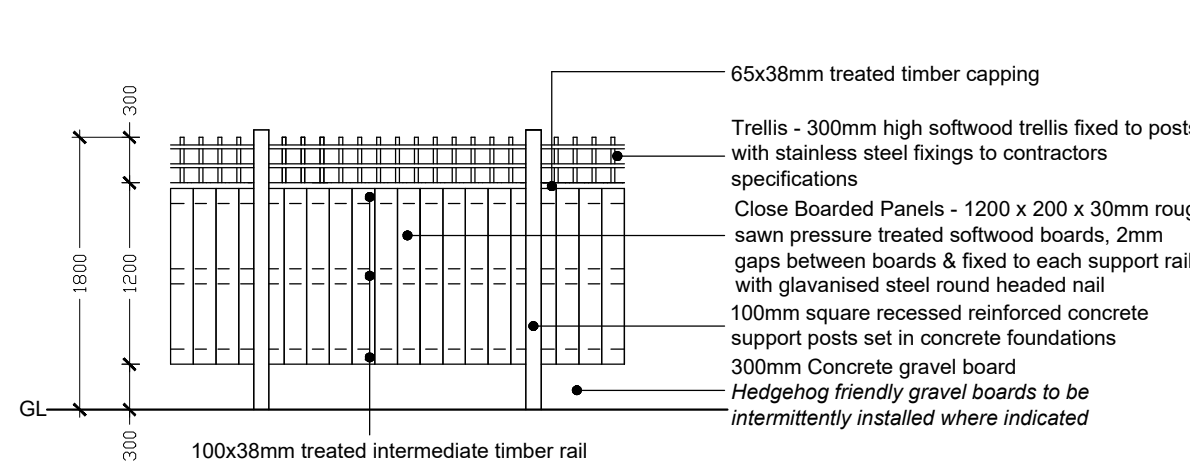


1200mm high metal railings

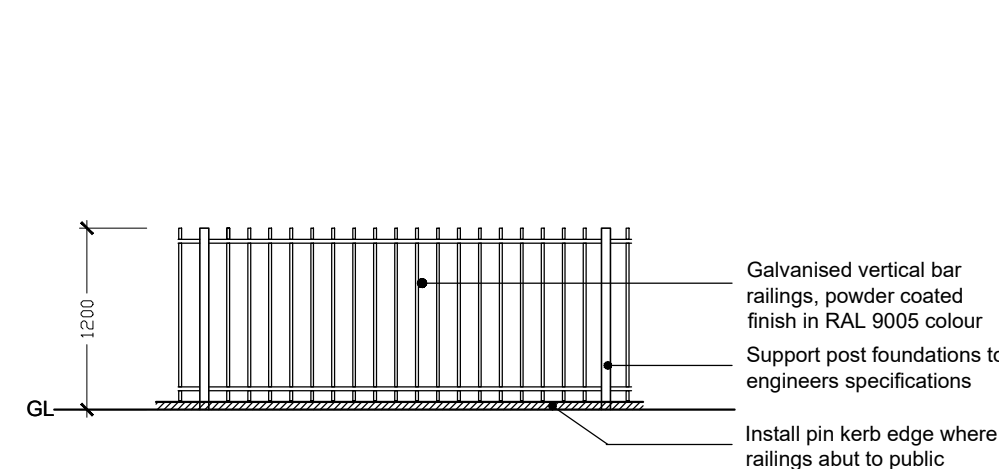


2000mm high acoustic fence

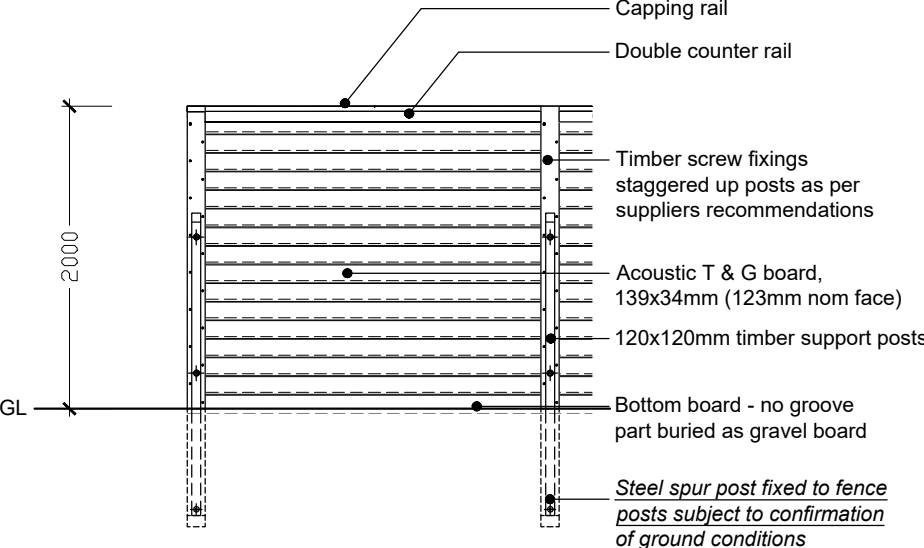


1200mm high wall & railings

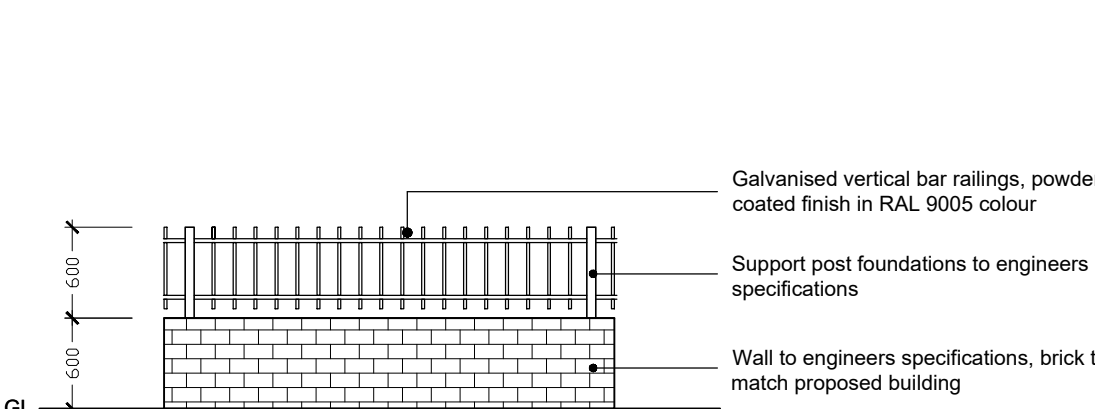

2100mm high wall

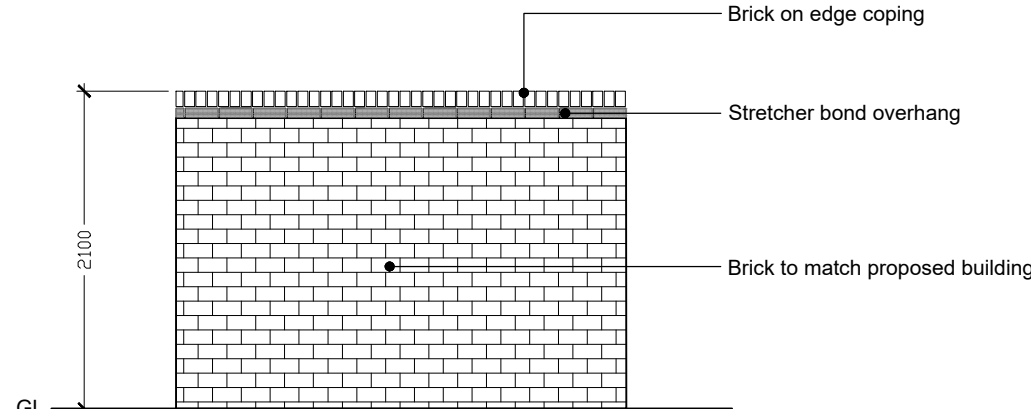

2100mm high metal railings

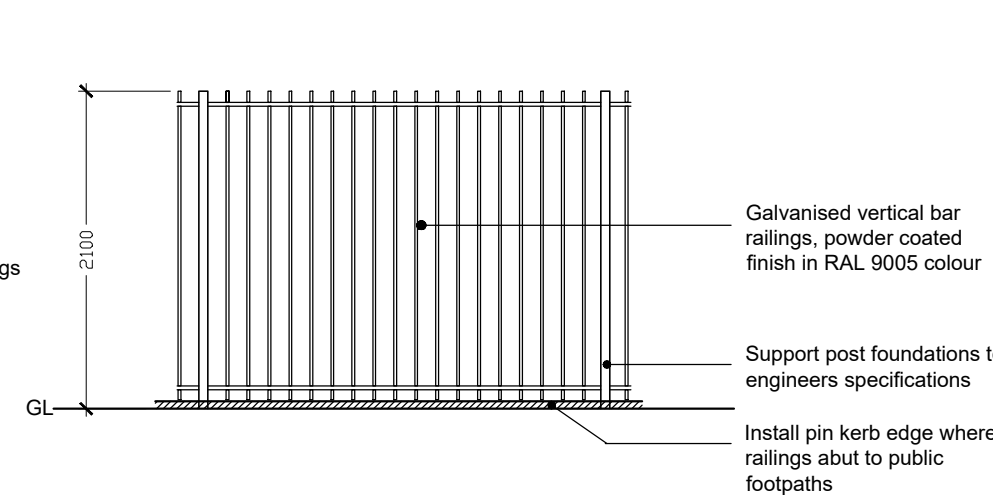

- NOTES:
1. Drawing scaled & issued for planning purposes only.
 2. All setting out, levels & dimensions to be checked on site by the Contractor (s) prior to the relevant orders being placed & installation of materials, any discrepancies are to be brought to the attention of the client & contract administrator.
 3. This drawing is to be read in conjunction with all others relating to the project & all information derived accordingly, any anomalies to be reported to the client & contract administrator.
 4. Work shown on this drawing to be carried out in accordance with current British Standards & Codes of Practice.
 5. © This drawing is the Copyright of Saville Landscape Design Ltd & may not be reproduced in any form without prior written consent from Saville Landscape Design Ltd

E	Plot 26 rear boundary, 26 27 28 29 parking boundary updated to latest architectural plans	KAS	Jan26
D	Updated to latest site plan, high walls replaced with fencing	KAS	Oct25
C	Acoustic fence added to rear of Plots 1-5, note added re gates in brick wall along Waterloo Rd	KAS	Jan25
B	Updated to latest site plan	KAS	Oct24
A	Updated to latest site plan	KAS	Oct24
Rev	Description	Initial	Date

saville LANDSCAPE DESIGN
Hatherlow House Romiley Stockport Cheshire SK6 3DY
T : 0161 406 7333 E : info@savillelandscape.co.uk
M : 07502 289193 W : www.savillelandscape.co.uk

CLIENT Mosscare St Vincent's Housing Limited Ltd			
PROJECT TITLE Heatherdale Drive, Manchester			
DRAWING TITLE Boundary Treatment			
STATUS PLANNING			
SCALE	SHEET SIZE	DRAWN	CHECKED
Varies	A1	KAS	-
PROJECT NO.	DRAWING NO.	REV.	
345	03	E	