



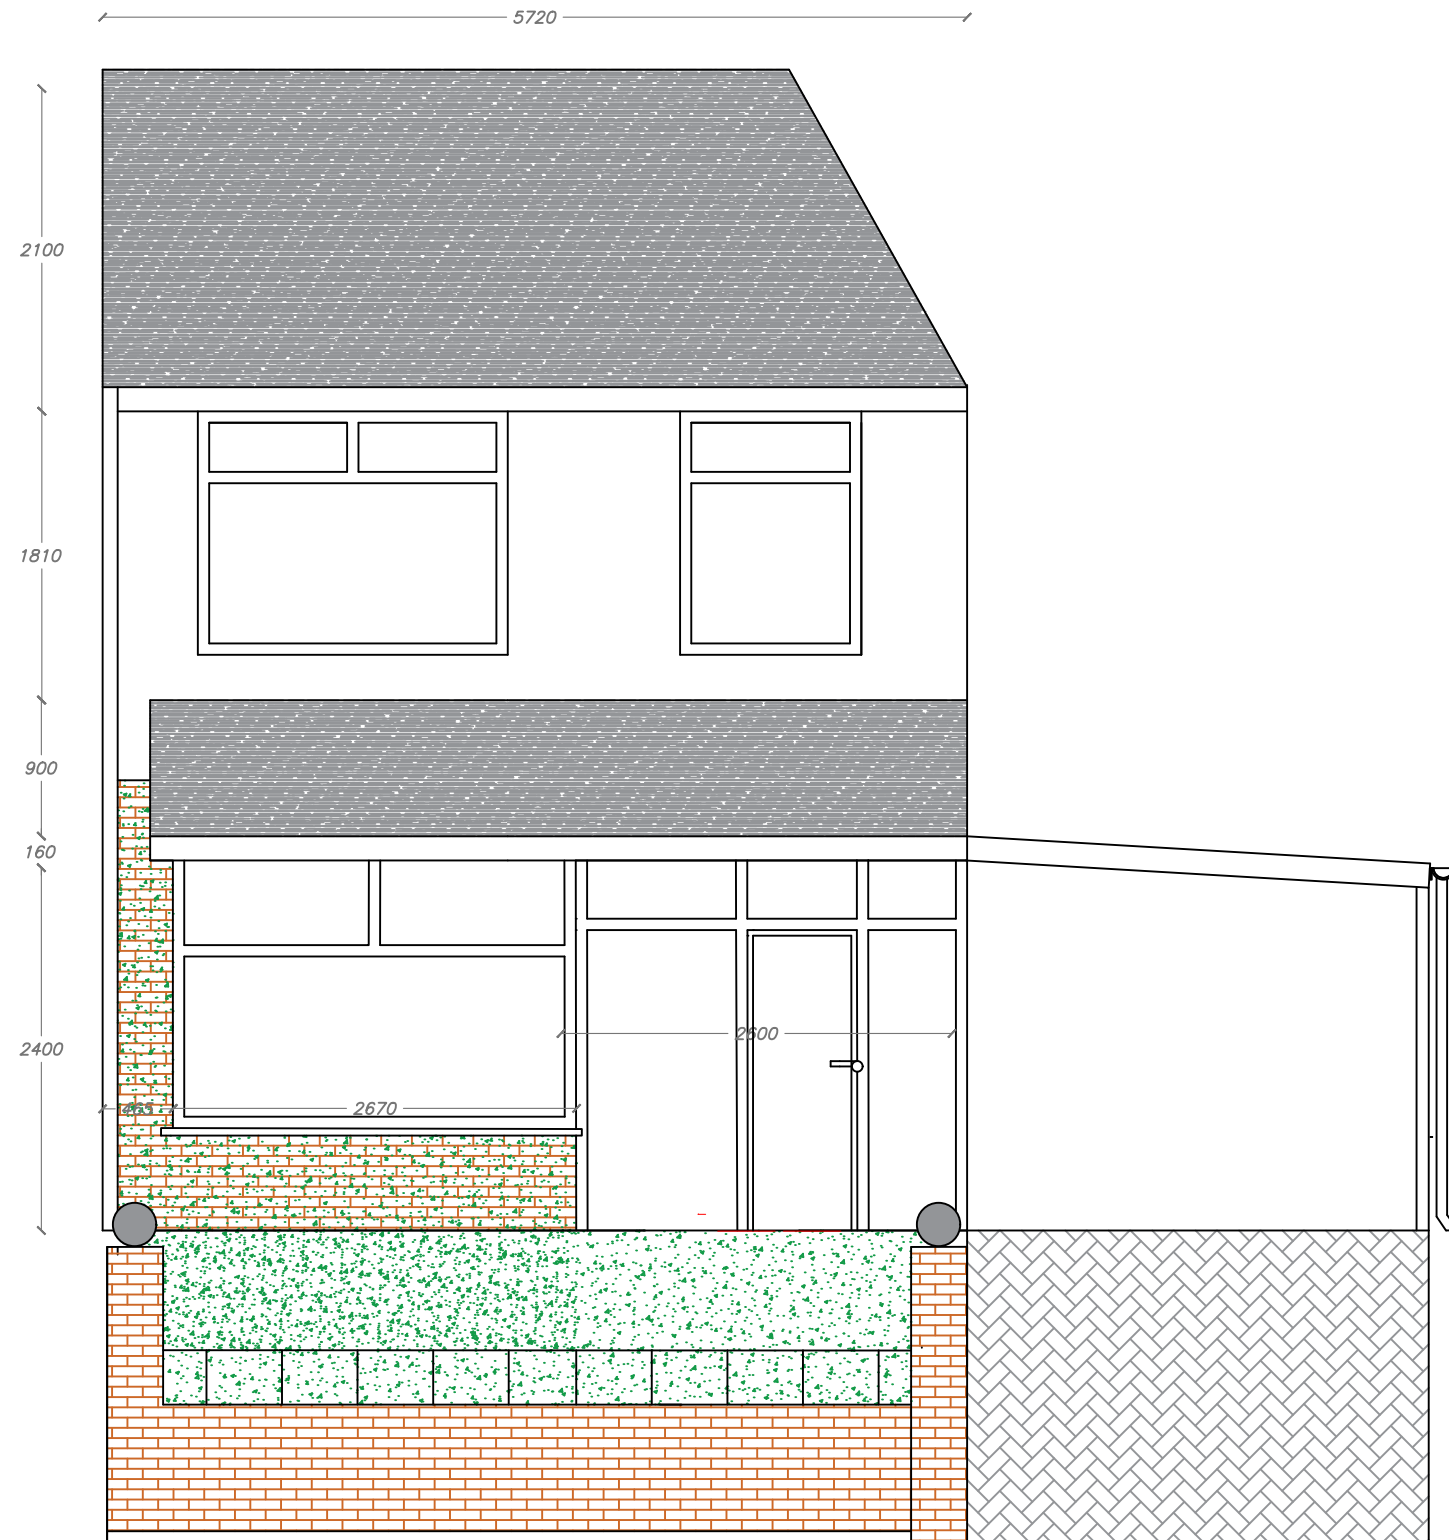

FRONT ELEVATION - EXISTING

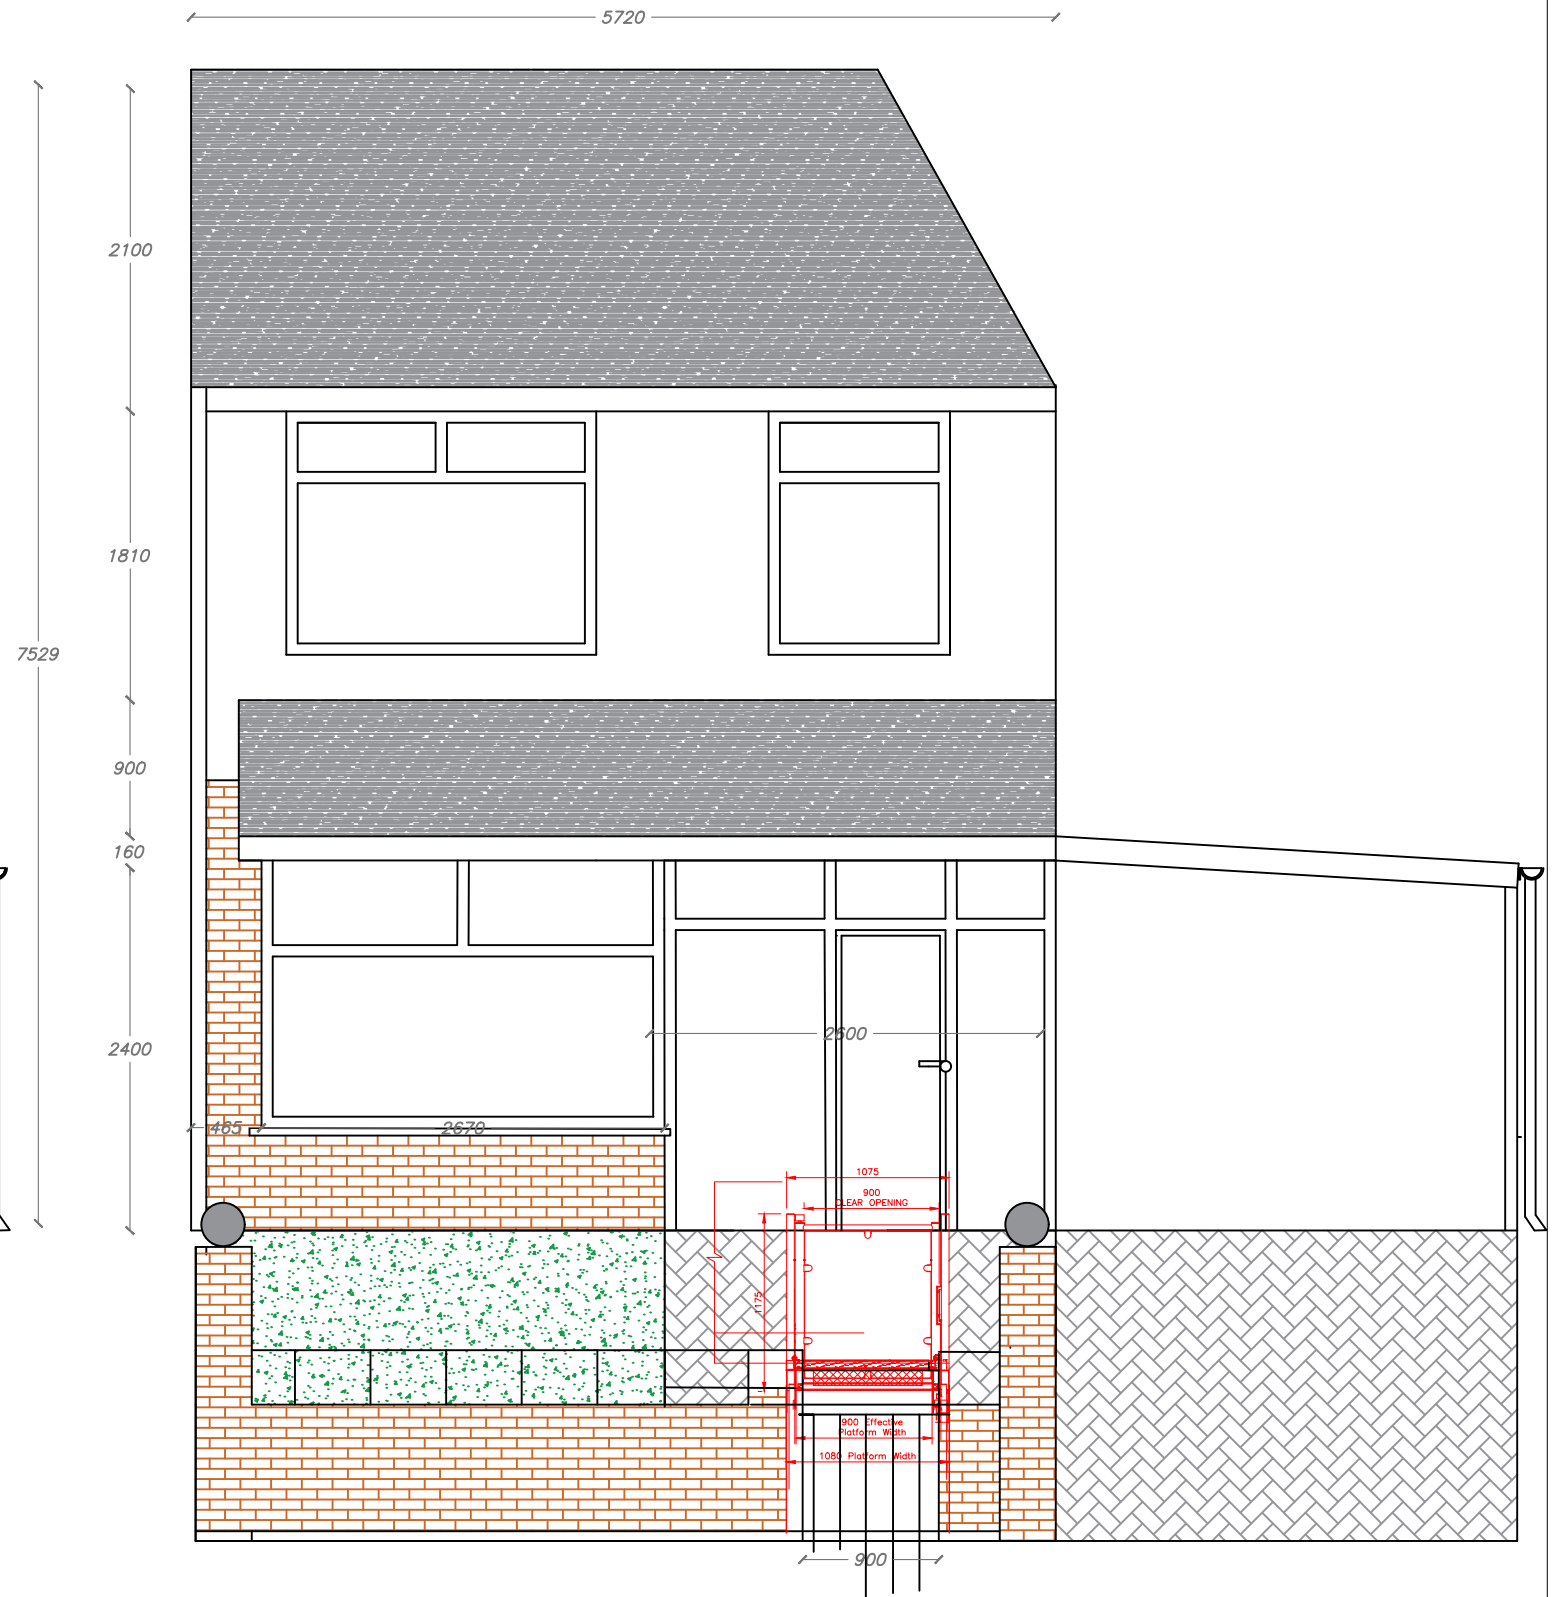

FRONT ELEVATION - PROPOSED

Manchester Equipment & Adaptations Partnership
Technical Officer Service
Phillips Park Rd
Beswick,
Manchester,
M11 3FU

Applicants name:
Ms Jamila Begam

Property address:
3 Maureen Ave
Crumpsall
Manchester
M8 5AR

Revisions:

SJC -

Drawn By:
Steven Cotterill

Scale:
1:50

Date:07/11/2025

Paper Size:
A3



Manchester
Equipment &
Adaptations
Partnership