

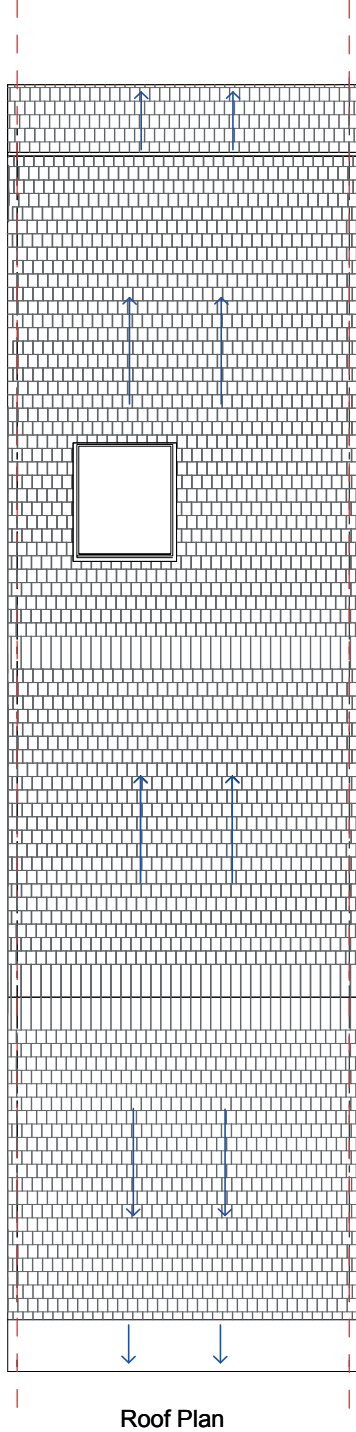


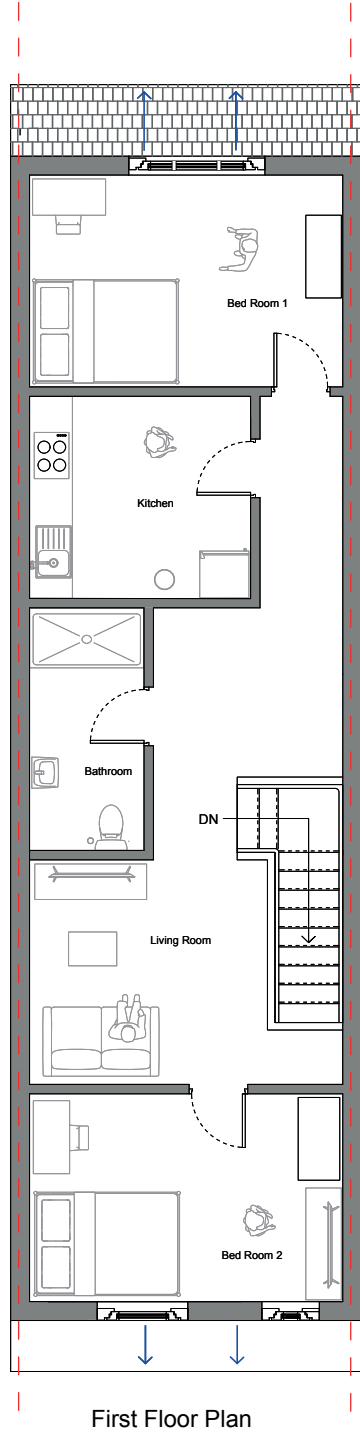

|   |                      |
|---|----------------------|
| Site:<br>57 Kenyon Lane<br>Manchester<br>M40 9JG   |                      |
| Title:<br>Proposed Floor Plans   |                      |
| Scale at A3<br>1:100   | Drawing No. :<br>003 |
| Date:<br>31/10/2025   | Revision<br>C        |
| <p>Key</p> <p>Commercial Floor Storage - 12.36 sqm<br/>Commercial Floor Shop - 44.98 sqm<br/>Commercial Floor Toilet - 2.33 sqm<br/>Bed Room 1 - 11.6 sqm<br/>Bed Room 2 - 11.38 sqm<br/>Kitchen - 7.82 sqm<br/>Bathroom - 4.85 sqm<br/>Living Room - 10.05 sqm</p> <p>S: Shelving<br/>FR: Fridge<br/>F: Freezer<br/>AS: Alcohol Shelving<br/>FE: Fire Extinguishers (Water + CO2)<br/>C: Counter</p> |                      |

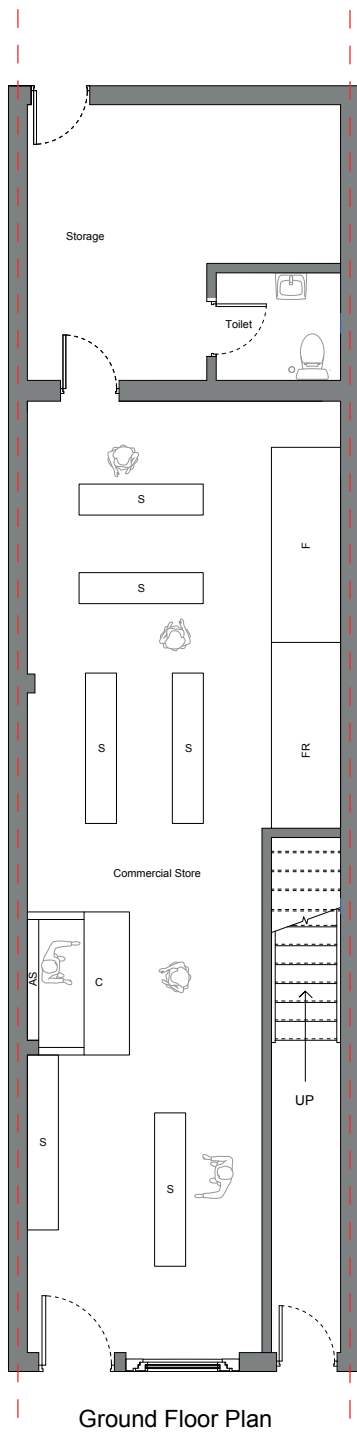