


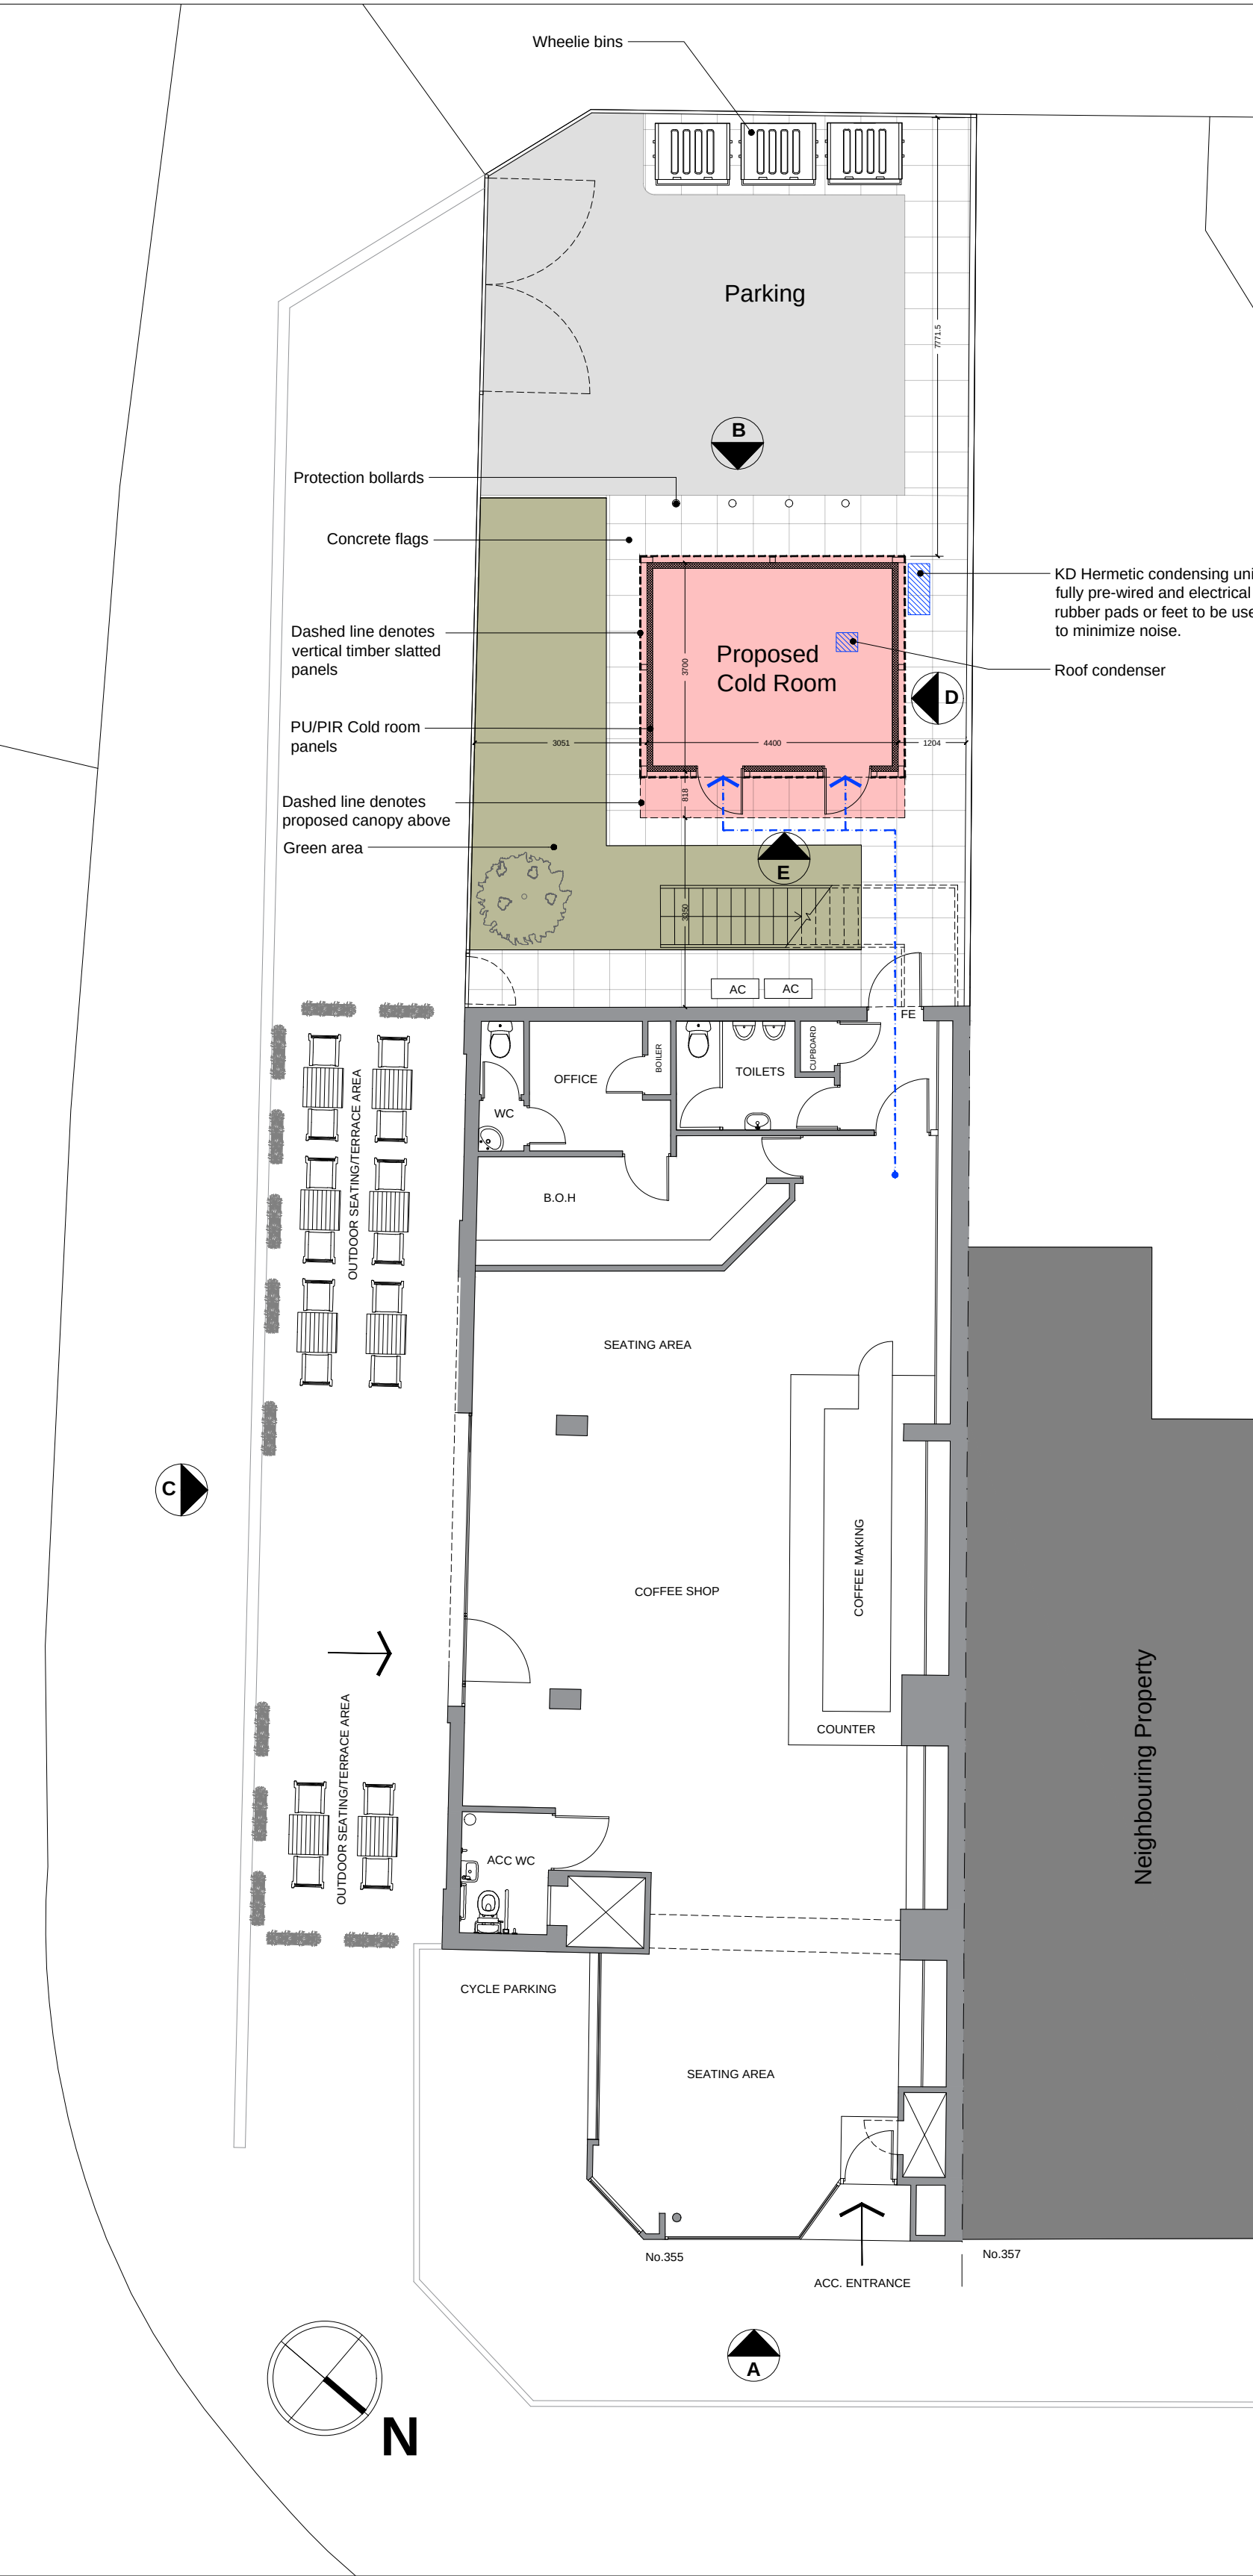


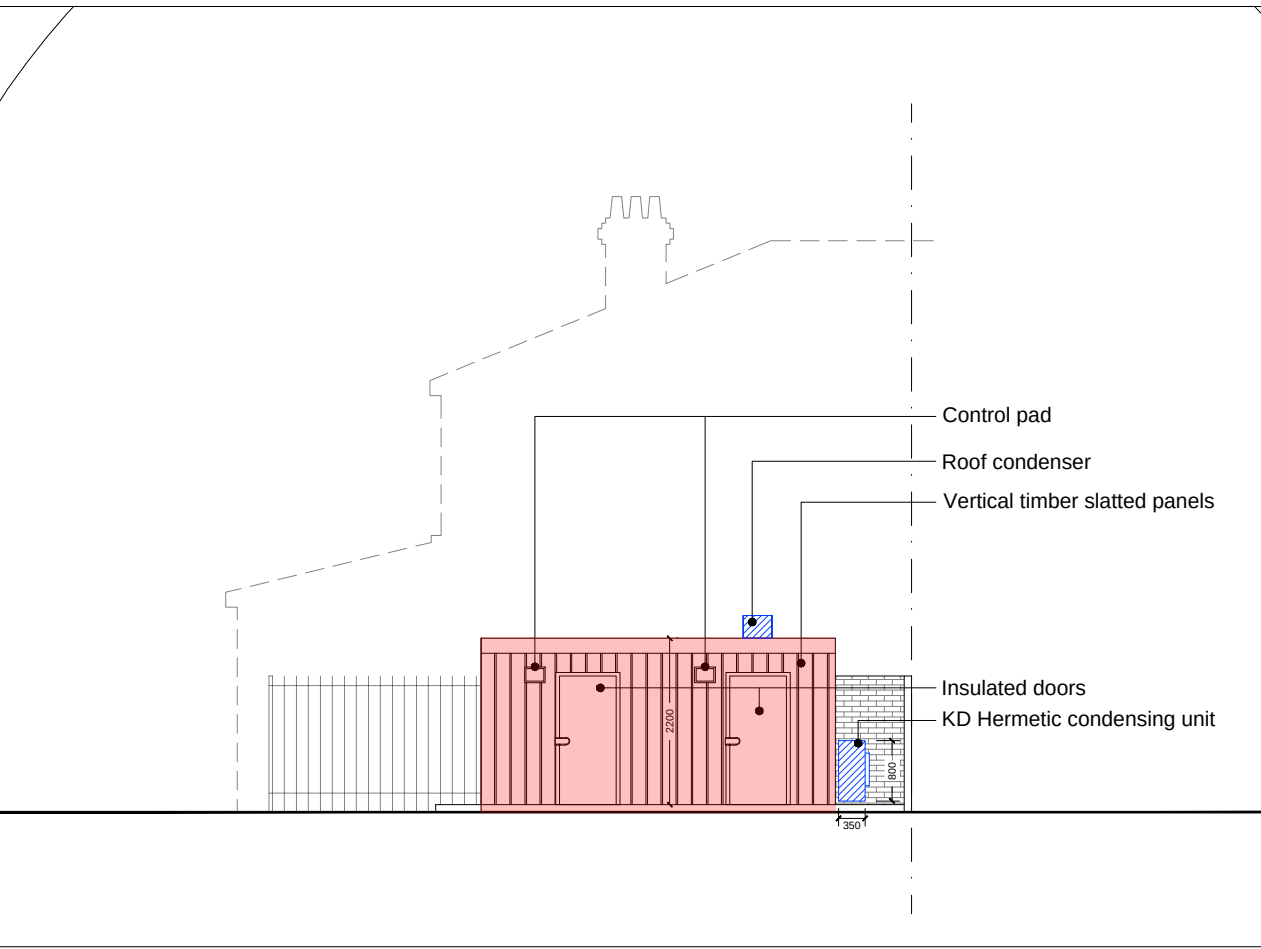

Ground Floor Plan 1:100

 


North East Elevation / Elevation - E 1:100

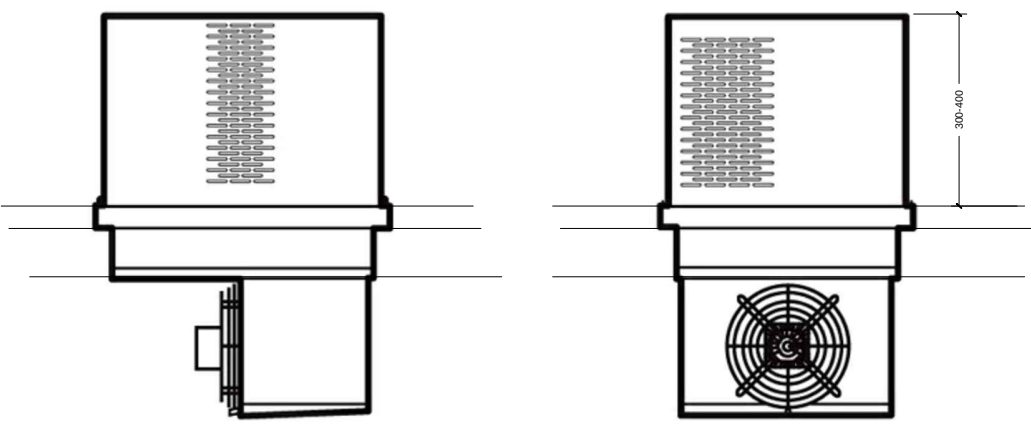


Roof condenser



KD Hermetic condensing unit

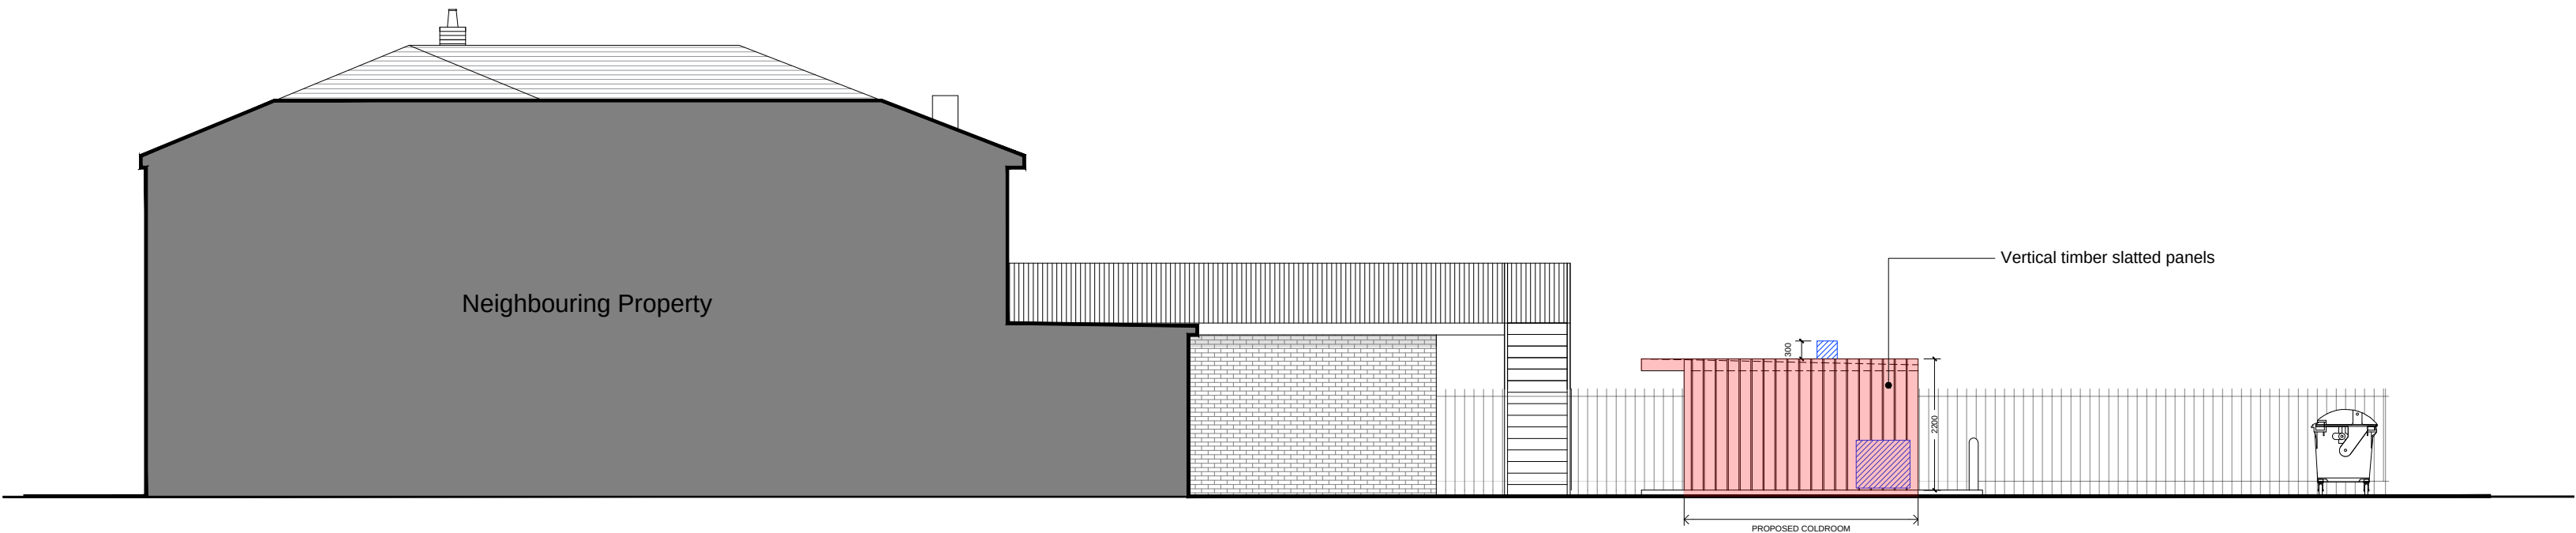

North West Elevation / Elevation - D 1:100

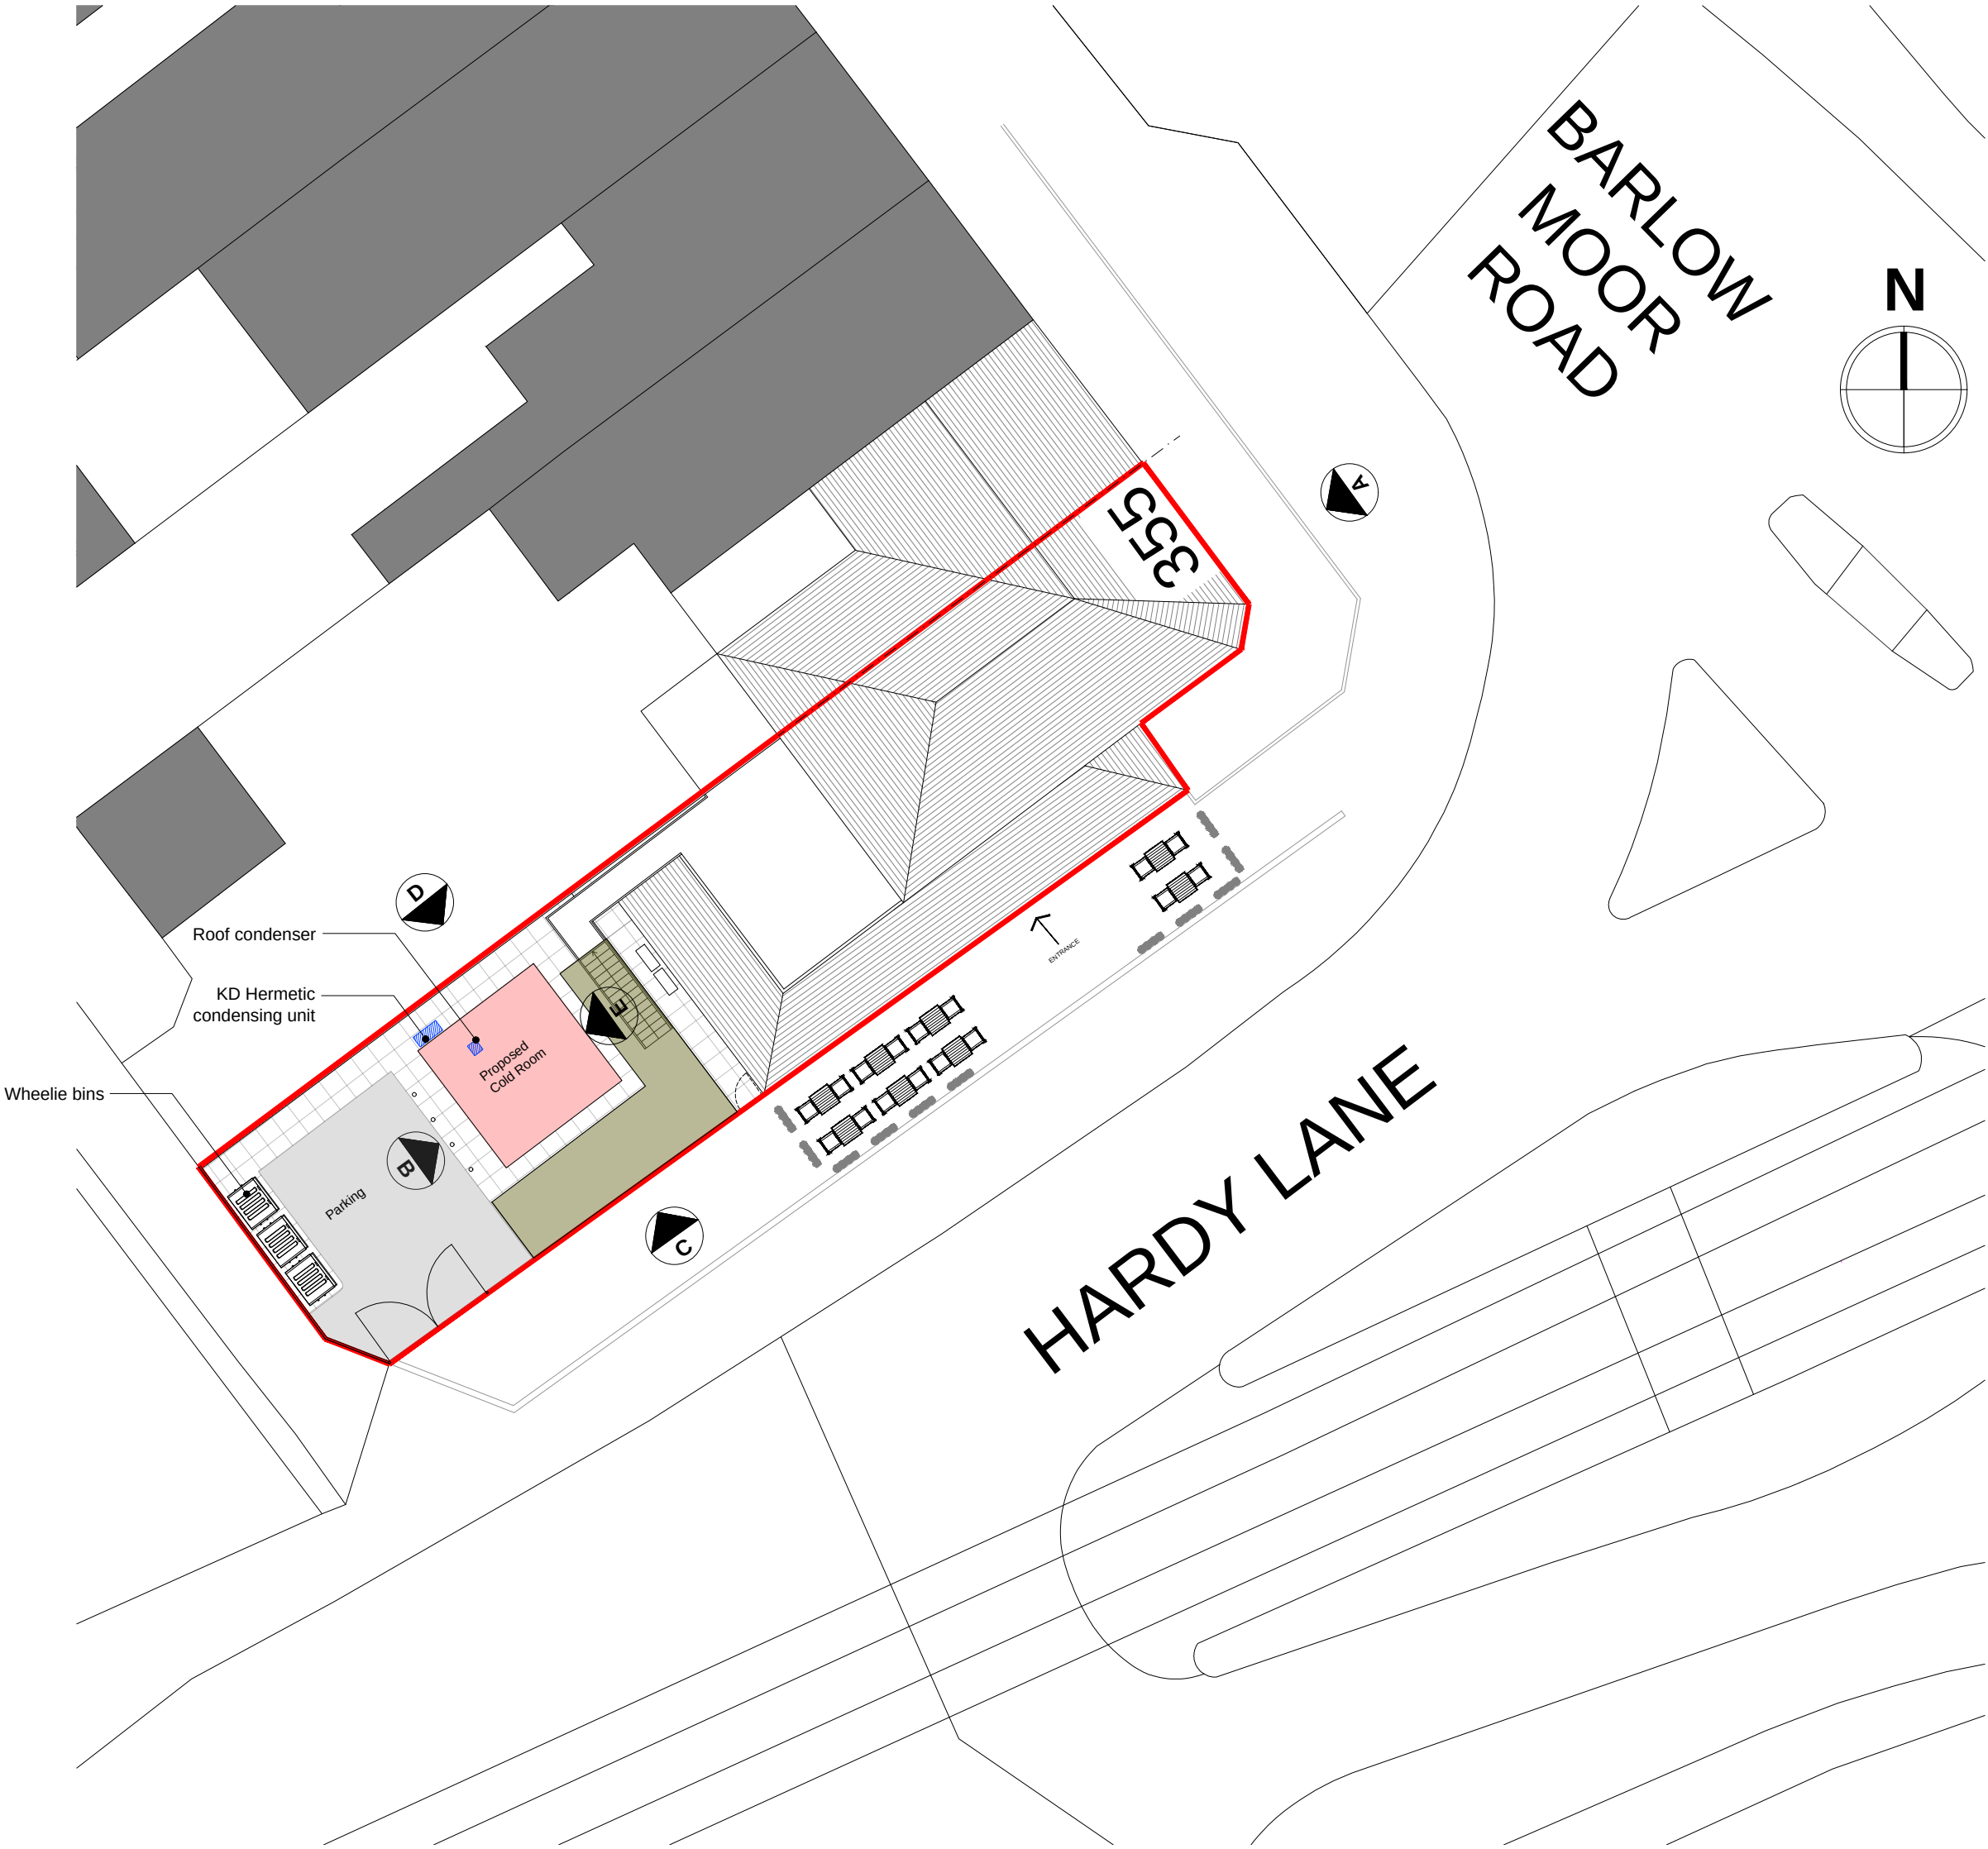

Site Plan 1:200

Please note: These drawings are for planning purposes only and should not be used for construction

Key	
	Proposed cold room
	Existing buildings
	Property access
	Condensing units

REV	DATE	DESCRIPTION	DRN	CHK
P1	26/01/2026	Issued to planning	SB	SB

DRAWING PURPOSE

Planning

DRAWING TITLE

Proposed Plans, Elevations

ADDRESS

355 Barlow Moor Rd

CLIENT

Cafe La Fina

PROJECT

355 Barlow Moor Rd

DRAWN BY

SB

SCALE

As shown@A1

DATE

Jan 2026

CHECKED BY

SB

REV.

-

DRAWING NUMBER

004-P1