




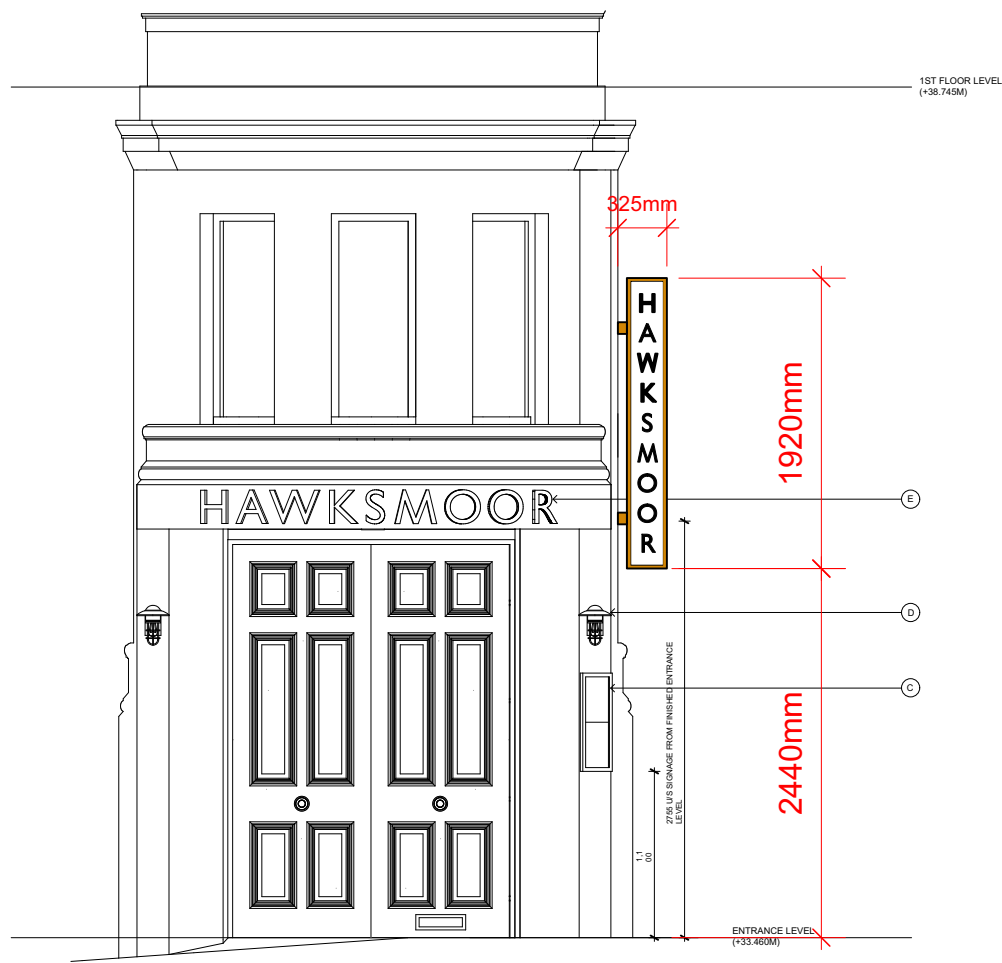

PROPOSED ENTRANCE ELEVATION - VIEW FROM ATKINSON STREET

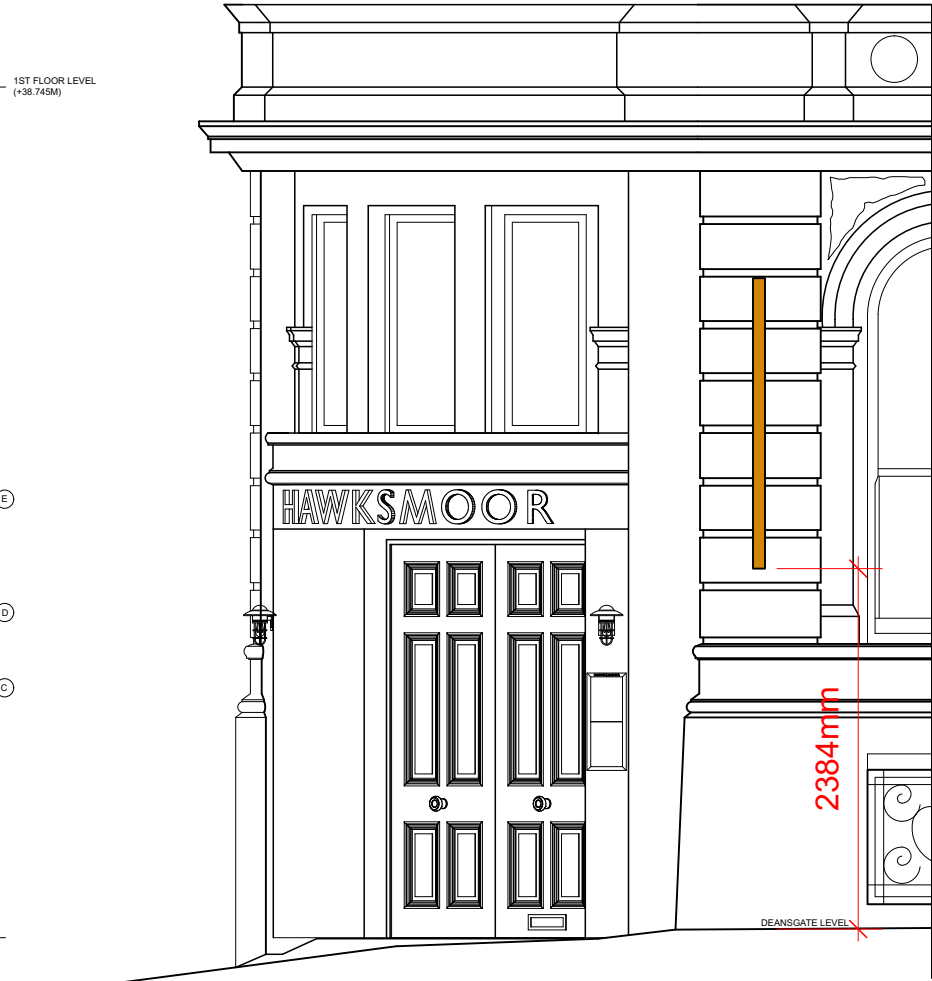


PROPOSED ELEVATION: VIEW FROM DEANSGATE

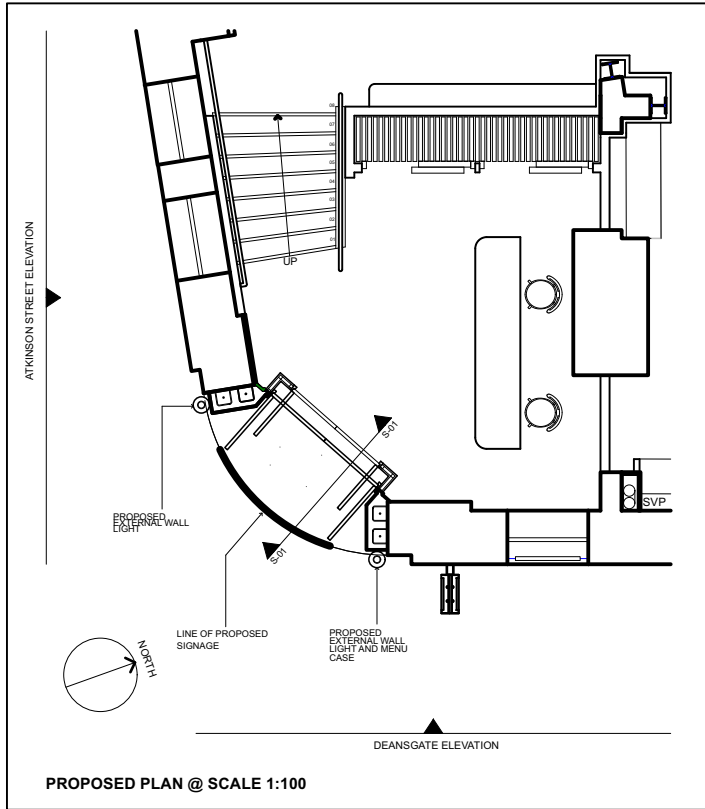


REFERENCE IMAGE: ROSA'S THAI, 184 DEANSGATE



CGI PROPOSED VERTICAL SIGN AT HAWKSMOOR, DEANSGATE

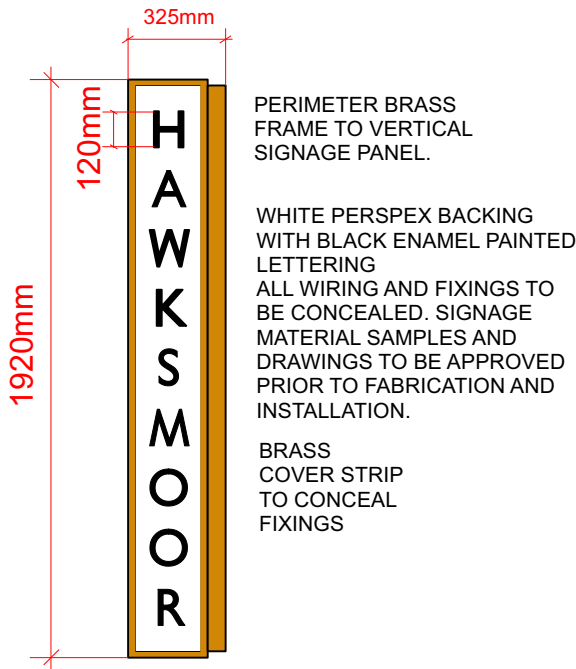

PROPOSED SIGN DETAIL DIMENSIONS @ SCALE 1:25

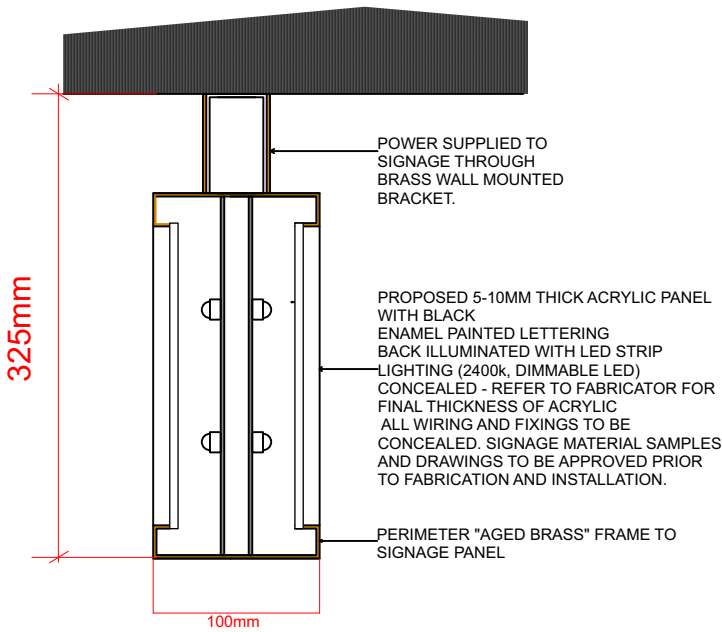

PROPOSED PROJECTING SIGN - SECTION DETAIL
PLAN VIEW
@ SCALE 1:10

PLANNING



REV	DATE	REASON

REV	DATE	REASON

REV	DATE	REASON

PROJECT	HAWKSMOOR, DEANSGATE, MANCHESTER	PROJECT NO.	
TITLE	PROPOSED FRONT ELEVATION & SIGNAGE	DRAWING NO.	
SCALE	1:50 at A3		
DATE	22.01.26	DRAWN BY	MYN

HAWKSMOOR
122-124 GOLDEN LANE
LONDON
EC1Y 0TL
0207 481 6375

HAWKSMOOR