

© The drawing is Copyright and the property of Richmond Consultants and must not be reproduced in whole or part without their written permission. Copyright is reserved. © Richmond Consultants and must not be reproduced in whole or part without their written permission.

The Contractor is to check and verify all building and site dimensions, levels and sewer invert levels at connection points before work starts. This drawing must be read with and checked against any structural or other specialist drawings provided.

The Contractor is to comply in all respects with the Building Regulations whether or not specifically stated on these drawings.

This drawing is not intended to show details of foundation or ground conditions. Each area of ground relied upon to support the structure depicted must be investigated by the Contractor and suitable methods of foundation be provided.

THIS SCHEME IS NOT BASED ON A SURVEY

NOTE: _____

Drawing Status			
Construction Status	PLANNING		
Rev.		By	Date



Mobile 07710131750
Email office@richmond-consultants.co.uk

Site
2 Copthorne Crescent
Manchester
M13 0GZ


Title
Proposed Rear, Side Extensions and
Rear Dormer
Existing Ground and Site Plan

Checked	Drawn By	Scale	Date
	SRN	1:50 @A1	Dec 2025

Drawing Number	Rev.
----------------	------

31.25 CC-100

--

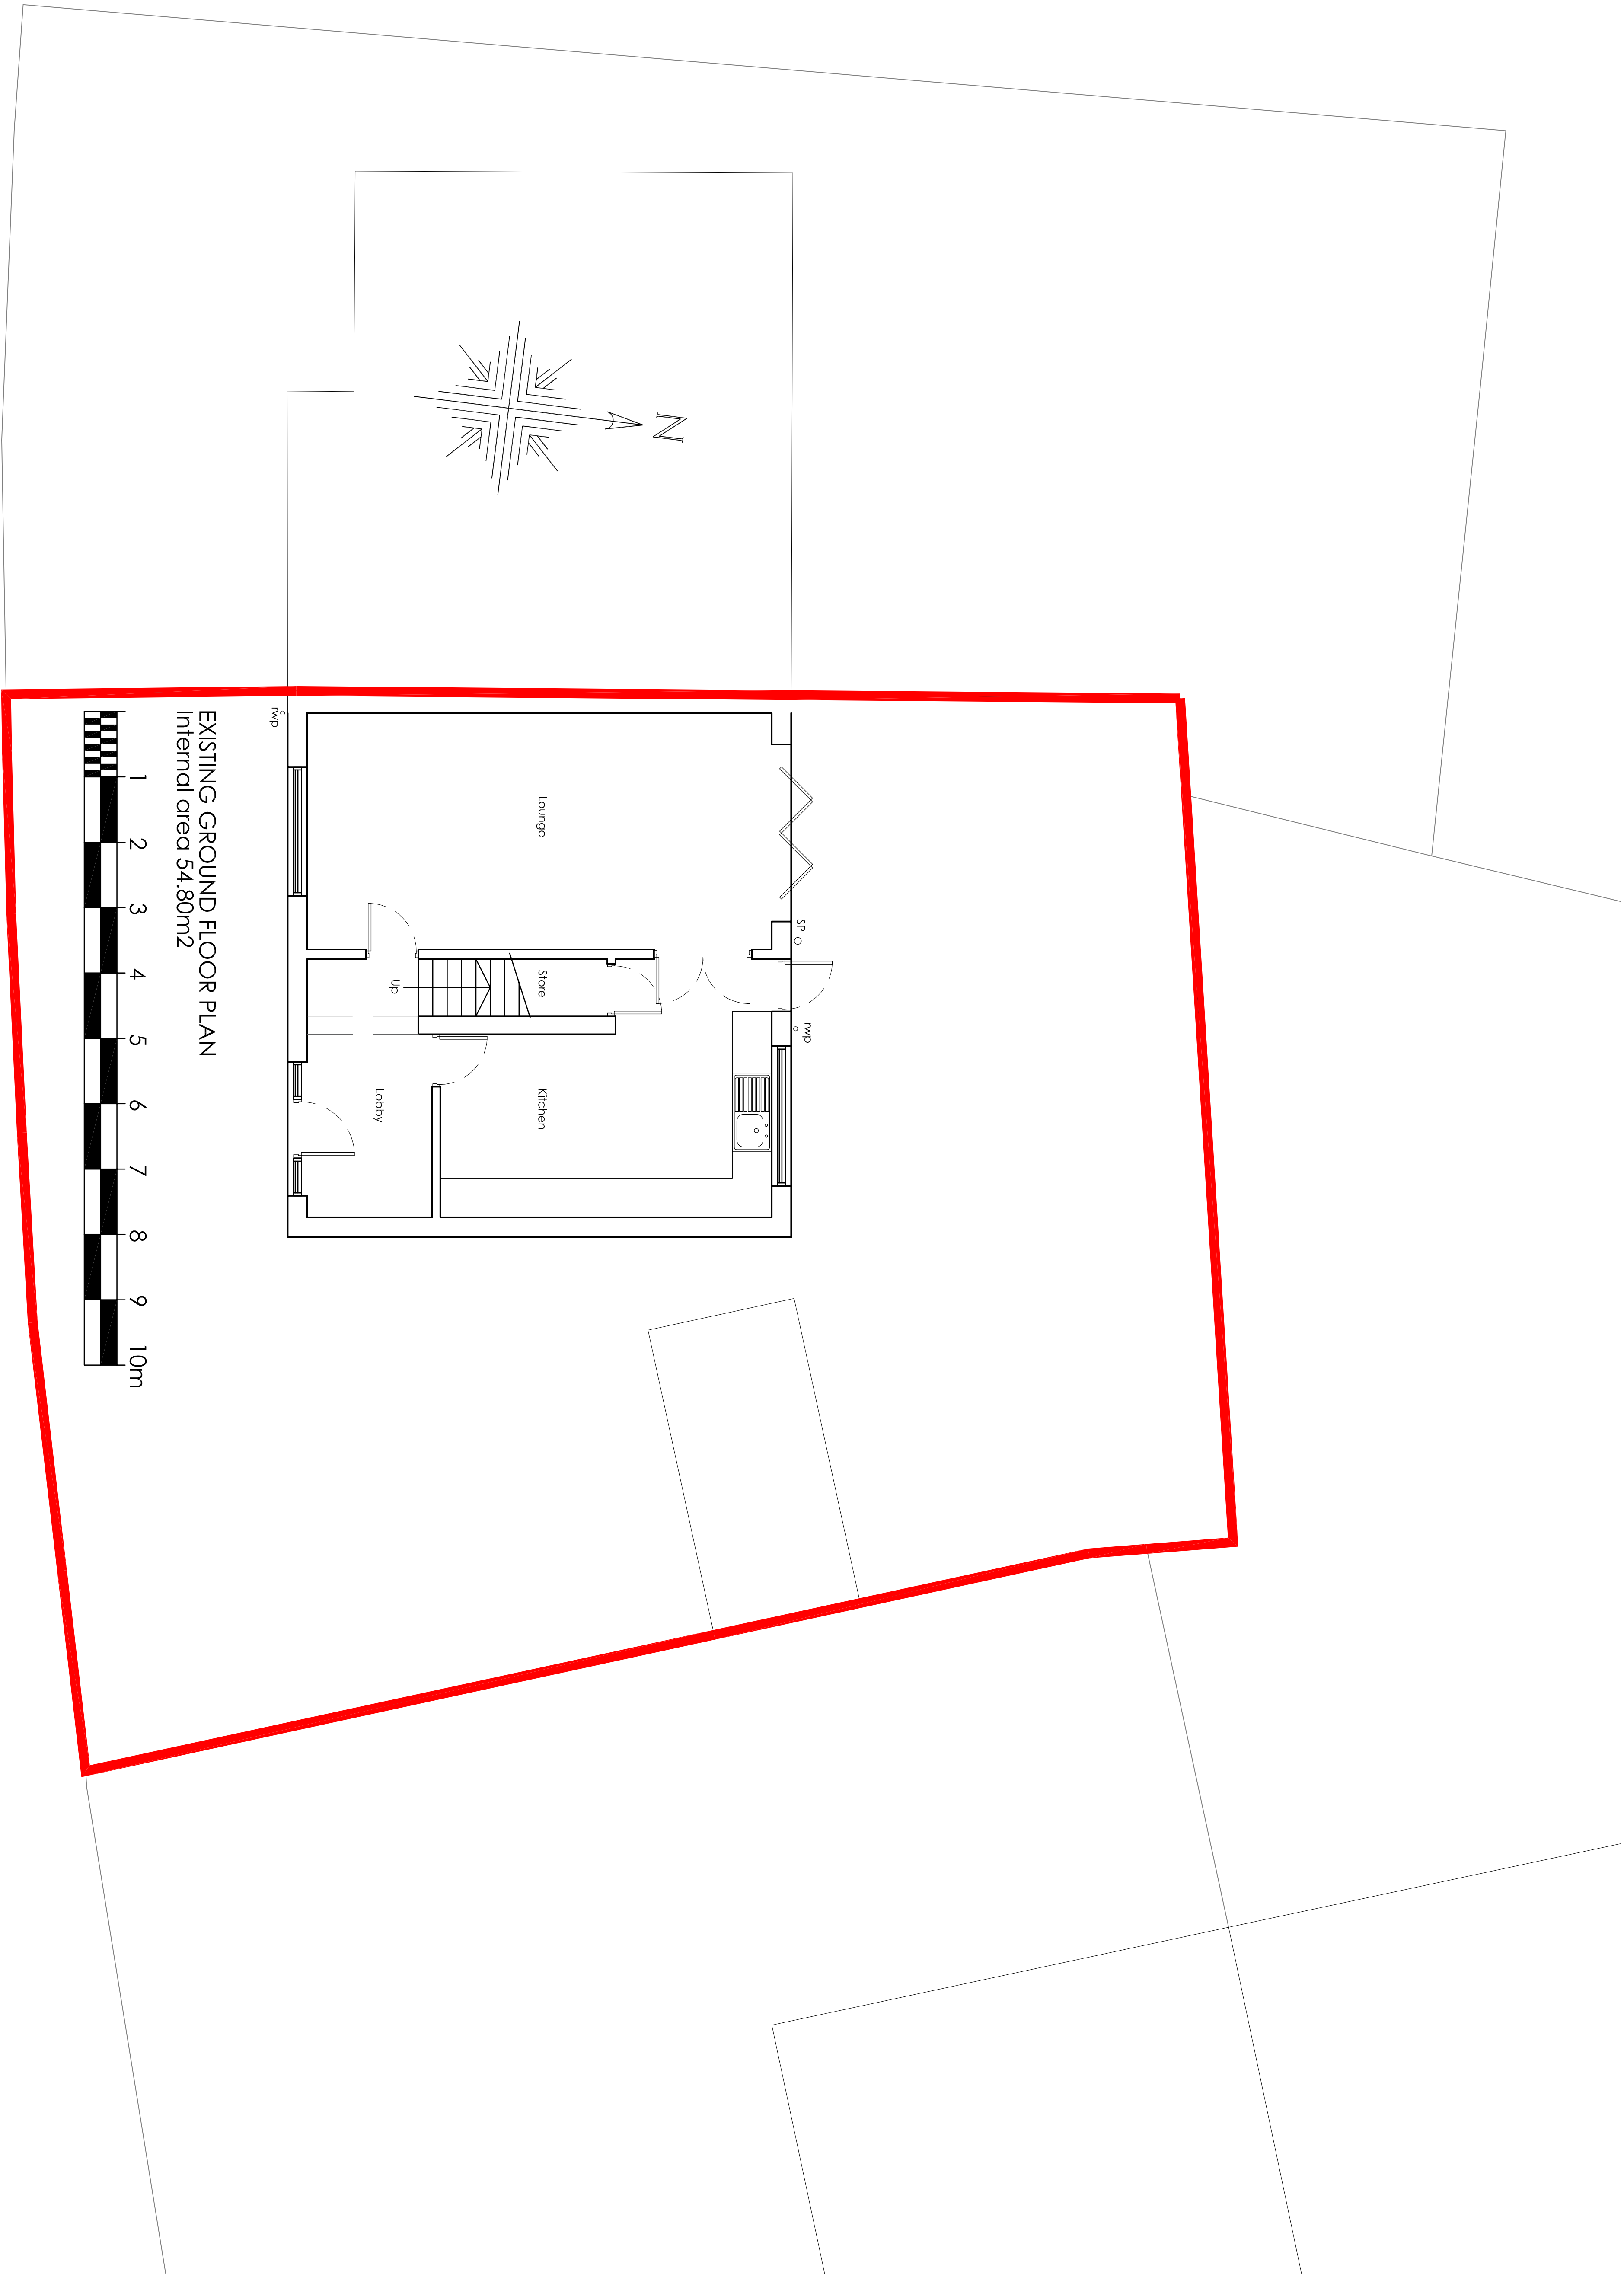

COPTHORNE CRESCENT