


RED LINE DENOTES SITE BOUNDARY

1:100



HERTFORD ROAD

RUSSET ROAD

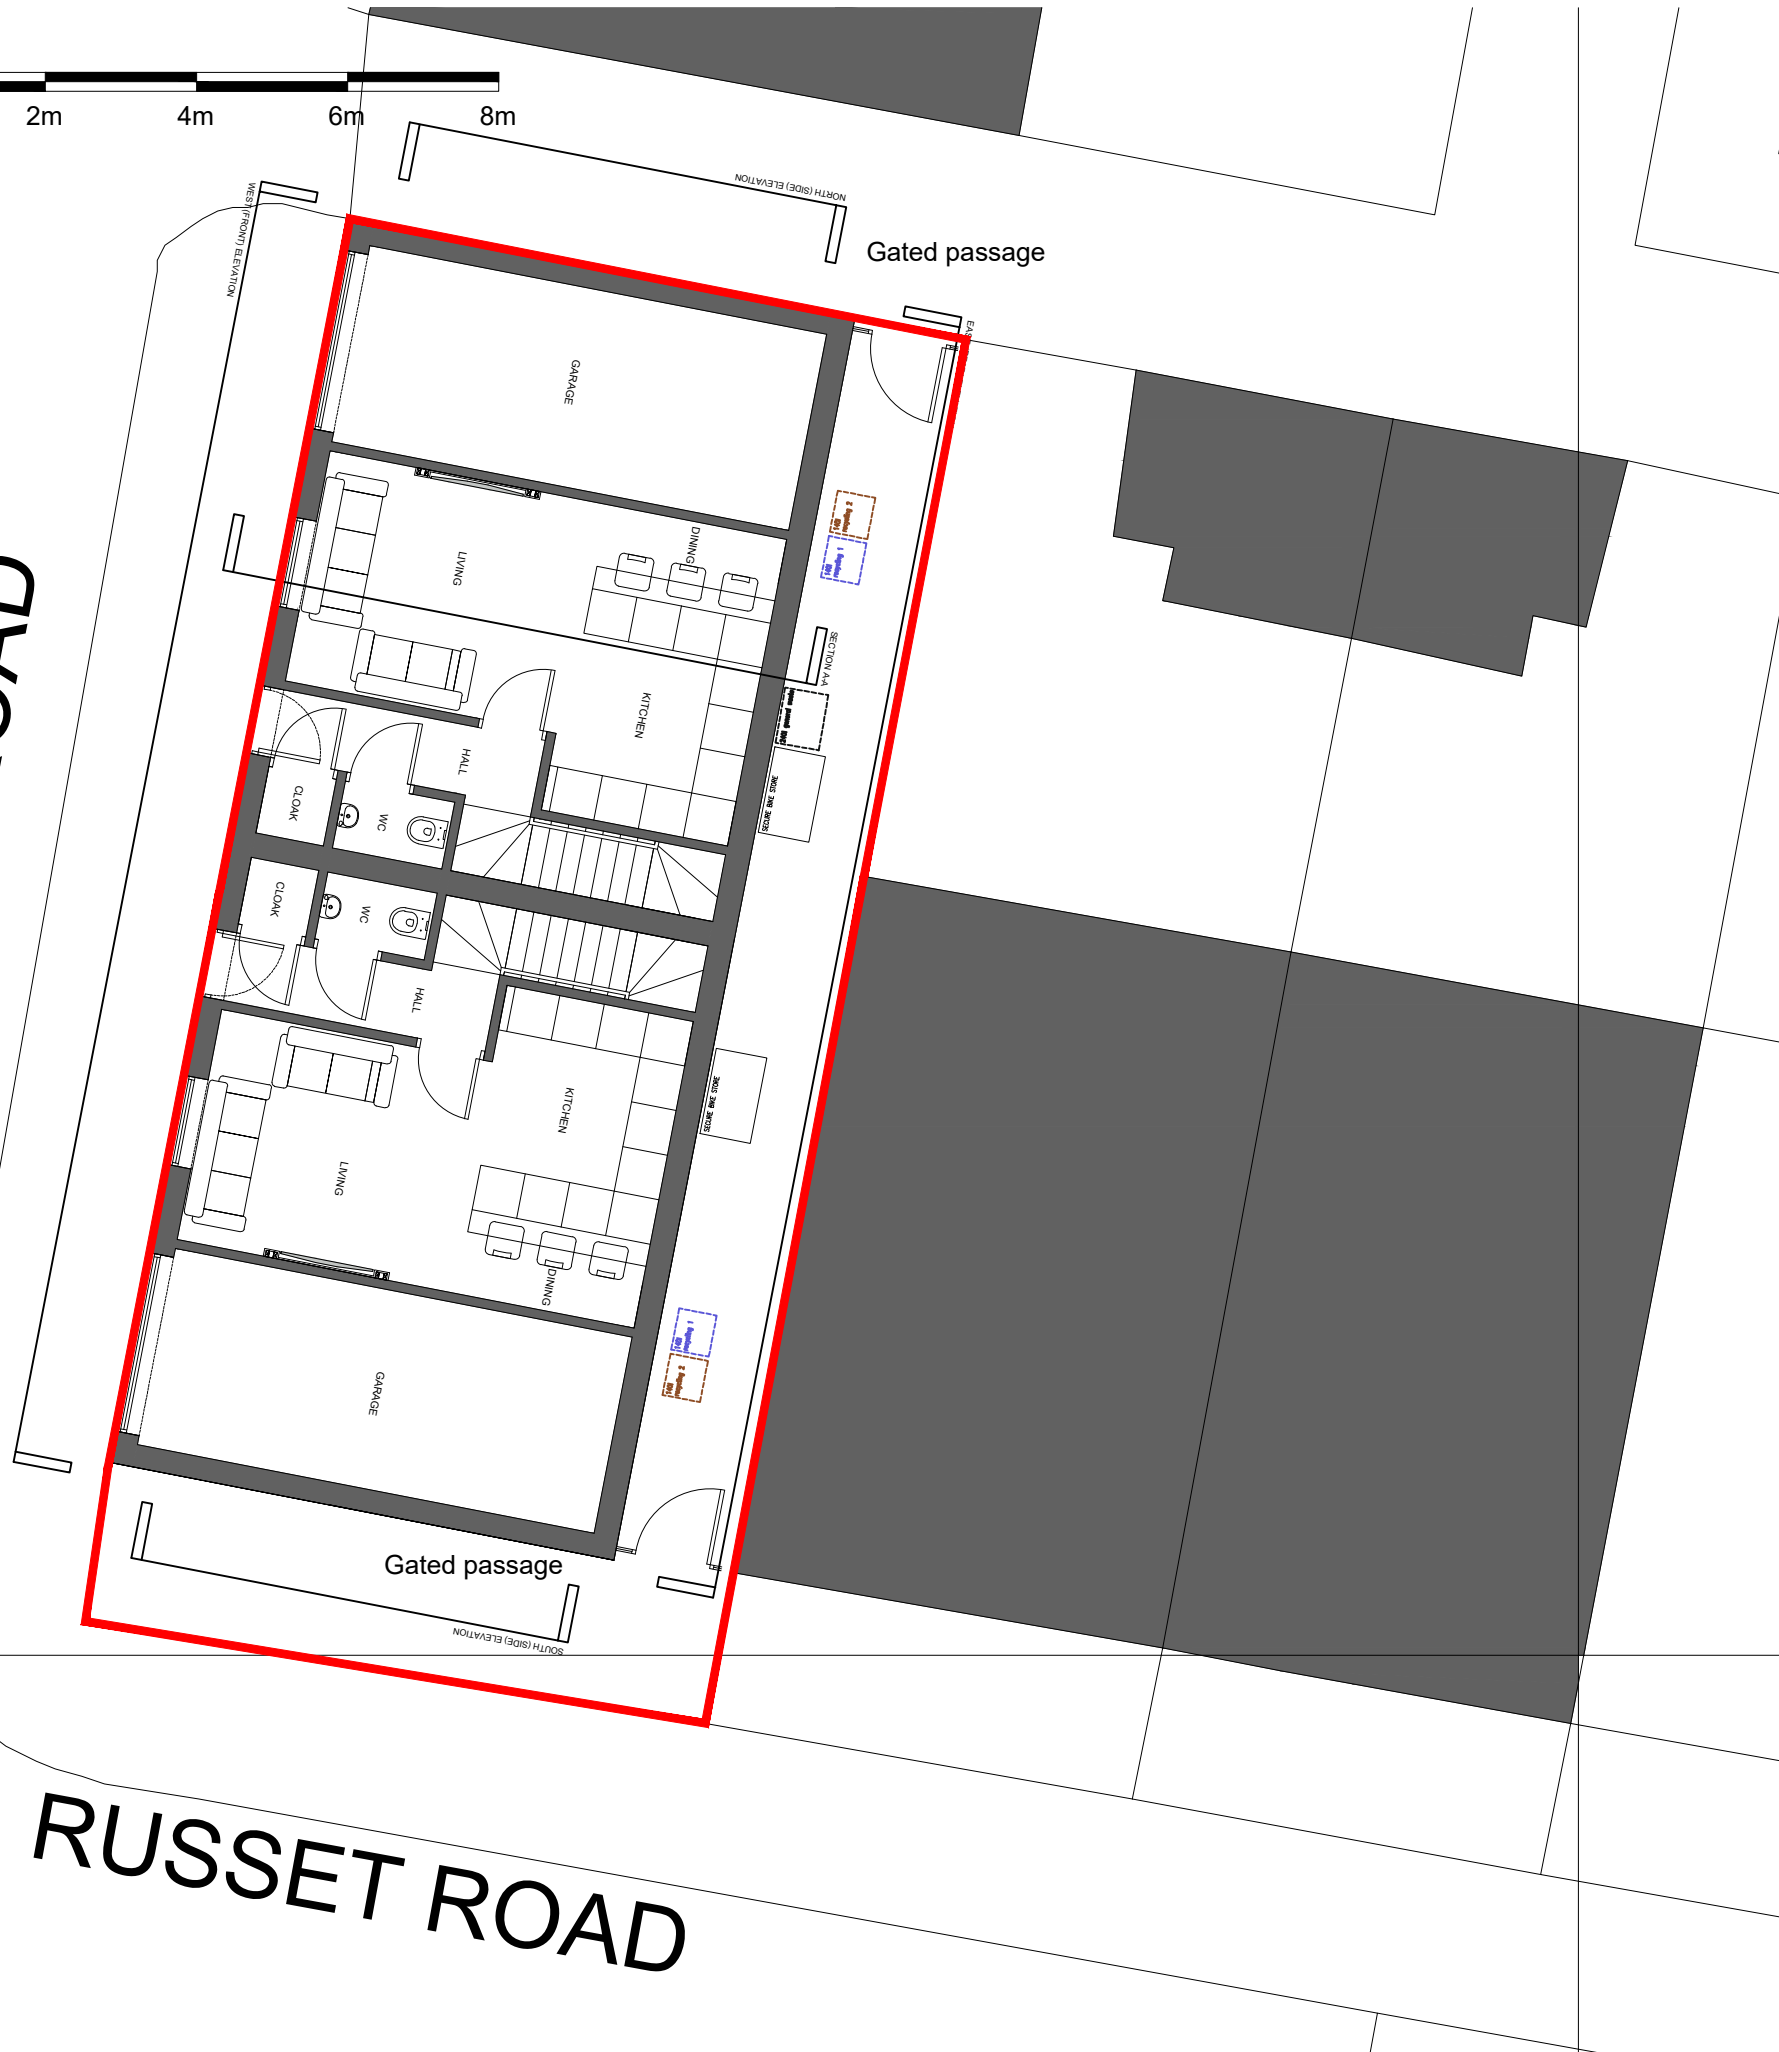

The copyright of this drawing is vested with Philip Lambert Architecture Ltd and must not be copied or reproduced without the consent of the company.
Figured dimensions only to be taken from this drawing. DO NOT SCALE.
All contractors must visit the site and be responsible for checking all setting out dimensions and notifying the architect of any discrepancies prior to any manufacture or construction work.
NOTES:

Client					
Mr D Warrender - 4291 Ltd					
Project					
36 Russet Road, Manchester, M9 8BN					
Drawing Title					
Proposed Site Plan					
Drawn	Checked	Paper Size	Scale	Date	
PL	PL	A3	1:100	NOV 2025	
Project No.		Drawing No.		Revision	
25 - 659		00-03		-	



Philip Lambert Architecture Ltd.
King Edward House, 154 Clifton Drive South,
Lytham St Annes, FY8 1HG
Tel. 07811118904