

Notes: COLOURS AND FINISHES ARE REPRESENTATIVE ONLY. DO NOT SCALE DRAWING. USE FIGURED DIMENSIONS ONLY. UNLESS OTHERWISE SPECIFIED, DIMENSIONS ARE IN MILLIMETRES. SETTING OUT DIMENSIONS TO BE CHECKED ON SITE BY CONTRACTOR PRIOR TO WORKS COMMENCING. REPORT ANY DISCREPANCIES IMMEDIATELY. DRAWING REMAINS COPYRIGHT OF PEARCE ARCHITECTURE. COPY / DISTRIBUTE ONLY WITH CONSENT OF AUTHOR.


New ASHP Enclosure
Design of new ASHP enclosure draws upon existing joinery (both external and internal), as well as existing brick coursing detail.

Slatted Wall
New 22 mm thick, vertical oak slats to ensure constant airflow.

Access Gate
New access gate (minimum 800 mm) with standard cam lock.

Lead Flashing
Code 5 lead flashing between masonry and joinery.

Brick Plinth
New single skin brick plinth with weep holes. Mixture of blue, red and brown brickwork laid in an English garden wall bond and pointed in cement to match existing detail to church building.

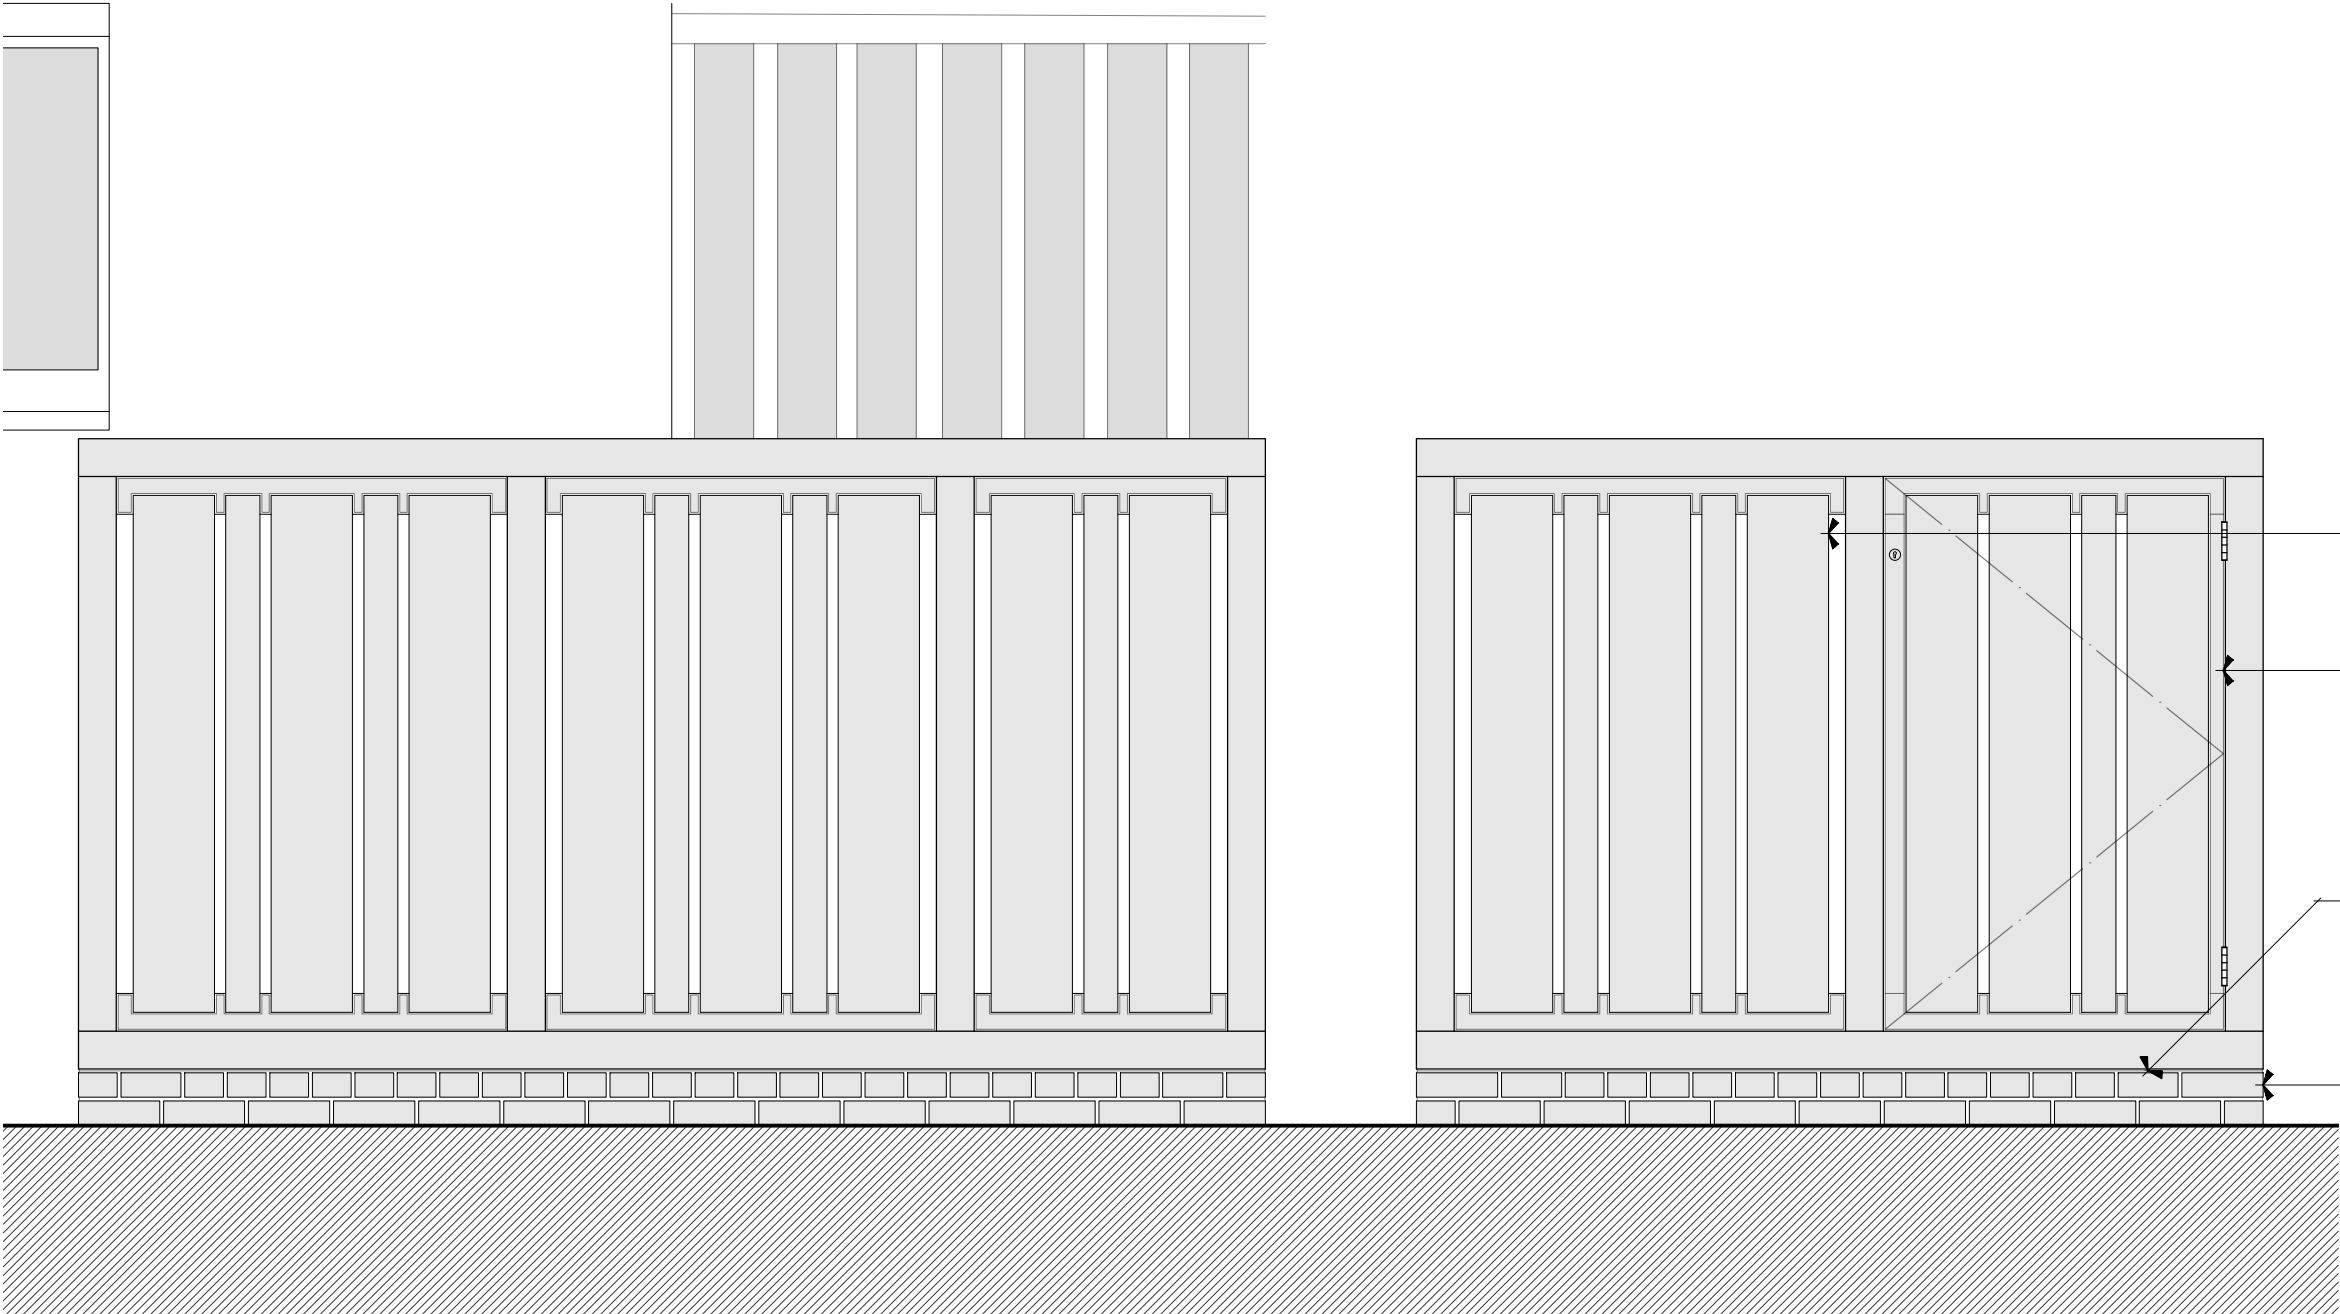

South Elevation
Scale 1:20

West Elevation
Scale 1:20

No:	PP 10 ASHP Enclosure
Title:	South and West Elevations
Scale:	1:20 A3
Revision:	-
Drawn:	LMP
Date:	Oct 2025
File Ref:	2507-A
Job Title:	Phase I Works
Location:	William Temple Church, Robinswood Road, Wythenshawe M22 0BU
Client:	Diocese of Manchester

