



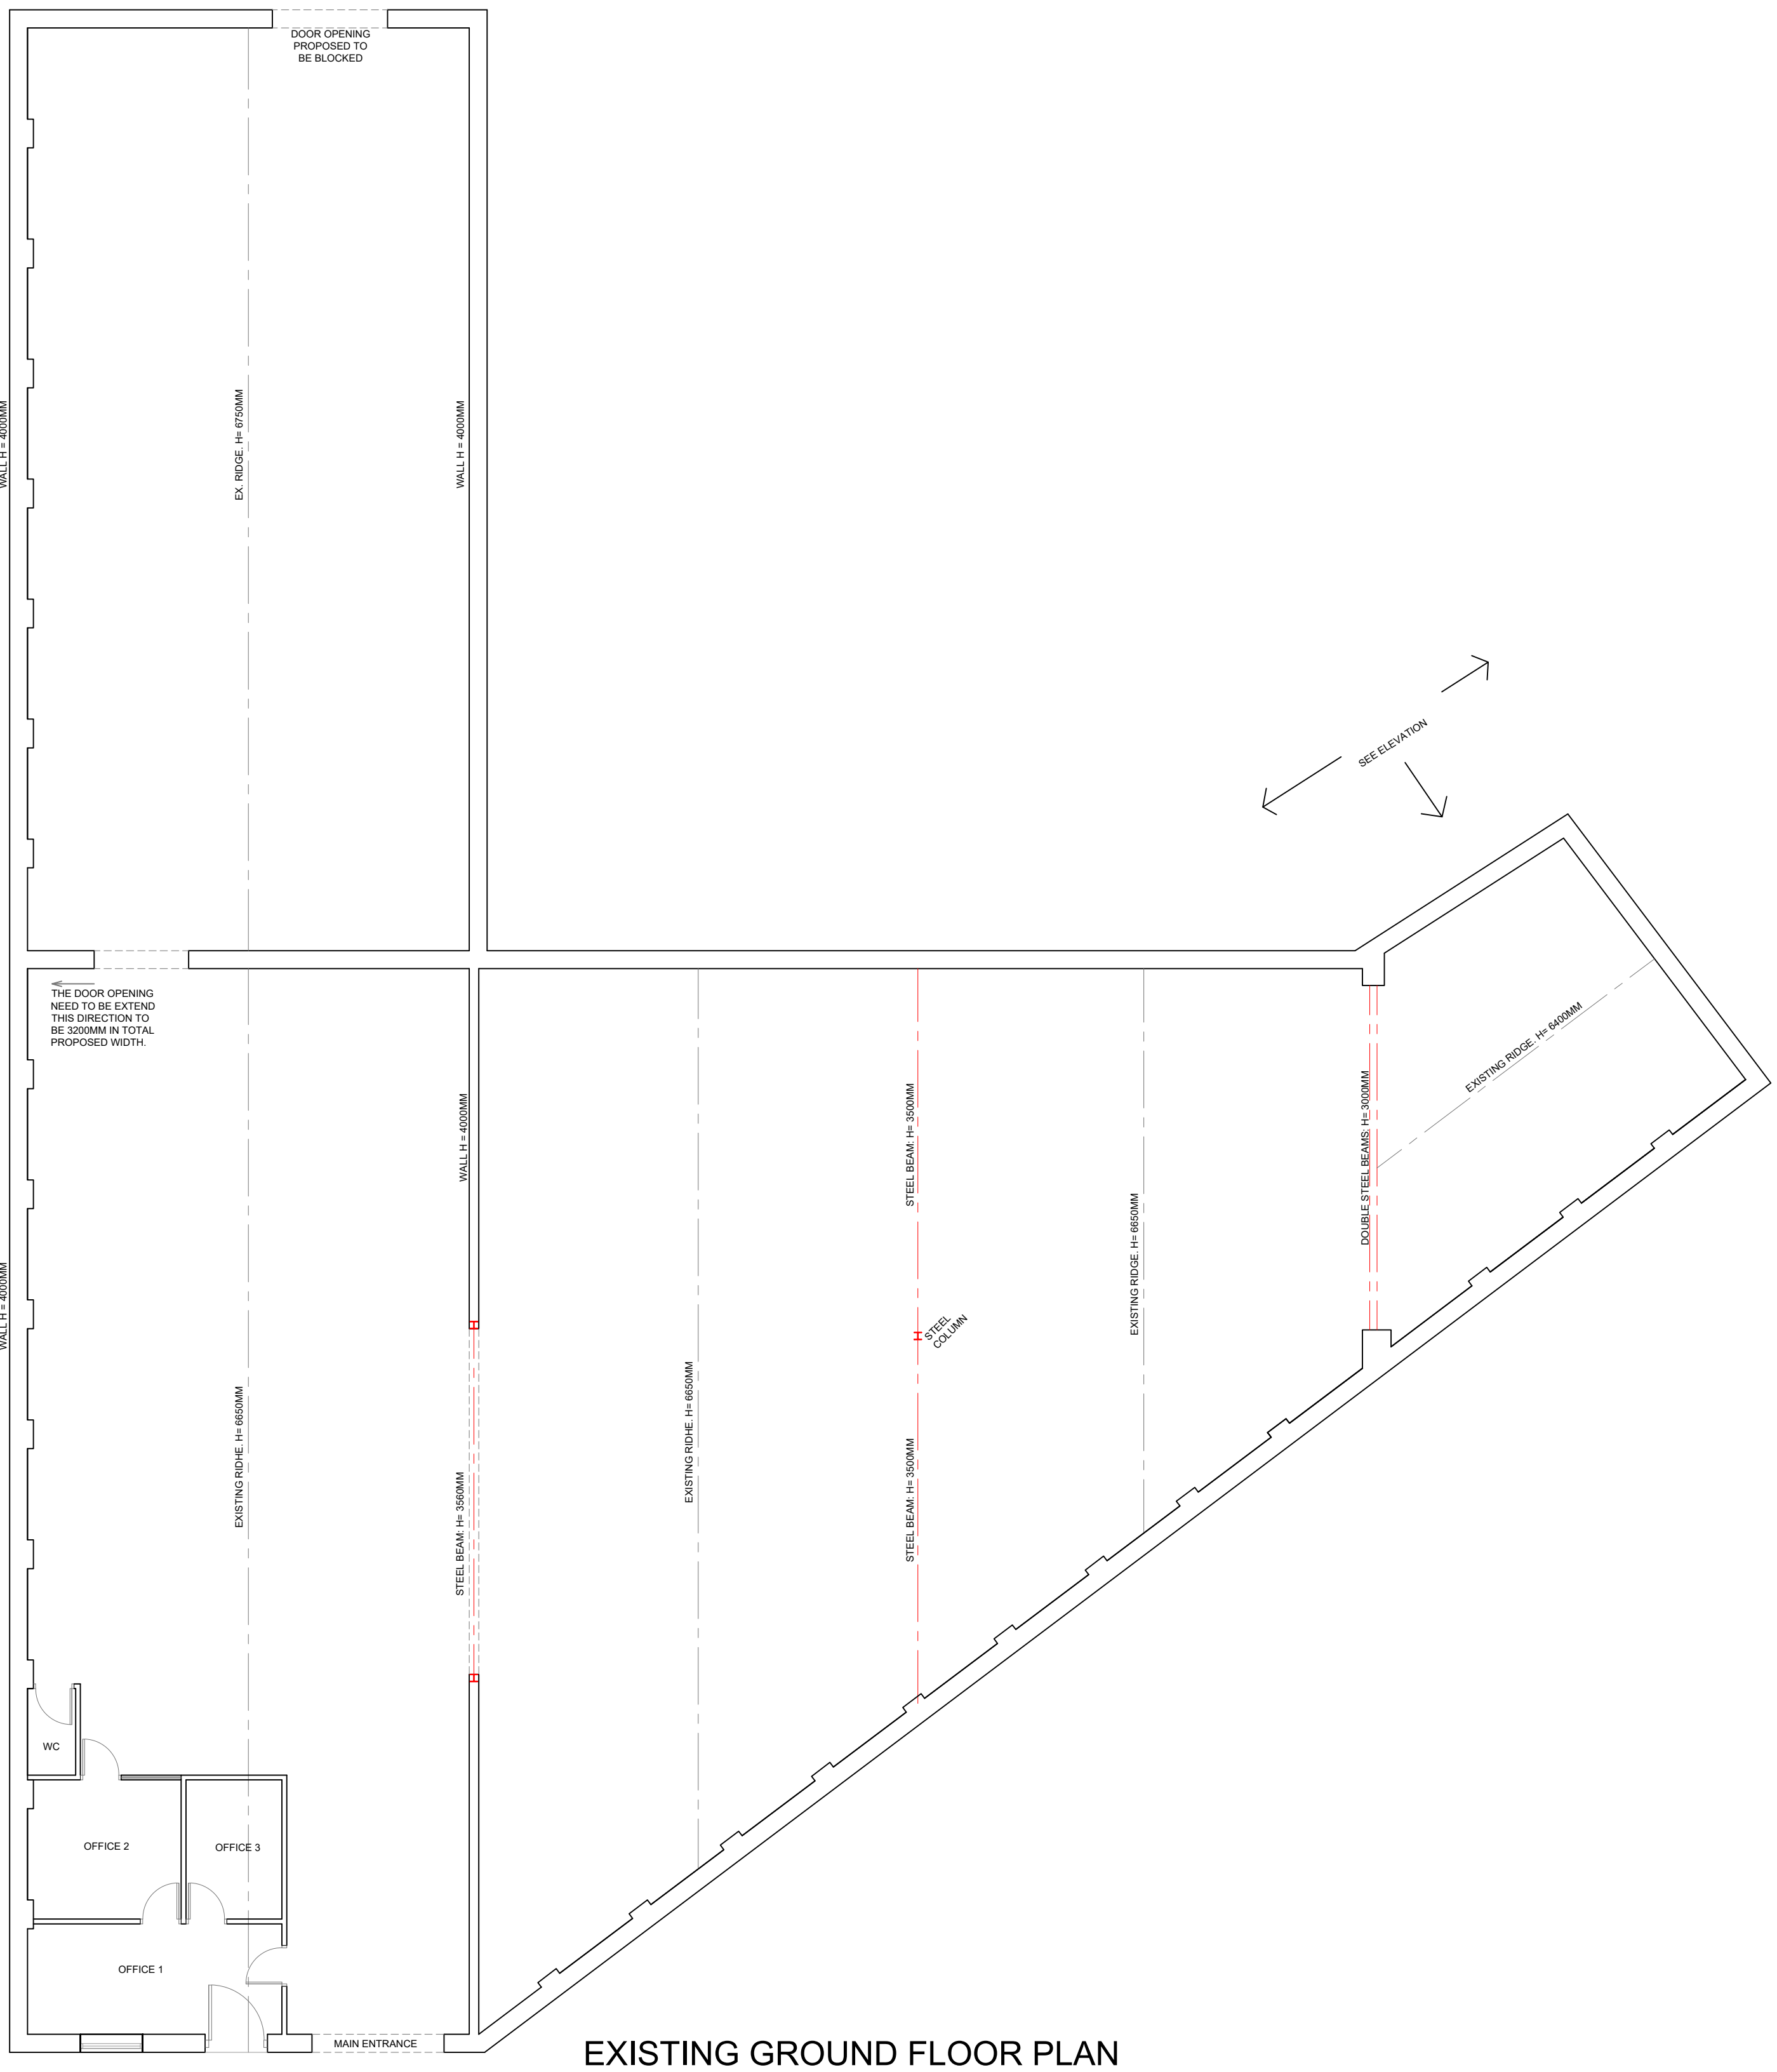

EXISTING GROUND FLOOR PLAN

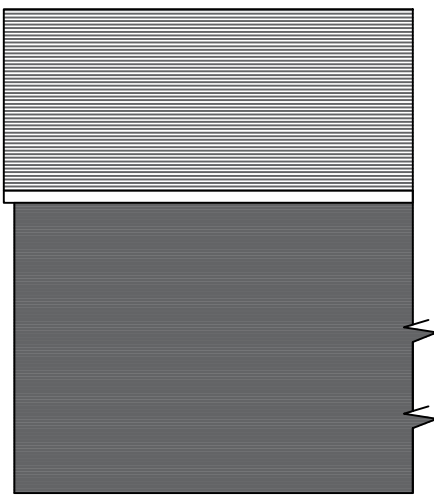

EXISTING
REAR ELEVATION

NOTES

REVISIONS

PROJECT:XL WAREHOUSING LTD UNIT
3 SPORTCITY GARAGE CLAYTON LANE
CHANGE OF USE TO MOT CENTRE
AND BODY WORKS GARAGE

CLIENT: HEMAN MINA

SCALE: 1:100 @ A1 SHEET

REFERENCE NO: 1469 AS EXISTING

BARRY CULLEN
ARCHITECTURE LTD
email:barrycullenarchitecture@gmail.com
mob: 07851262695

