



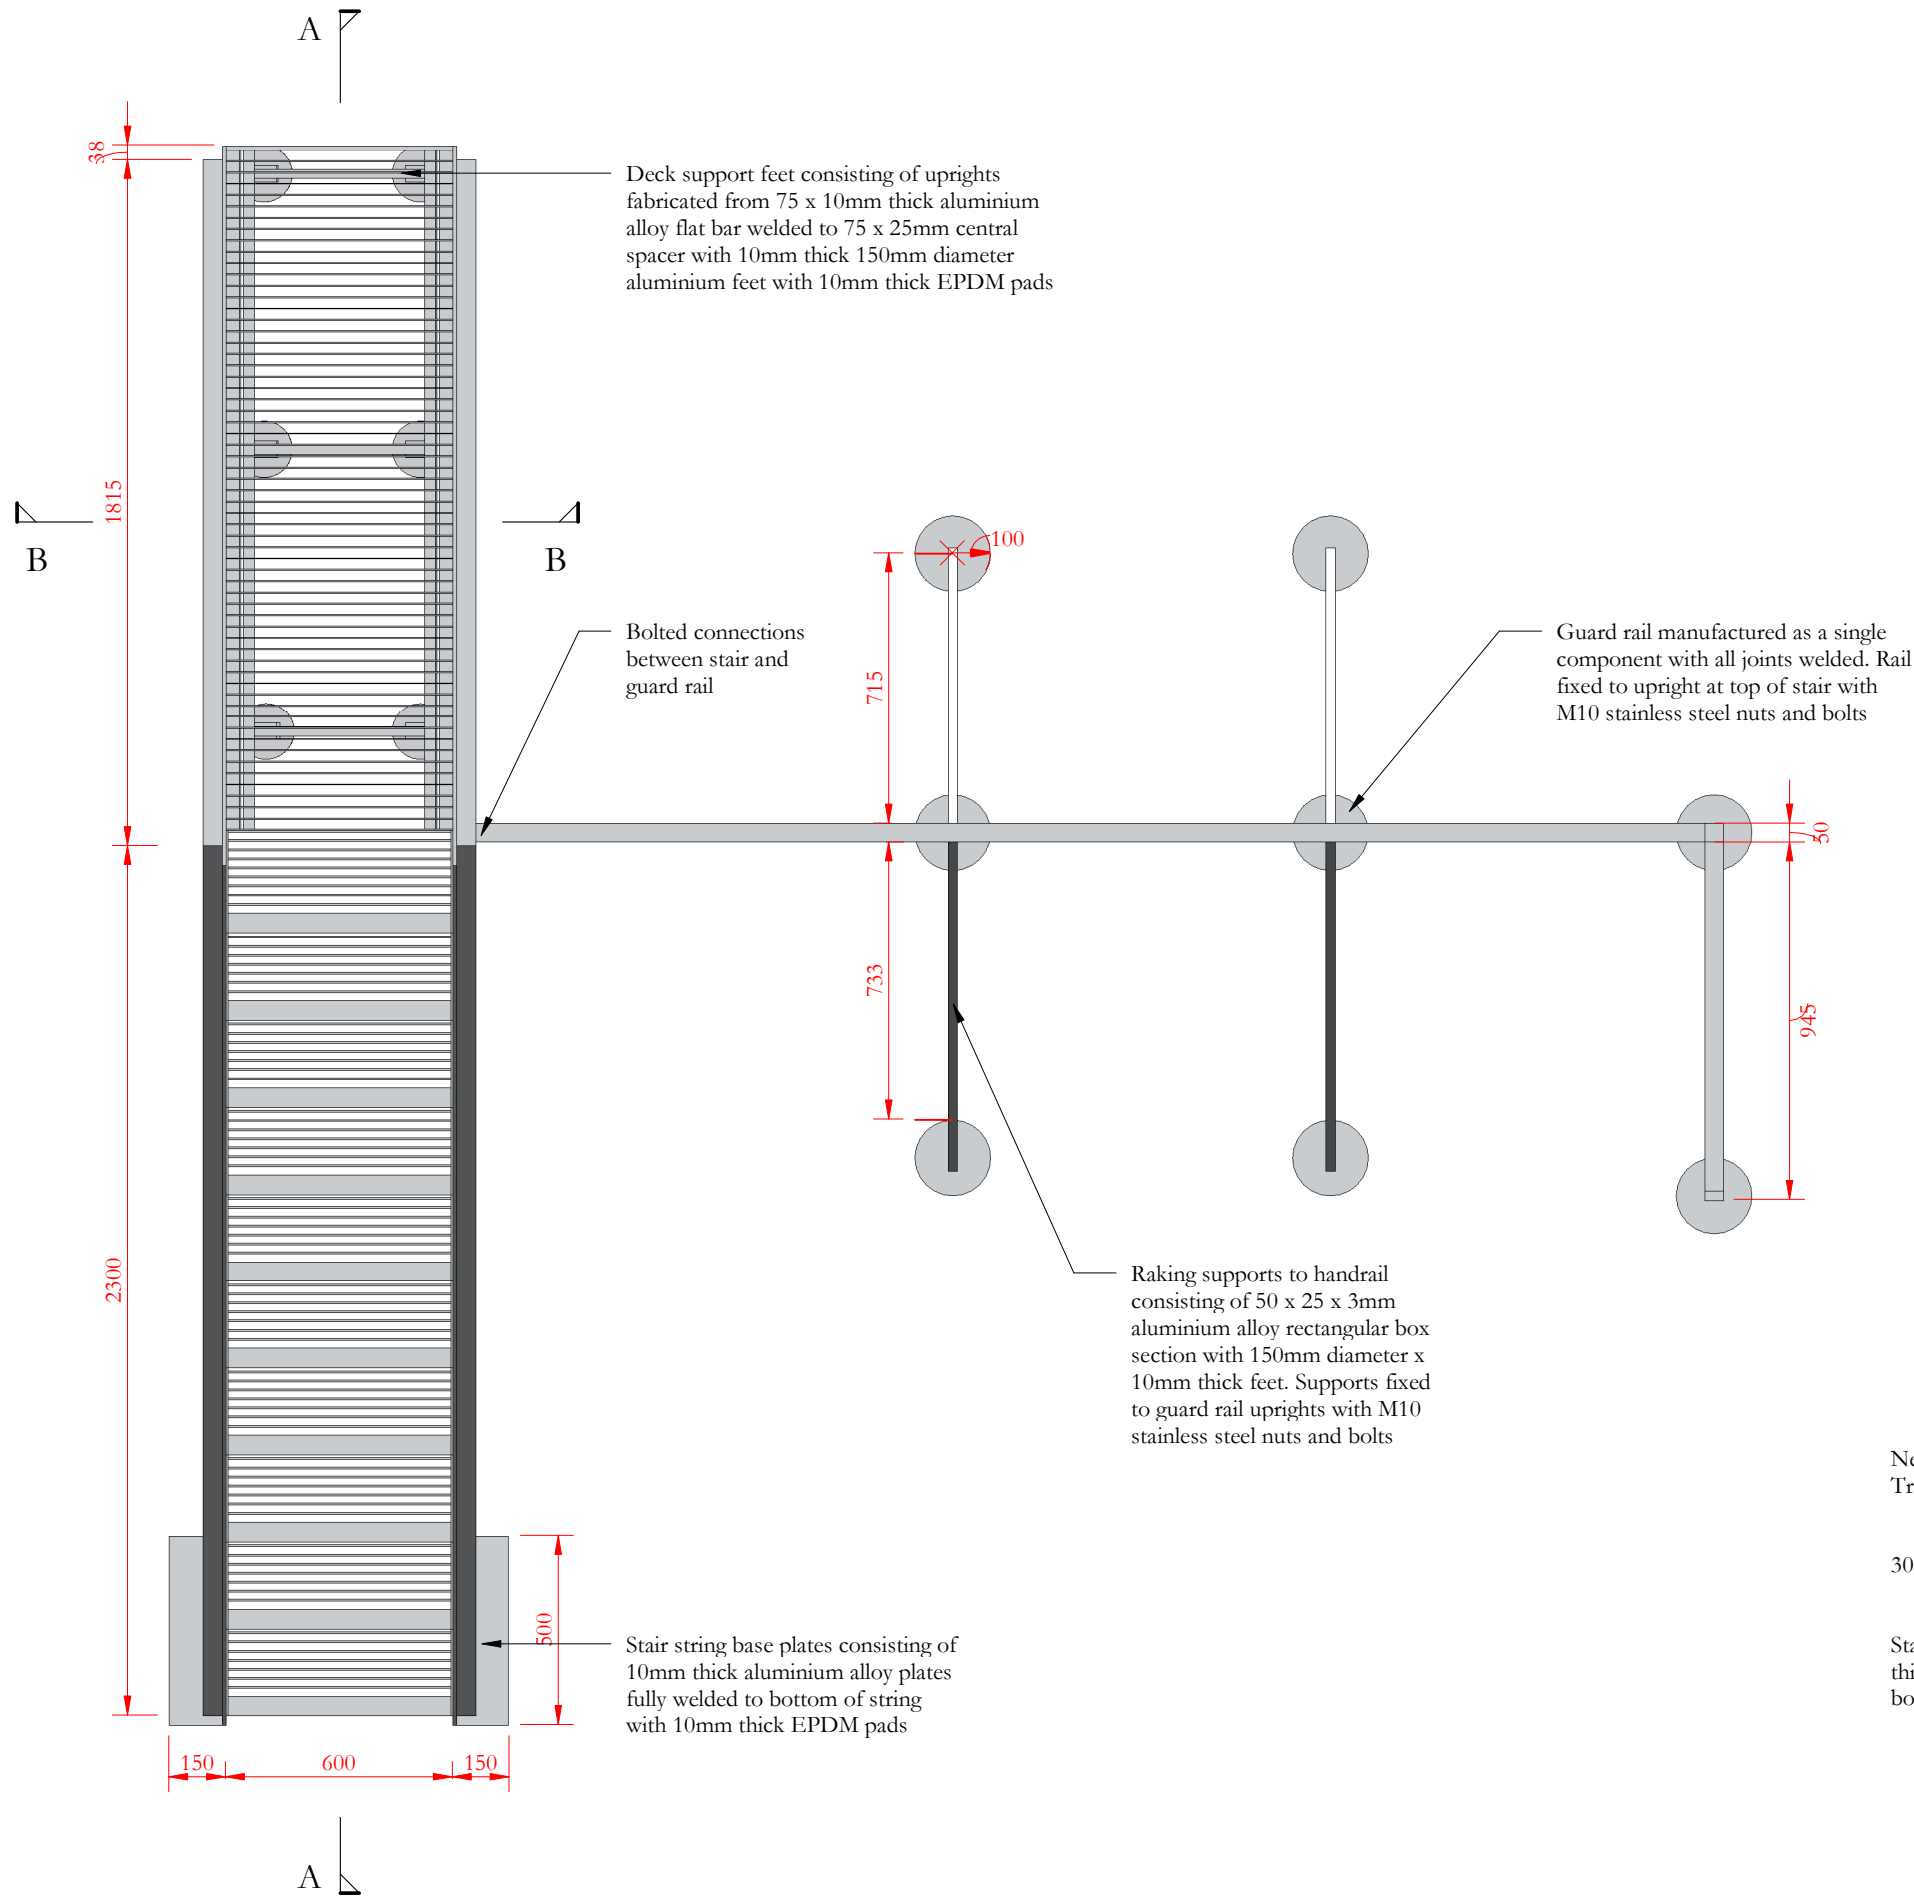

Plan
1 : 20

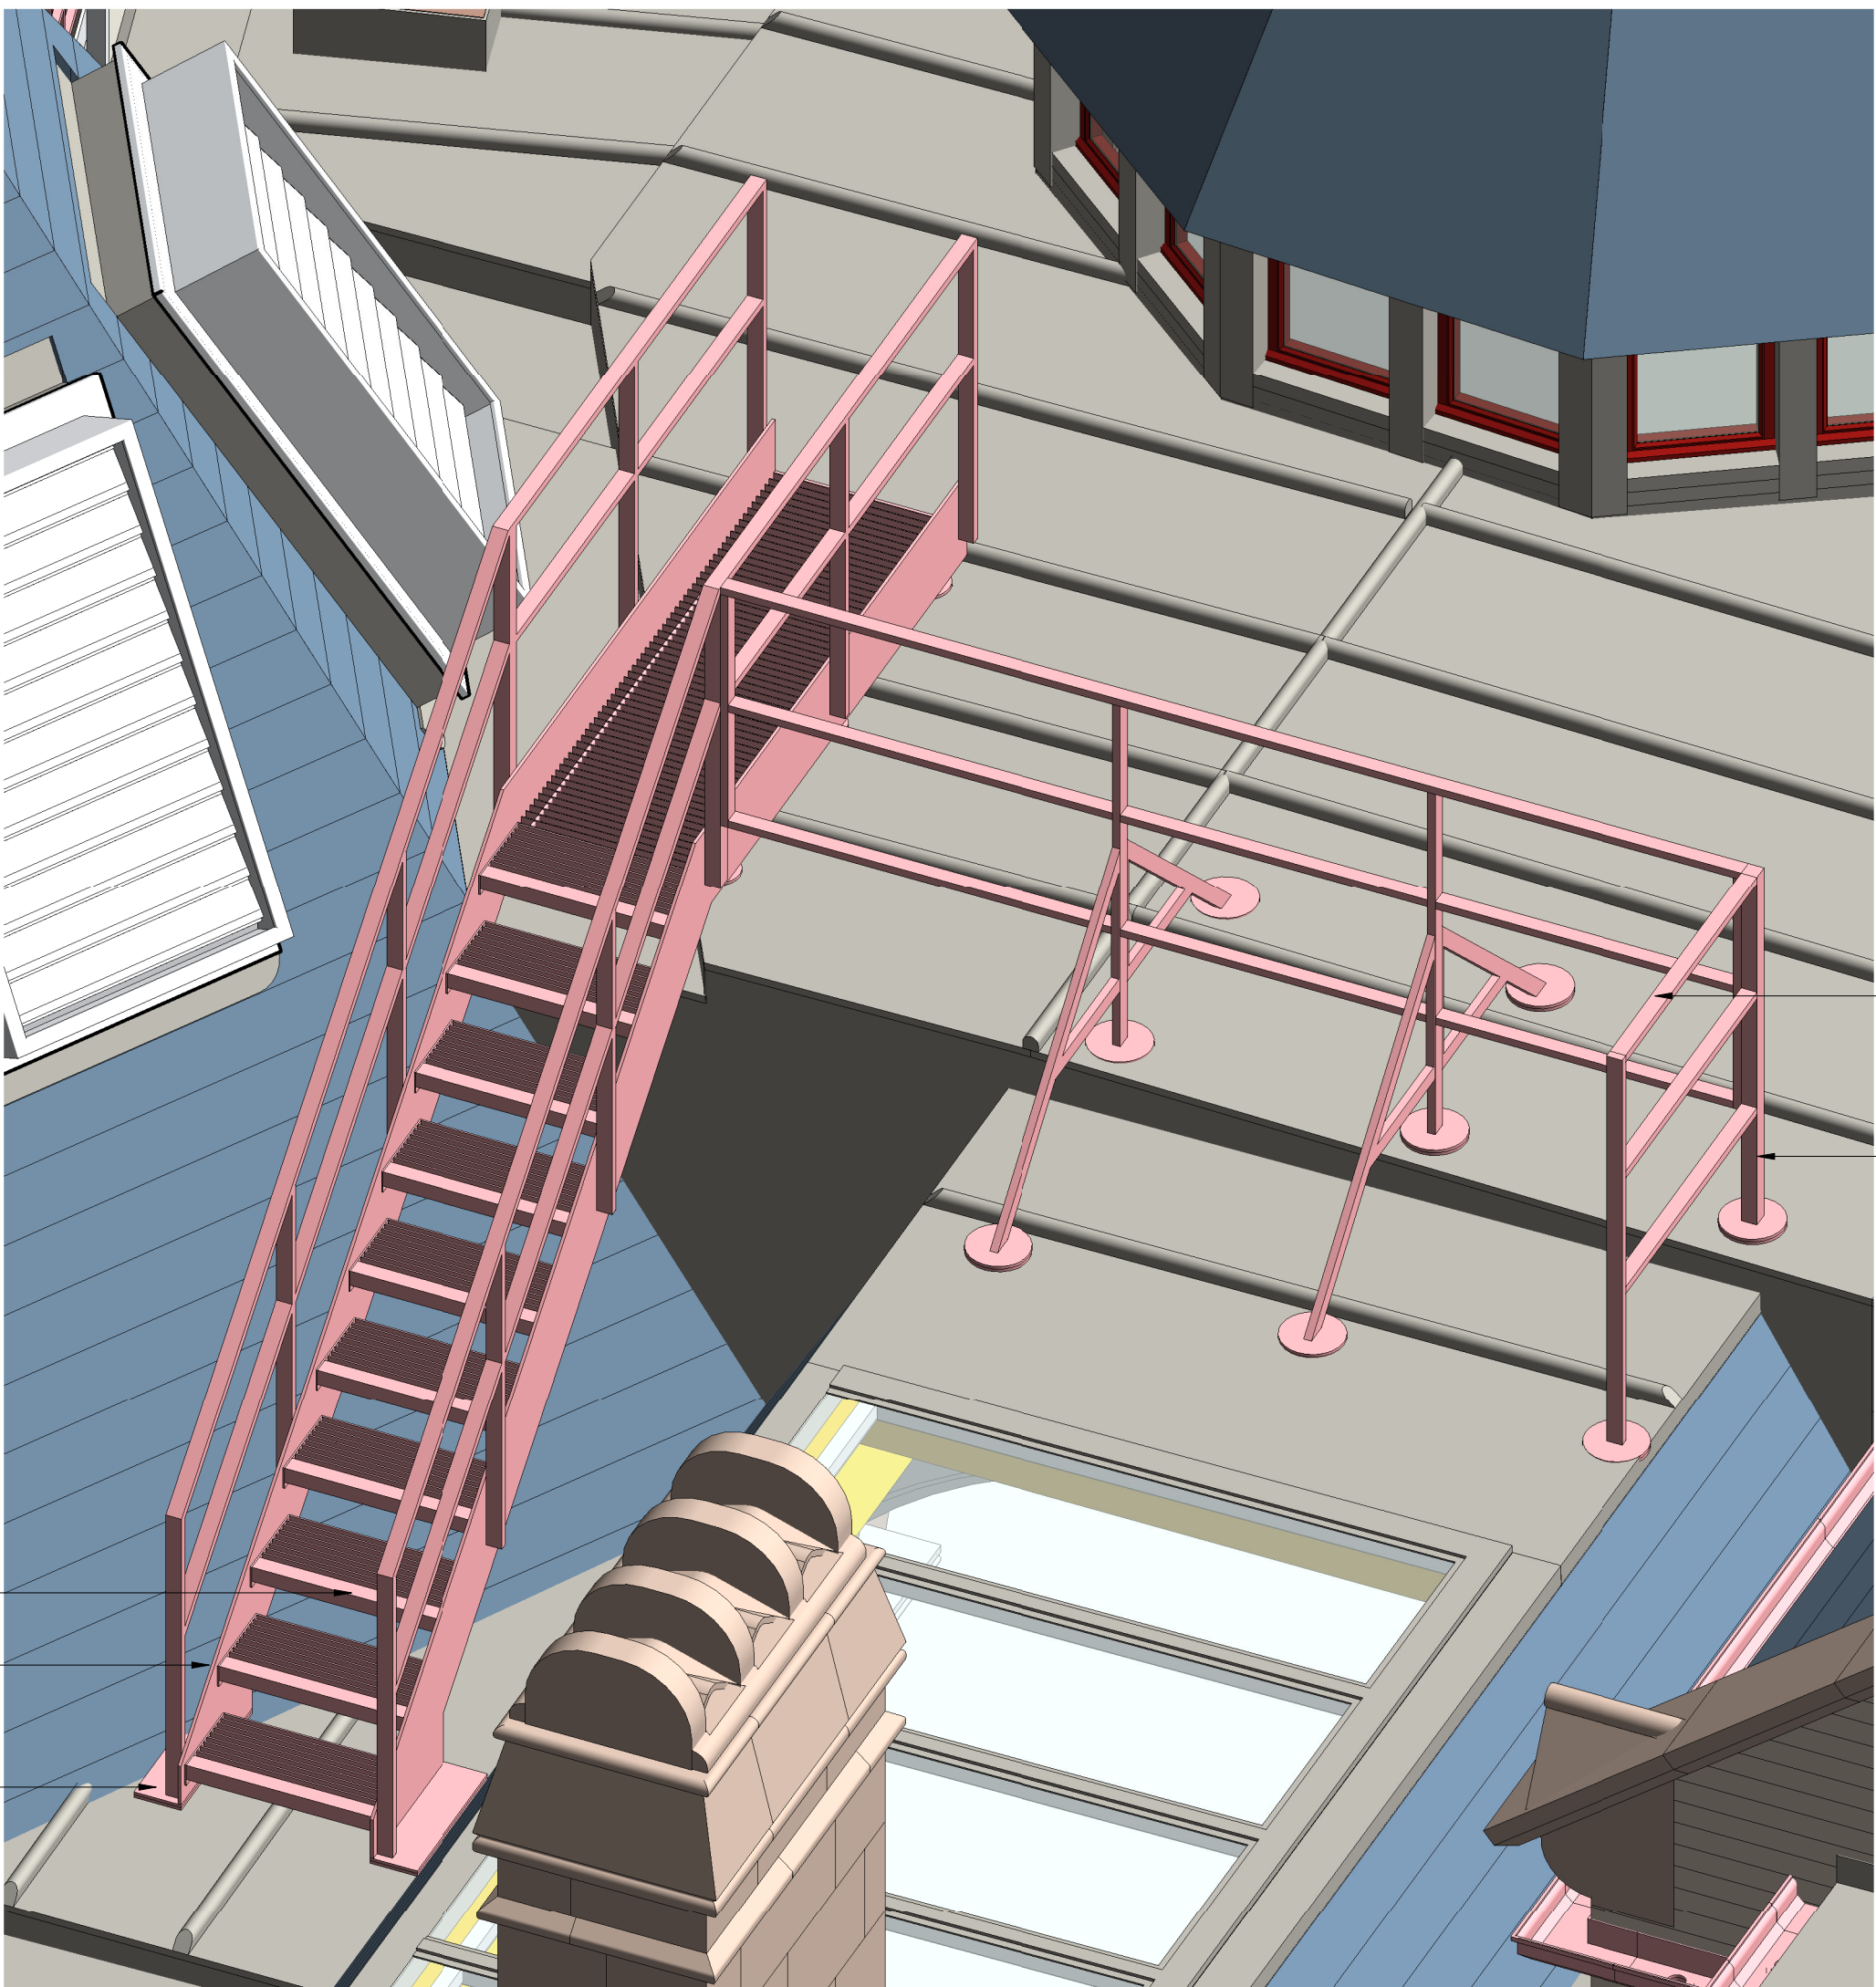

Stair 06 - WCR11


Guard rail manufactured as a single component with all joints welded. Rail fixed to upright at top of stair with M10 stainless steel nuts and bolts

Raking supports to handrail consisting of 50 x 25 x 3mm aluminium alloy rectangular box section with 150mm diameter x 10mm thick feet. Supports fixed to guard rail uprights with M10 stainless steel nuts and bolts


Neaco open grille 5mm serrated bar stair treads. Tread width 270mm with 52 x 52mm angle nosing

300 x 15mm aluminium alloy string


Stair string base plates consisting of 10mm thick aluminium alloy plates fully welded to bottom of string with 10mm thick EPDM pads

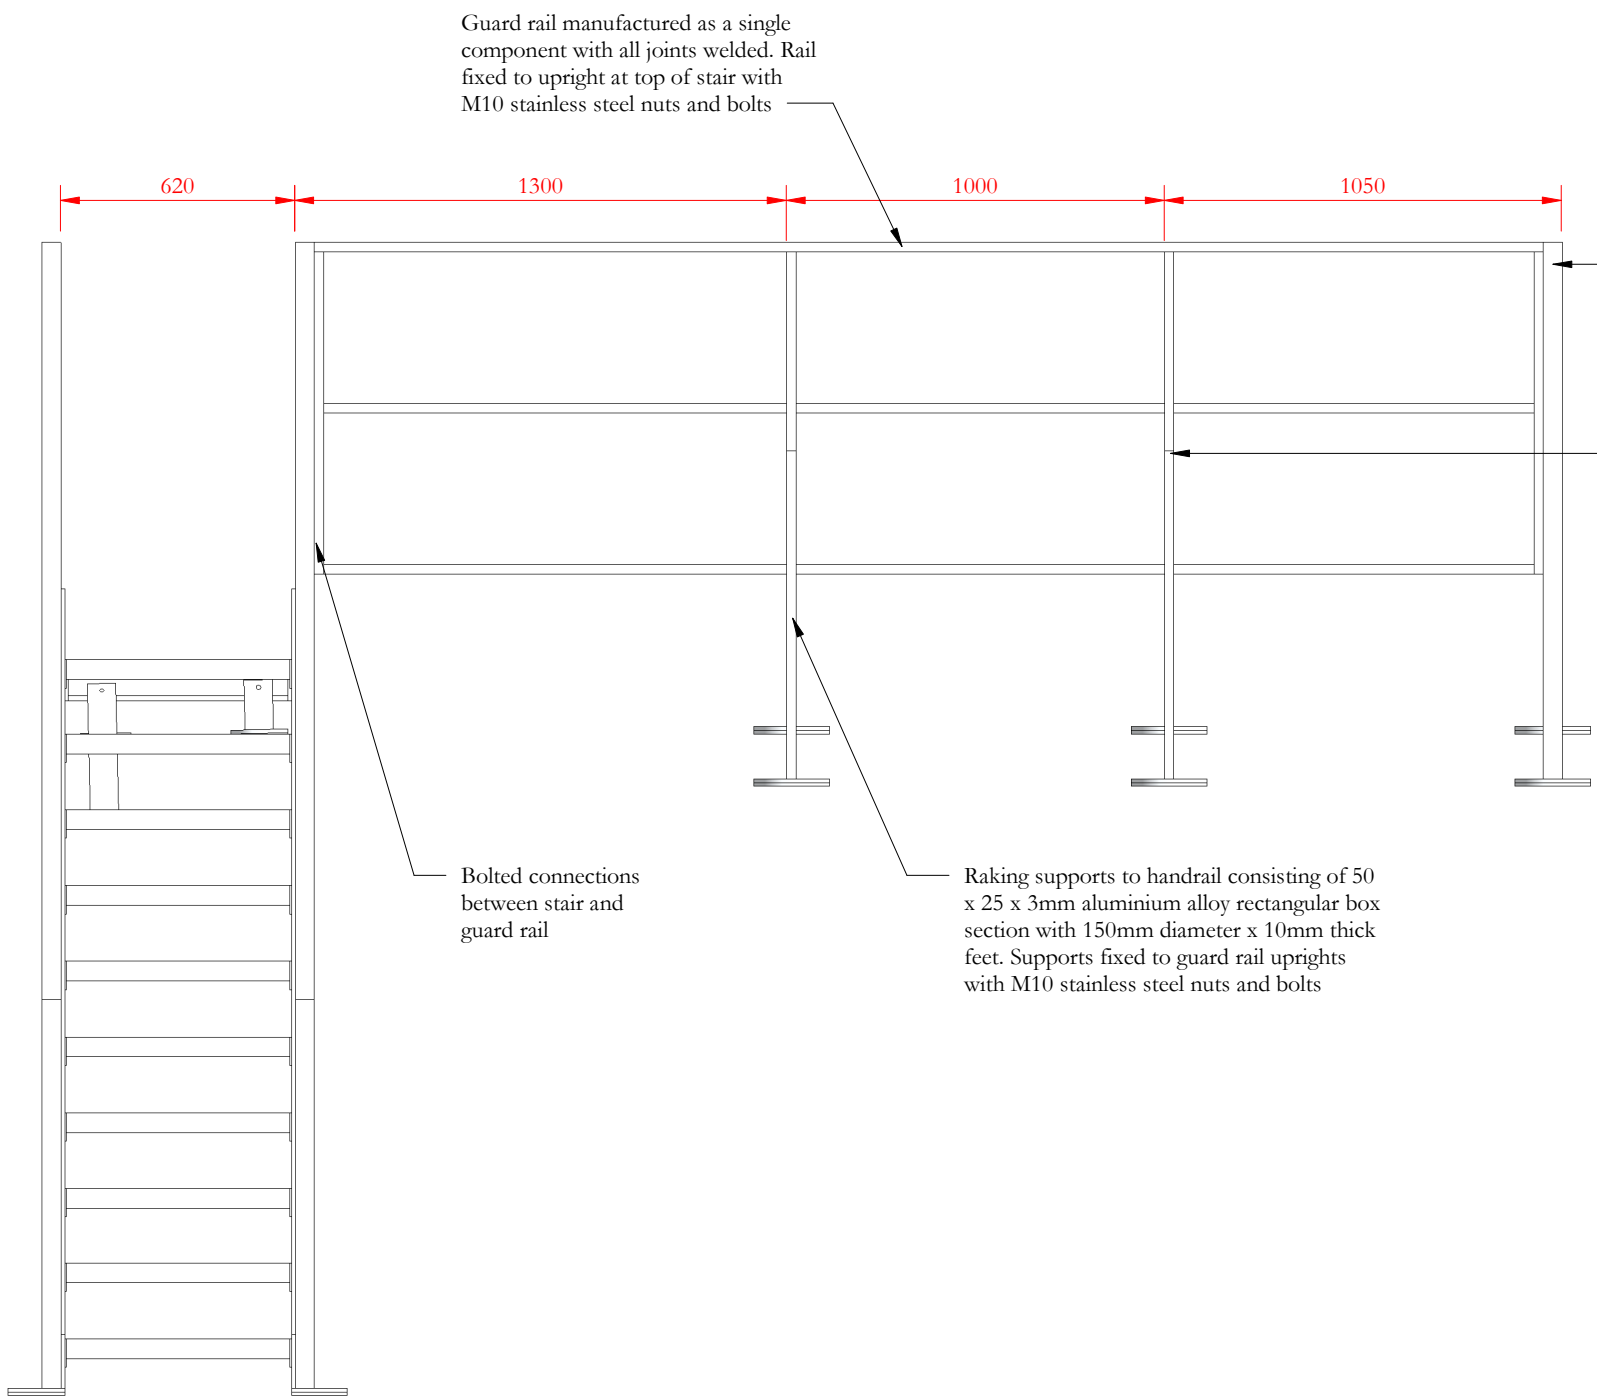

North elevation
1 : 20

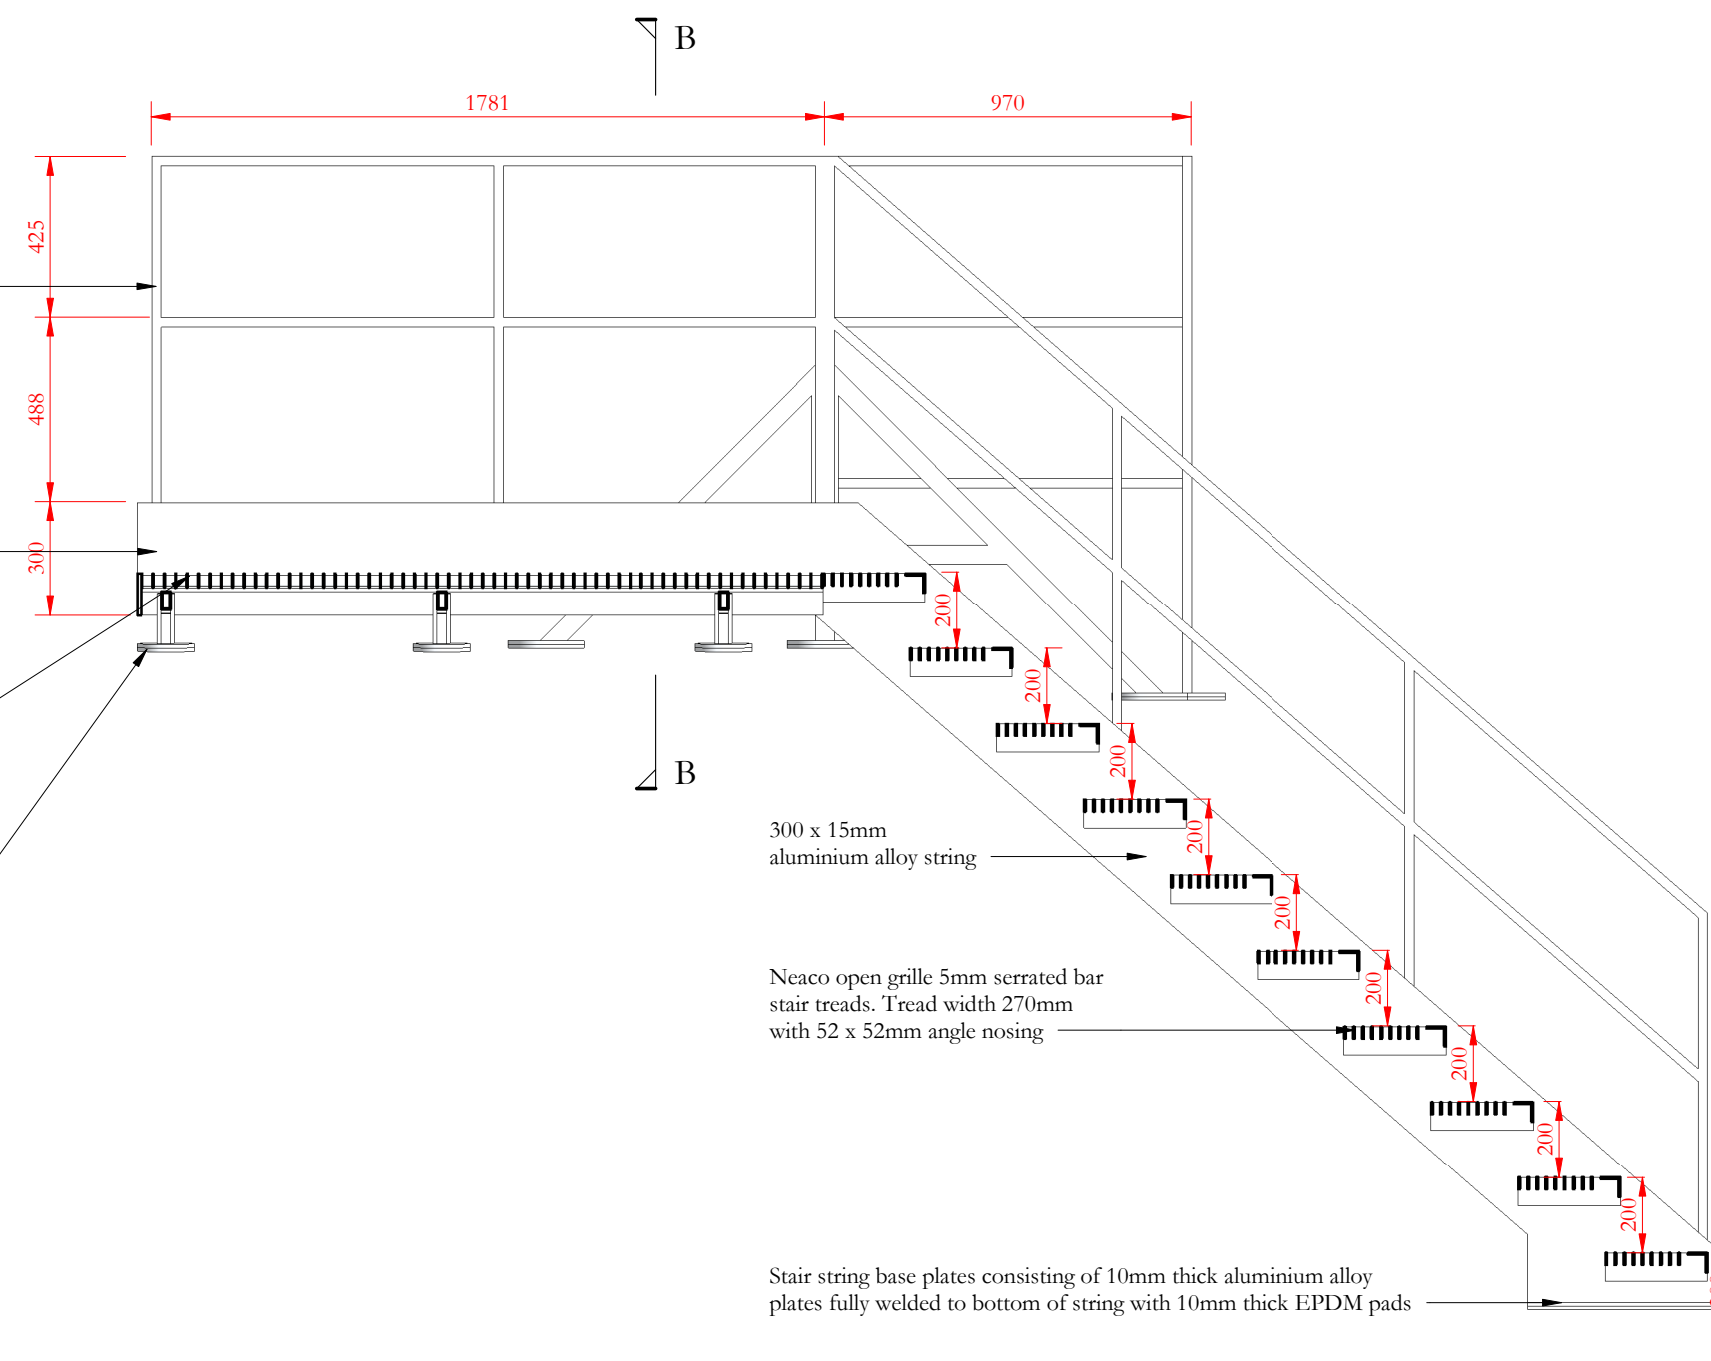

Section A-A
1 : 20

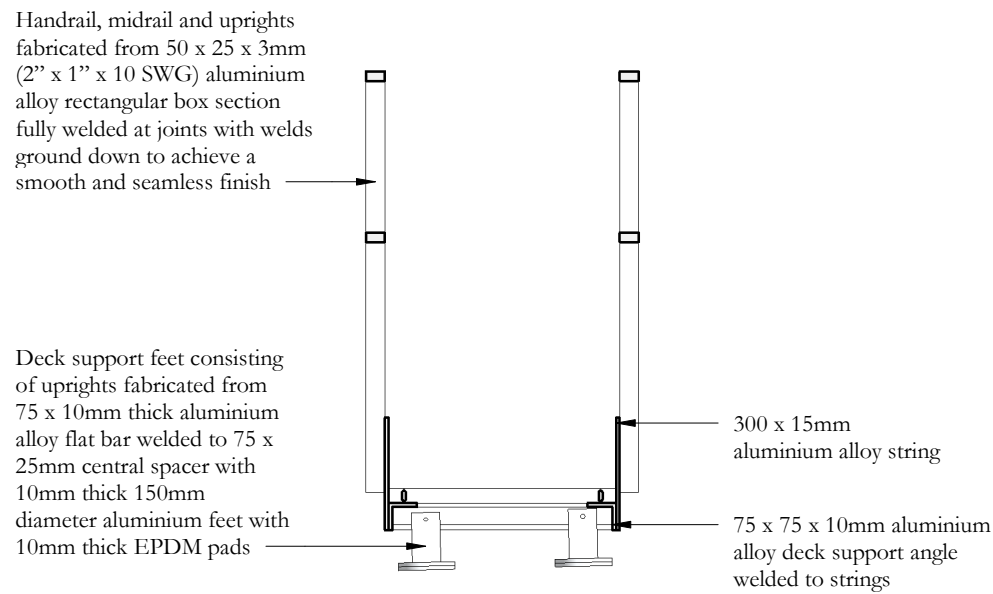


Section B-B
1 : 20

Revision 01: Drawing re-issued for construction

Scale Bars to be used as guidance only - refer to sheet size below									
1:100	mm	1000	2000	3000	4000	5000	6000	7000	8000
1:200	mm	1000	2000	3000	4000	5000	6000	7000	8000
1:500	m	10	20	30	40	50	60	70	80
1:1250	m	10	20	30	40	50	60	70	80

Notes:
Drawings are based on survey data and may not accurately represent what is physically present.
Do not scale from this drawing. All dimensions are to be verified on site before proceeding with the work.
All dimensions are in millimeters unless noted otherwise.
Purcell shall be notified in writing of any discrepancies.

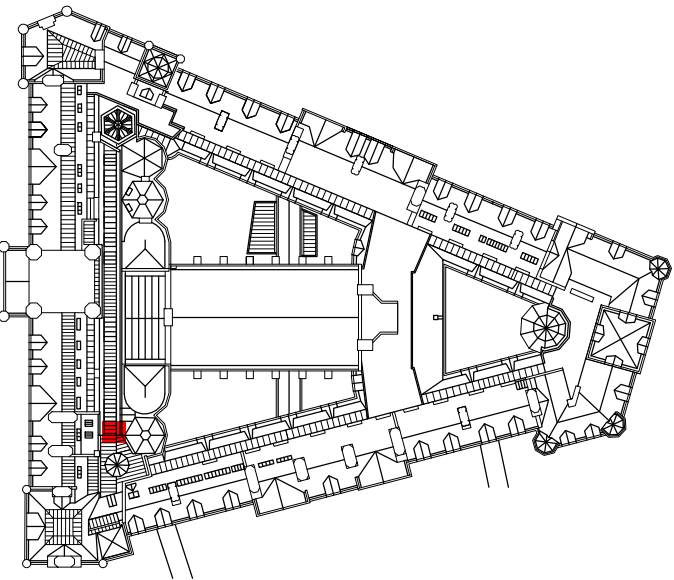

Key plan - Stair 06
1 : 1250

01	06/09/2021	JC	GR	See note in revision cloud
-	10/12/2019	GR	EP	First Issue
ISSUE	DATE	APPROVED	DRAWN	DESCRIPTION



Project Office, Town Hall, MANCHESTER M60 2L1
+44 (0) 7970 097 432
www.purcelluk.com

PROJECT STATUS	Riba Stage 5
CLIENT	Manchester City Council
PROJECT	Our Town Hall
DRAWING TITLE	Roof access stair 06 - WCR11
SIZE & SCALE	A1:As indicated
DRAWING STATUS	S4 Construction

JOB NUMBER 236959

DRAWING NO. REV

OTH-PUR-TH-RF-DWG-A-7036 01

© PURCELL 2019. PURCELL ® IS THE TRADING NAME OF PURCELL ARCHITECTURE LTD.

12/09/2021 20:06:22