


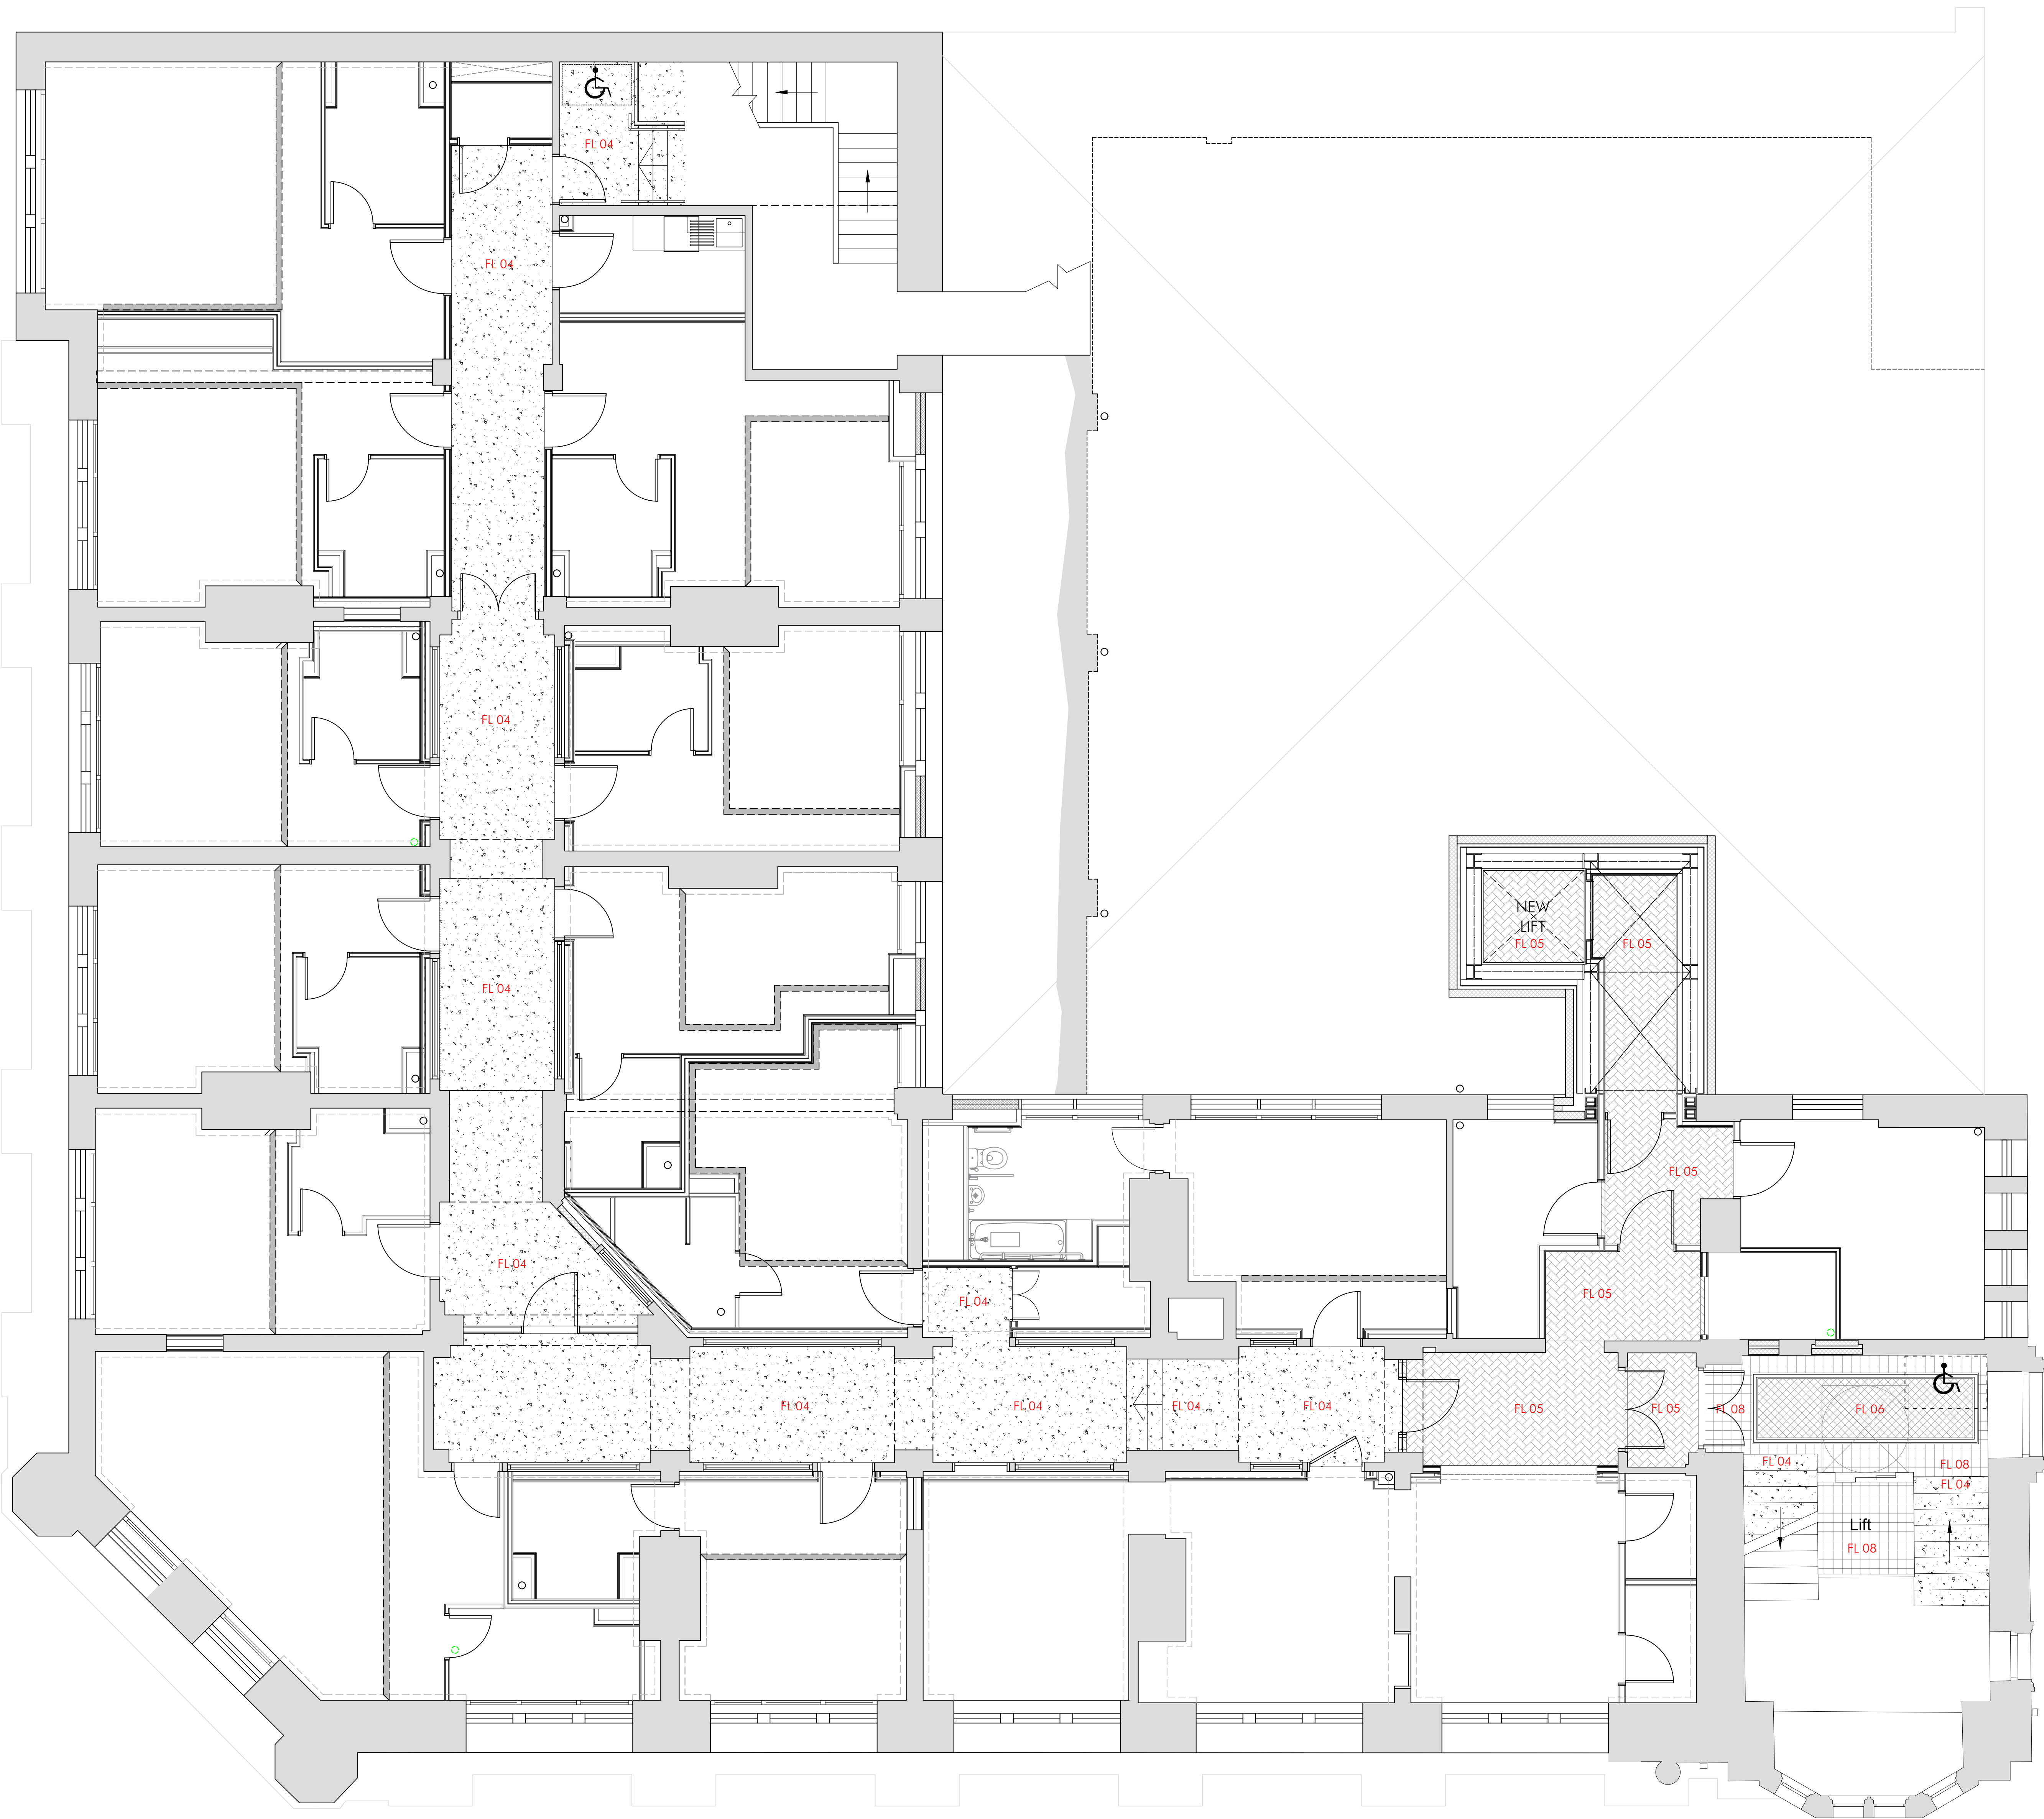

SECOND FLOOR PLAN



FLOOR FINISHES KEY

- CARPET
REF: FL 04
- PARQUET FLOOR
REF: FL 05
- FEATURE TILE & BORDER
REF: FL 06
- PLAIN VICTORIAN TILE
REF: FL 08

NOTES:

- THIS DRAWING IS TO BE READ IN CONJUNCTION WITH:
- CORRIDOR & MAIN STAIR FINISHES SCHEDULE AZ103.2
 - CORRIDOR ELEVATIONS (AV05 FIRST FLOOR, AV06 SECOND FLOOR, AV07 THIRD FLOOR, AV08 FOURTH FLOOR)
- DRAWING TO BE PRINTED IN COLOUR.
- CONTRACTOR TO ALLOW FOR THIN PROFILE EDGE TRIMS FROM SCHLUTER SYSTEMS FOR ALL TRANSITIONS BETWEEN FLOOR FINISHES, INCLUDING TRANSITIONS AT DOORWAYS, AS NECESSARY.
- ALL FLOORING TRANSITIONS TO BE CENTERED ON CLOSED DOOR LEAVES.
- ALL FLOOR FINISHES TO BE FLUSH THROUGHOUT, WITH SUB FLOORS PREPARED AS NECESSARY.
- ALL FLOOR FINISHES TO BE LAID IN FULL ACCORDANCE WITH MANUFACTURERS RECOMMENDATIONS.

TENDER ISSUE	CB DRAWN	DRAWN REVISION	18/12/25 DATE	VER
	<div>AP</div> <div>ALLISON PIKE</div> <div>ARCHITECTS & DESIGNERS</div>			
	7 Buxton Road West, Didsley, Stockport, Cheshire, SK12 2AE Website: www.allisonpike.com			
	Telephone: 01663 763000 Facsimile: 01663 766772 Email: studio@allisonpike.com			
	© Allison Pike Partnership Limited.			
	PROJECT INNKEEPERS COLLECTION 1-3 YORK STREET (BROWNS) MANCHESTER			
TITLE SECOND FLOOR CORRIDOR & STAIRS FLOOR FINISHES				
SCALE 1:50 @ A0				
JOB No MAB46	DRAWING No AL253		REV -	