



Note: No changes to Existing Building

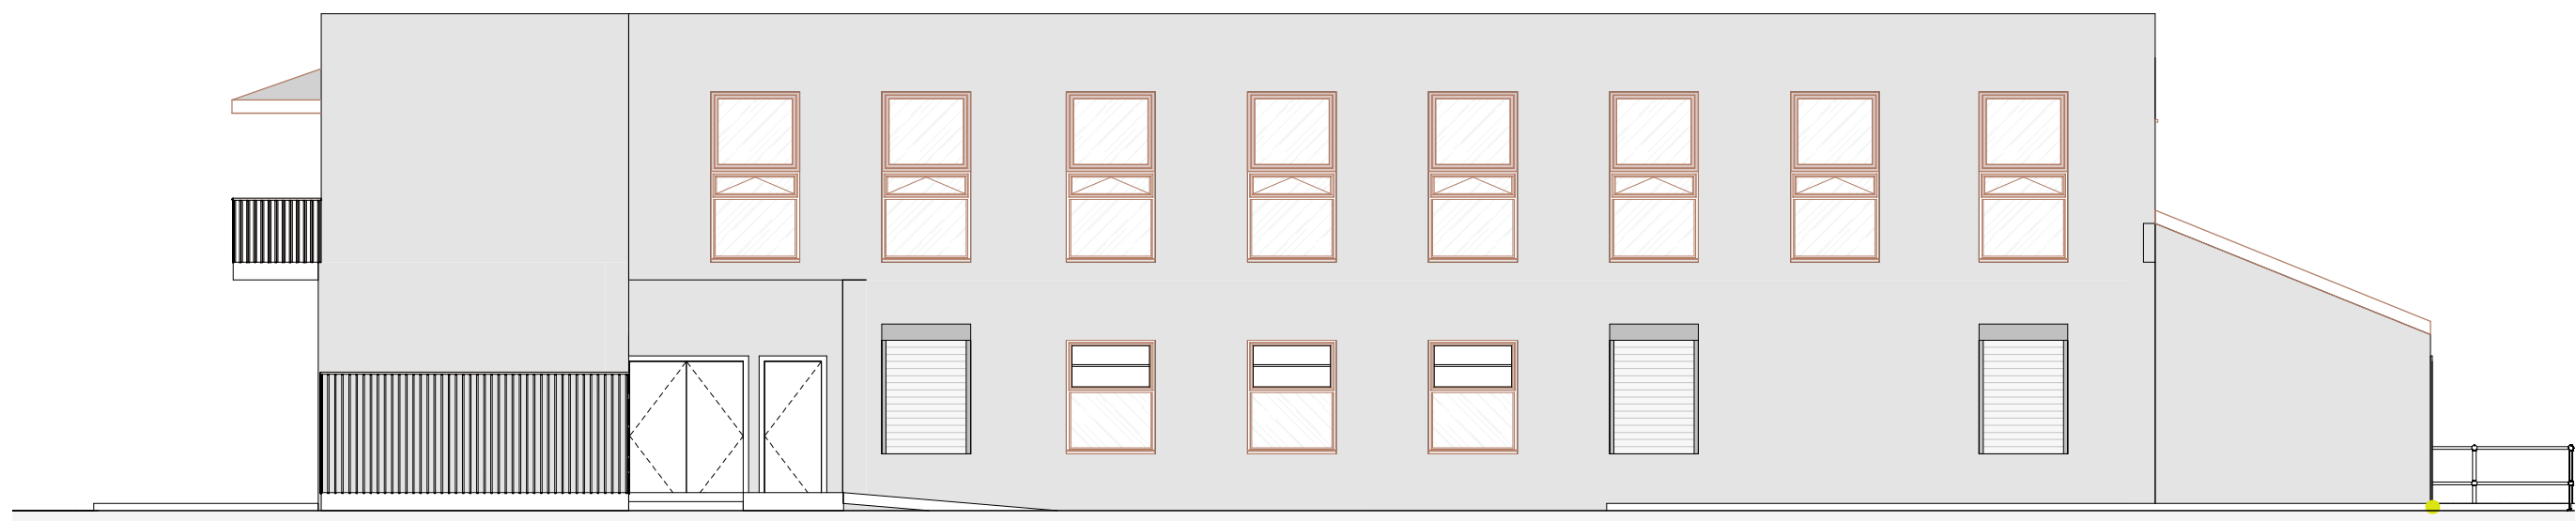


1 Front Elevation
1 : 100

Note: No changes to Existing Building

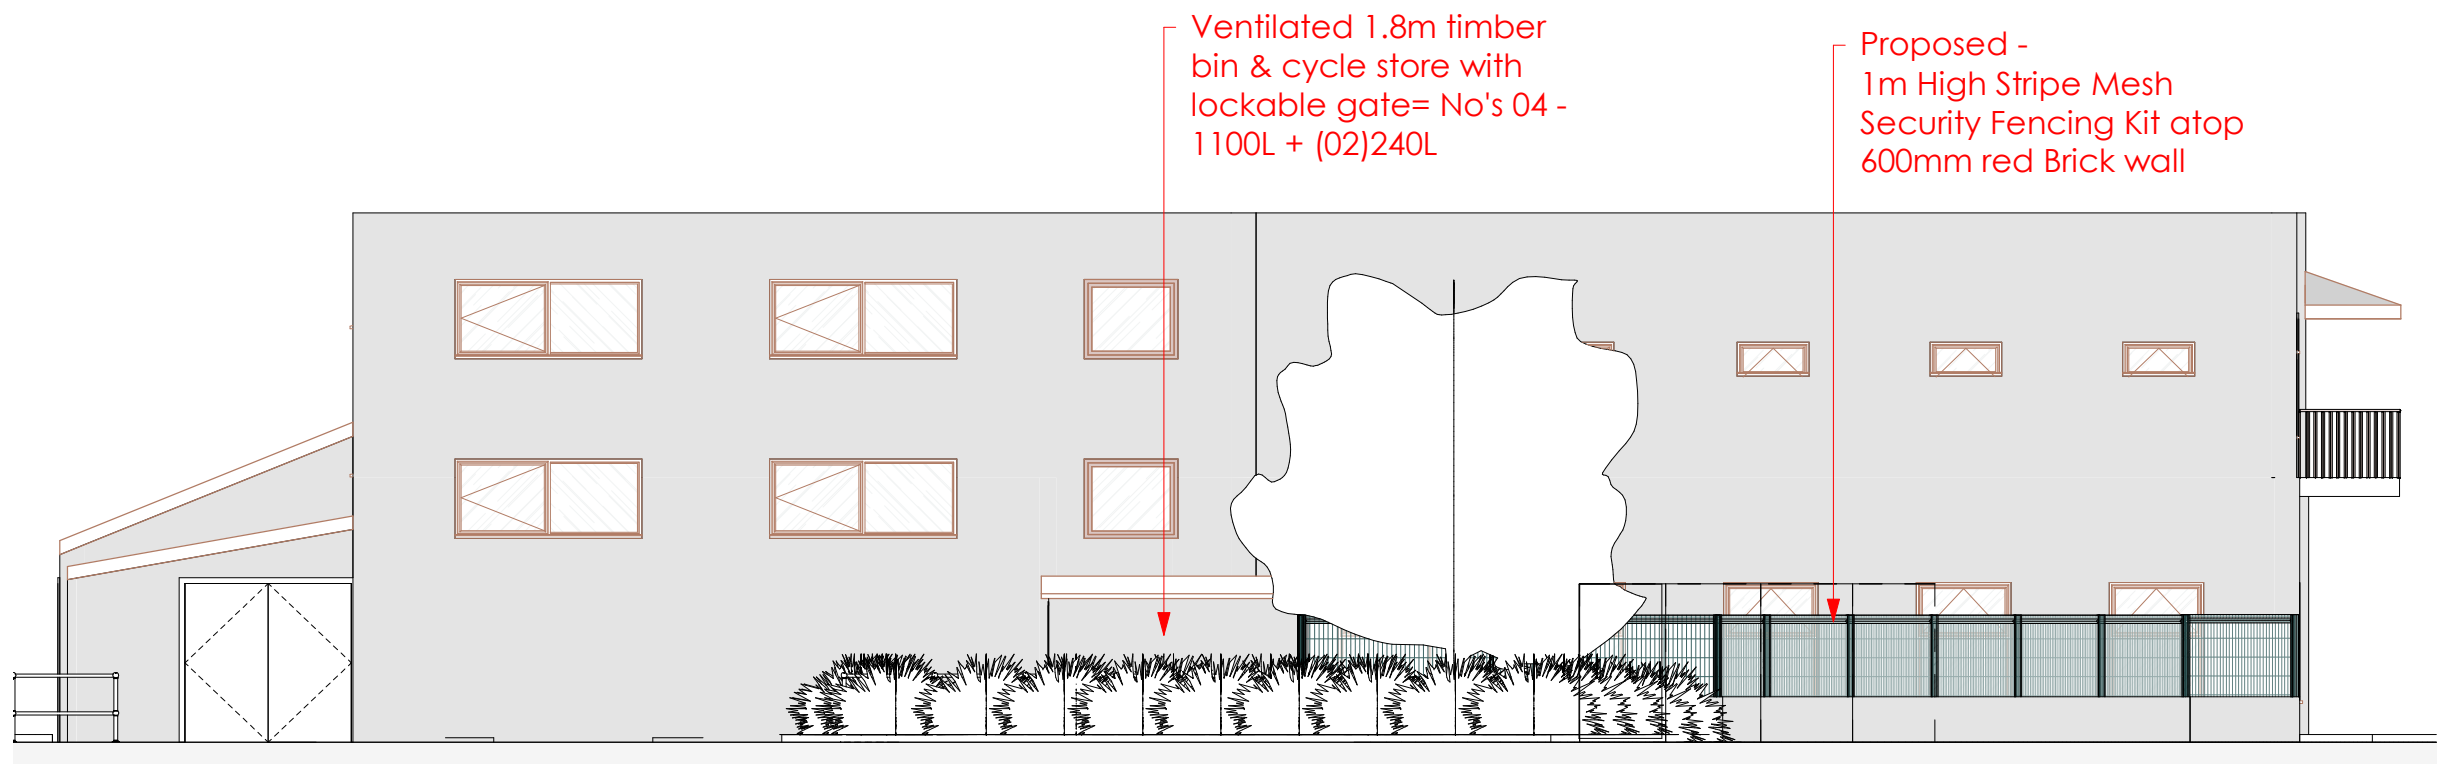


2 Rear Elevation
1 : 100

Note: No changes to Existing Building

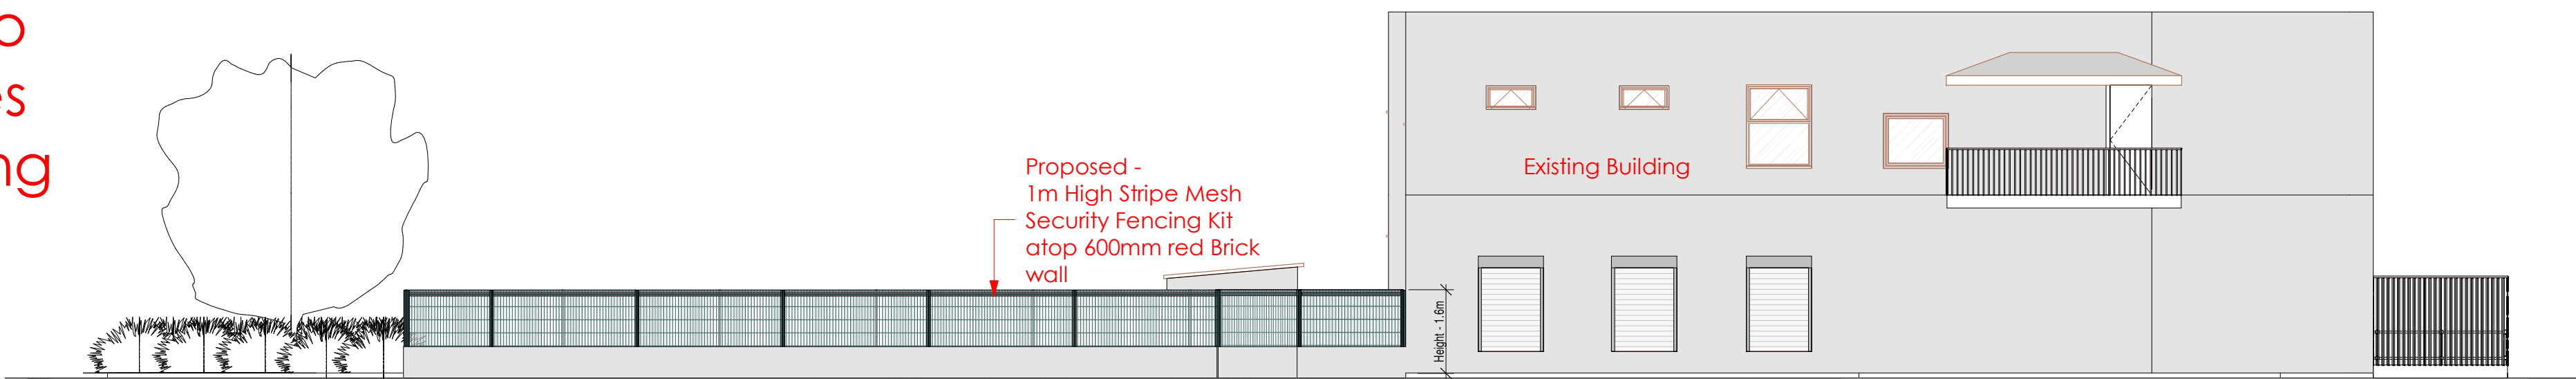

3 Side Elevation1
1 : 100

Note: No changes to Existing Building

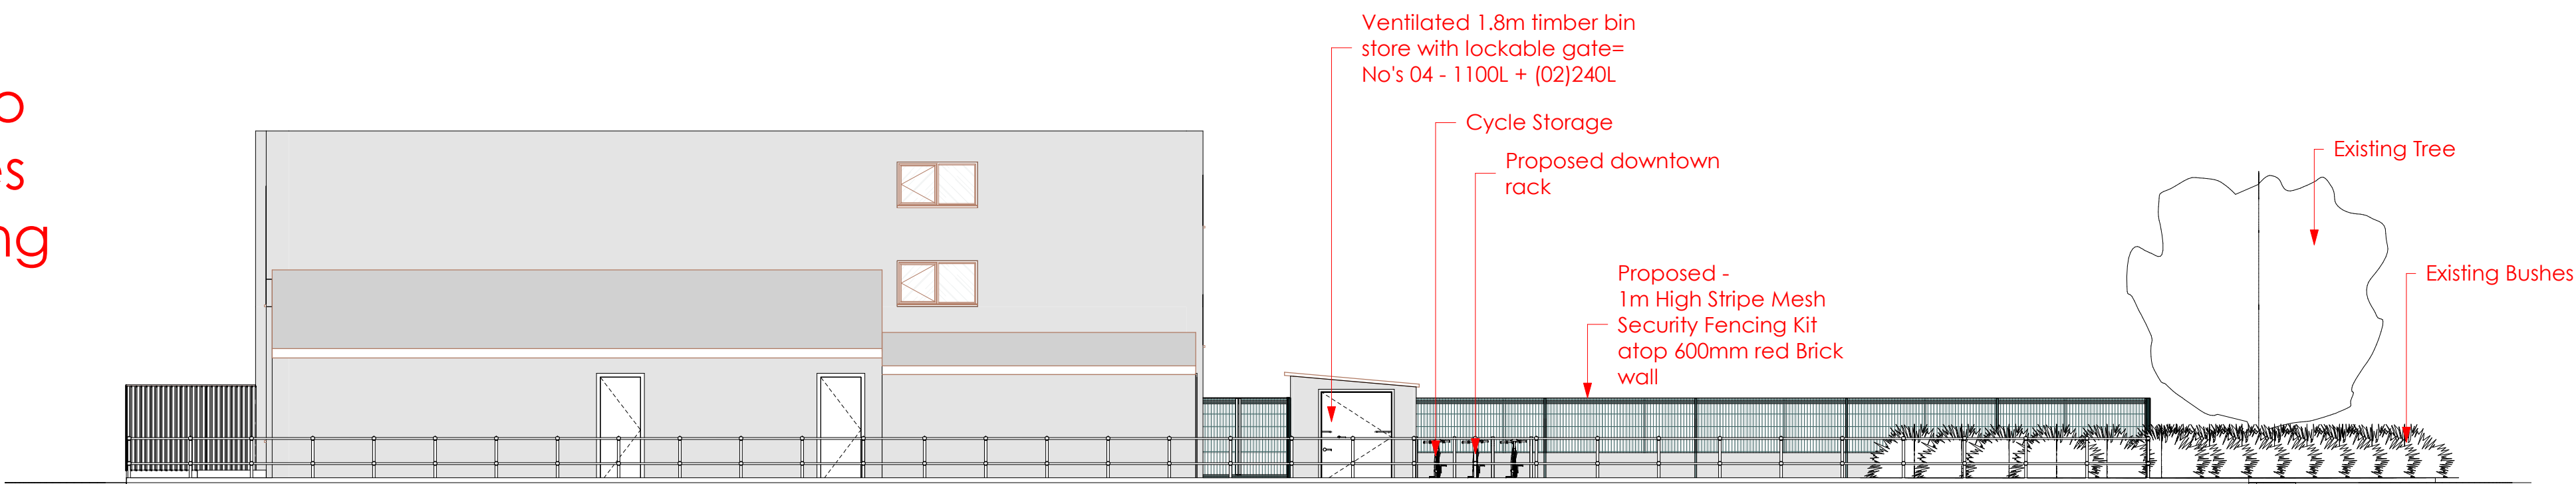

4 Side Elevation2
1 : 100



RAL 6005
Moss Green



Proposed Fencing: Stripe mesh security fencing to be finished in RAL 6005 (Moss Green). Example of Proposed Fencing: Refer to approved manufacturer's product literature/sample (to be submitted and agreed prior to installation).

P6 Planning Amendments	03.02.26
P5 Planning Amendments	15.01.26
P4 Conditions	08.12.25
P3 Site Plan/Elevation updates	MM 28.11.25
P2 Planning 2nd Issue	MM 23.10.25
P1 Planning	MM 01.10.25
Rev Description	By Date

MUSE
Architects

67 Old Church St
PROJECT:
Proposed Elevation

DRAWING TITLE:

DRAWING STATUS: Planning

DRAWN: CL CHECKED: MM

APPROVED: MM DATE: 28.11.25

1:100 SCALE: 111_A1.02 P6

SCALE: DRAWING NUMBER: REV: (A1)

SCALE 1 : 100

