


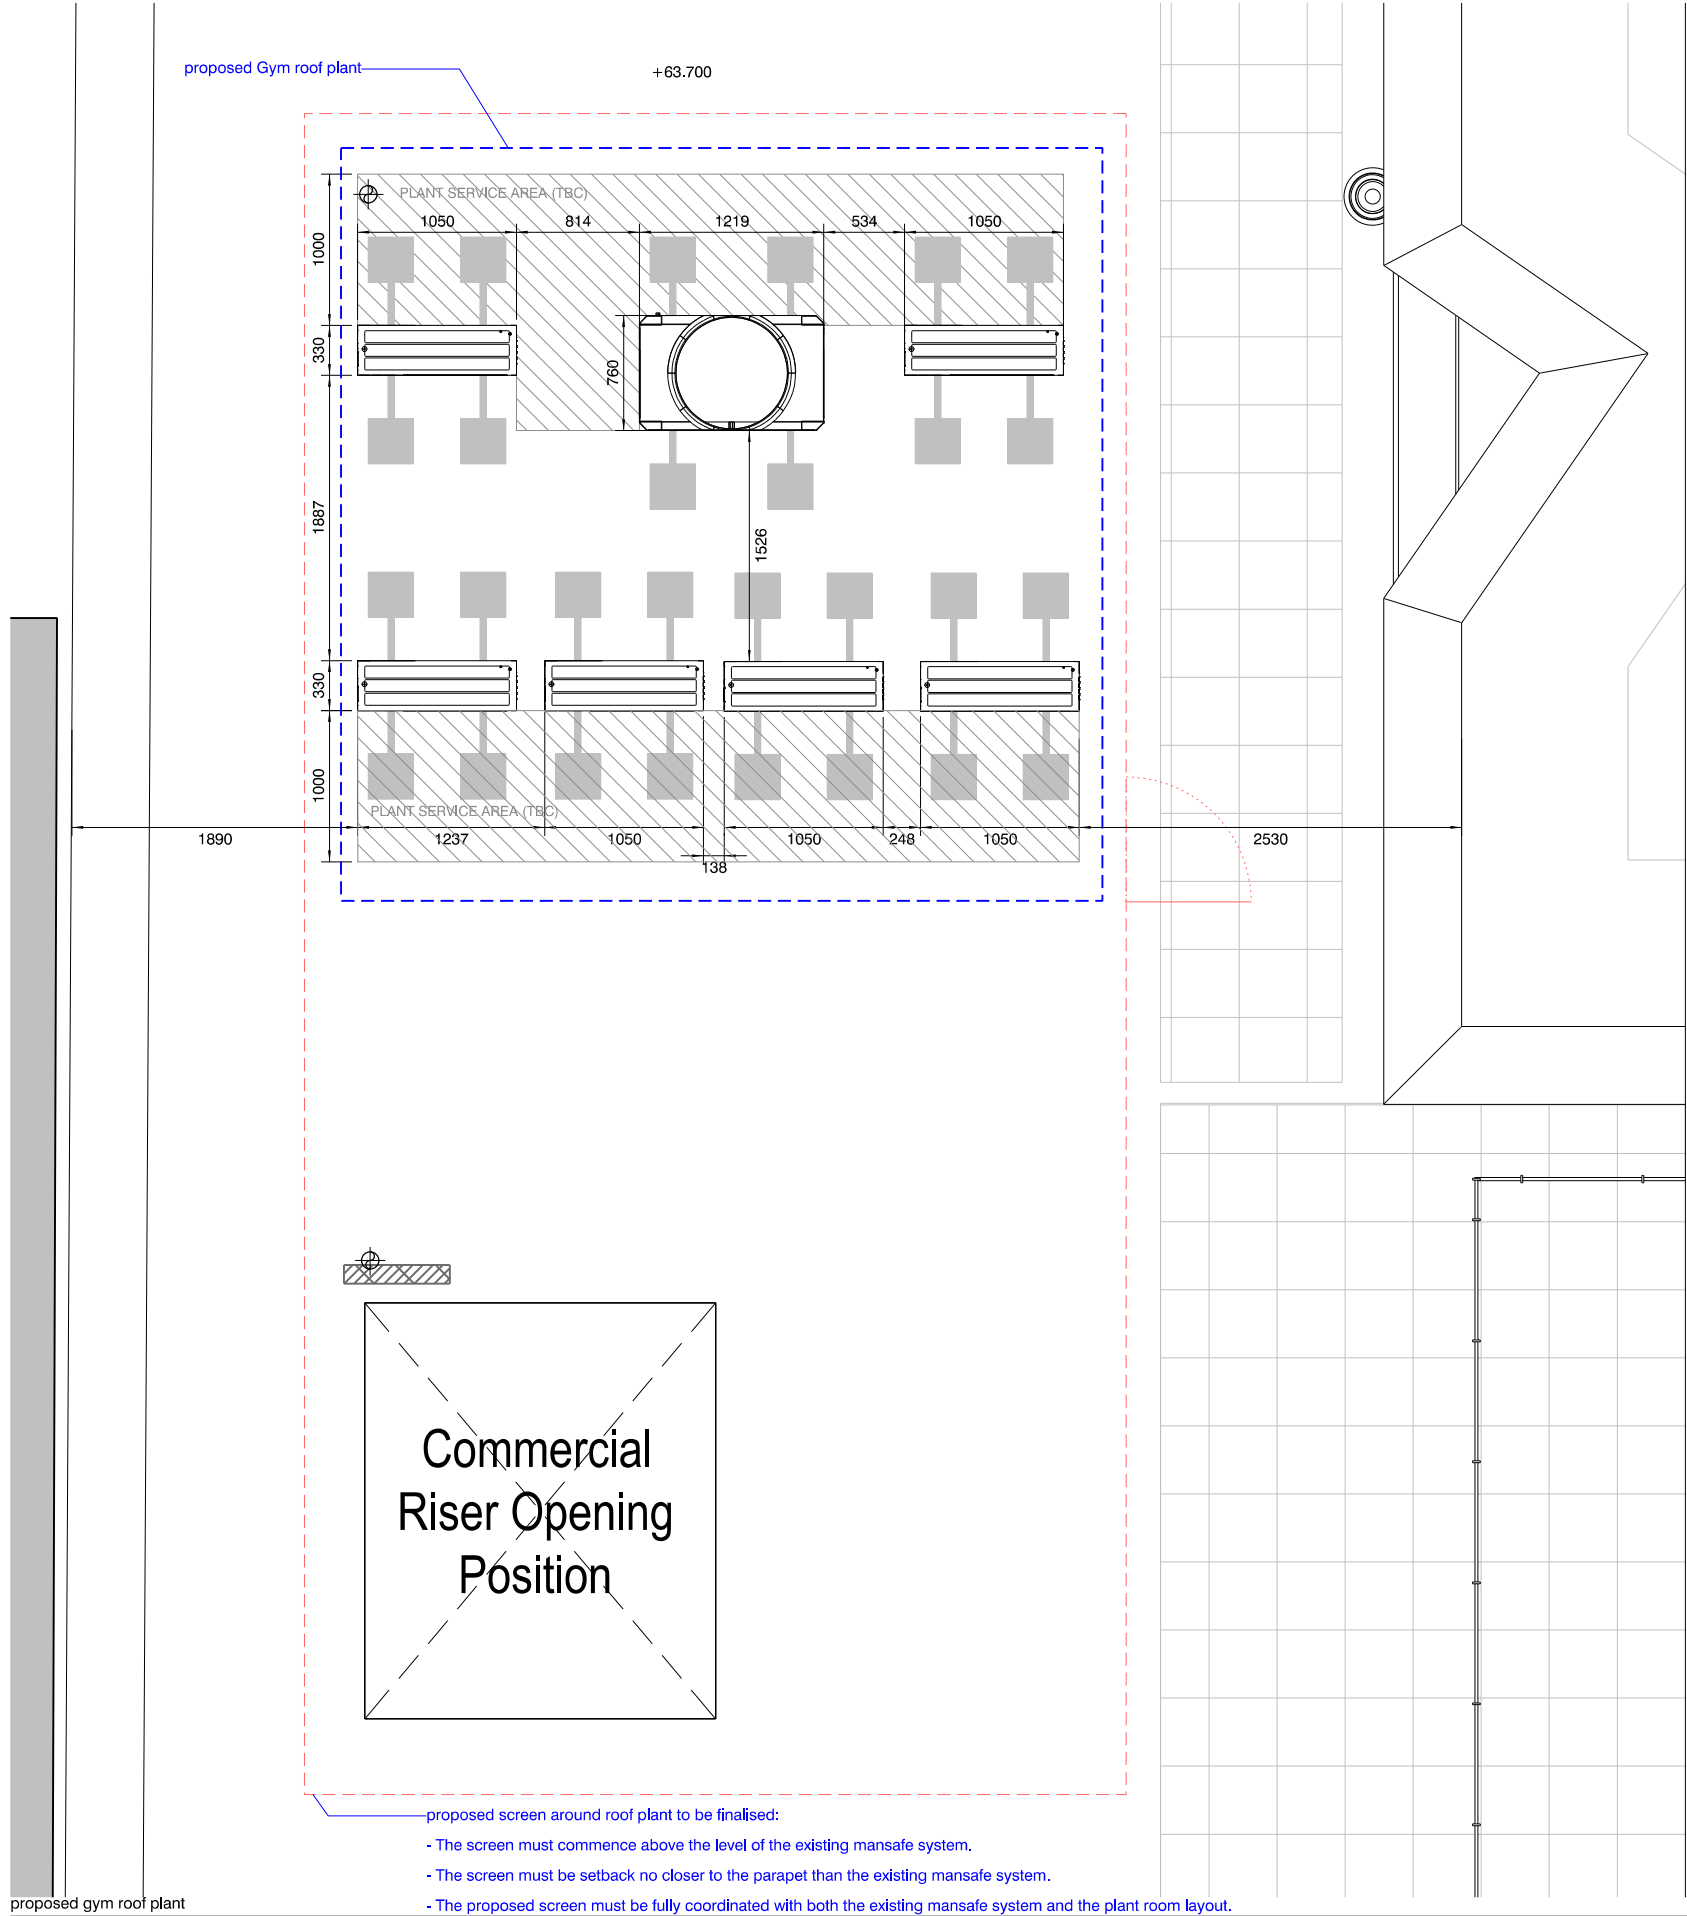


proposed gym roof plant

revision: date: note:
P01 2025.11.04 planning issue
P02 2025.11.07 revised
P03 2026.01.16 revised following planning officer's comments on 2026.01.15


MITSUBISHI A/C OUTDOOR UNIT (PUZ-ZM140YKA)

SCALE 1:50

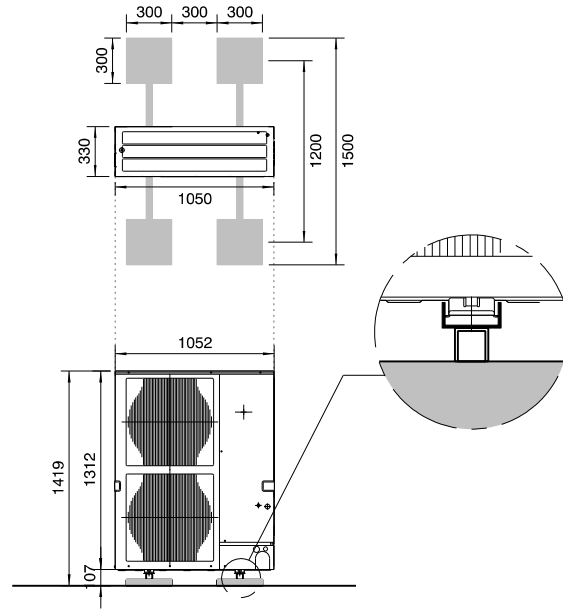

MITSUBISHI MONOBLOC ASHP OUTDOOR UNIT (QAHV)

SCALE 1:50

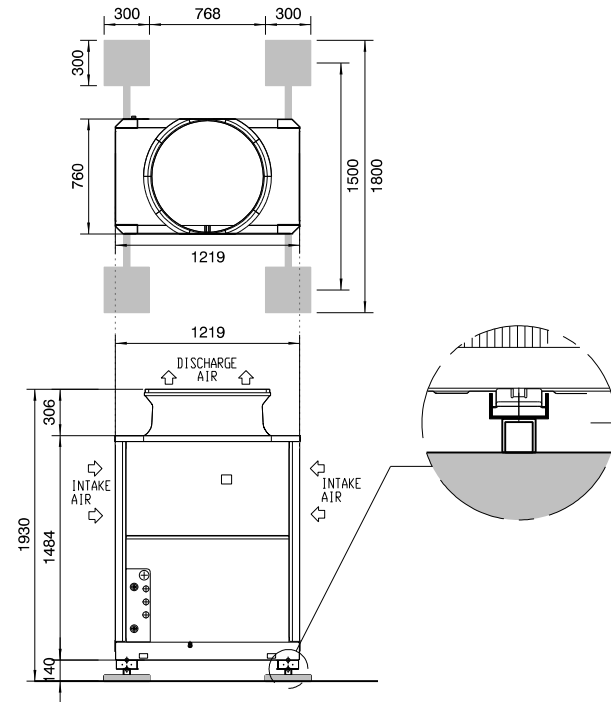

PROPOSED FIXING DETAILS FOR FLAT ROOF EQUIPMENT:

- 300x300x40 THK PAVING SLABS.
- UNITS TO BE CLAMPED/FIXED TO P1000 UNI-STRUT.
- UNISTRUT TO BE SCREWED TO PAVING SLABS USING 4mm CONCRETE
- PAVING SLABS TO BE SAT DIRECTLY ONTO ROOF FINISHES. NO FIXINGS REQUIRED.

project
Oldham Street, Manchester
job no.
7708

title
proposed gym roof plan

scale
1:50 @ A3
drawing no.
7708-al(05)111

stephenson hamilton risley
STUDIO

3 riverside mews
4 commercial street
manchester, M15 4RQ
www.shr.studio
email@shr.studio
0161 832 0244