



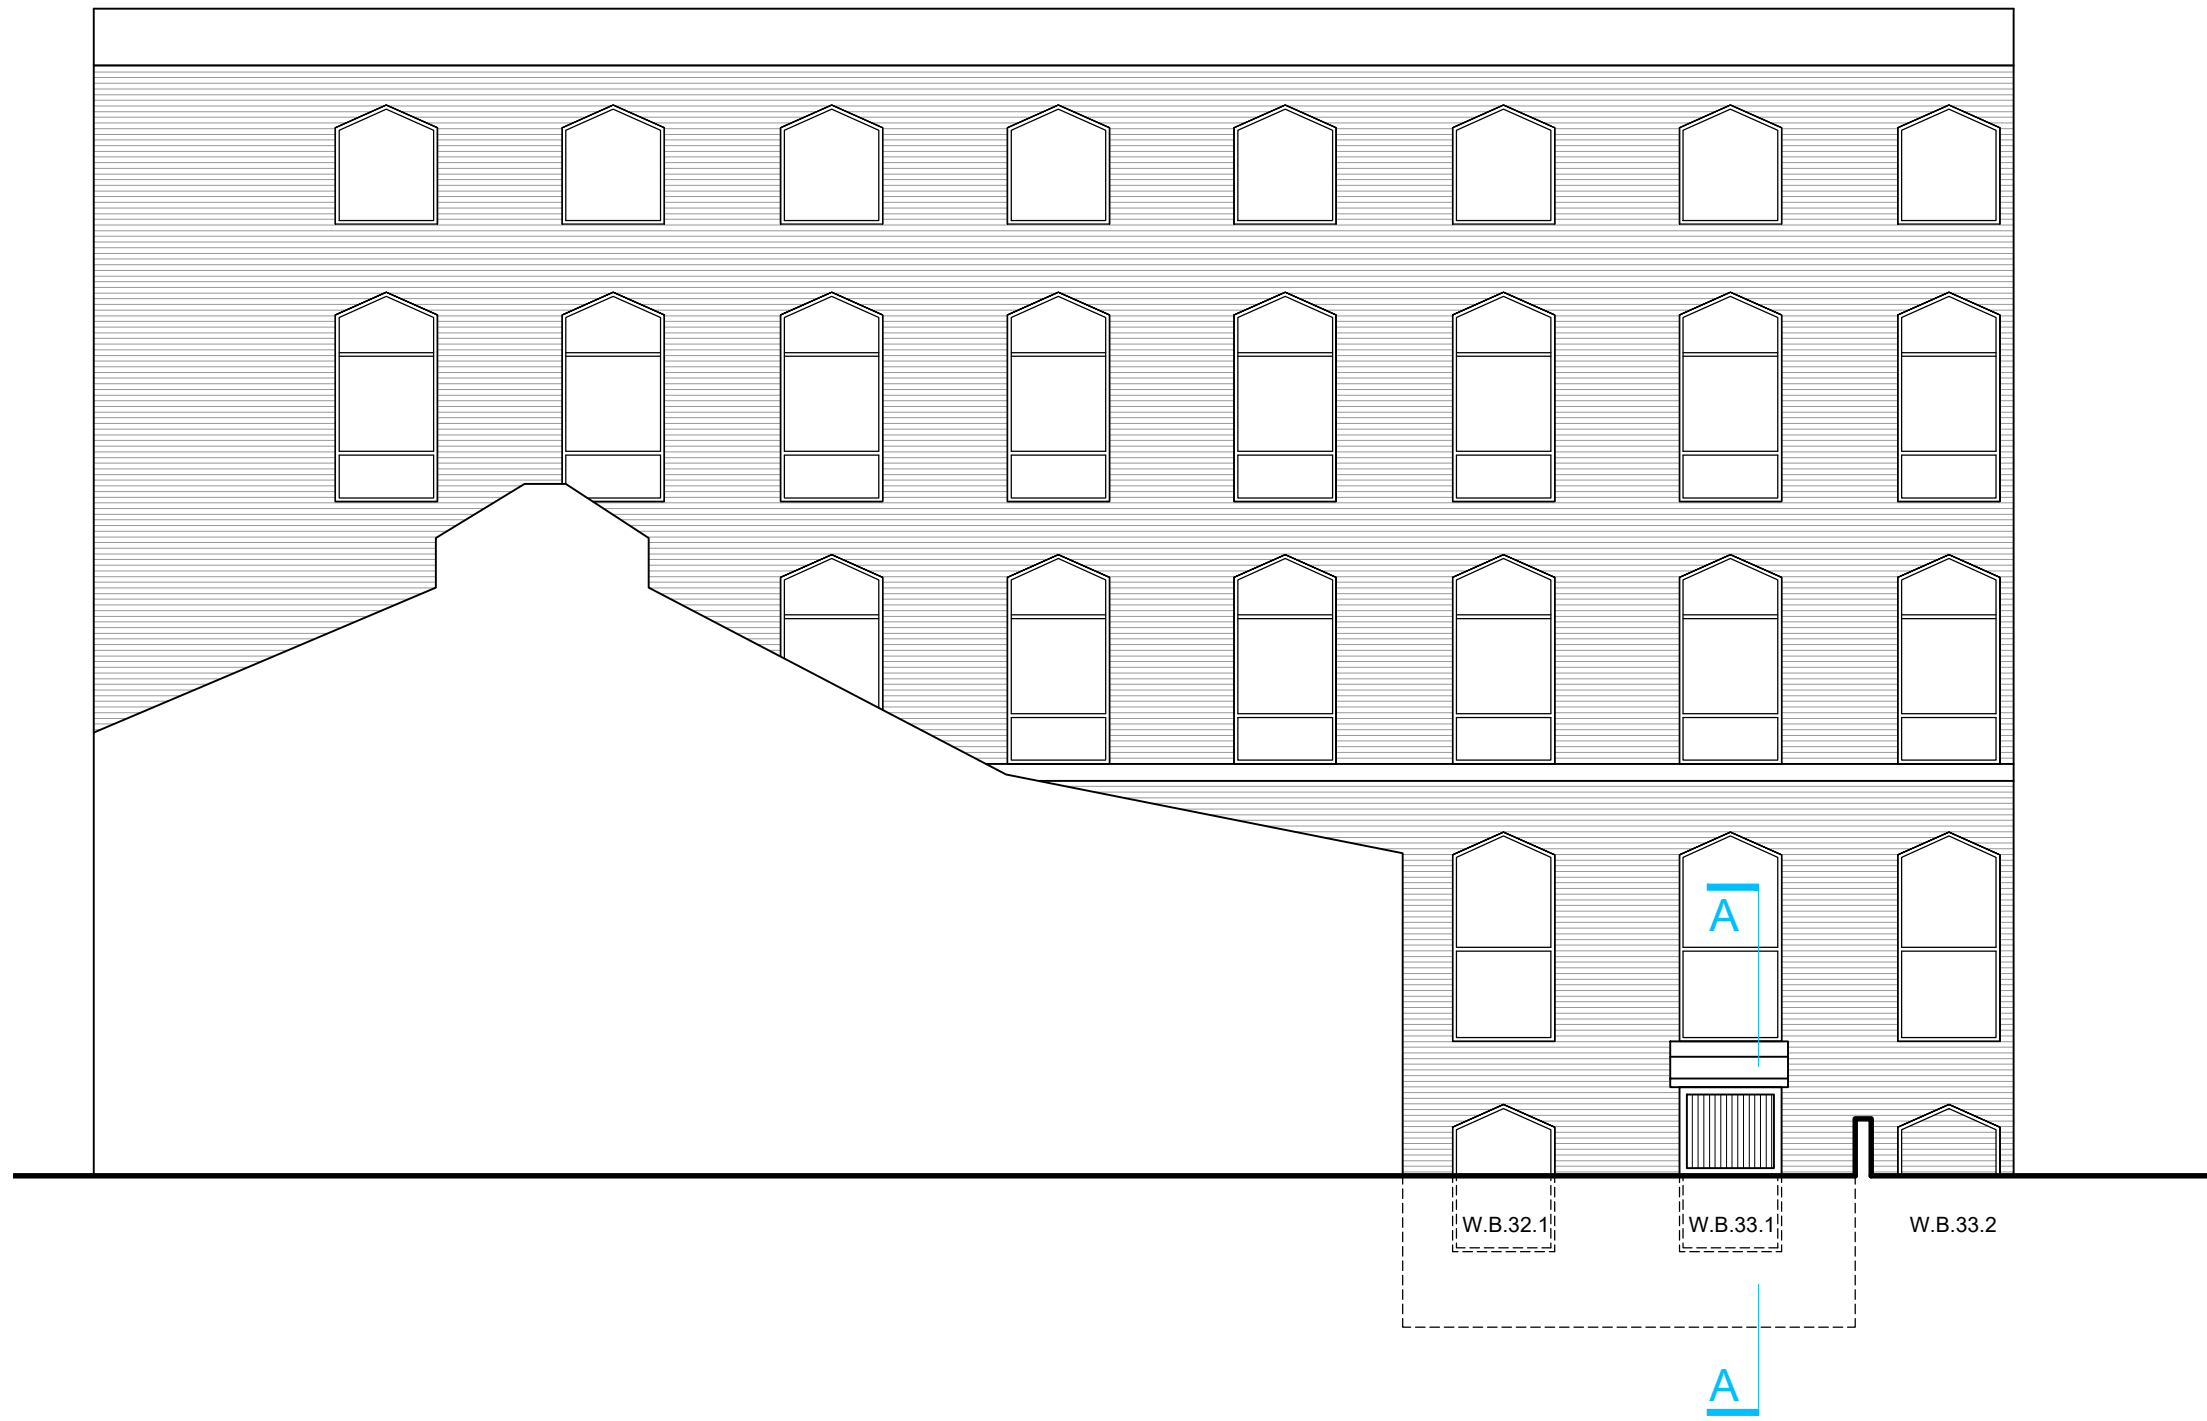


EXISTING REAR ELEVATION
SCALE 1:100



PROPOSED REAR ELEVATION
SCALE 1:100

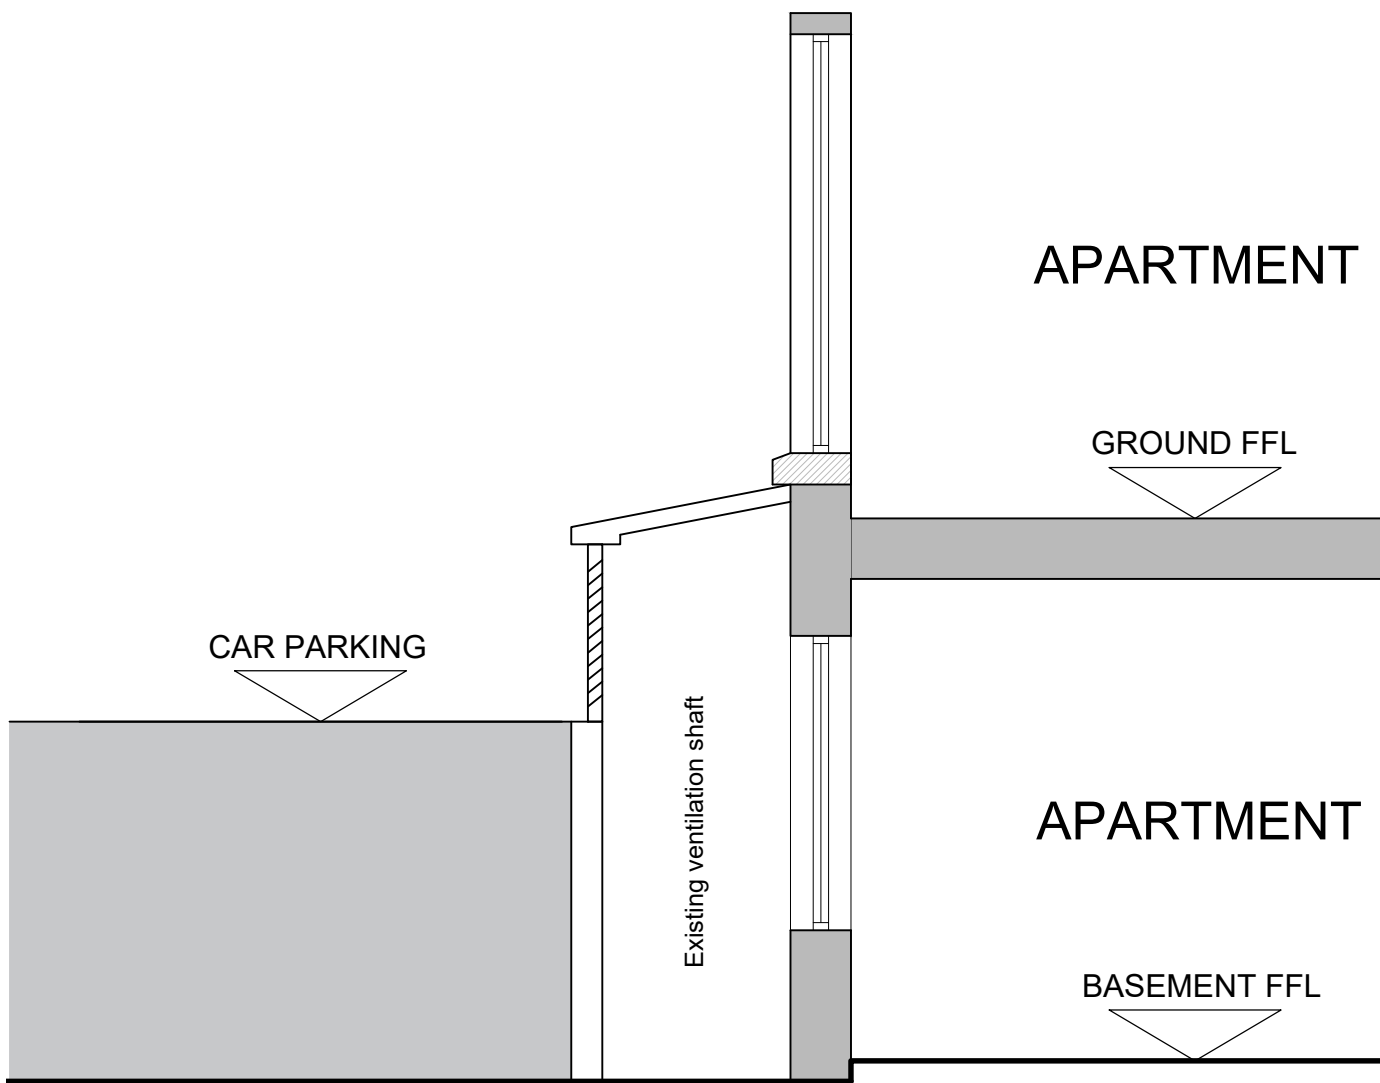

EXISTING SECTION A-A
SCALE 1:50

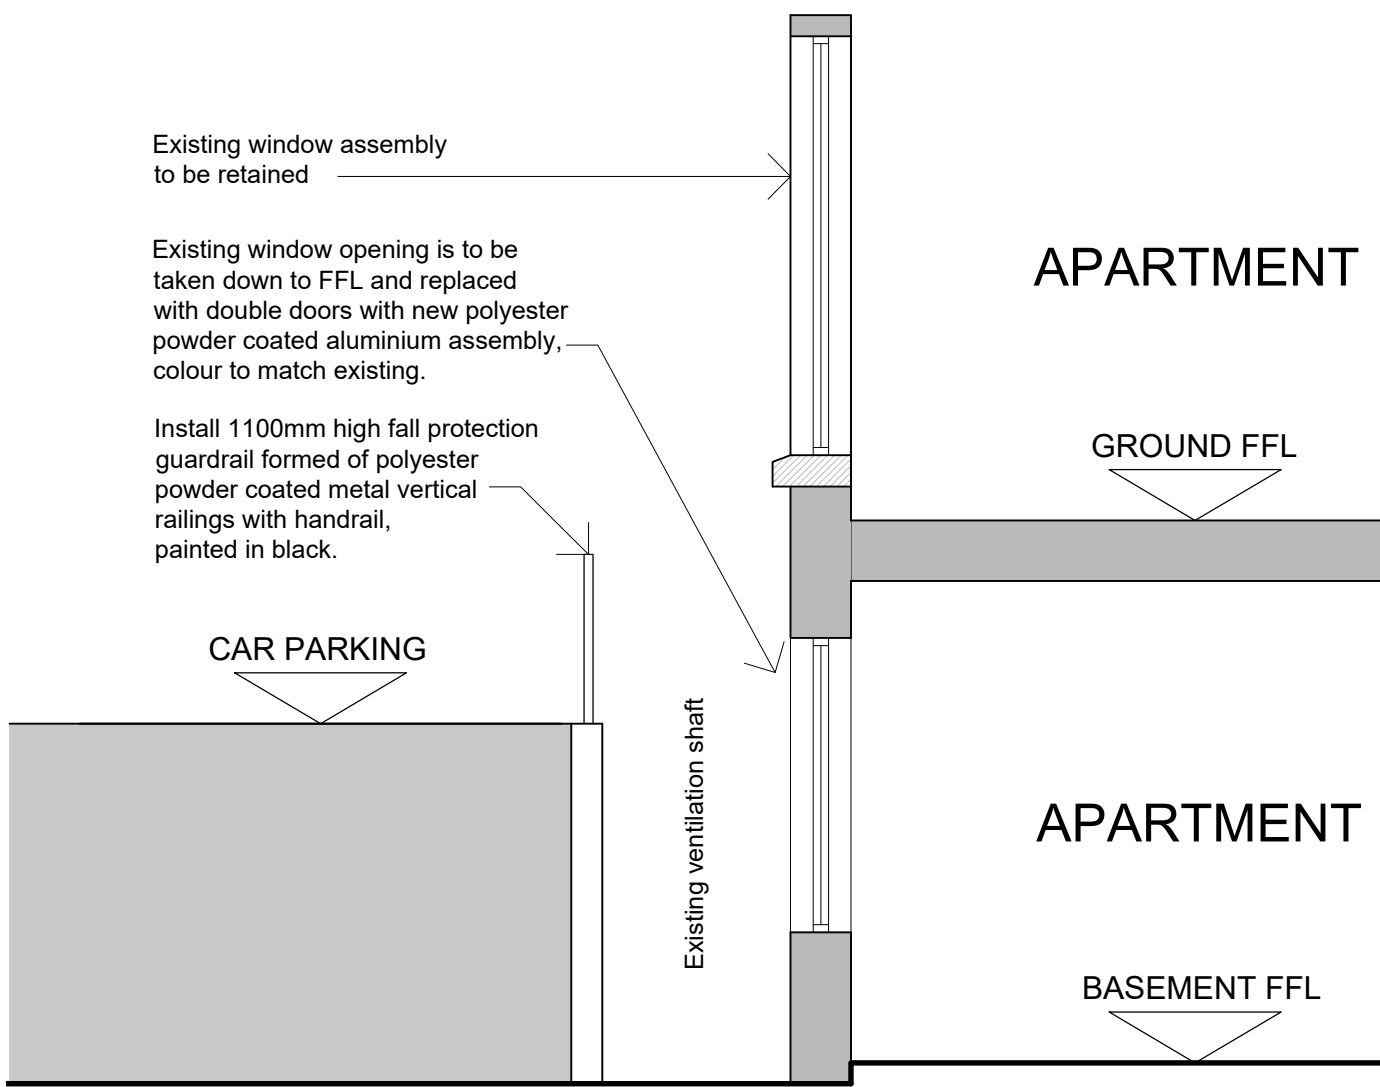

PROPOSED SECTION A-A
SCALE 1:50