




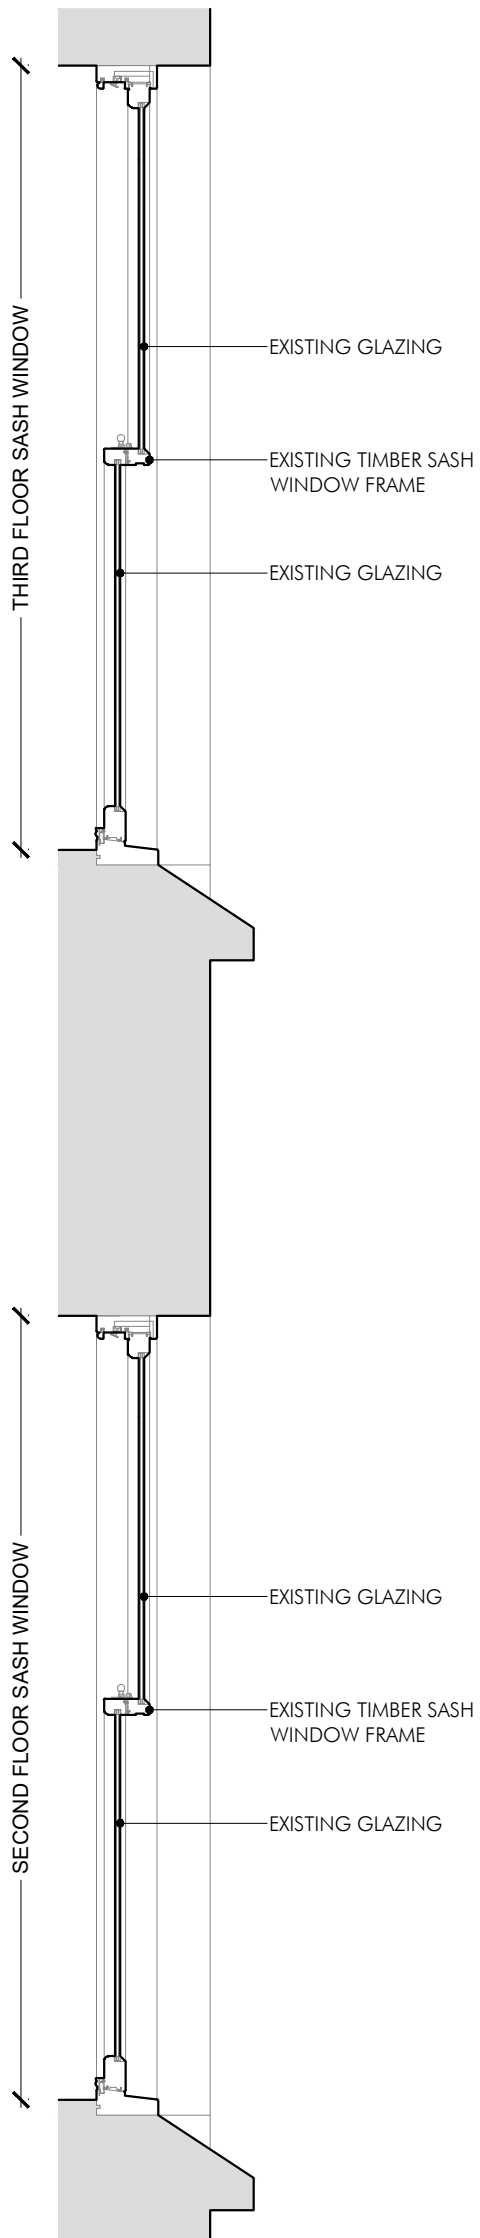

EXISTING TYPICAL
SECTION THRU SASH
WINDOW - 1:20

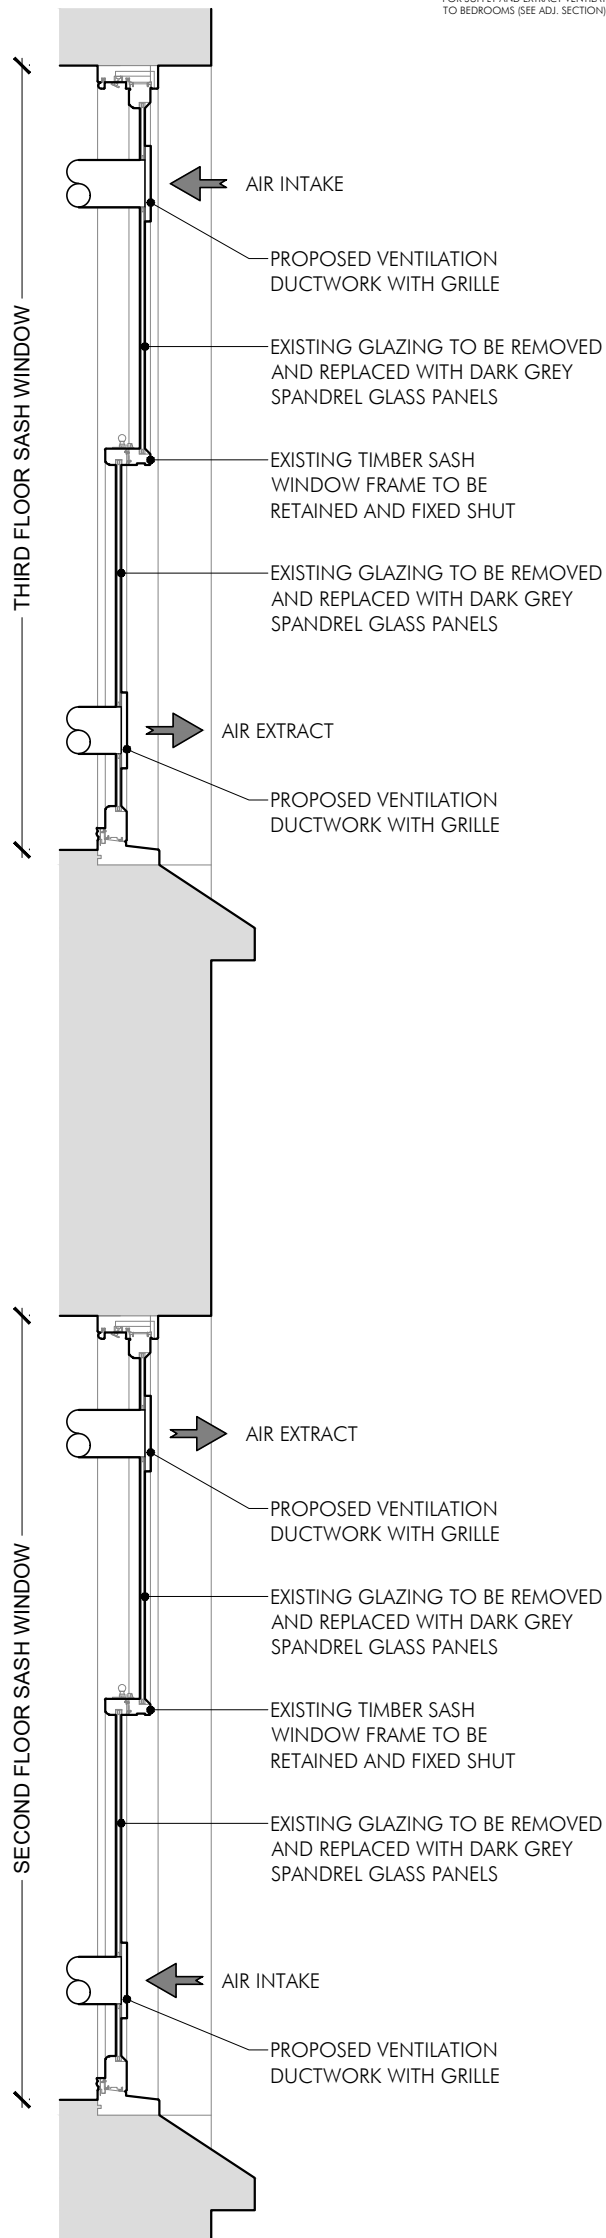

PROPOSED TYPICAL SECTION
THRU SASH WINDOW TO RECEIVE
VENTILATION GRILLES - 1:20

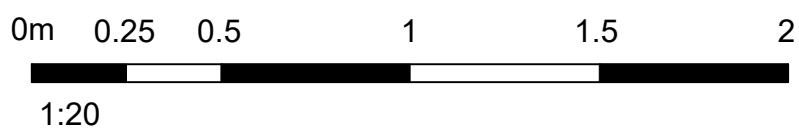

HATCH TO REAR ELEVATION WINDOWS
(2ND & 3RD FLOORS) INDICATES
GLAZING REMOVED AND SPANDREL
GLASS PANEL INSTALLED WITH GRILLES
FOR SUPPLY AND EXTRACT VENTILATION
TO BEDROOMS (SEE ADJ. SECTION)



PROPOSED SIDE ELEVATION - MILK STREET
(BEHIND PYRAMID ROOF) - 1:200

PLANNING ISSUE	PC DRAWN	DRAWN REVISION	NOV 25 DATE	SP VER
	AP ALLISON PIKE ARCHITECTS & DESIGNERS			
	7 Buxton Road West, Disley, Stockport, Cheshire, SK12 2AE. Website: www.allisonpike.com		Telephone: 01663 763000 Facsimile: 01663 766772 Email: studio@allisonpike.com	
	© Allison Pike Partnership Limited.			
	PROJECT			
	INNKEEPERS COLLECTION 1-3 YORK STREET (BROWNS) MANCHESTER			
	TITLE			
	EXISTING & PROPOSED VENTILATION THROUGH SASH WINDOW			
SCALE				
1:20 @ A3				
JOB No	DRAWING No		REV	
MAB46	AP52		/	