


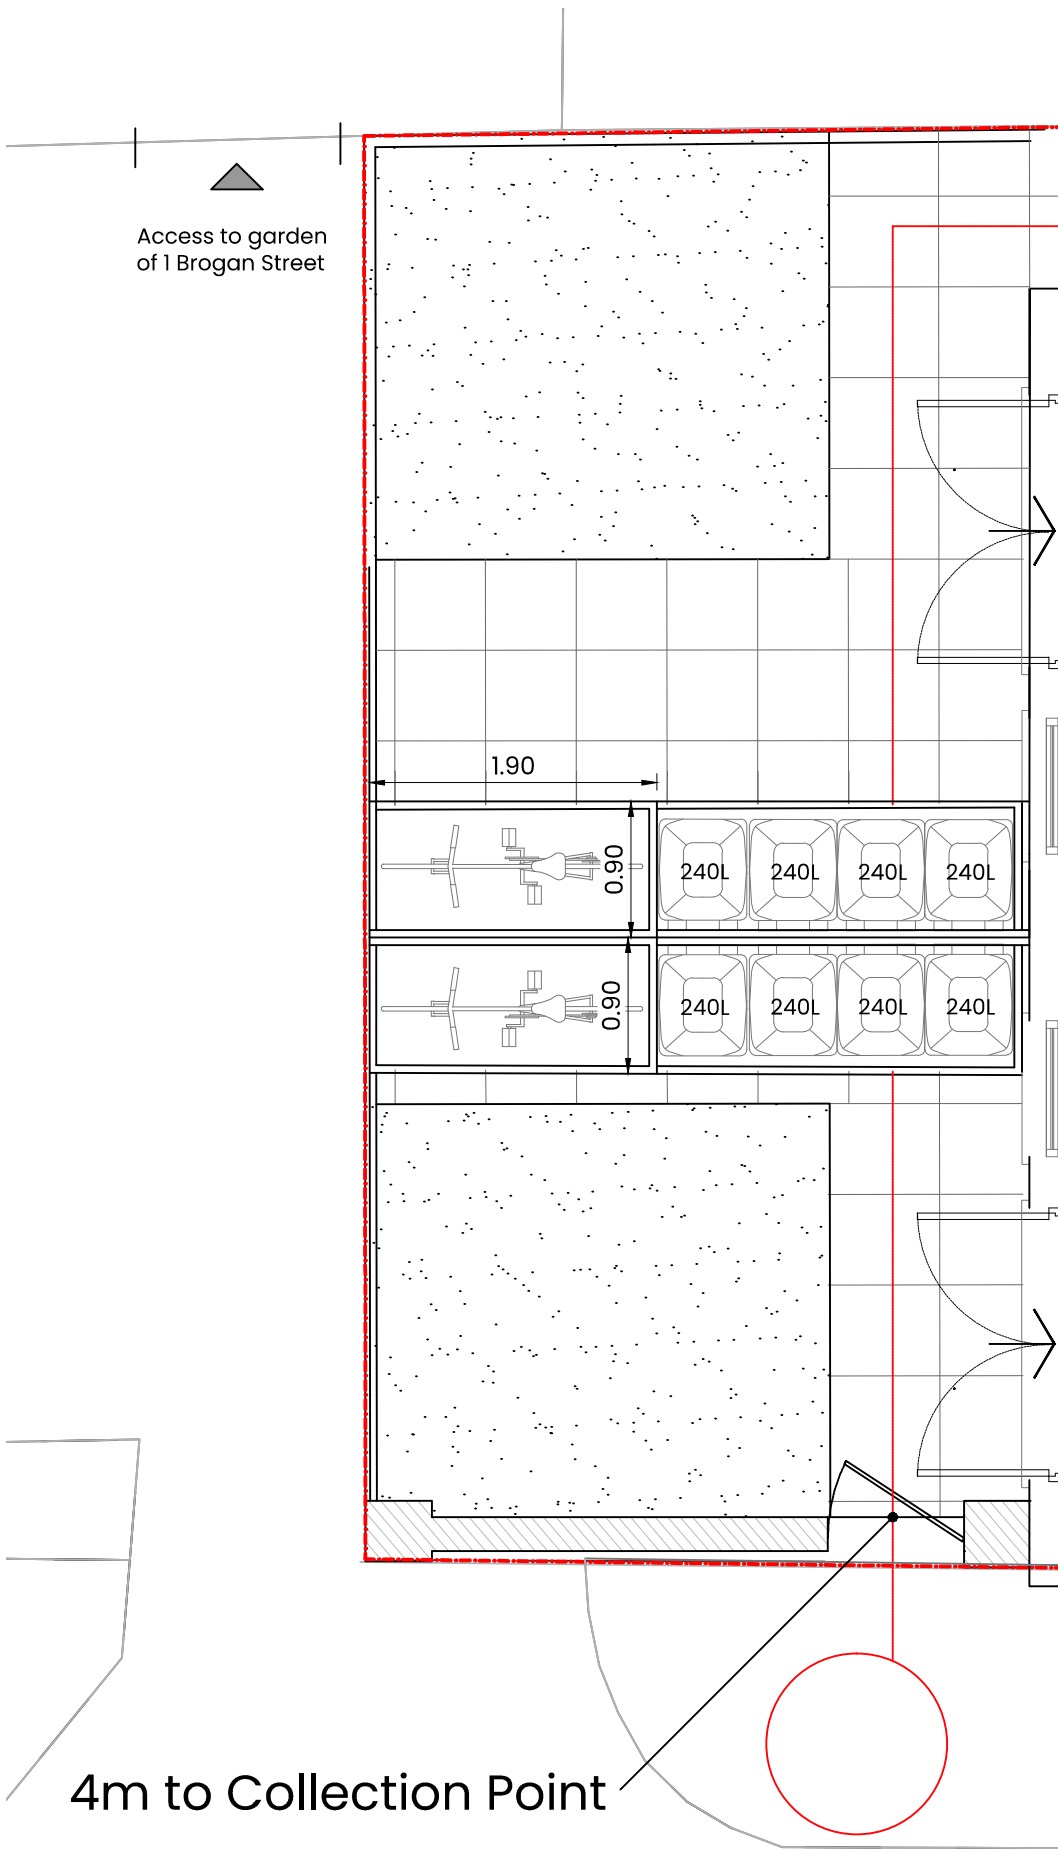

Access to garden
of 1 Brogan Street

1.90

240L

240L

240L

240L

240L


240L

240L


240L

4m to Collection Point

GA Proposed Site Plan
Scale: 1:100

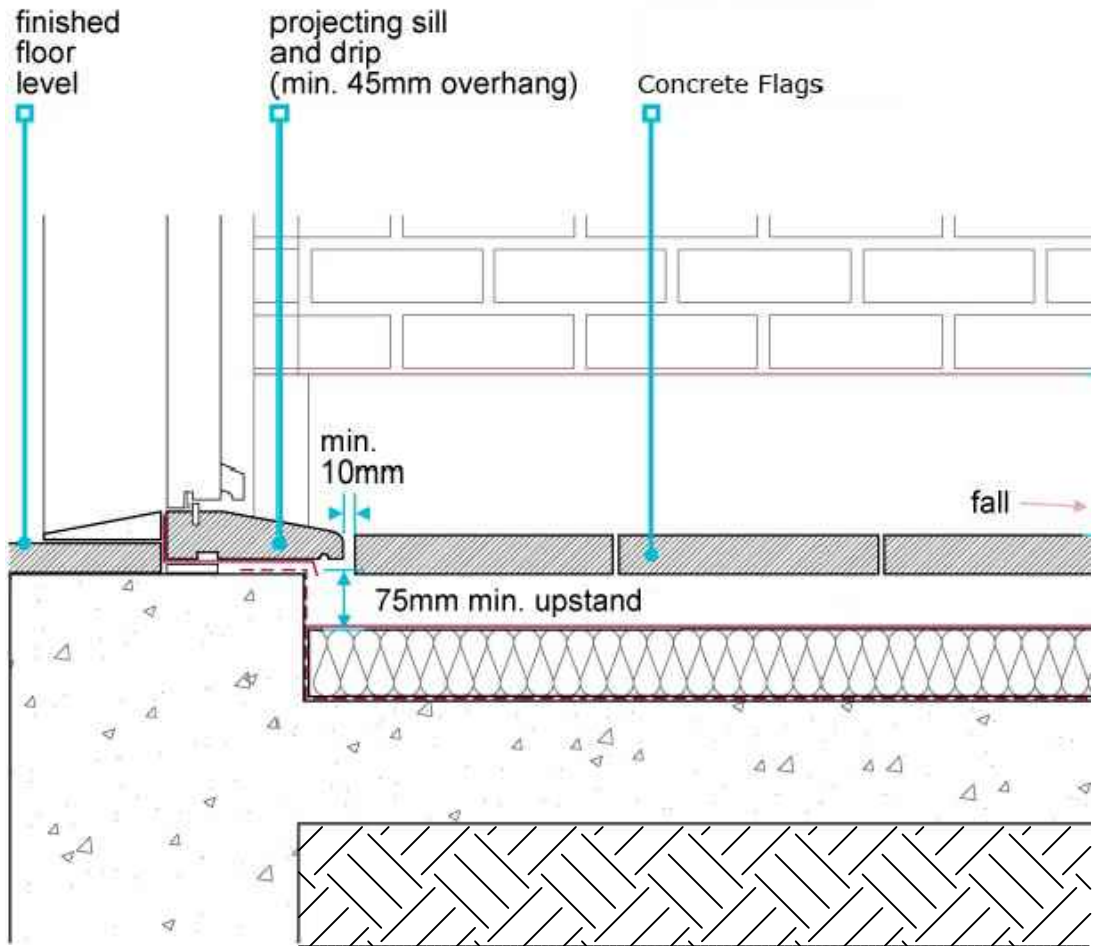

Level Threshold Detail

 

LEGEND

Application and
Ownership Boundary



General Notes:


All site dimensions shall be verified by the Contractor on-site prior to commencing any works.

Design intent drawing only. Construction to comply with latest building regulation requirements.

All statutory approvals must be sought prior to development.

This drawing is the property of "Studio Tashkeel Architecture Ltd." and copyright is reserved by them. The drawing is not to be copied or disclosed by or to any unauthorised persons without the prior written consent of Studio Tashkeel Architecture Ltd.

/	First Issue	9/12/25	MS	MK
	Rev Description	Date	Dr by	App by

 

**STUDIO TASHKEEL
ARCHITECTURE LTD.**

T +44(0)161 546 5395
E info@StudioTashkeel.com
www.studiotashkeel.com

client name Mr. Sunny		
project Brogan Street		
drawing Level Treshold Detail		
project number 2208001	scale 1:200 @ A3	
drawing number PL_106	rev /	issue status PLANNING
This drawing is to be read in conjunction with all related drawings. All dimensions must be checked and verified on site before commencing any work or producing shop drawings. The originator should be notified immediately of any discrepancy. This drawing is copyright and remains the property of Studio Tashkeel Architecture Ltd.		