


Planning Application Boundary

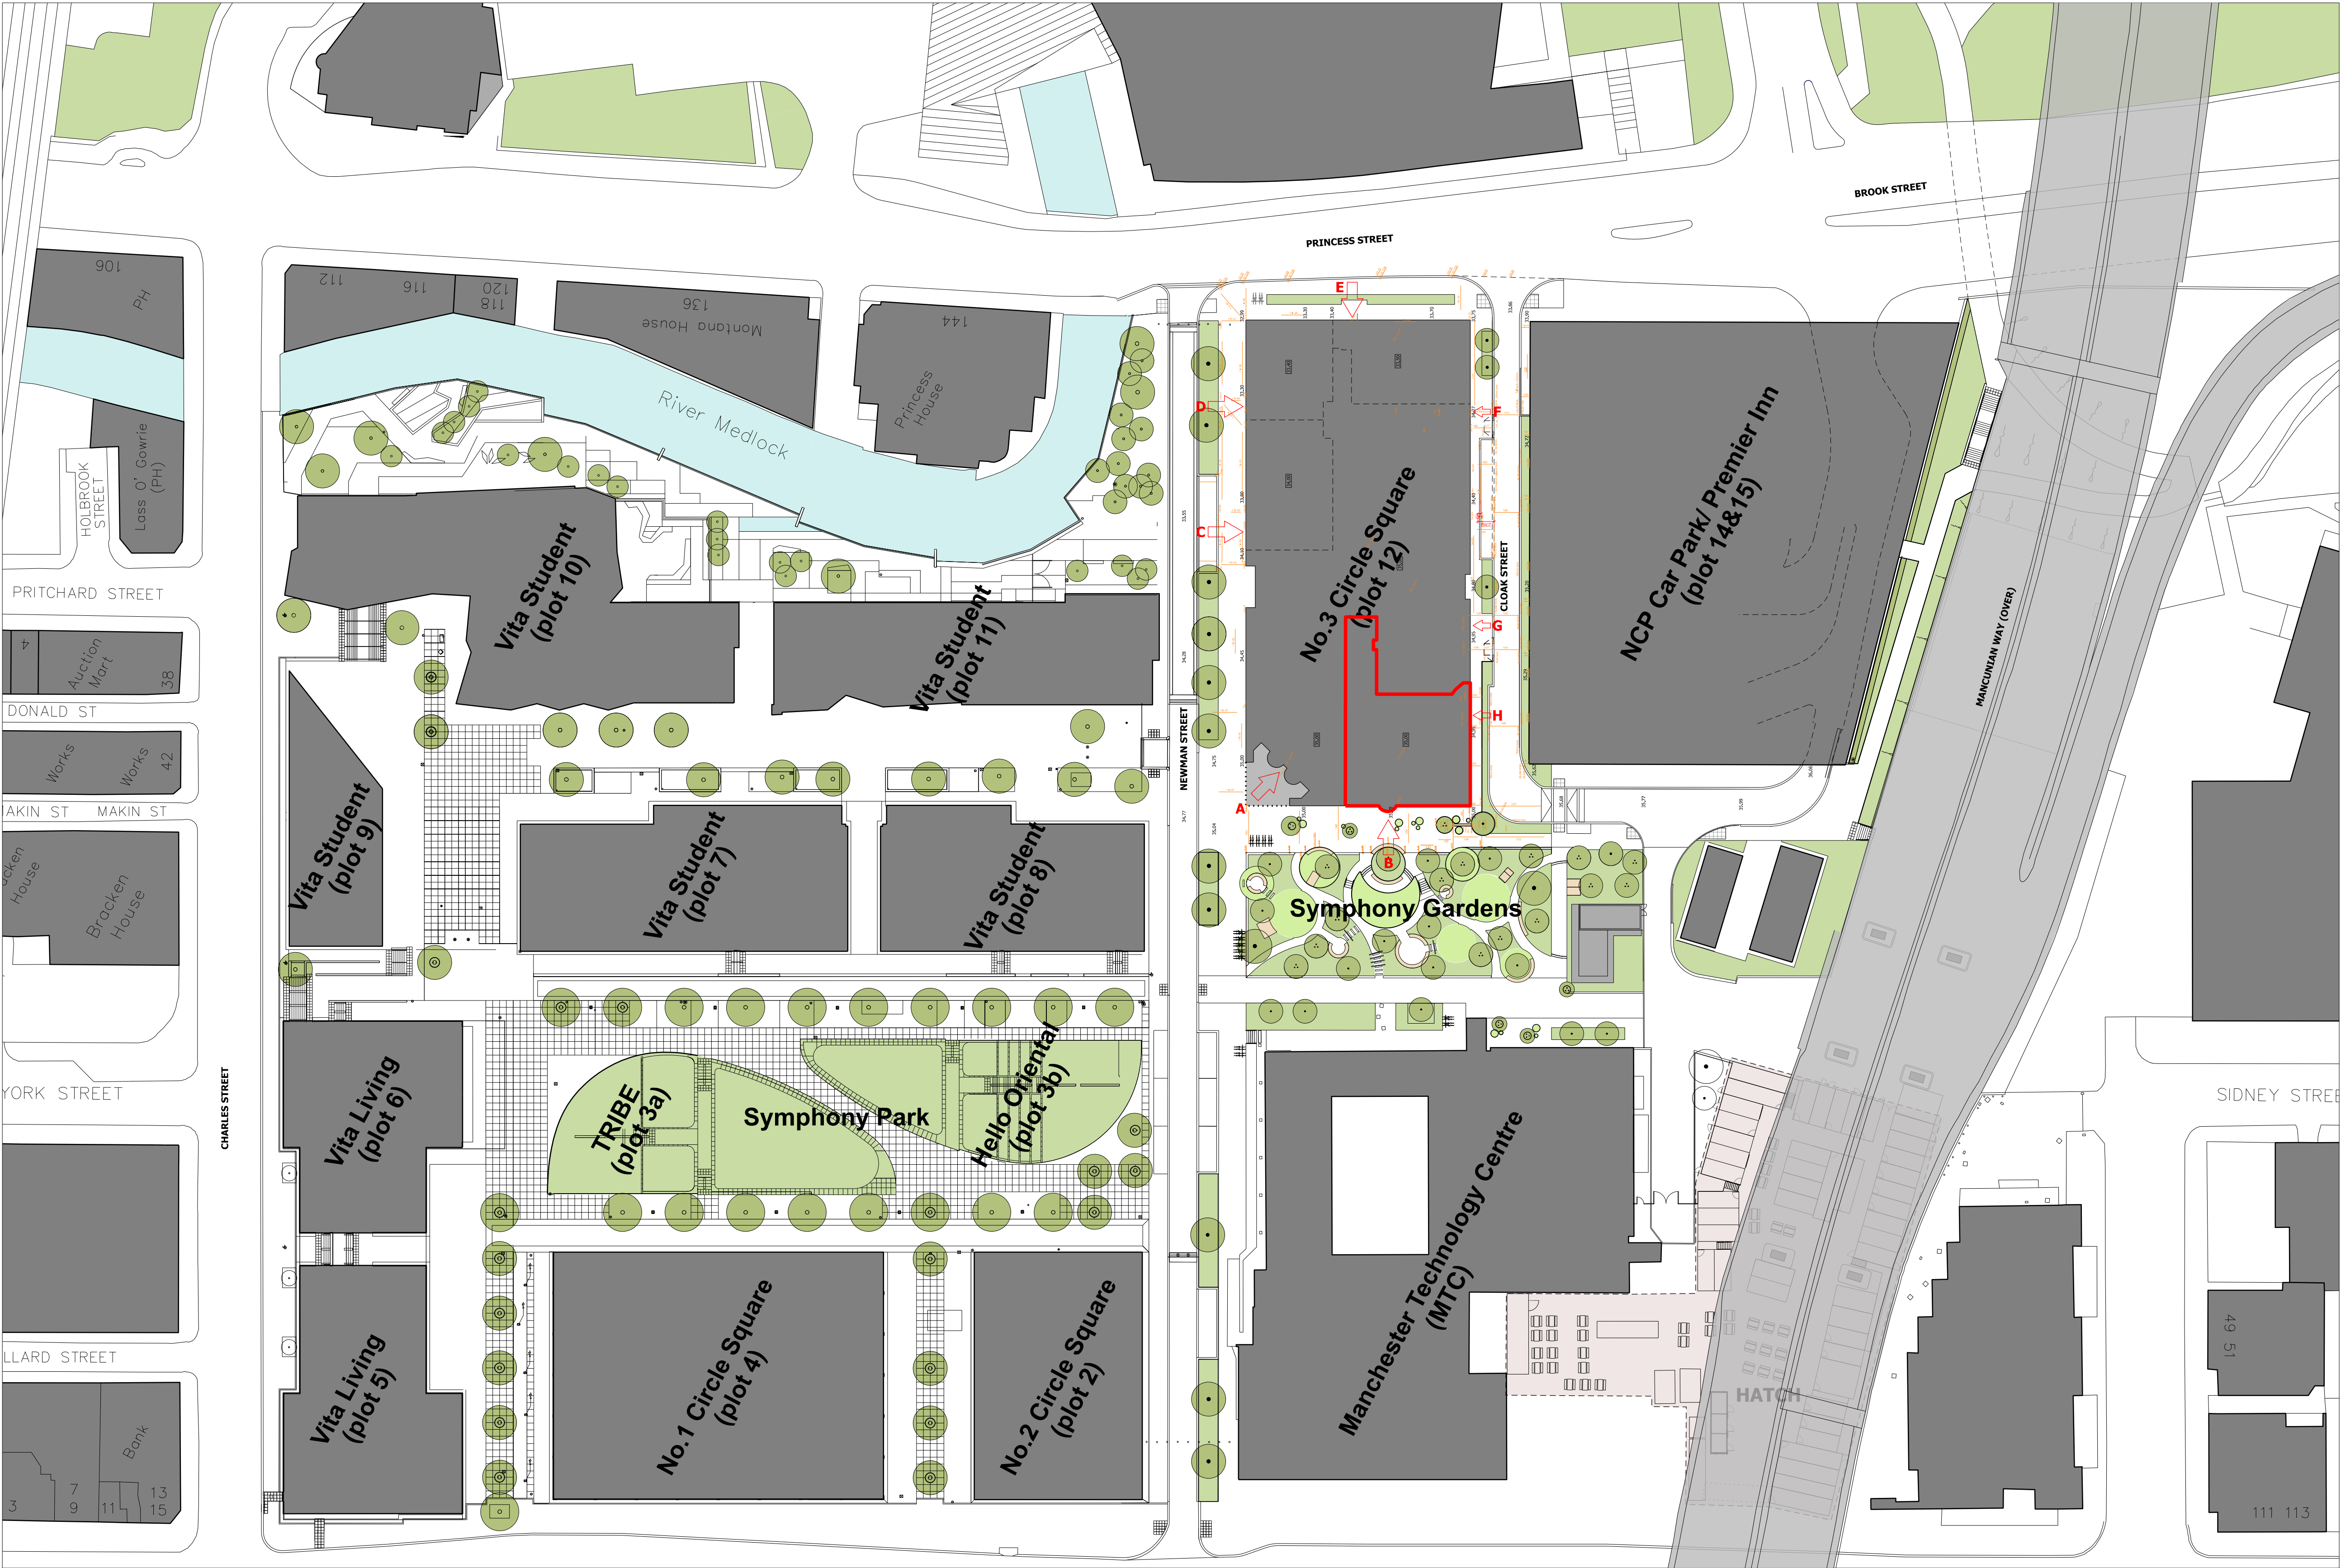

Building Entrances:

- A. Office Reception
- B. F&B Unit entrance
- C. Retail Unit #2
- D. Retail Unit #1
- E. Cycle Facilities
- F. Retail Unit Servicing
- G. Office Floors & Amenity Servicing
- H. F&B unit Servicing

bridge  
architects

address 14 Old Mill Street, Manchester, M4 6DZ  
directors Russell Bridge RIBA ARB Victoria Hilton ARB

phone 0161 679 2828 web www.bridgearchitects.com  
company # 07793934 email info@bridgearchitects.com

revision notes

project No.3 Circle Square  
client Bruntwood SdTech  
job no. 0256  
drawing no. CS3-BAR-03-XX-DR-A-05-0900

drawing title  
drawing scale  
drawing created  
drawing rev

Proposed Site Plan  
1:500 @ A1; 1:1000 @ A3  
December 2025  
P01

PLANNING

bridge  
architects

Do not scale from this drawing - use figured dimensions only.  
This design and drawing is the copyright of bridge architects Ltd and  
may not be reproduced in any form without prior written consent.  
Issue of the drawing does not impart any real or implied copyright notice.