



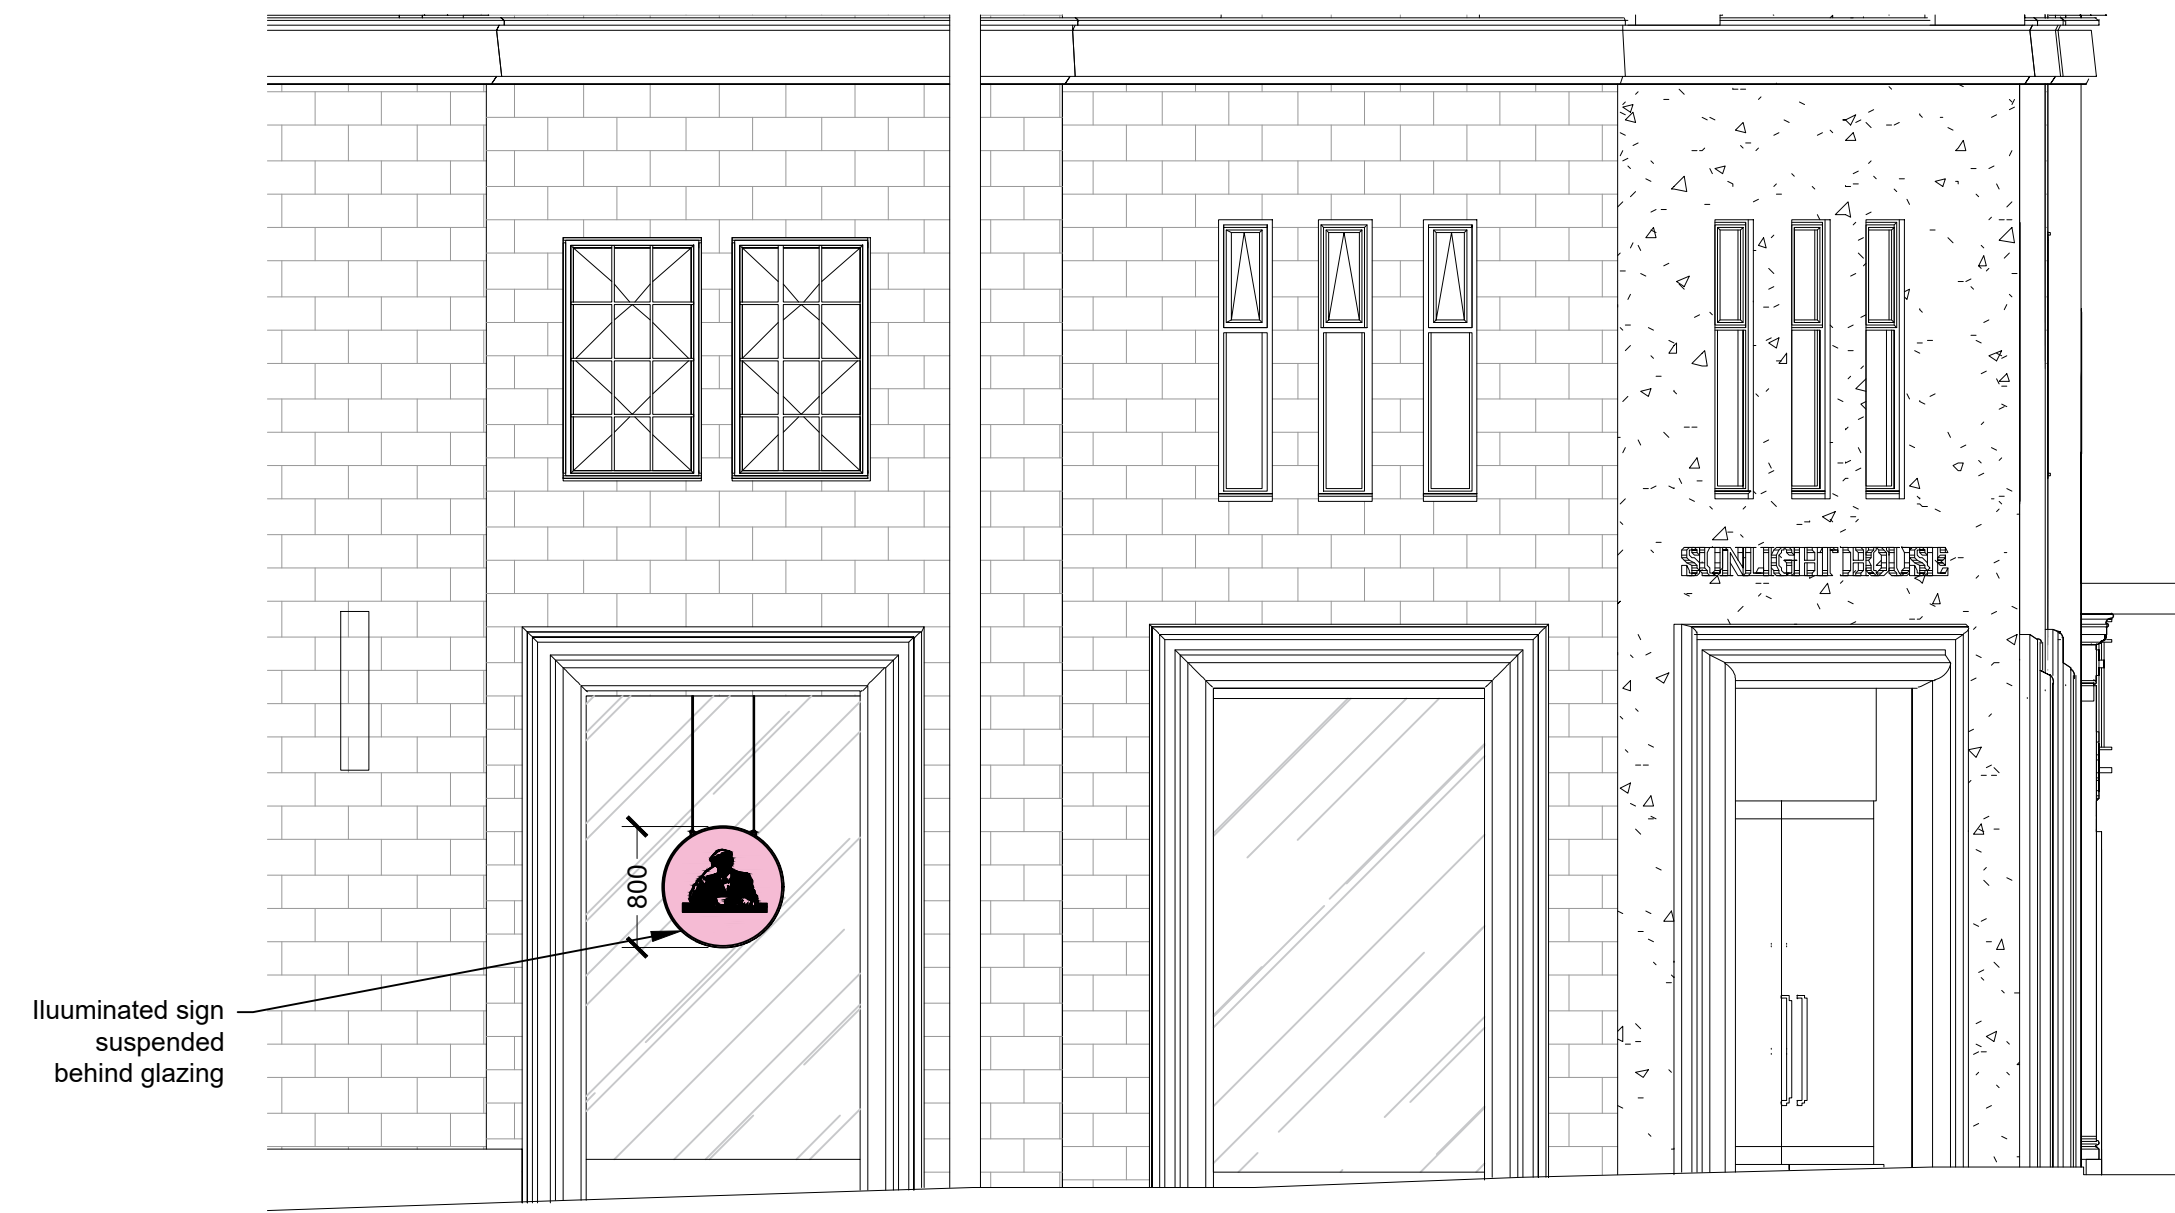

Illuminated sign
suspended
behind glazing

12 Part South Elevation | Quay Street Side

Scale: 1:50@A1

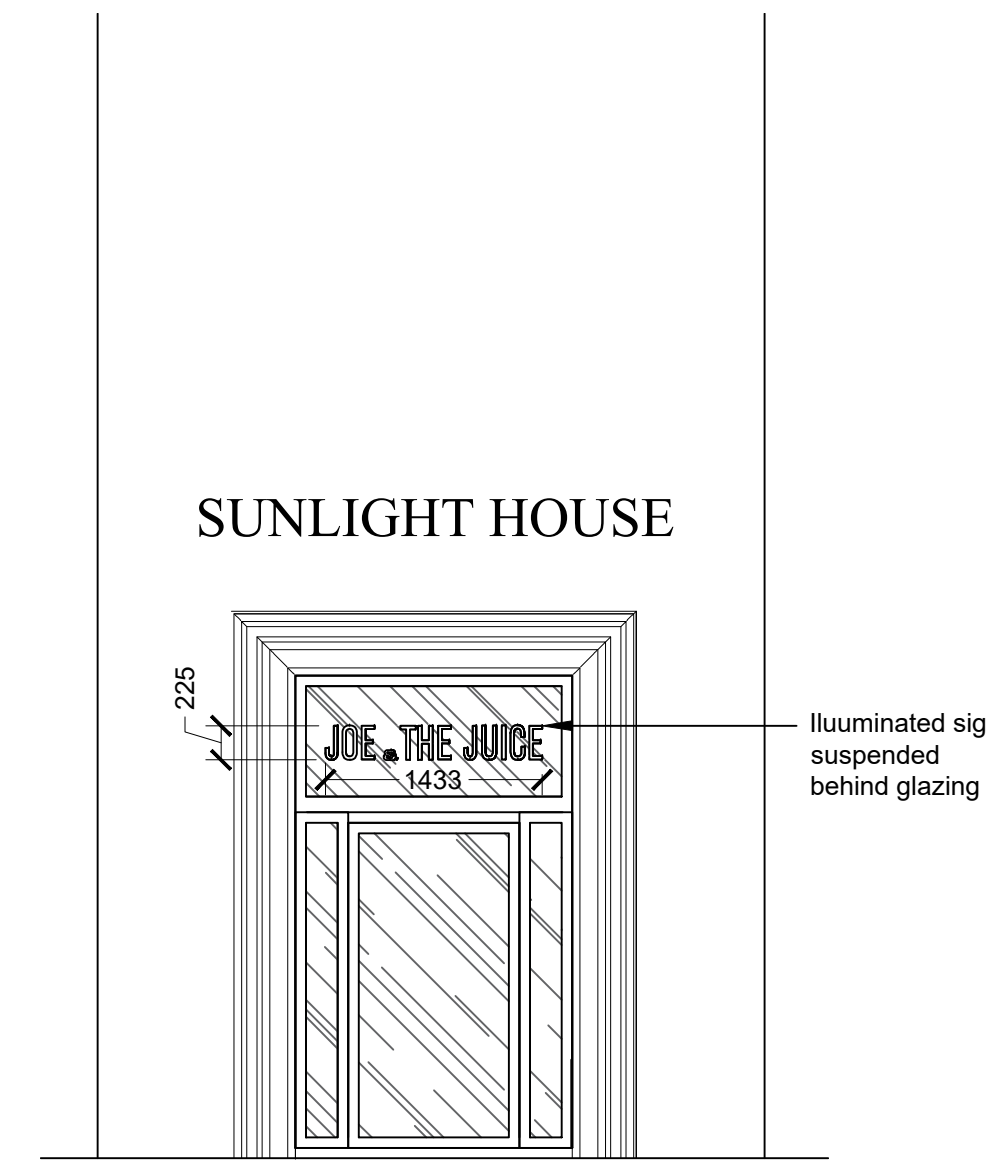


SUNLIGHT HOUSE

Illuminated sign
suspended
behind glazing

12 Corner Elevation

Scale: 1:50@A1

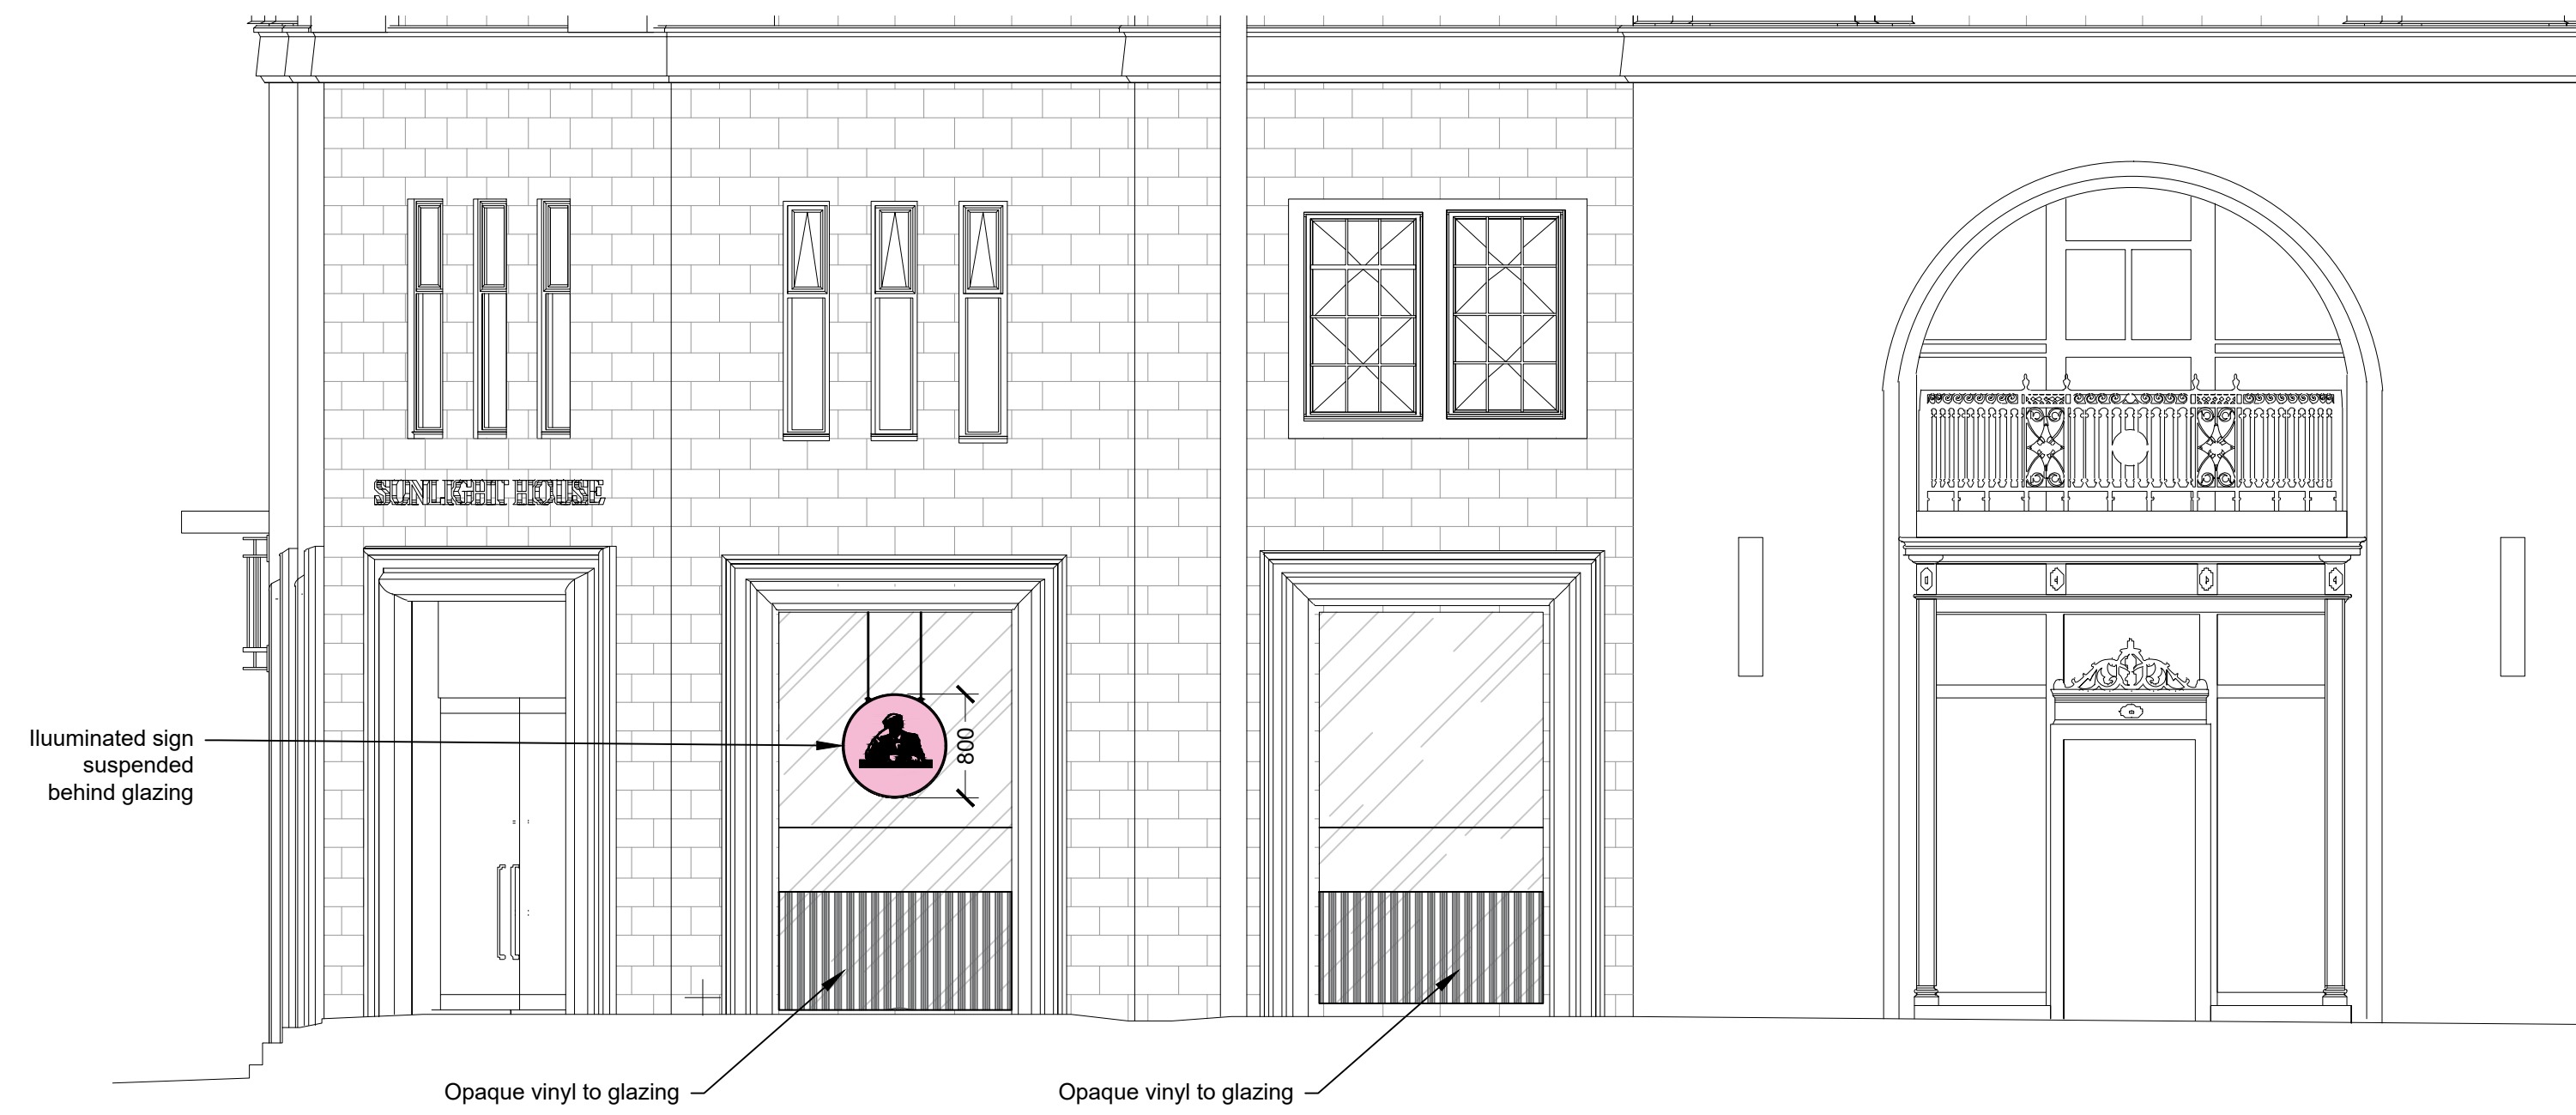

Illuminated sign
suspended
behind glazing


Opaque vinyl to glazing

Opaque vinyl to glazing

12 Part East Elevation | Little Quay Street Side

Scale: 1:50@A1

REVISION	DATE	DETAILS
PROJECT		
Unit 3 Sunlight House Manchester		
JOE THE JUICE		
FLOOR		
External		
DRAWING TITLE		
External Elevations		
SCALE 1:50		PAPER SIZE A1
DRAWING NUMBER 7063-12		REVISION /
DRAWN BY SE		DATE 27.11.25
STATUS L1		designtime 2-Work, 7-Cutler Mill Treyard North WF1-SFY

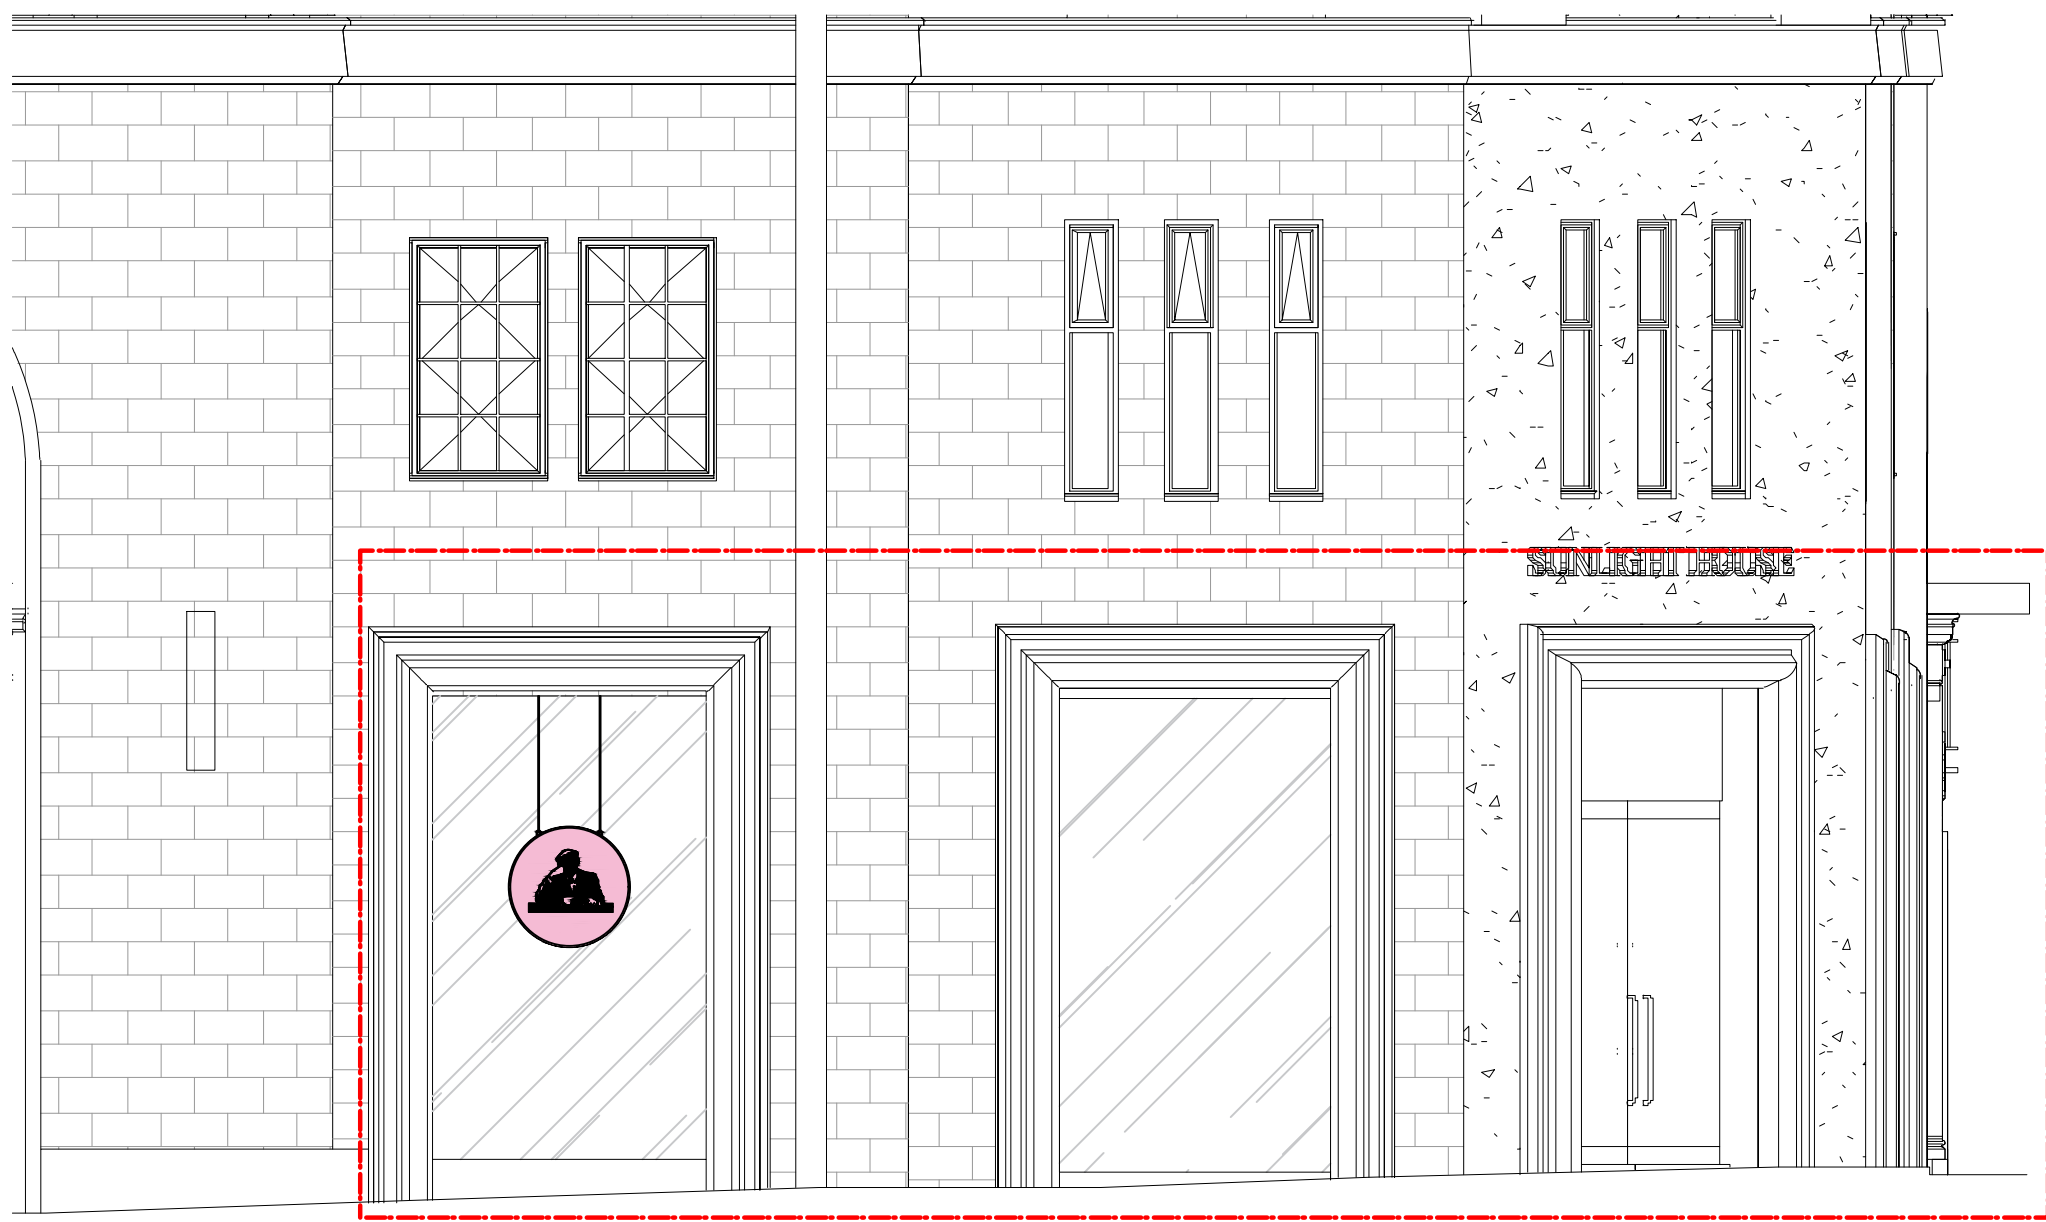

C01 Part South Elevation | Quay Street Side

Scale: 1:50@A1



C01 Part East Elevation | Little Quay Street Side

Scale: 1:50@A1



C01 South Elevation | Quay Street Side

Scale: 1:150@A1



C01 East Elevation | Little Quay Street Side

Scale: 1:150@A1

REVISION	DATE	DETAILS
PROJECT		
Unit 3 Sunlight House Manchester		
FLOOR		
External		
DRAWING TITLE		
South & East Elevations		
SCALE		PAPER SIZE
1:50		A1
DRAWING NUMBER		REVISION
7063-13		/
DRAWN BY		DATE
SE		27.11.25
STATUS		
L1		
designtime		
ad@designtime.com 2-Work, 7-Cutter Mill www.designtime.uk.com Theyard North WF1 5FY		