


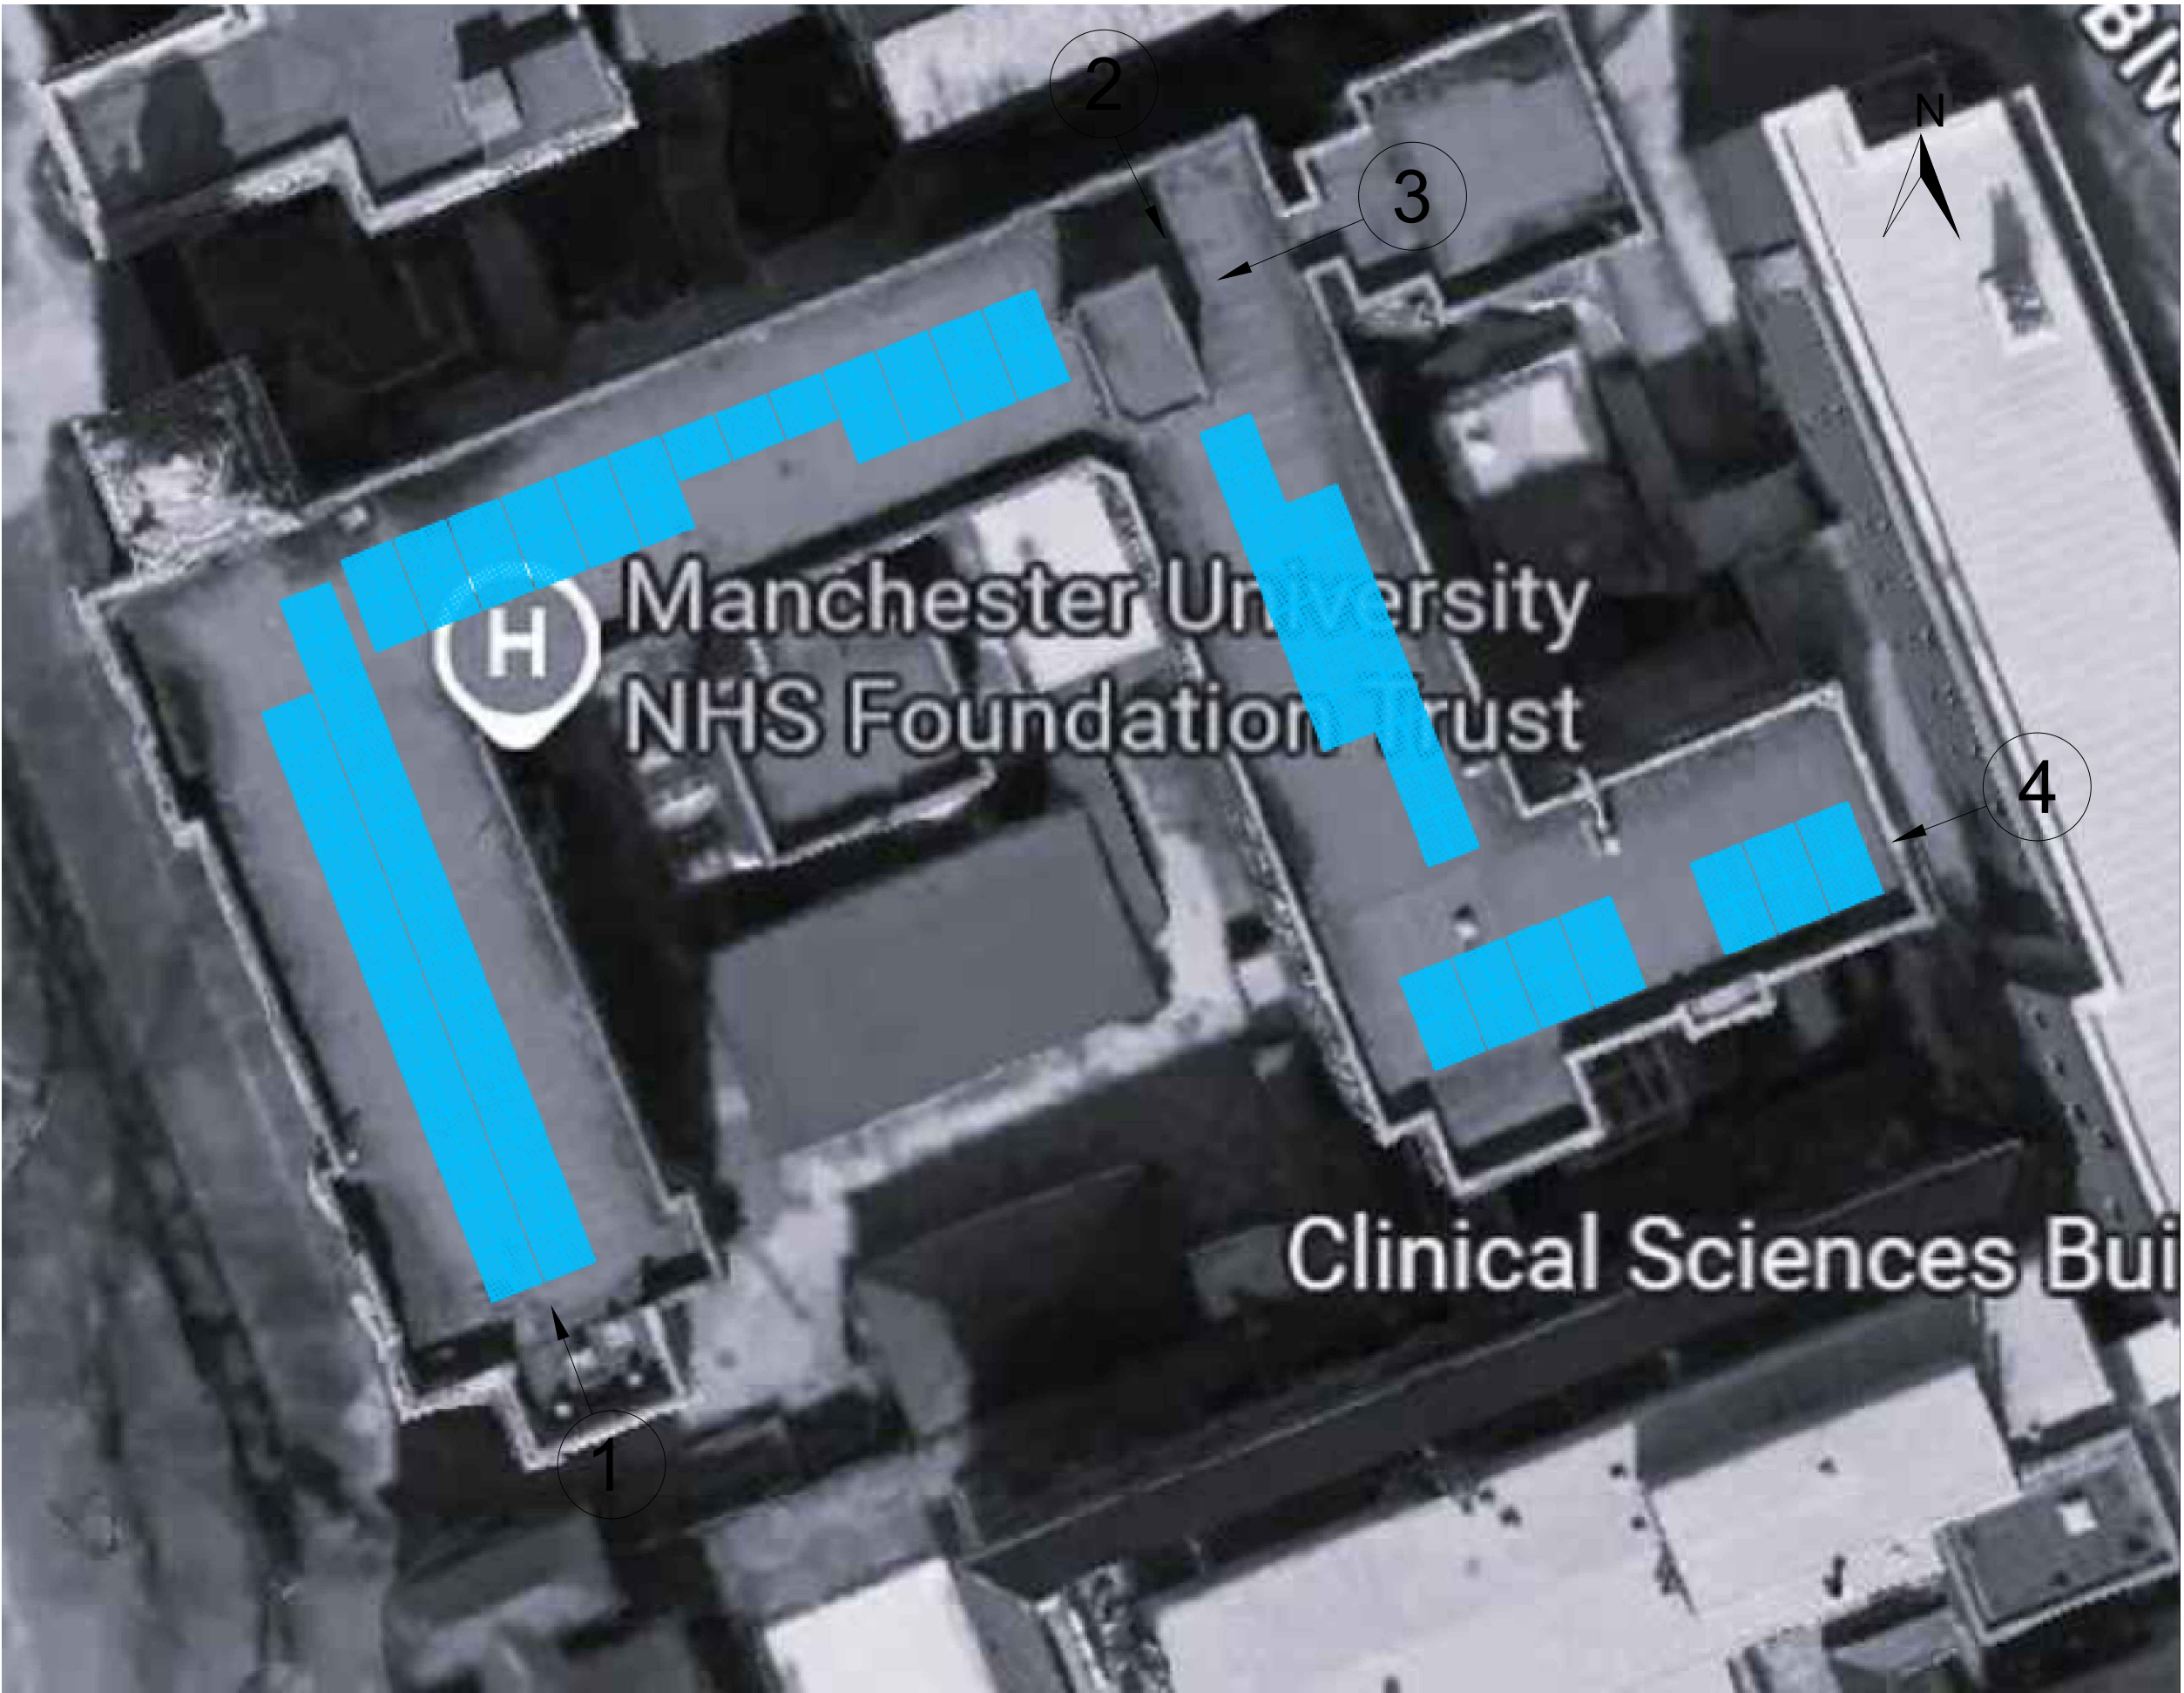


This drawing contains proprietary information belonging to Revolution Energy Services Ltd and may not wholly or partially be reproduced nor disclosed without prior written permission of Revolution Energy Services Ltd
DO NOT SCALE FROM THIS DRAWING

LEGEND:

 PV PANEL

1 ROOF PLAN
SCALE NTS

NOTE: ARROW DENOTES DIRECTION OF VIEW

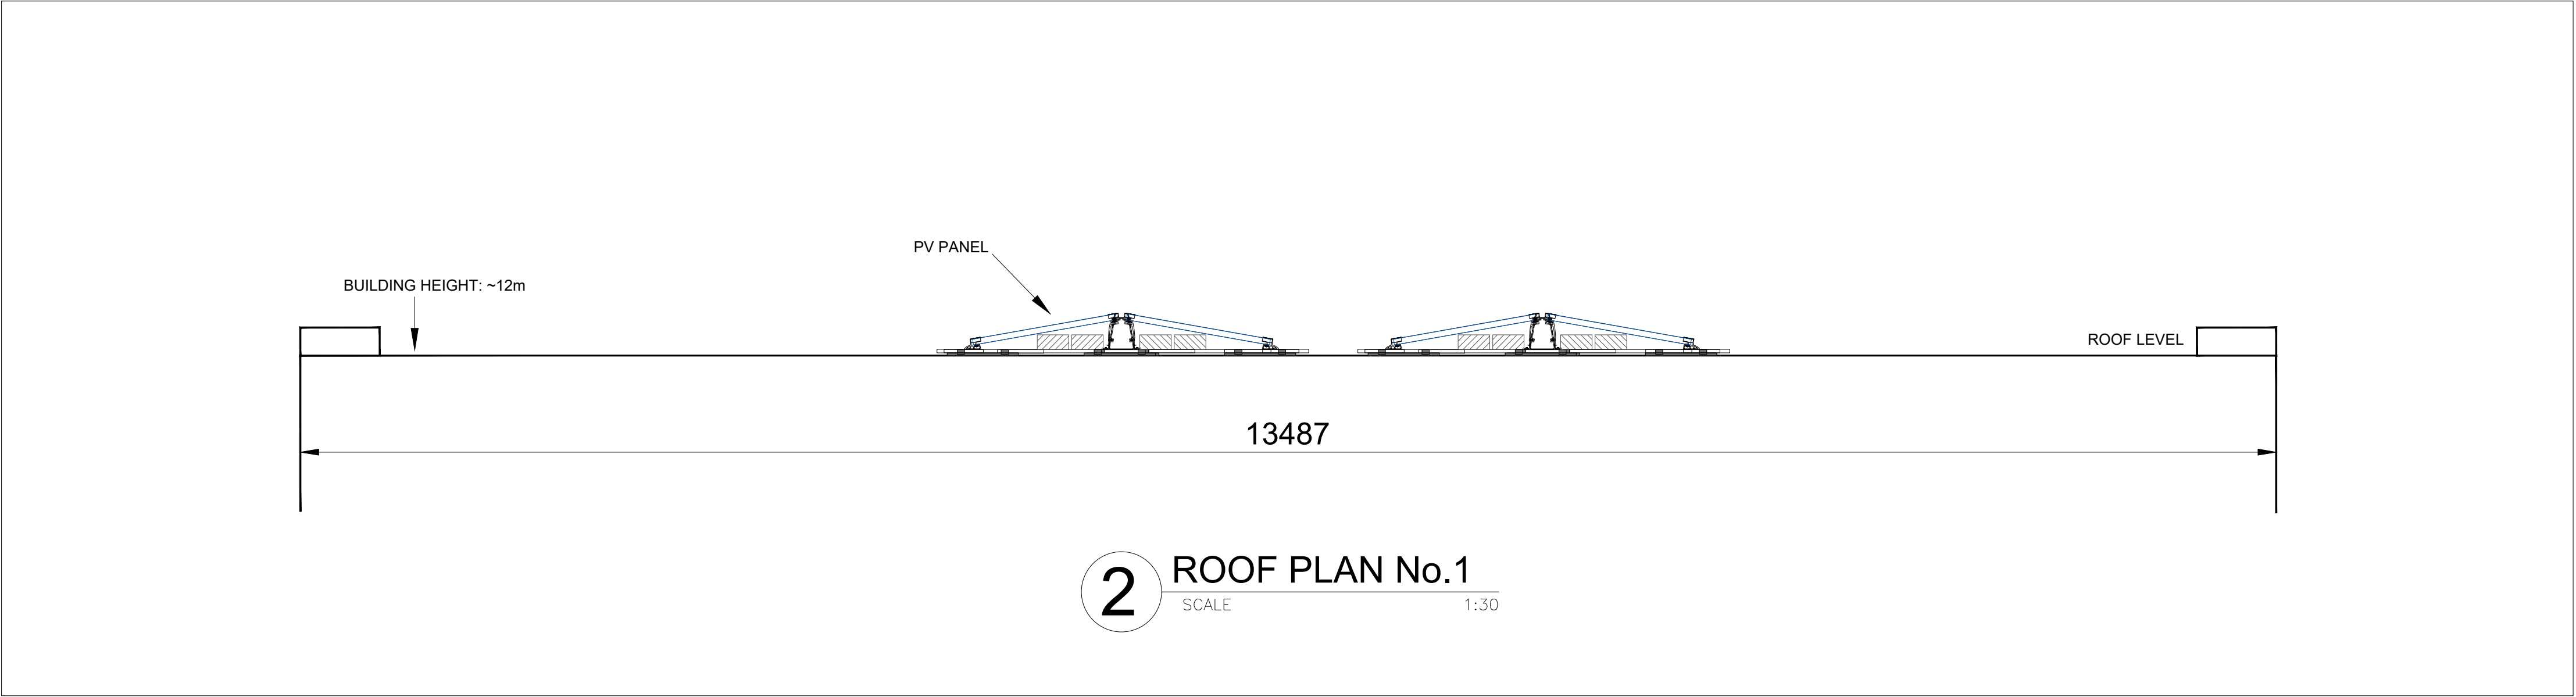

Revisions:		
Rev Date	Comments	Drawn
00 11.25	FIRST ISSUE	CB

Client:	COBBETT HOUSE	
Location:	COBBETT HOUSE MANCHESTER M13 9WG	
Title:	PV ROOF LAYOUT SHEET 1 OF 2	
Drawn:	RES	Checked: AM
Scale:	1:30@A1	Date: 05/11/25
Drawing No:	RES00381-53	Rev: 00