

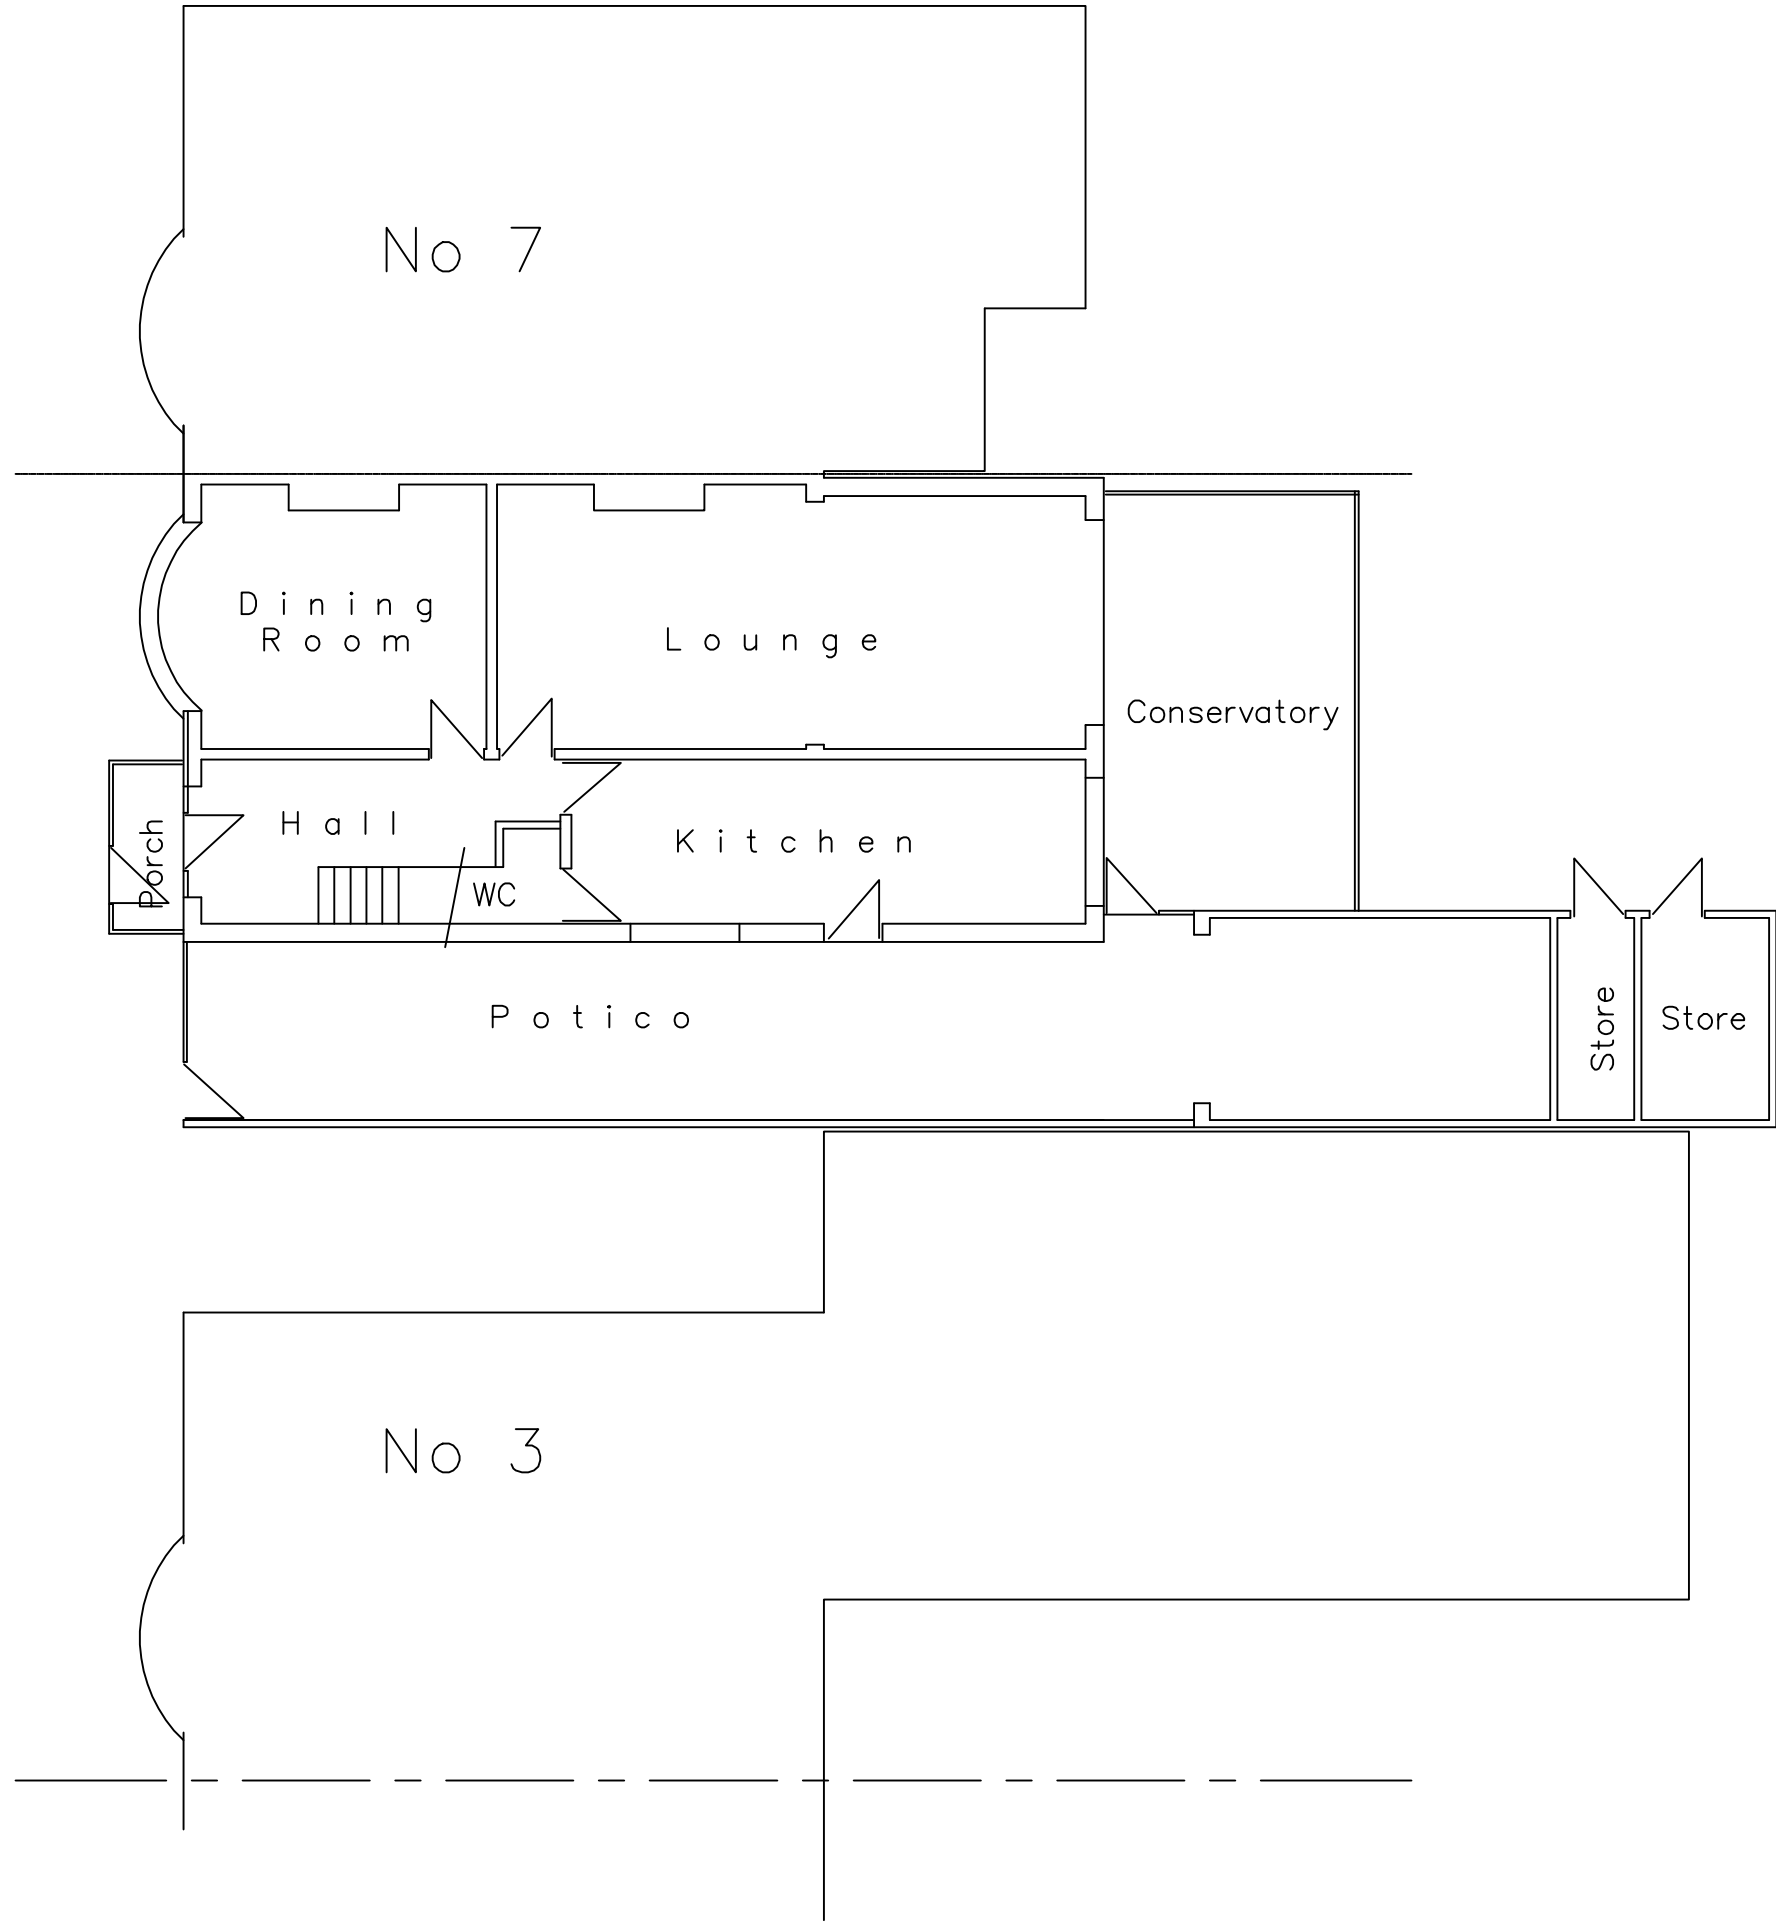


Existing Floor Plan

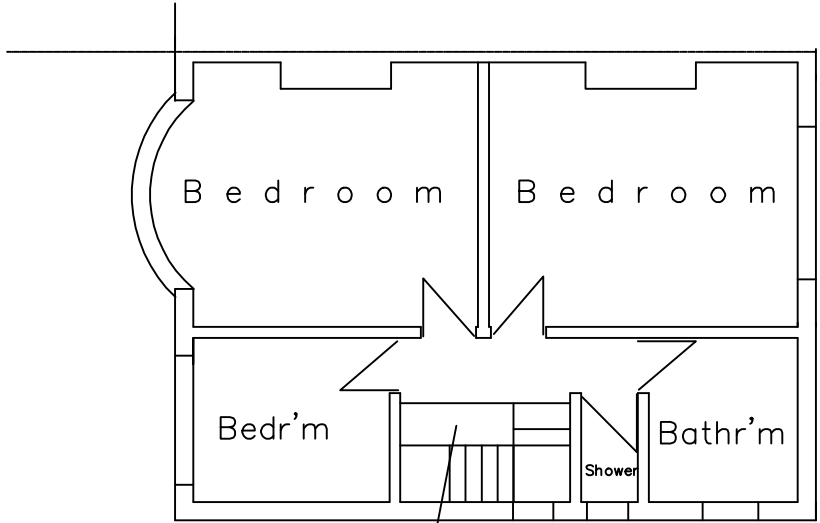

Ground Floor Plan

 

First Floor Plan

Proposed Loft Conversion

**5 WHITE MOSS AVENUE
CHORLTON
MANCHESTER
M21 0XU**



**Prepared by:-
A & S INMAN (Designs) Ltd.
24 GRANGETHORPE ROAD
URMSTON
MANCHESTER
M41 9HT**



Phone 0161 747 7433

Drg. No. 2144 / 11 / 25 Sht. 2

A

Scale 1:100 @ A2